



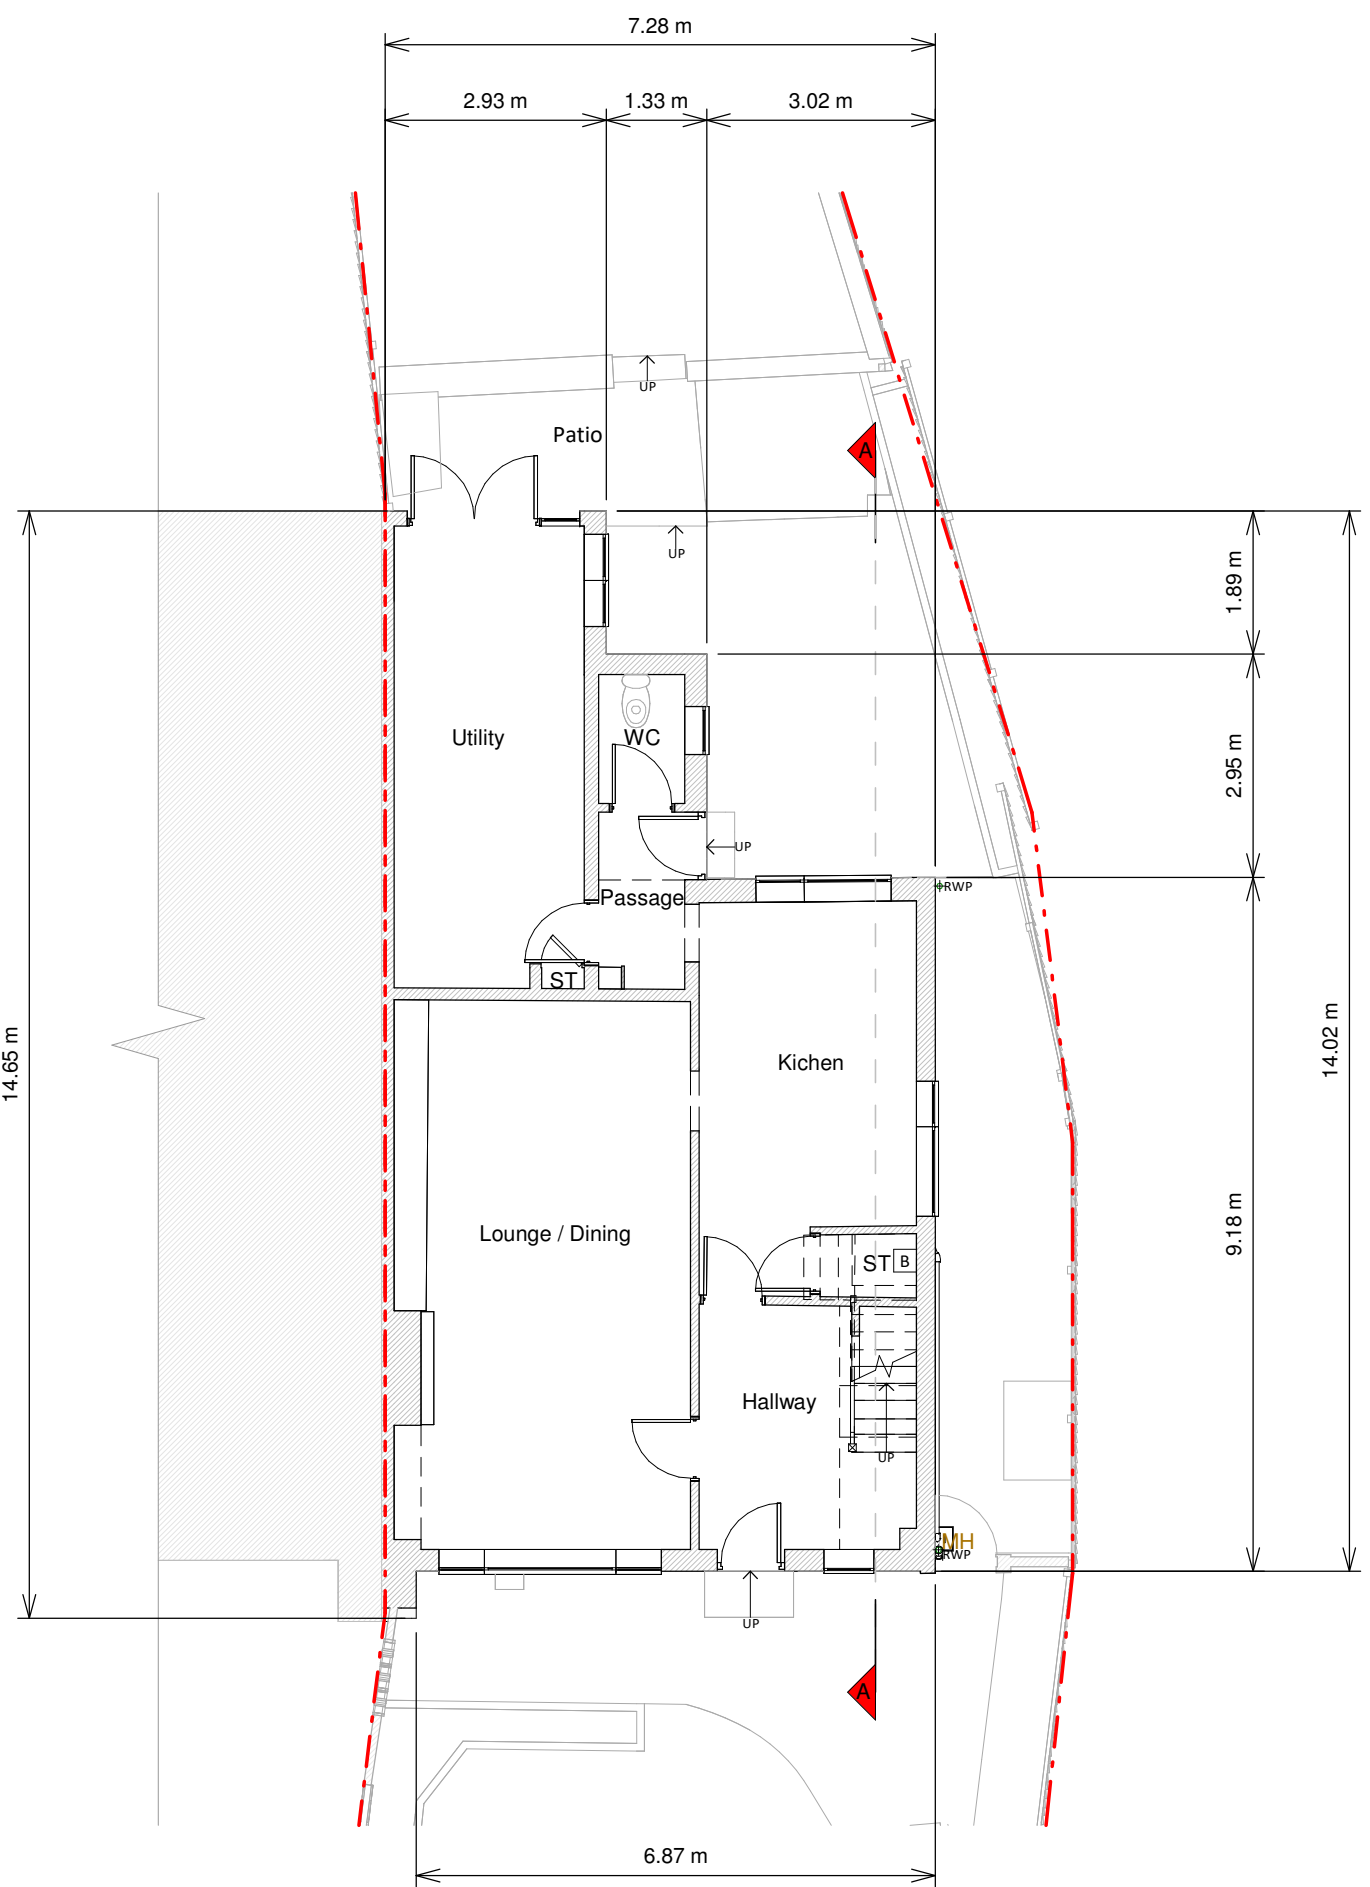


Ground Floor Plan




First Floor Plan

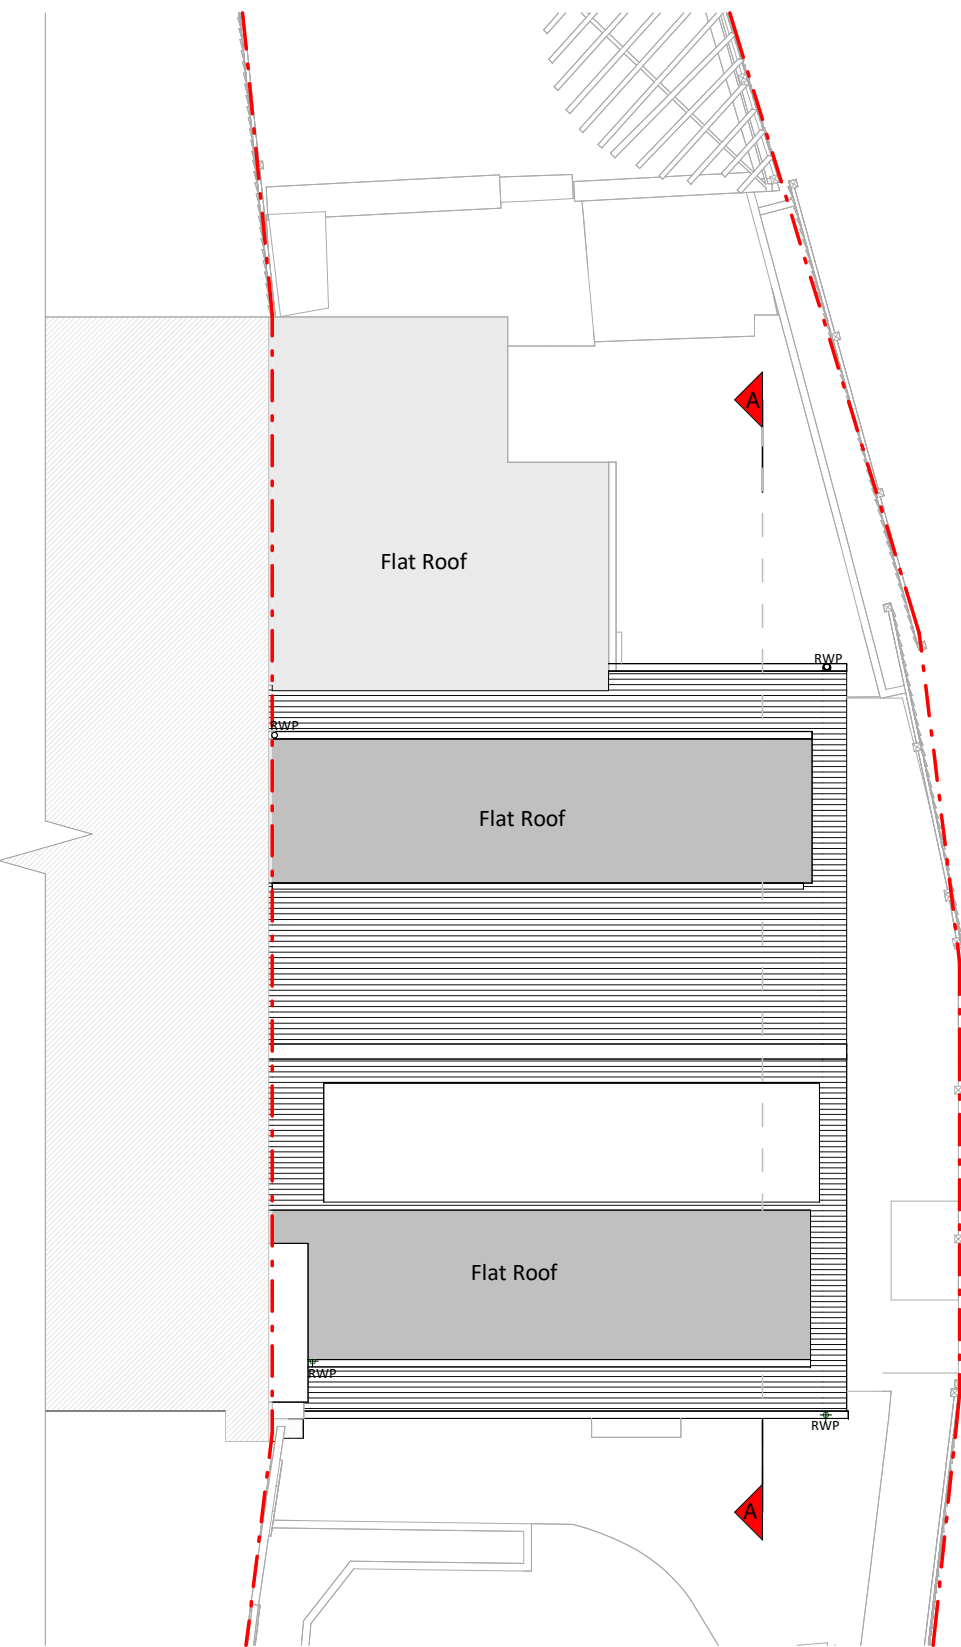


Roof Plan

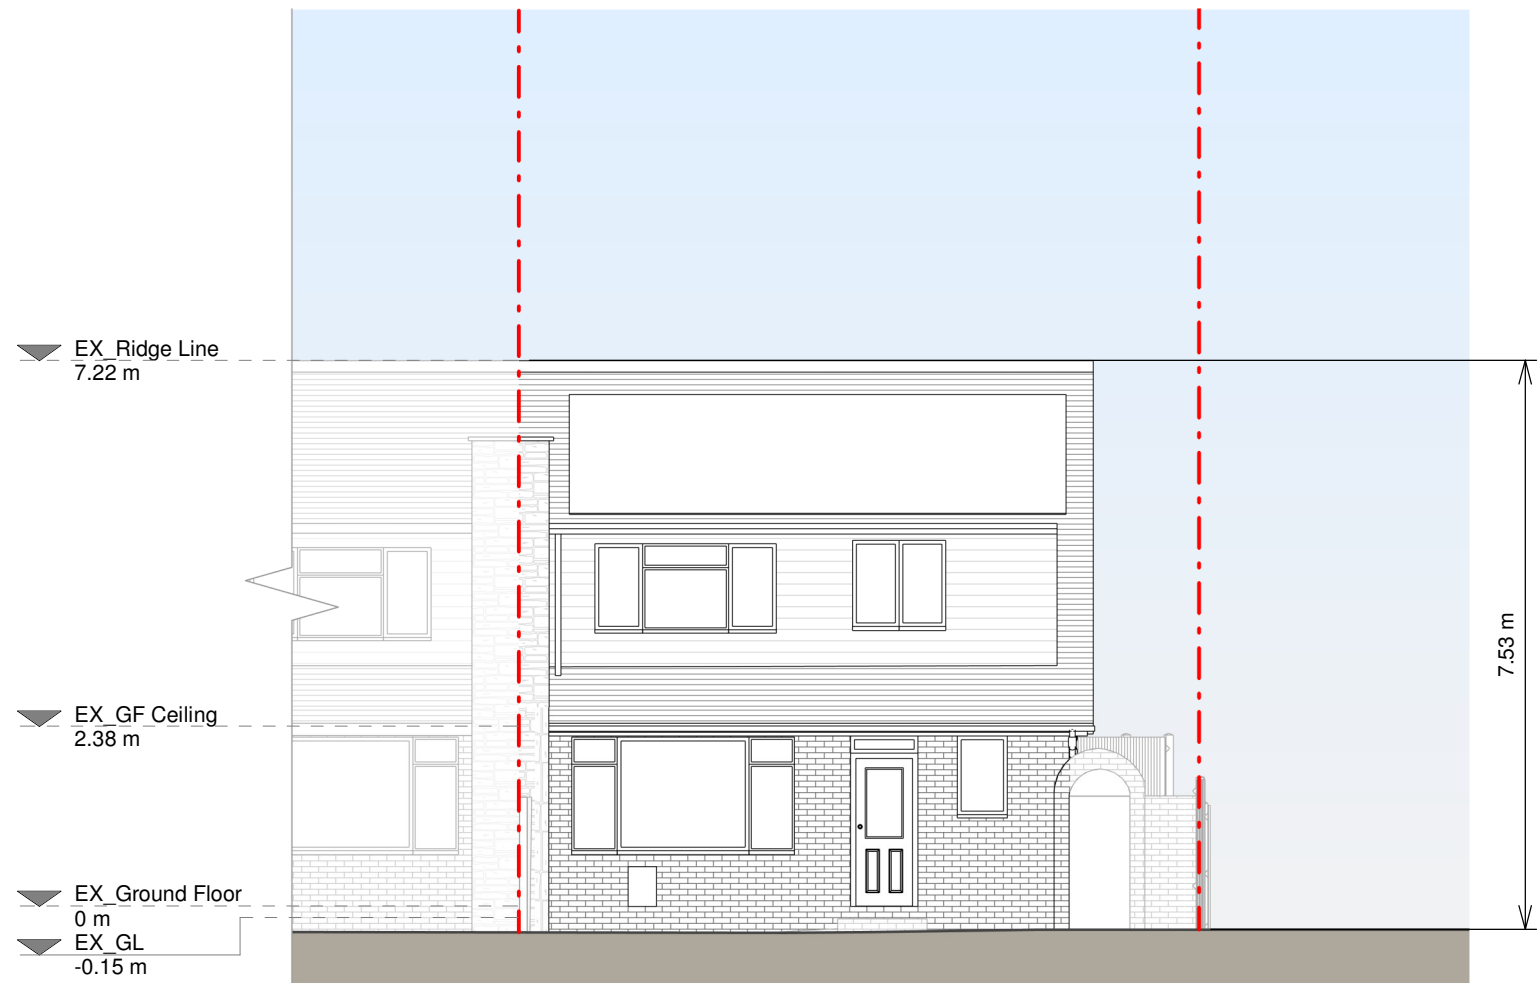


Front Elevation

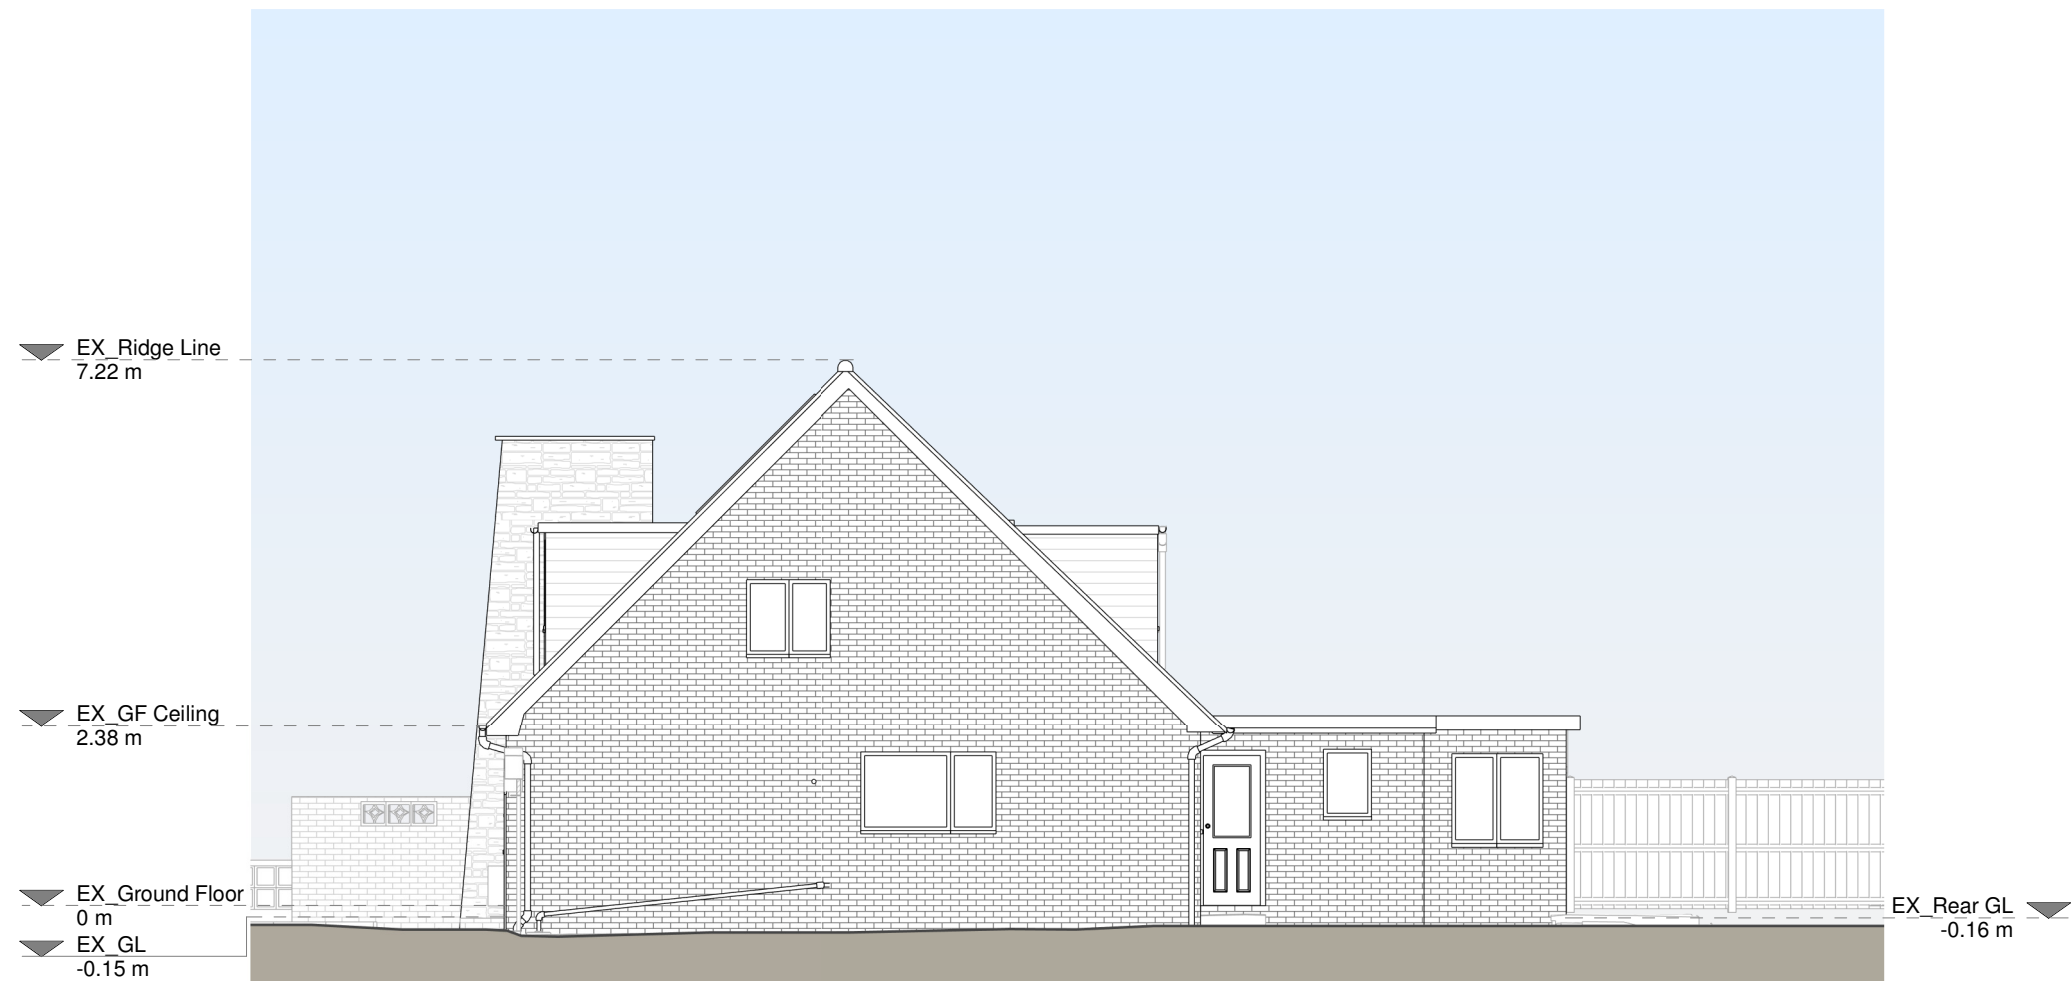


Right Side Elevation

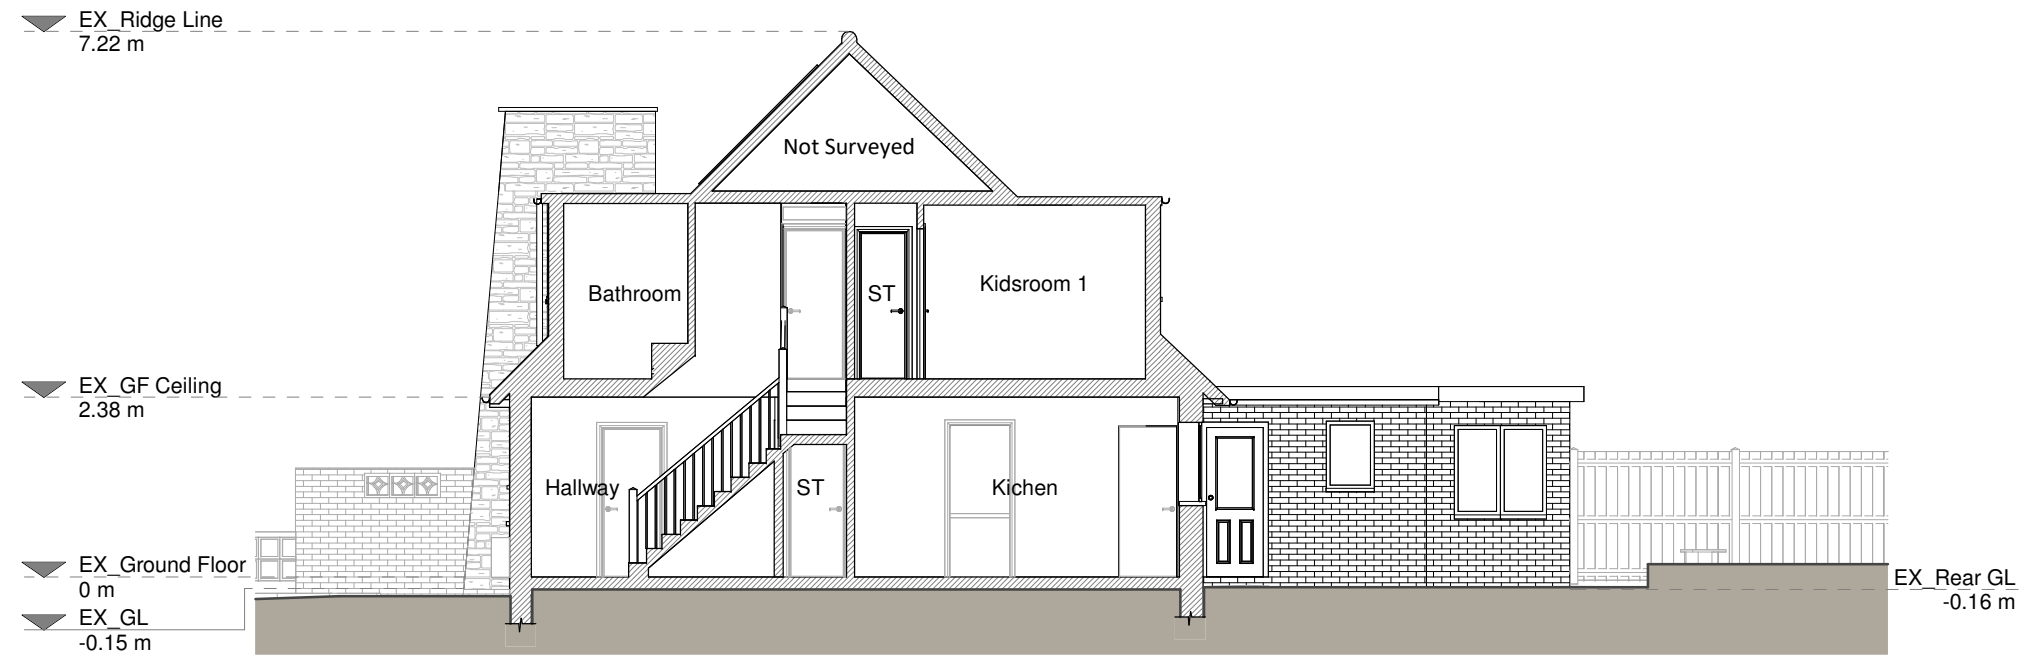

Section A-A

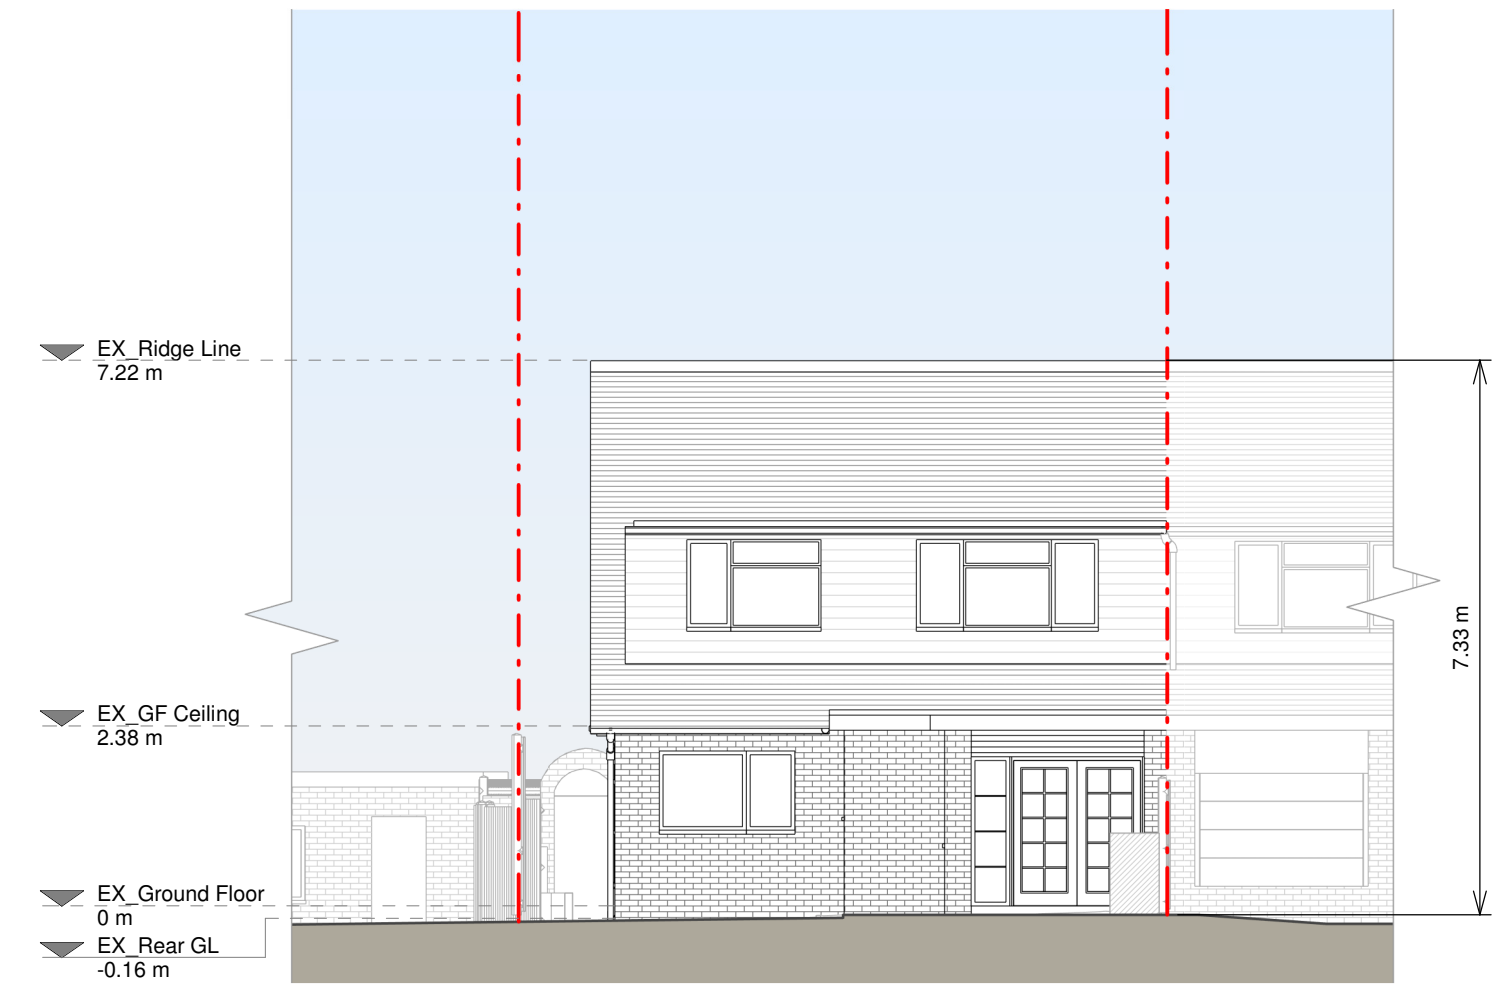

Rear Elevation

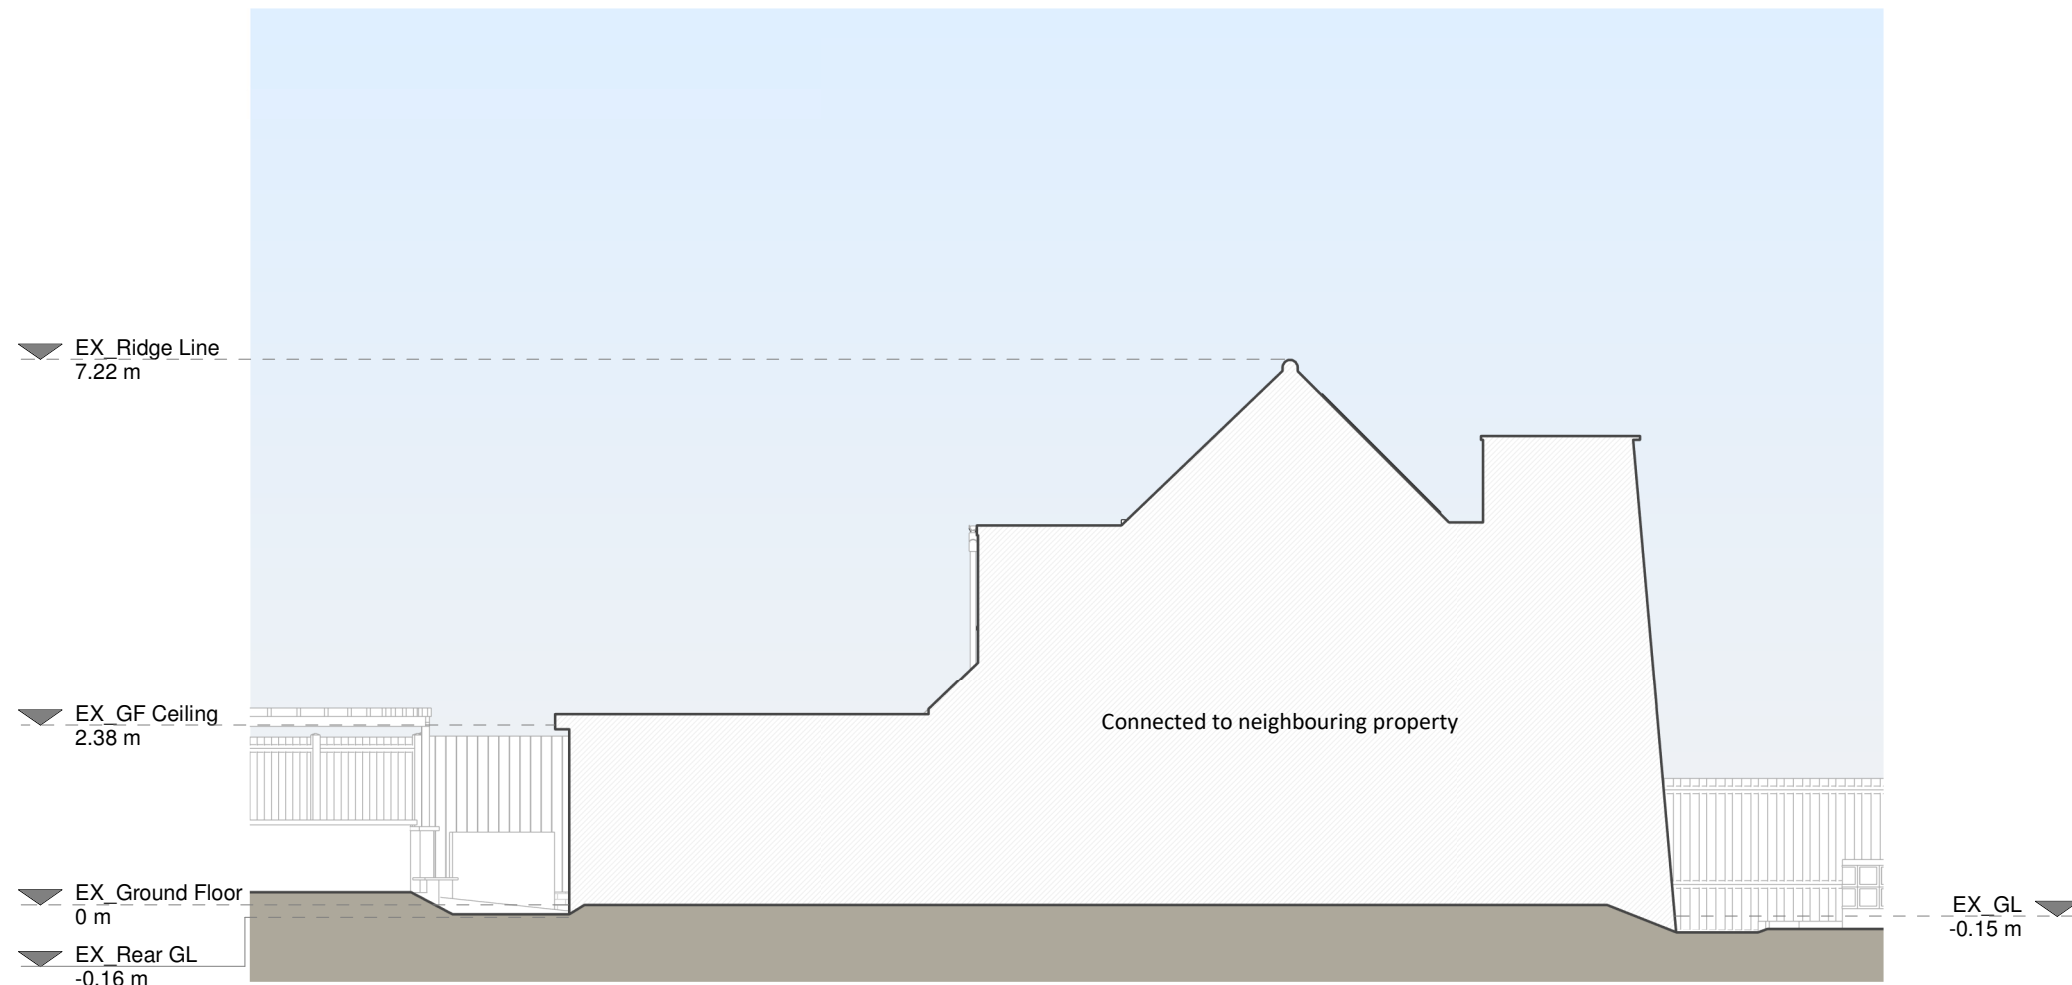

Left Side Elevation

Copyright in the design and this drawing is the property of RESI. Reproduction in whole or in part is forbidden without written sanction of RESI. This drawing must be read in conjunction with all other relevant documentation and drawings.

RESI accepts no liability for any expense, loss or damage of whatever nature and however arising from any variation which has not been referred to them and their approval obtained.

RESI do not advise using planning drawings for the construction stages. All dimensions to be cross-checked on-site prior to manufacture and construction. Any discrepancies to be reported to RESI immediately.

Existing Materials:

Brickwork / walls - Red brick, red wall-hung tiles to match pitched roof tiles

Pitched roof - Concrete tiles

Flat roof - Felt or similar

Windows - White uPVC frame windows

Doors - White uPVC frame glazed doors

RWP / Gutters / Fascias - White uPVC guttering and downpipes, white uPVC fascias

KEY

- Existing walls
- Existing furniture
- Boundary line
- Level line
- 1.5m head height
- 1.8m head height



Revision		
Rev	Notes	Date
A	Planning Issue	12/08/2025



Job Title

Proposed ground floor wraparound extension, floor plan redesign and all associated works at 40 Great Copse Drive, PO9 5DA

Drawing Status

Planning Drawings

Client

Paul Kerry

Drawing Title

Existing Drawings

Scale	1:100 @ A1	Drawn	AR
Date	Aug 2025	Checked	MS
Drawing No.	8323430-1100	Rev	A

