



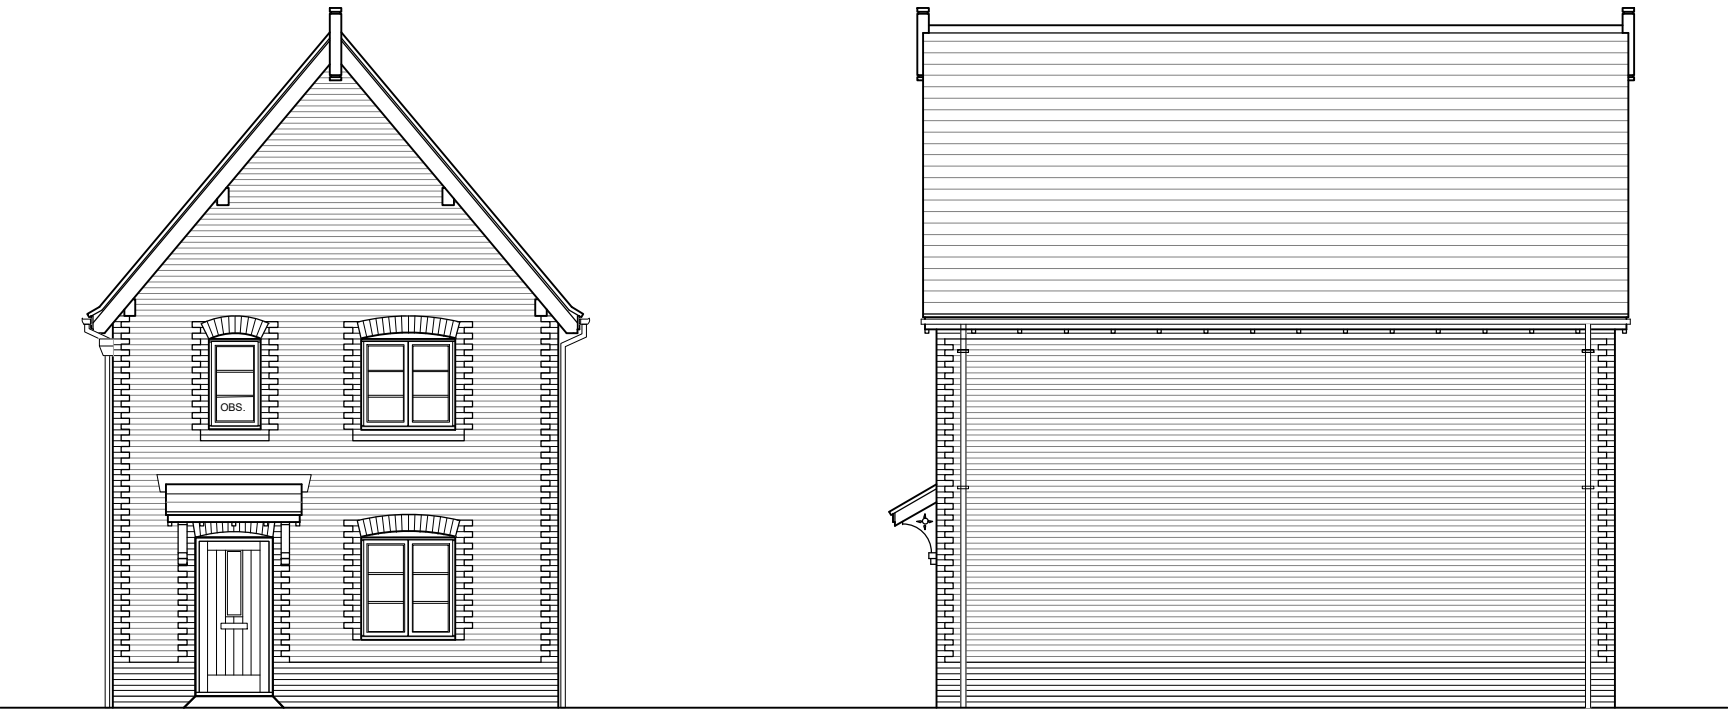

Front Elevation

Side Elevation

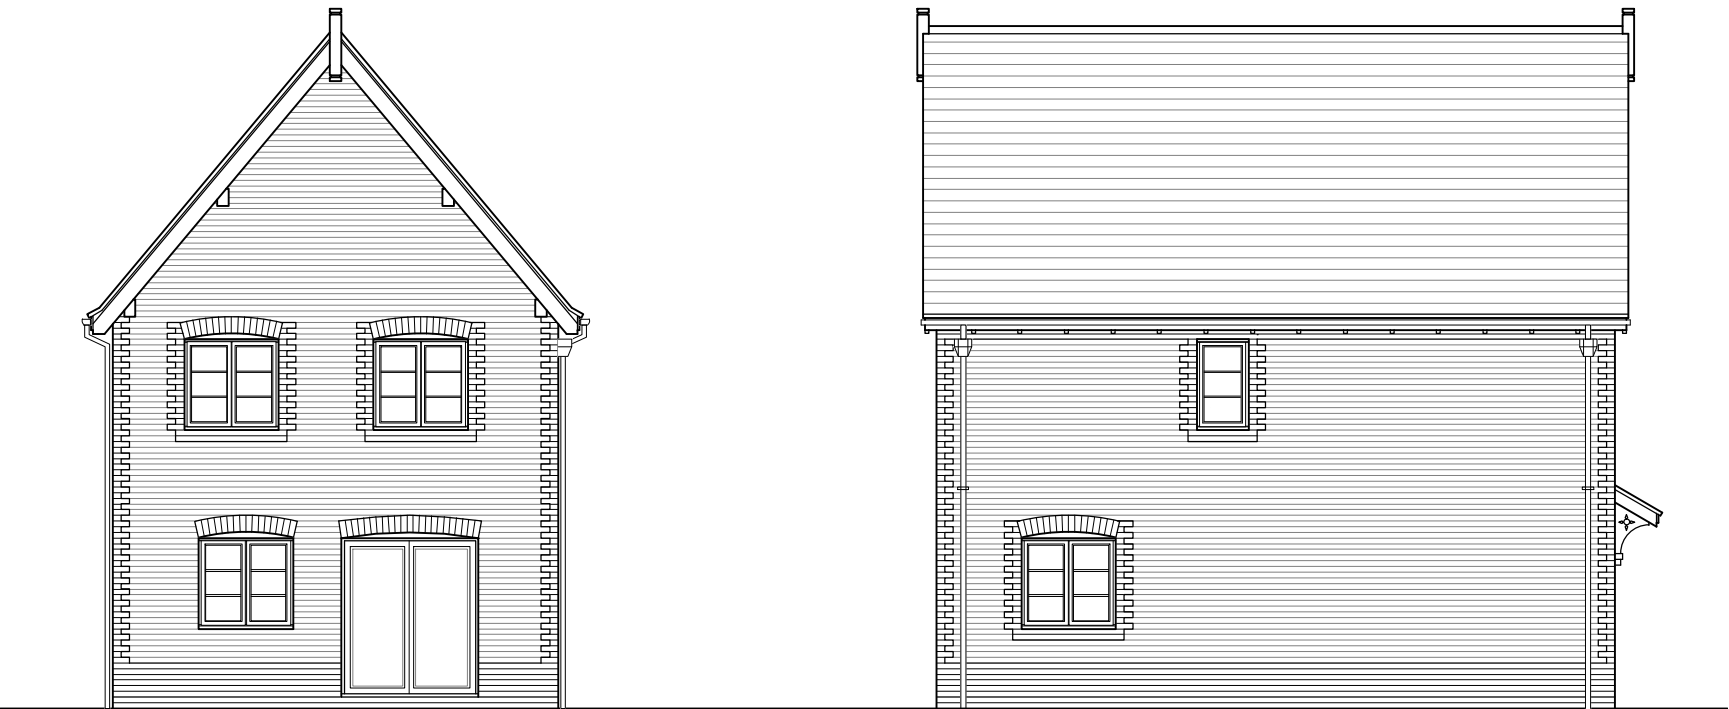

Rear Elevation

Side Elevation

PLOT No.
As Drawn - 9



Romsey Office Building 300, The Grange, Romsey Road, Michelmersh, Romsey, Hampshire, SO51 0AE T:01794 367703 F:01794 367276	Portishead Office Unit 5, Middle Bridge Business Park, Bristol Road, Portishead, Bristol, BS20 6PN T:01275 407000 F:01794 367276	Rev A B	Description Planning issue. Rear elevation updated to suit internal arrangement redesign.	Date 20.09.23 17.10.25	Au MWP CJB	Ch CMI CMI
---	--	----------------------	--	-------------------------------------	-------------------------	-------------------------

Project	Southleigh Park, Havant		
Drawing	House Type 3B.1 Elevations - Option 1		
Client	Bargate Homes		
Job no.	BARG230130	Date	August'23
Dwg no.	HT.3B.1-1.e	Rev.	B
Author	MS	Checker	CMI
Status	PLANNING	Scale	1:100 at A3
Client ref.		Office	Romsey