



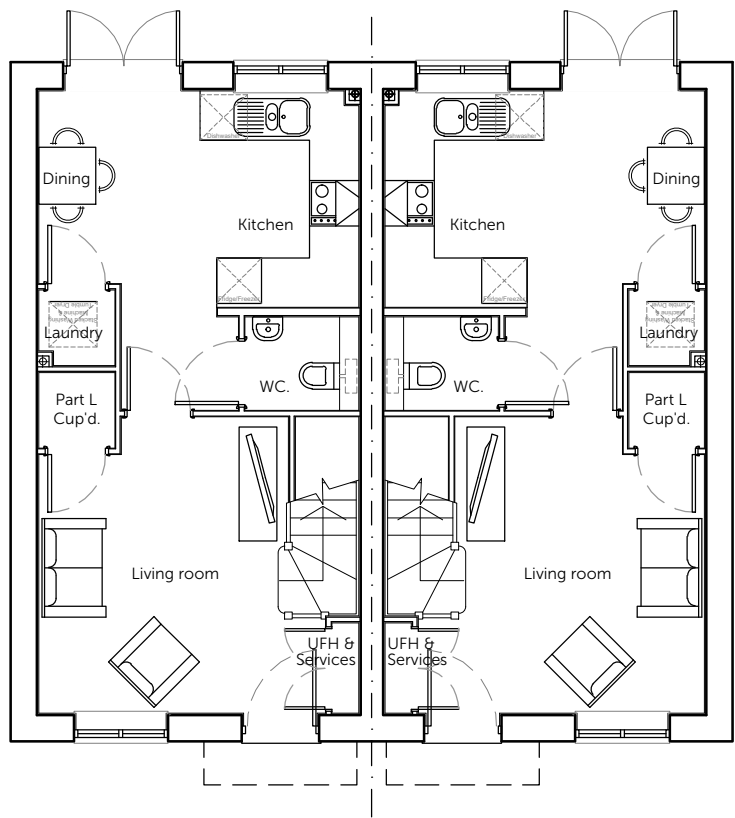

Ground Floor Plan

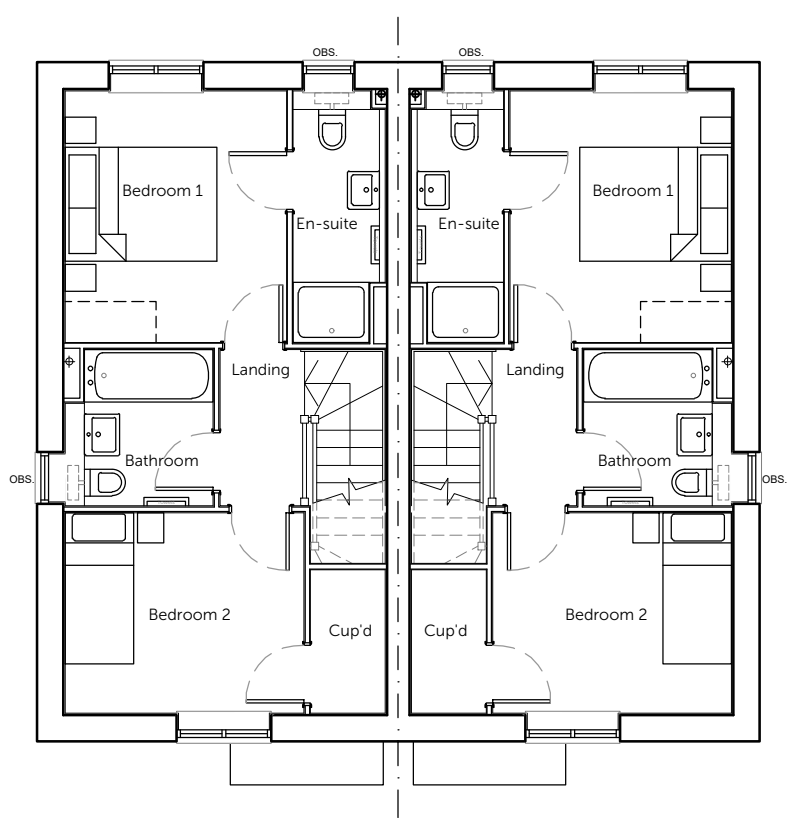

First Floor Plan

Housetype	2B.1	Variation	Option
Bedrooms	2	Persons	3
Sq.ft finish	748	Sq.m finish	69.50
Sq.ft structural	762	Sq.m structural	70.75

PLOT No.
As Drawn - 6-7



Romsey Office
Building 300, The Grange,
Romsey Road,
Michelmersh, Romsey,
Hampshire, SO51 0AE
T:01794 367703 F:01794 367276

Portishead Office
Unit 5, Middle Bridge Business Park,
Bristol Road,
Portishead,
Bristol, BS20 6PN
T:01275 407000 F:01794 367276

Rev	Description	Date	Au	Ch
A	Planning issue.	20.09.23	MWP	CMI
B	External wall thickness updated. Sanitaryware and Part L cupboard updated.	01.07.25	GUR	CMI
C	Kitchen & Dining layout updated. Utility omitted, Laundry added. Orientation of Part L Cupboard and WC updated. En-Suite & Bathroom layouts updated. Window location to Bathroom updated.	08.10.25	GUR	CMI

Project Southleigh Park, Havant

Drawing House Type 2B.1 (2-Block)
Floor Plans

Client Bargate Homes

Job no. BARG230130
Dwg no. HT.2B.1(2Blk).p

Author MS
Status PLANNING

Client ref.

Date August'23
Rev. C

Checker CMI
Scale 1:100 at A3

Office Romsey

www.thrivearchitects.co.uk

This drawing is the copyright of Thrive Architects Ltd ©. All rights reserved. Ordnance Survey Data © Crown Copyright. All rights reserved. Licence No. 100007359. DO NOT scale from this drawing. Contractors, Sub-Contractors and Suppliers are to check all relevant dimensions and levels of the site and building before commencing any shop drawings or building work. Any discrepancies should be recorded to the Architect. Where applicable this drawing is to be read in conjunction with the Consultants' drawings.

thrive.

architects