




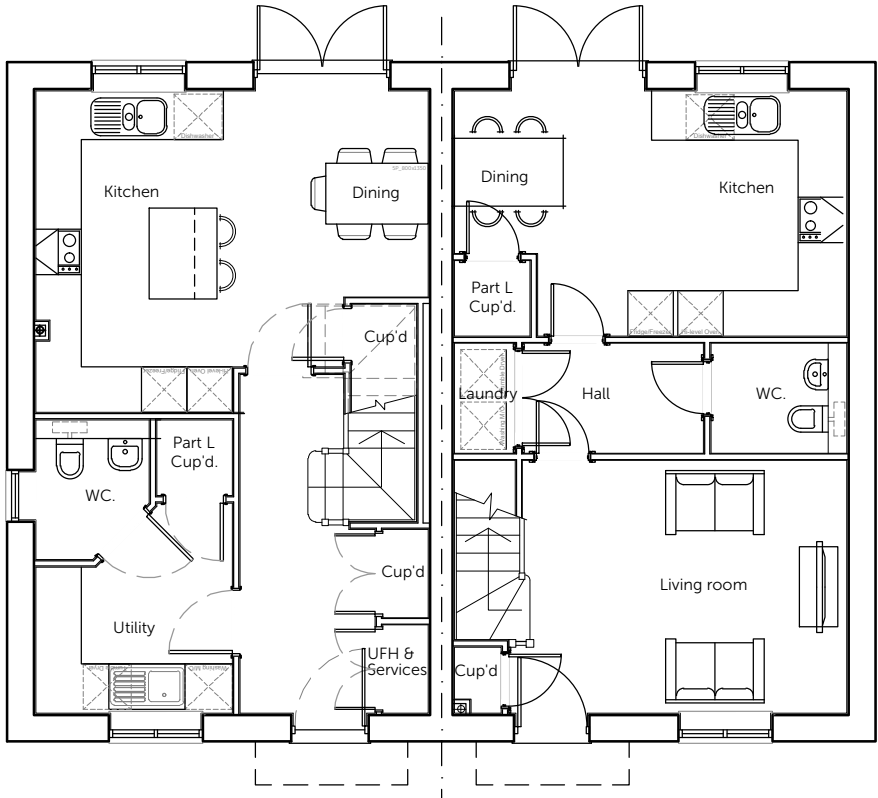

Ground Floor Plan

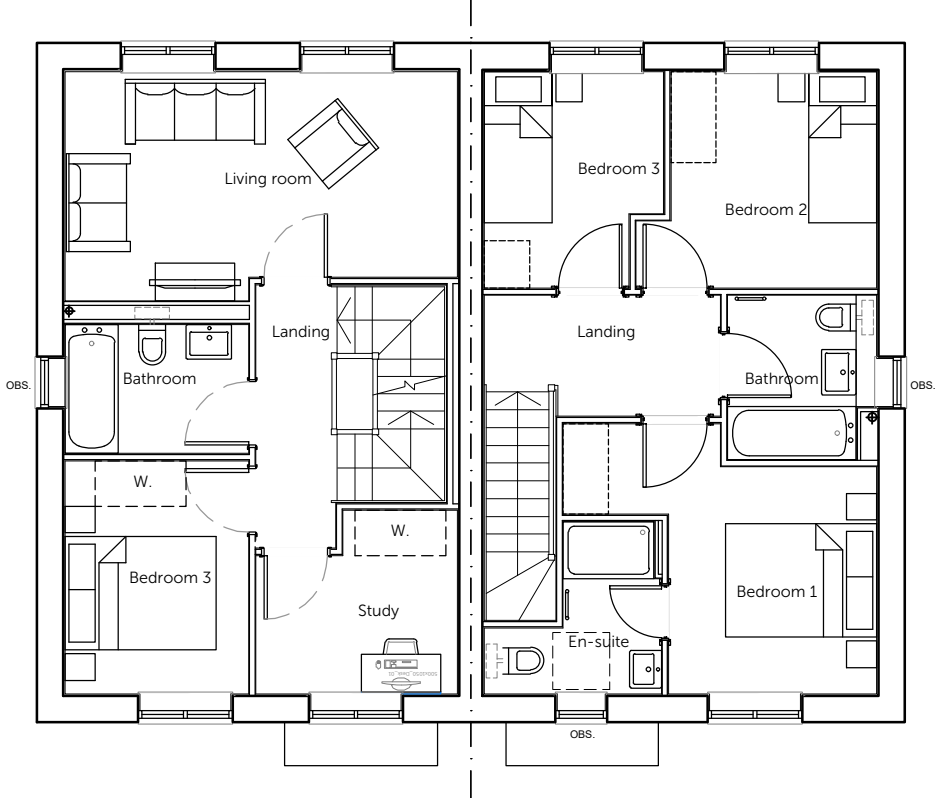

First Floor Plan

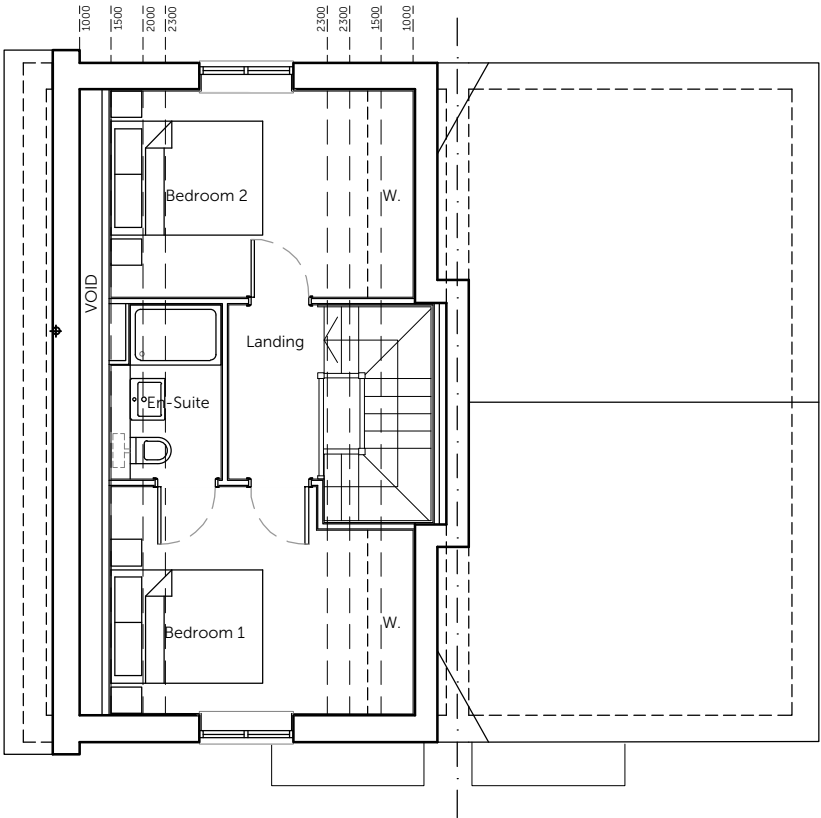

Second Floor Plan

Housetype	3B.3	Variation	Option	Housetype	3B.1	Variation	Option
Bedrooms	3	Persons	5	Bedrooms	3	Persons	4
Sq.ft finish	1223	Sq.m finish	113.65	Sq.ft finish	918	Sq.m finish	85.32
Sq.ft structural	1240	Sq.m structural	115.18	Sq.ft structural	933	Sq.m structural	86.68



Romsey Office Building 300, The Grange, Romsey Road, Michelmersh, Romsey, Hampshire, SO51 0AE T:01794 367703 F:01794 367276	Portishead Office Unit 5, Middle Bridge Business Park, Bristol Road, Portishead, Bristol, BS20 6PN T:01275 407000 F:01794 367276	Rev Description A Planning issue. B External wall thickness updated, internal arrangement adjusted. C Internal arrangement redesign.	Date Au Ch 20.09.23 MWP CMI 08.07.25 MS 22.10.25 MWP CMI
---	--	--	--

Project	Southleigh Park, Havant		
Drawing	Plots 40-41 (HT.3B.3 / HT.3B.1) Floor Plans		
Client	Bargate Homes		
Job no.	BARG230130	Date	August 2023
Dwg no.	P.40-41.p	Rev.	C
Author	MWP	Checker	Scale 1:100 at A3
Status	PLANNING	Office	Romsey
Client ref.			

