



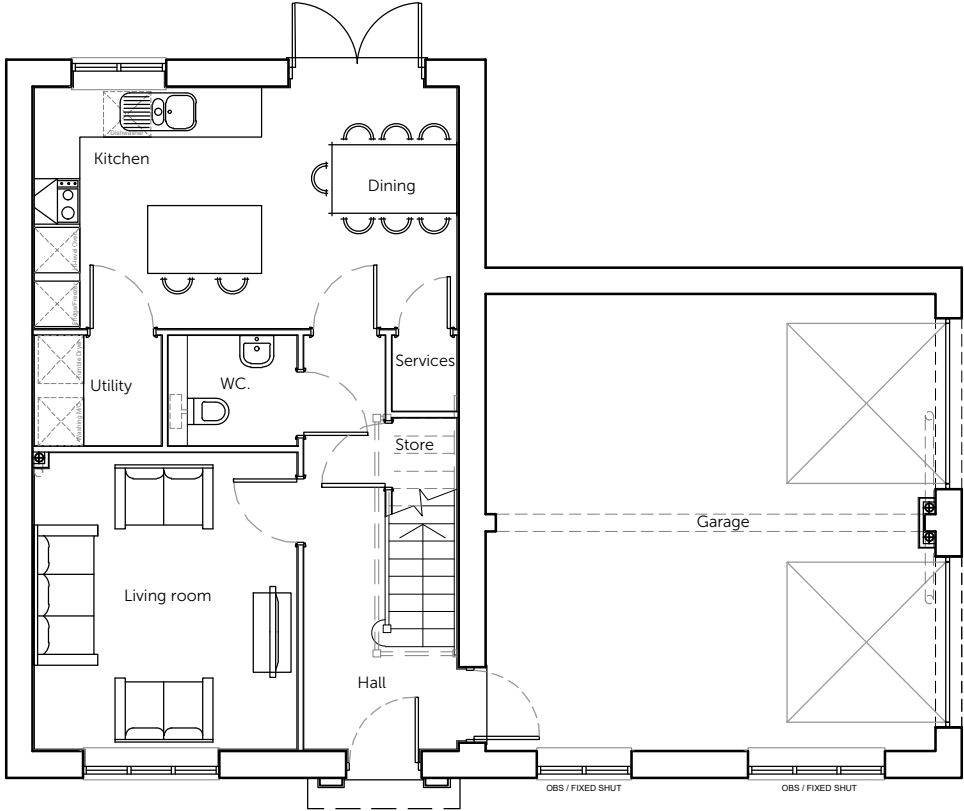

Ground Floor Plan

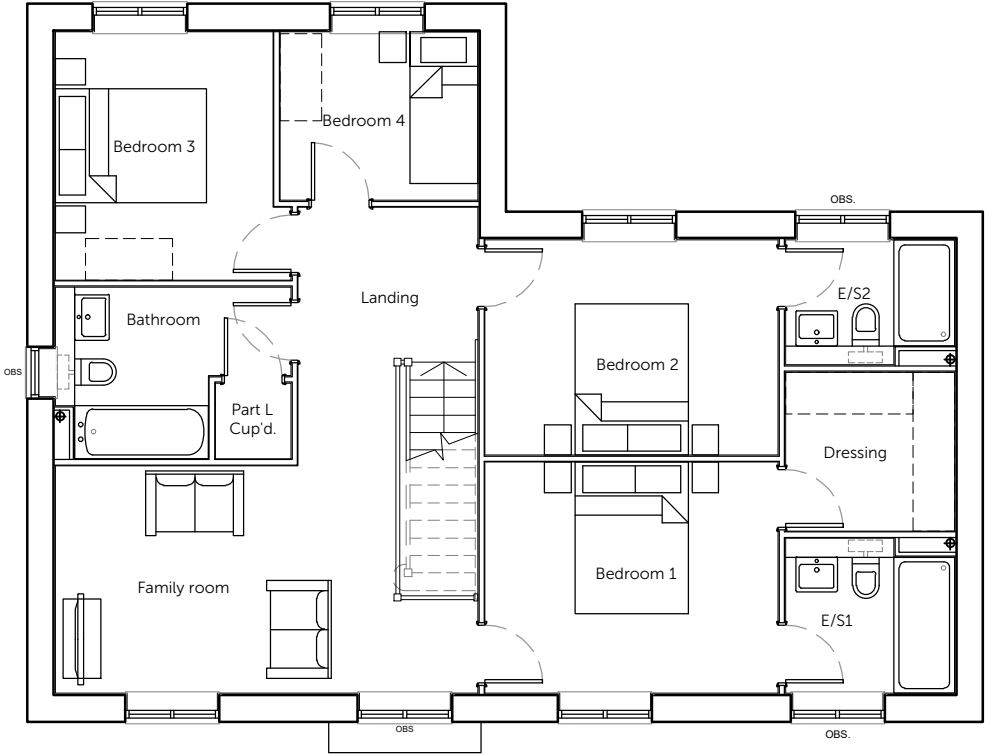

First Floor Plan

Housetype	4B.4	Variation	Option
Bedrooms	4	Persons	7
Sq.ft finish	1457	Sq.m finish	135.33
Sq.ft structural	1476	Sq.m structural	137.08

PLOT No.

As Drawn - 25



Romsey Office
Building 300, The Grange,
Romsey Road,
Michelmersh, Romsey,
Hampshire, SO51 0AE
T:01794 367703 F:01794 367276

Portishead Office
Unit 5, Middle Bridge Business Park,
Bristol Road,
Portishead,
Bristol, BS20 6PN
T:01275 407000 F:01794 367276

Rev	Description	Date	Au	Ch
A	Planning issue.	20.09.23	MWP	CMi
B	Windows added to garage and bedroom 1 wardrobe.	08.01.24	CMi	-
B1	Amended to client comments.	14.05.24	MWP	CMi
B2	Section added.	20.05.24	MWP	CMi
C	External wall thickness updated, internal arrangement adjusted.	08.07.25	CH	MS
D	Internal arrangement adjusted.	22.10.25	CJB	

Project Southleigh Park, Havant

Drawing House Type 4B.4
Floor Plans

Client Bargate Homes	Date August 2023
Job no. BARG230130	Rev. D
Dwg no. HT.4B.4.p	Scale 1:100 at A3
Author MWP	Checker
Status PLANNING	Office Romsey
Client ref.	

www.thrivearchitects.co.uk
This drawing is the copyright of Thrive Architects Ltd ©. All rights reserved. Ordnance Survey Data © Crown Copyright. All rights reserved. Licence No. 100007359. DO NOT scale from this drawing. Contractors, Sub-Contractors and Suppliers are to check all relevant dimensions and levels of the site and building before commencing any shop drawings or building work. Any discrepancies should be recorded to the Architect. Where applicable this drawing is to be read in conjunction with the Consultants' drawings.