




Front Elevation

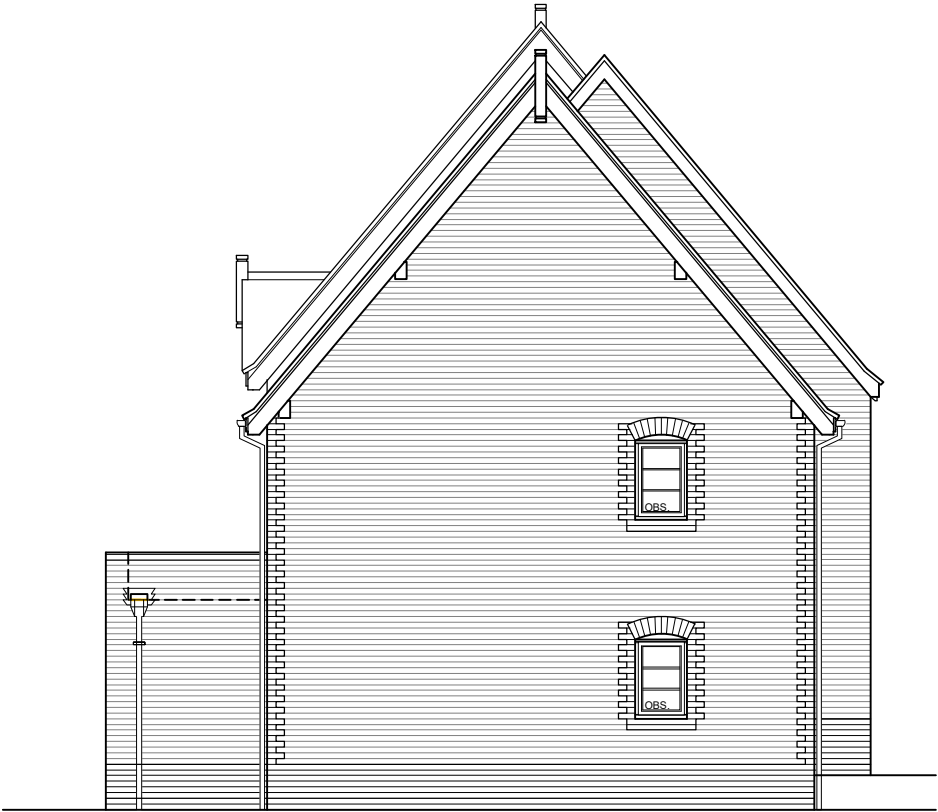

Side Elevation



Romsey Office		Portishead Office		Rev	Description	Date	Au	Ch
Building 300, The Grange, Romsey Road, Michelmersh, Romsey, Hampshire, SO51 0AE T:01794 367703 F:01794 367276		Unit 5, Middle Bridge Business Park, Bristol Road, Portishead, Bristol, BS20 6PN T:01275 407000 F:01794 367276		A	Planning issue.	20.09.23	MWP	CMI
				B	Updated to match floor plans.	04.07.25	CH	MS
				C	Updated to match floor plans.	24.10.25	CJB	

Project	Southleigh Park, Havant		
Drawing	Plots 16-20 (HT.2x1BM / HT.2B FOG-A / HT.2x2BM) Elevations Sheet 1 of 2		
Client	Bargate Homes		
Job no.	BARG230130	Date	August 2023
Dwg no.	P.16-20.e1	Rev.	C
Author	MWP	Checker	Scale 1:100 at A3
Status	PLANNING	Office	Romsey
Client ref.			

