



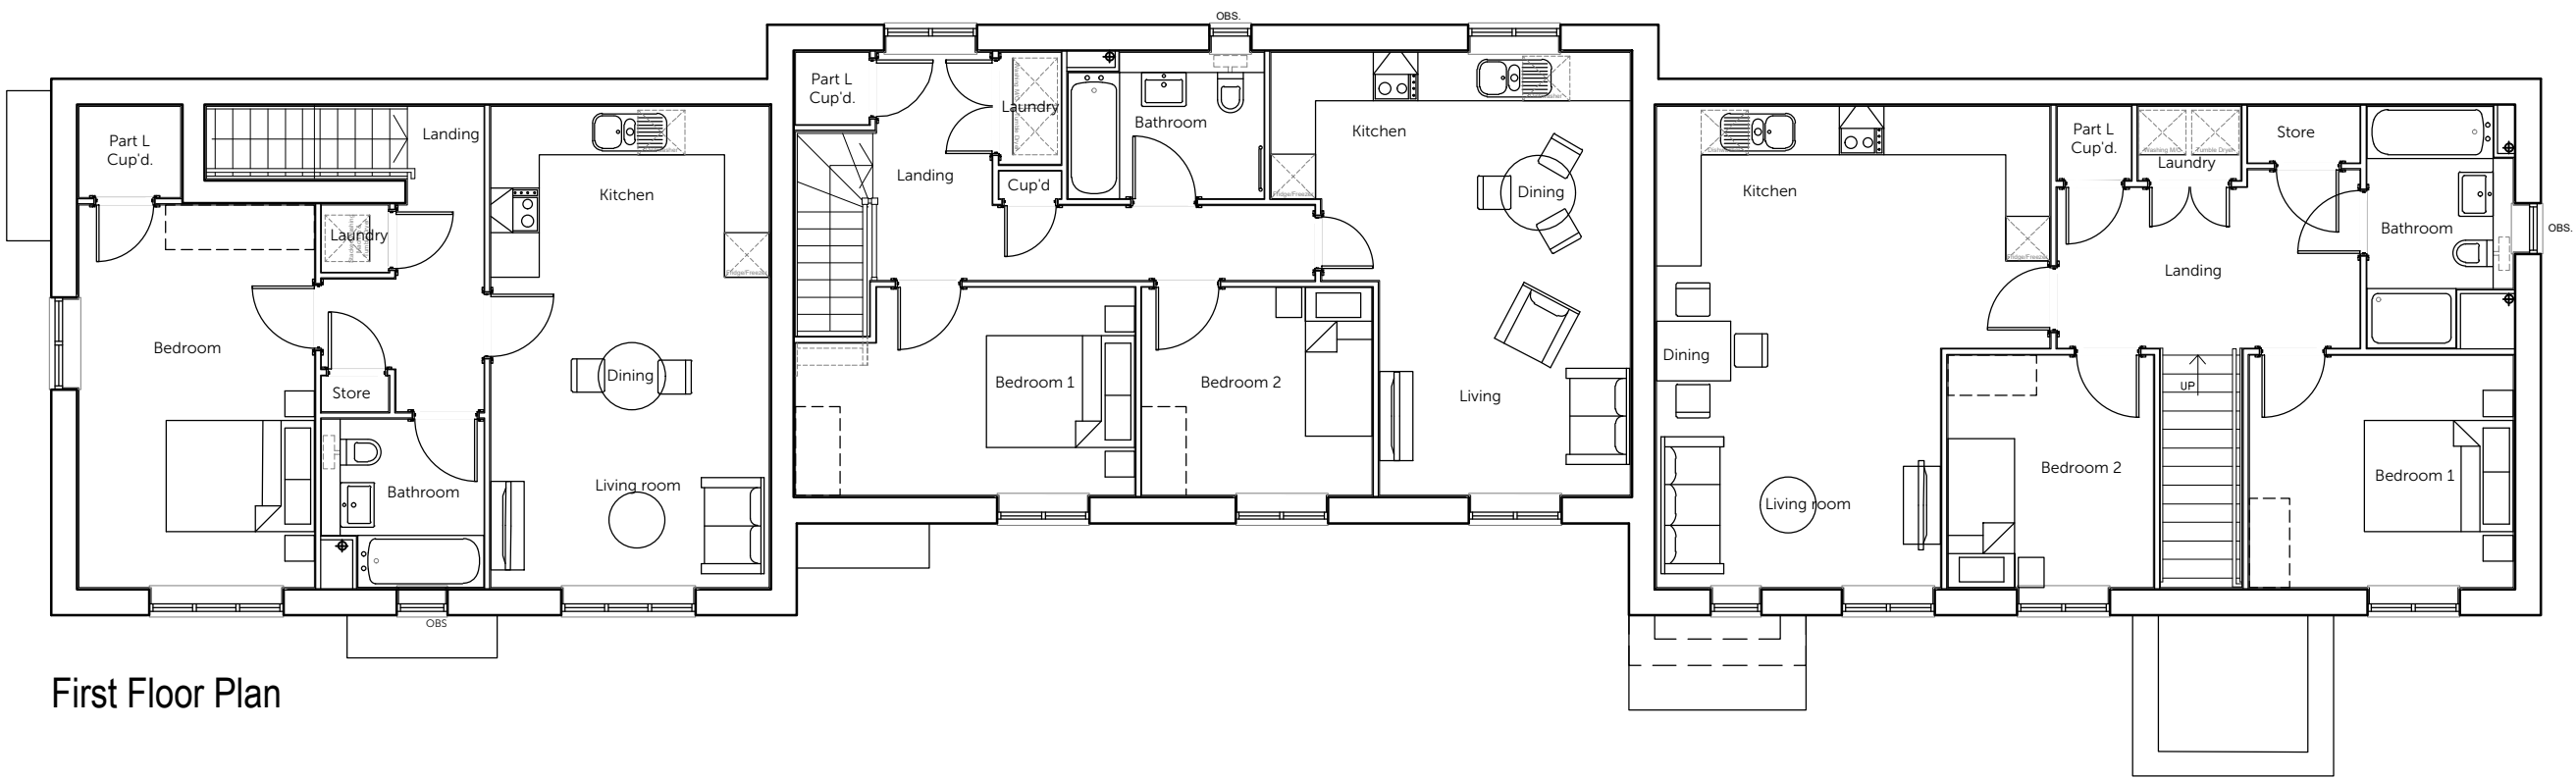

First Floor Plan

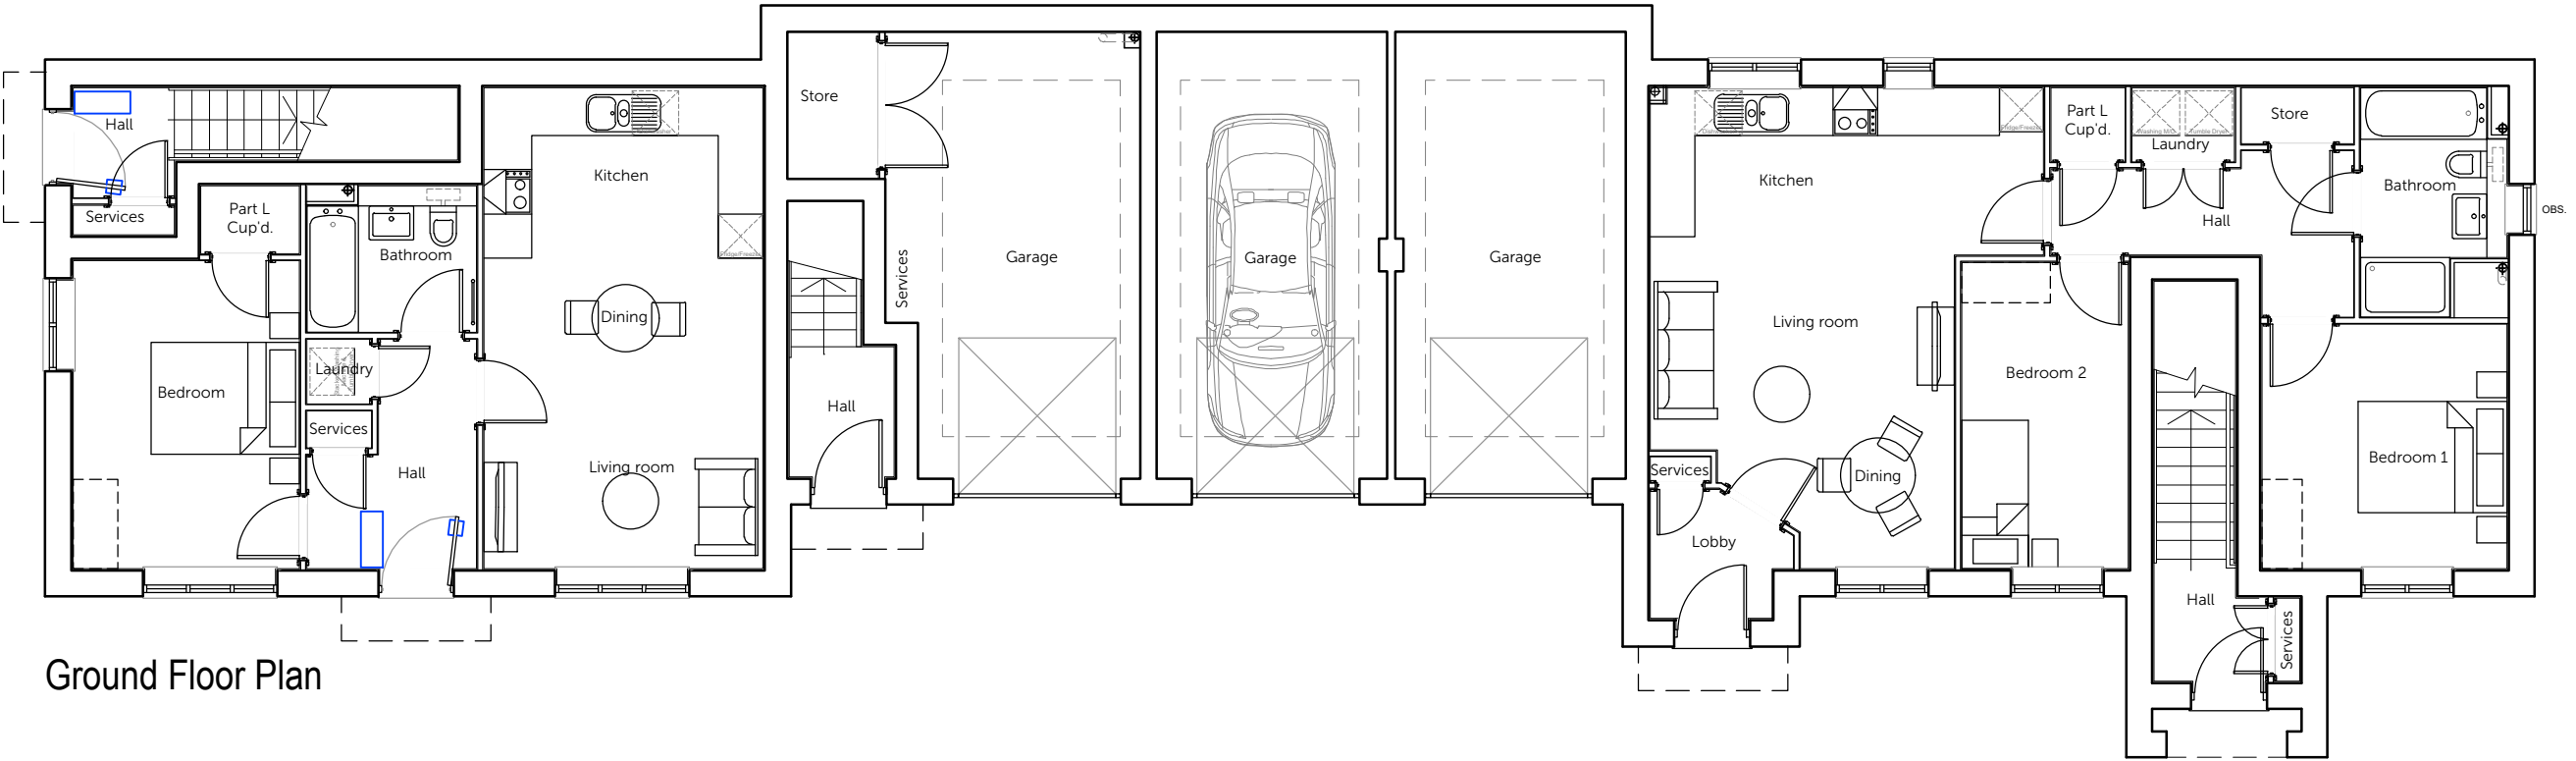

Ground Floor Plan

Housetype	1BM	Variation	GF	Option	Housetype	1BM	Variation	FF	Option	Housetype	2B FOG	Variation	A	Option	Housetype	2BM	Variation	GF	Option	Housetype	2BM	Variation	FF	Option
Bedrooms	1	Persons	2		Bedrooms	1	Persons	2		Bedrooms	2	Persons	3		Bedrooms	2	Persons	3		Bedrooms	2	Persons	3	
Sq.ft finish	551	Sq.m finish	51.52		Sq.ft finish	677	Sq.m finish	62.92		Sq.ft finish	750	Sq.m finish	69.66		Sq.ft finish	735	Sq.m finish	68.29		Sq.ft finish	835	Sq.m finish	77.56	
Sq.ft structural	560	Sq.m structural	51.98		Sq.ft structural	701	Sq.m structural	65.11		Sq.ft structural	761	Sq.m structural	70.67		Sq.ft structural	747	Sq.m structural	69.43		Sq.ft structural	846	Sq.m structural	78.61	



Romsey Office
Building 300, The Grange,
Romsey Road,
Michelmersh, Romsey,
Hampshire, SO51 0AE
T:01794 367703 F:01794 367276

Portishead Office
Unit 5, Middle Bridge Business Park,
Bristol Road,
Portishead,
Bristol, BS20 6PN
T:01275 407000 F:01794 367276

Rev	Description	Date	Au	Ch
A	Planning issue.	20.09.23	MWP	CMI
B	External wall thickness updated, internal arrangement adjusted.	08.07.25	CH	MS
C	Internal arrangement to all house types. House Type ID Boxes updated to suit change of internal arrangements.	24.10.25	CJB	

Project Southleigh Park, Havant

Drawing Plots 16-20 (HT.2x1BM / HT.2B FOG-A / HT.2x2BM)
Floor Plans

Client Bargate Homes	Date August 2023
Job no. BARG230130	Rev. C
Dwg no. P.16-20.p	Scale 1:100 at A3
Author MWP	Checker
Status PLANNING	Office Romsey
Client ref.	

www.thrivearchitects.co.uk
This drawing is the copyright of Thrive Architects Ltd ©. All rights reserved. Ordnance Survey Data © Crown Copyright. All rights reserved. Licence No. 100007359. DO NOT scale from this drawing. Contractors, Sub-Contractors and Suppliers are to check all relevant dimensions and levels of the site and building before commencing any shop drawings or building work. Any discrepancies should be recorded to the Architect. Where applicable this drawing is to be read in conjunction with the Consultants' drawings.