



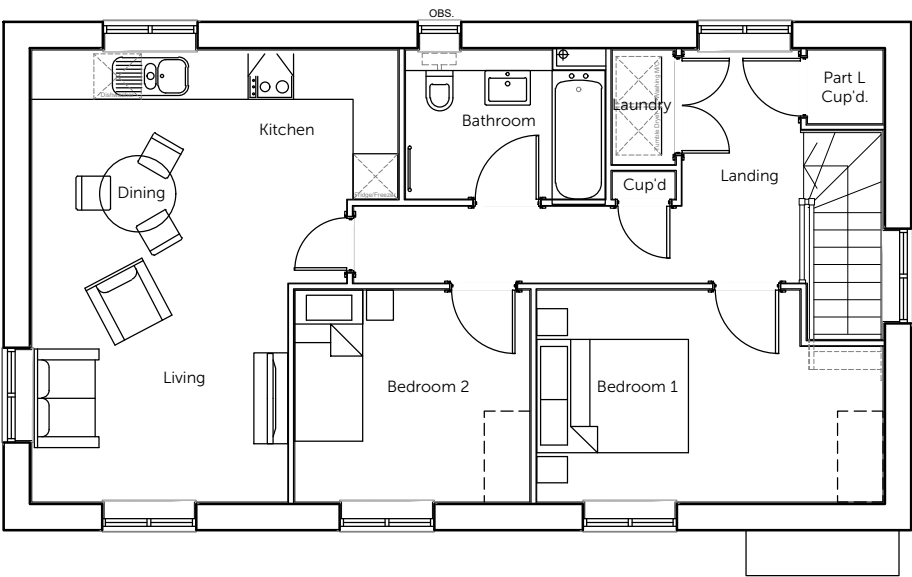


First Floor Plan

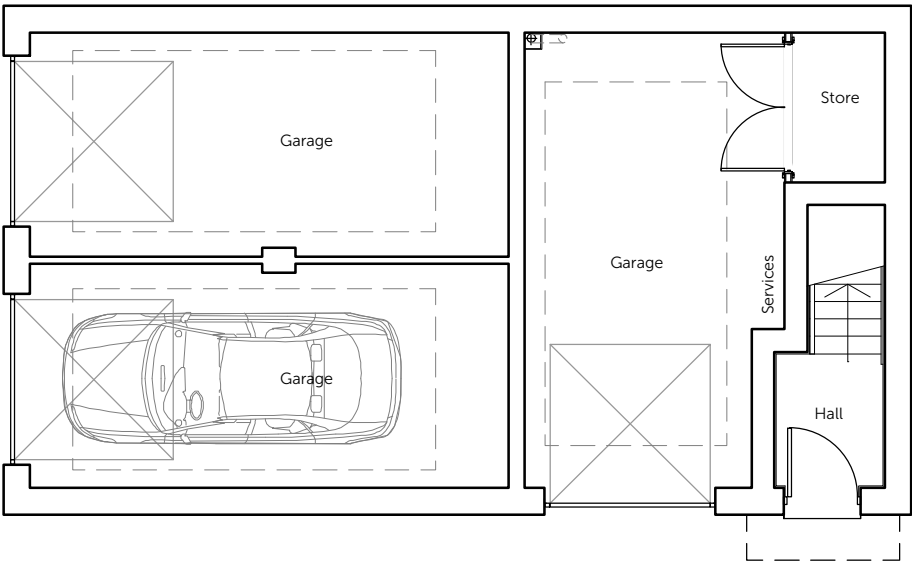

Ground Floor Plan

Housetype	2B FOG	Variation	Option
Bedrooms	2	Persons	3
Sq.ft finish	750	Sq.m finish	69.66
Sq.ft structural	761	Sq.m structural	70.67

 

Romsey Office Building 300, The Grange, Romsey Road, Michelmersh, Romsey, Hampshire, SO51 0AE T:01794 367703 F:01794 367276	Portishead Office Unit 5, Middle Bridge Business Park, Bristol Road, Portishead, Bristol, BS20 6PN T:01275 407000 F:01794 367276	Rev Description A Planning issue. B External wall thickness updated, internal arrangement adjusted. C Internal arrangement redesign. House Type ID Box updated.	Date Au Ch 20.09.23 MWP CMI 09.07.25 CH MS 23.10.25 CJB
---	--	--	---

Project	Southleigh Park, Havant		
Drawing	Plots 28 (HT.2B FOG) Floor Plans		
Client	Bargate Homes		
Job no.	BARG230130	Date	August 2023
Dwg no.	P.28.p	Rev.	C
Author	MWP	Checker	Scale 1:100 at A3
Status	PLANNING	Office	Romsey
Client ref.			

