
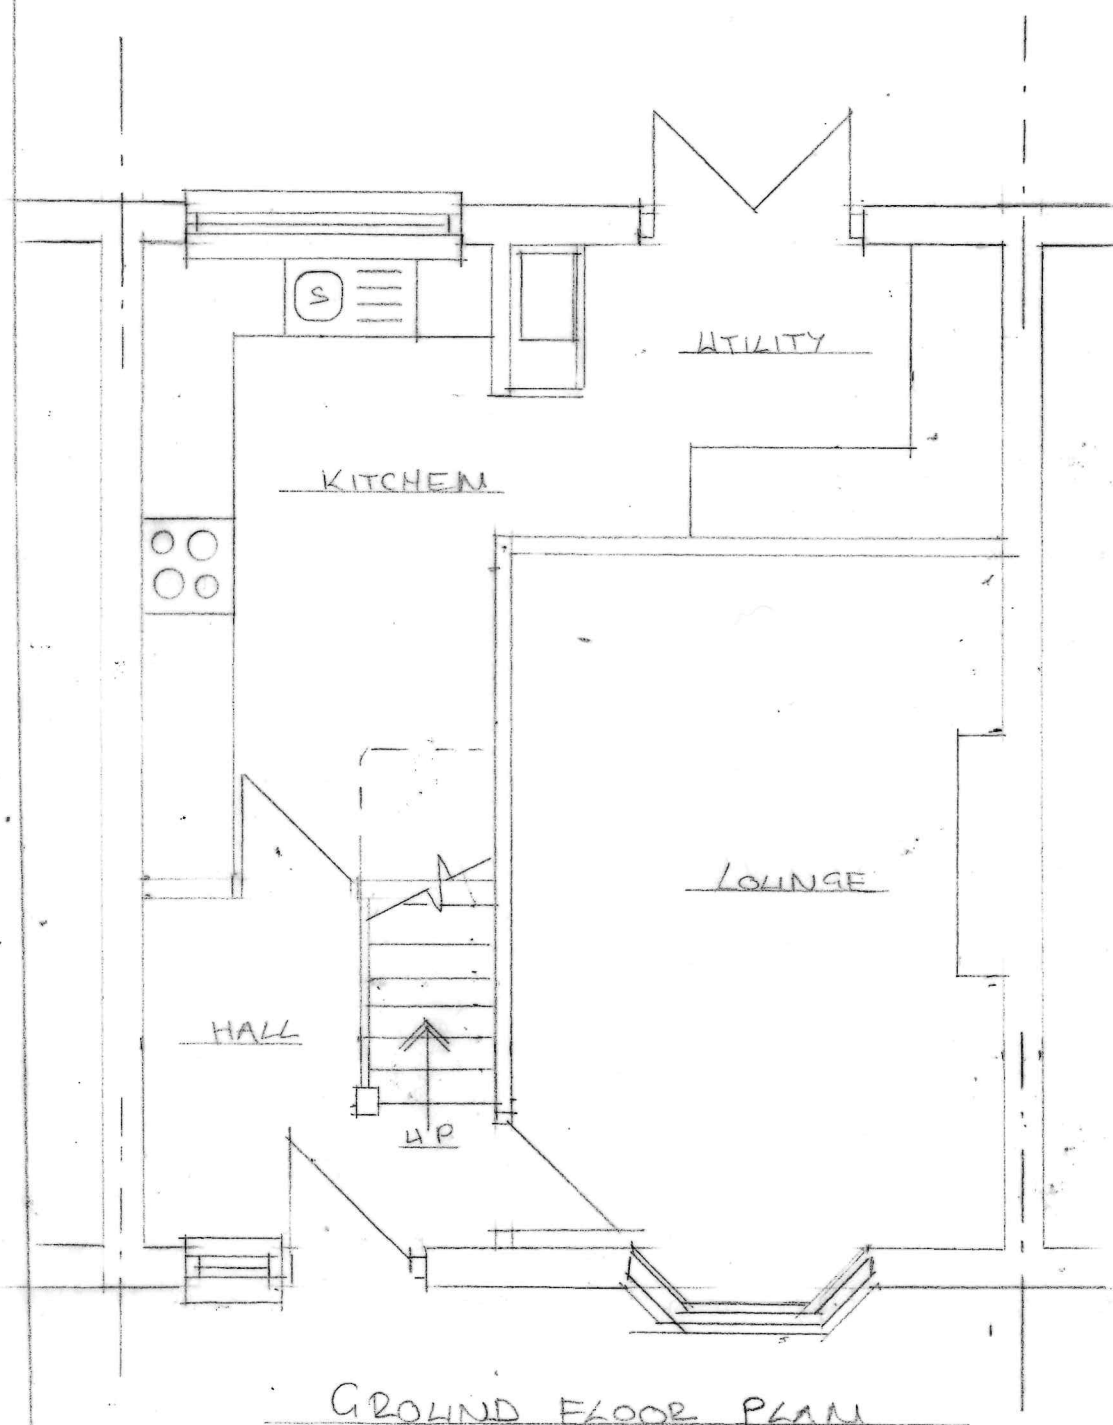


9 WOODGREEN AVENUE, BEDHAMPTON

PROPOSED LOFT CONVERSION WITH REAR DORMER

Scale 1:50 @ A3

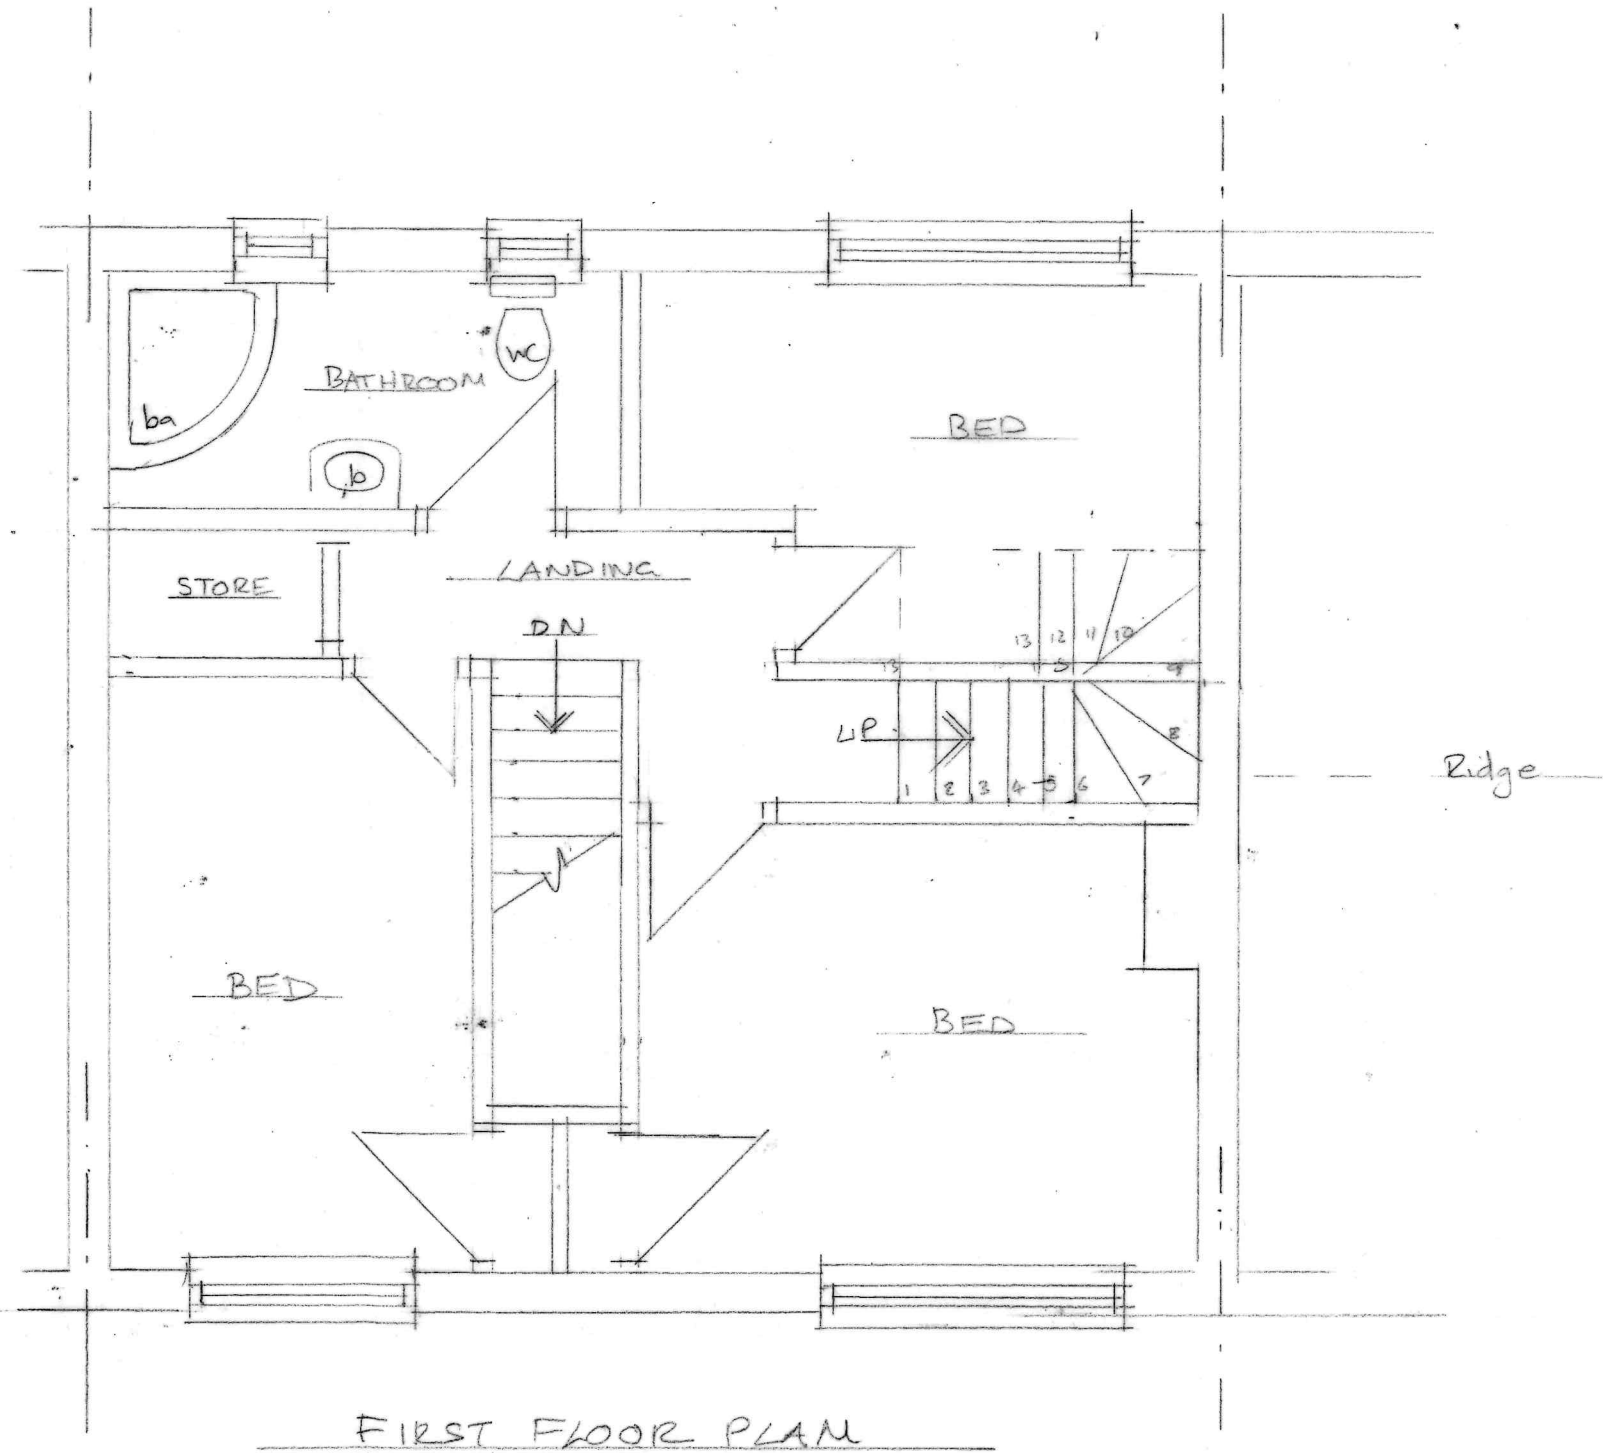

9 WOODGREEN AVENUE, BEDHAMPTON.


PROPOSED LOFT CONVERSION WITH REAR DORMER

Scale 1:50 @ A3




D&P MA 5,500

D&P MA

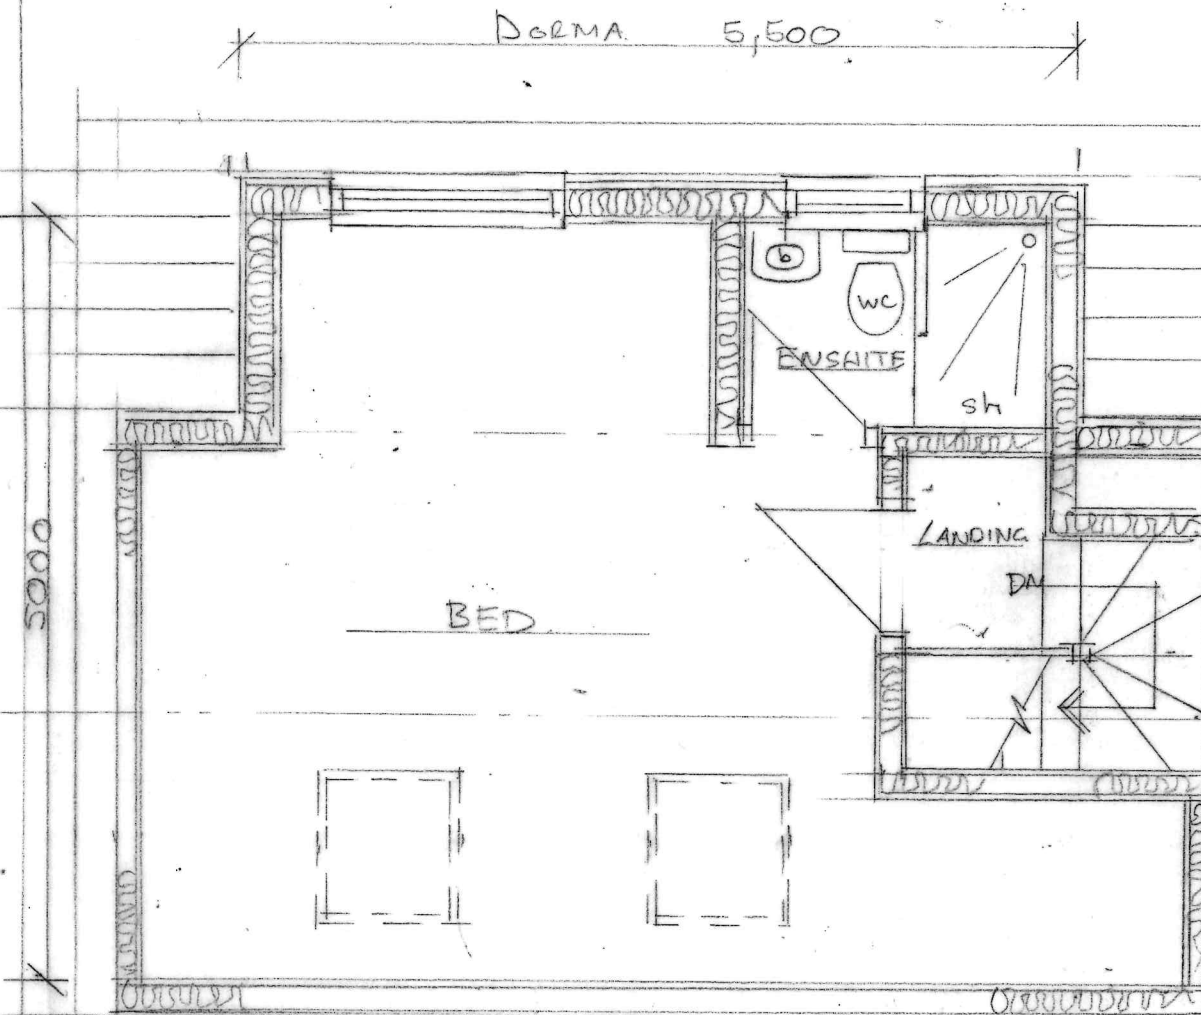

SECOND FLOOR PLAN

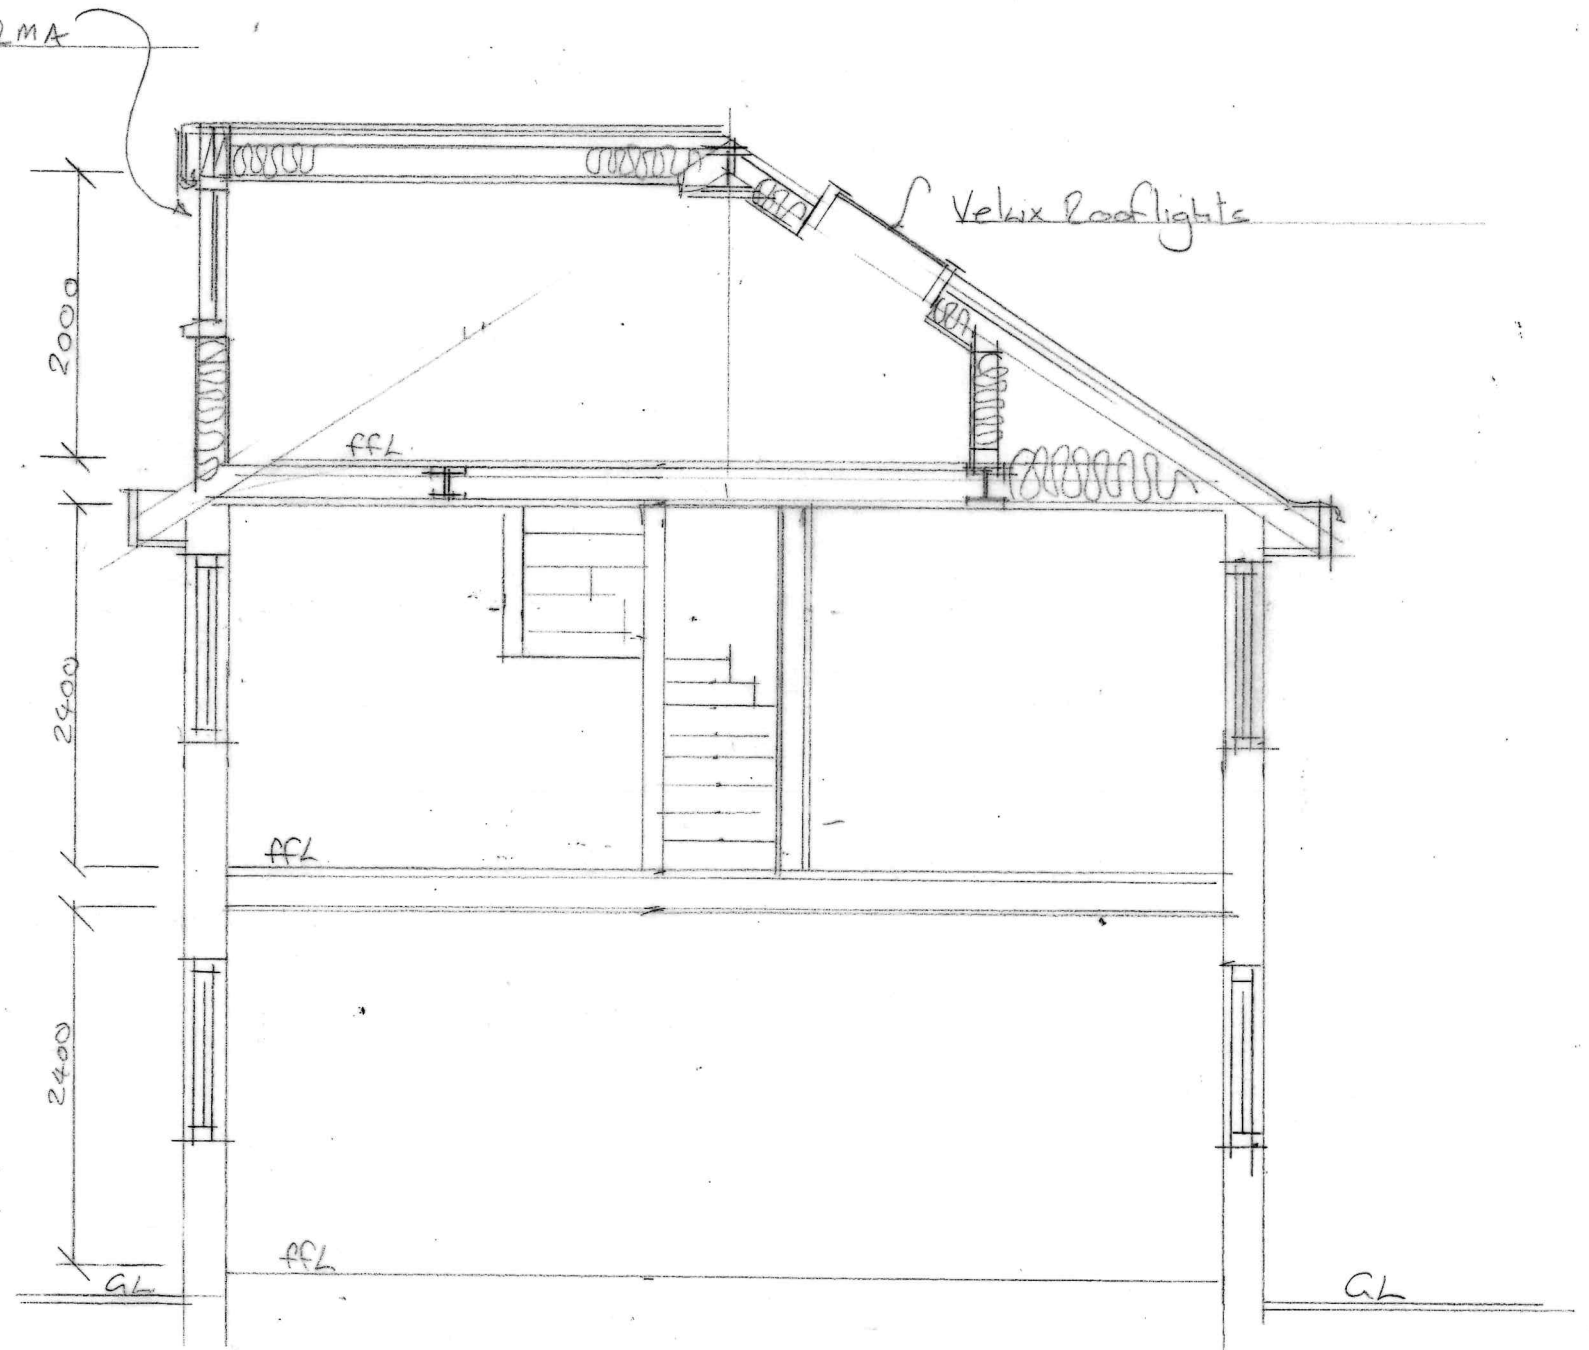


SECTION A-A


9 WOODGREEN AVENUE BEDHAMPTON

PROPOSED LOFT CONVERSION WITH REAR DORMER

Scale 1:50 @ A3

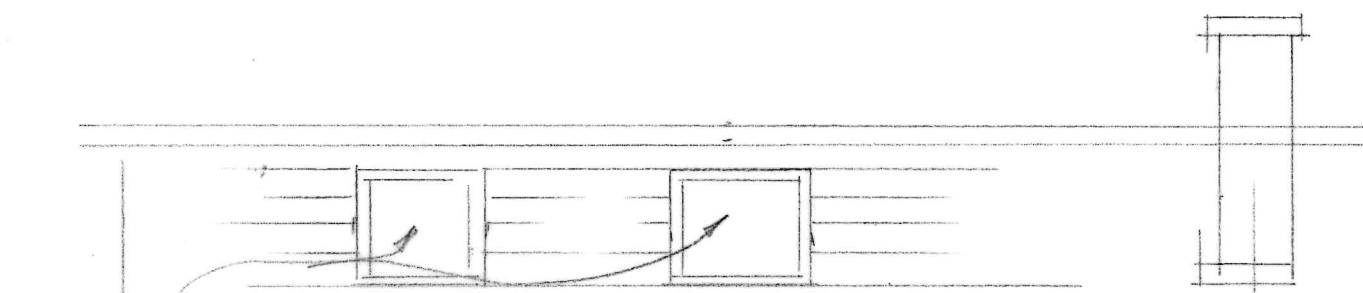


PROPOSED VELUX ROOFLIGHTS

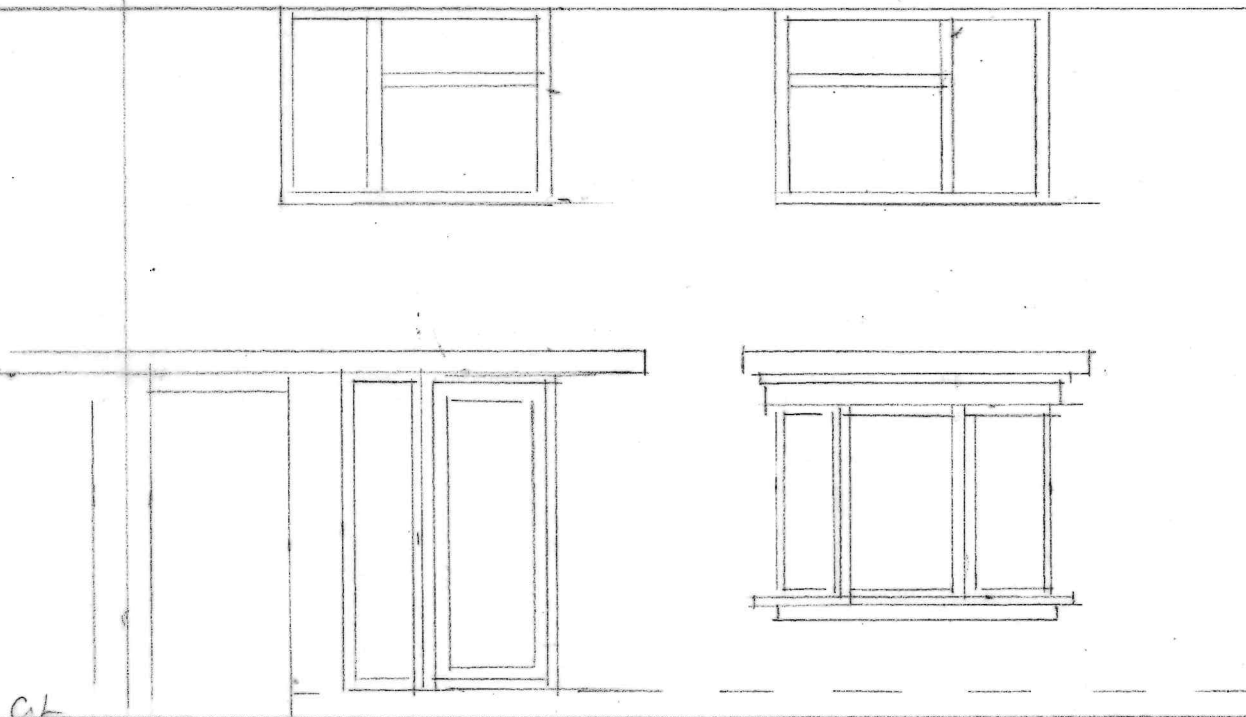


CL

CL

PROPOSED FRONT ELEVATION

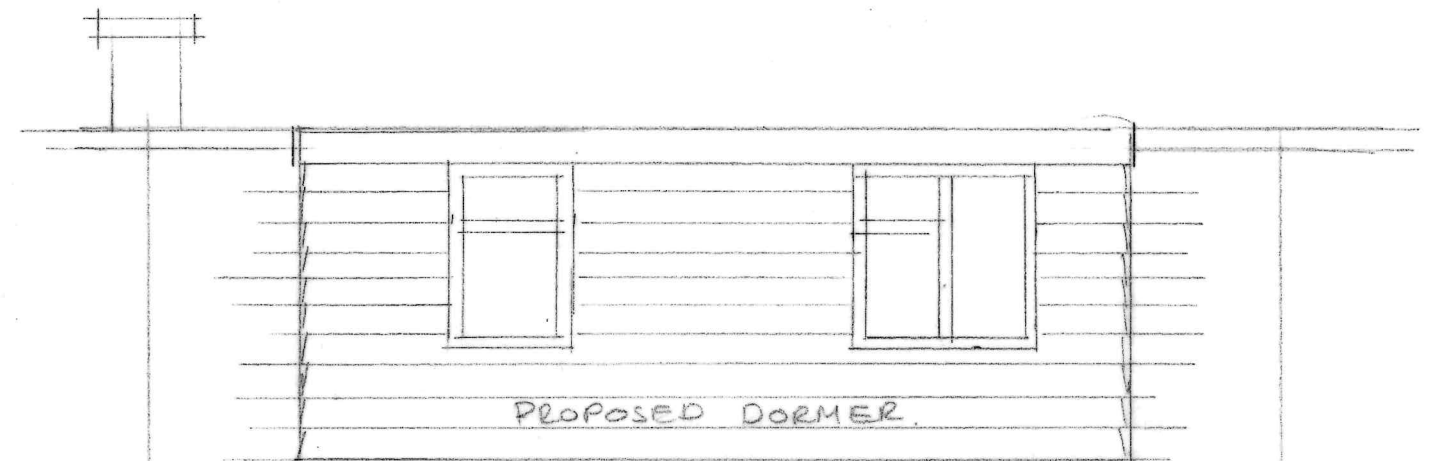

PROPOSED DORMER

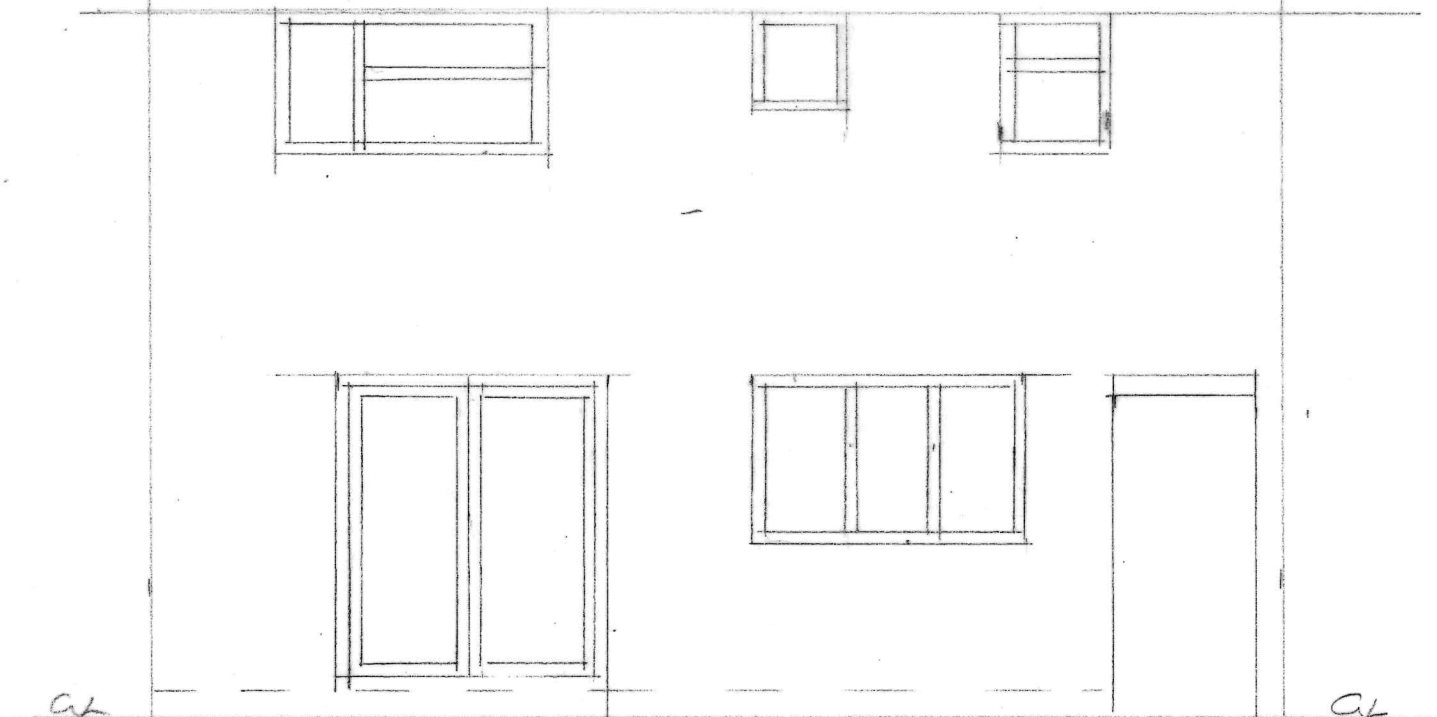

CL


CL

PROPOSED REAR ELEVATION


9 WOODGREEN AVENUE, BEDHAMPTON

EXISTING PLANS AND ELEVATIONS


Scale 1:100 @ A3 0 1 2 3 4 5

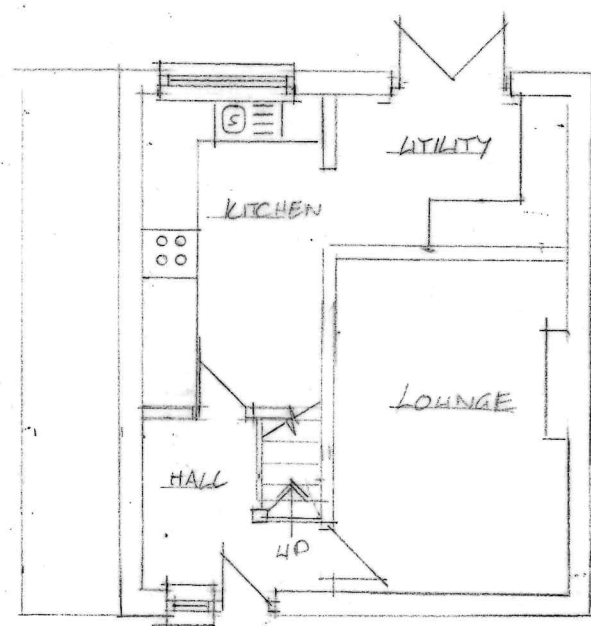

EXG GROUND FLOOR PLAN

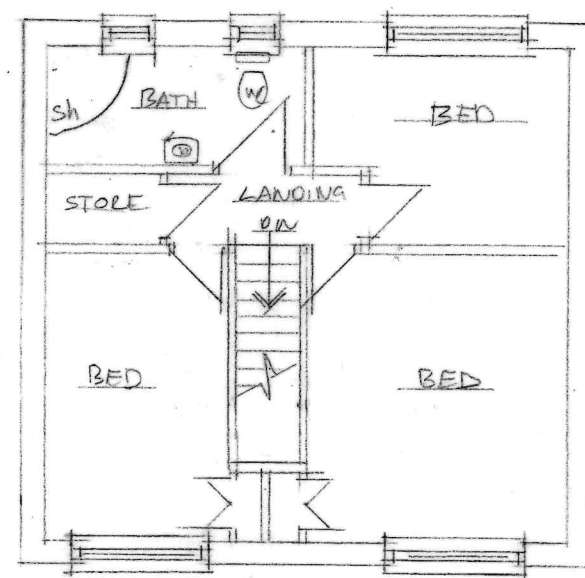

EXG FIRST FLOOR PLAN

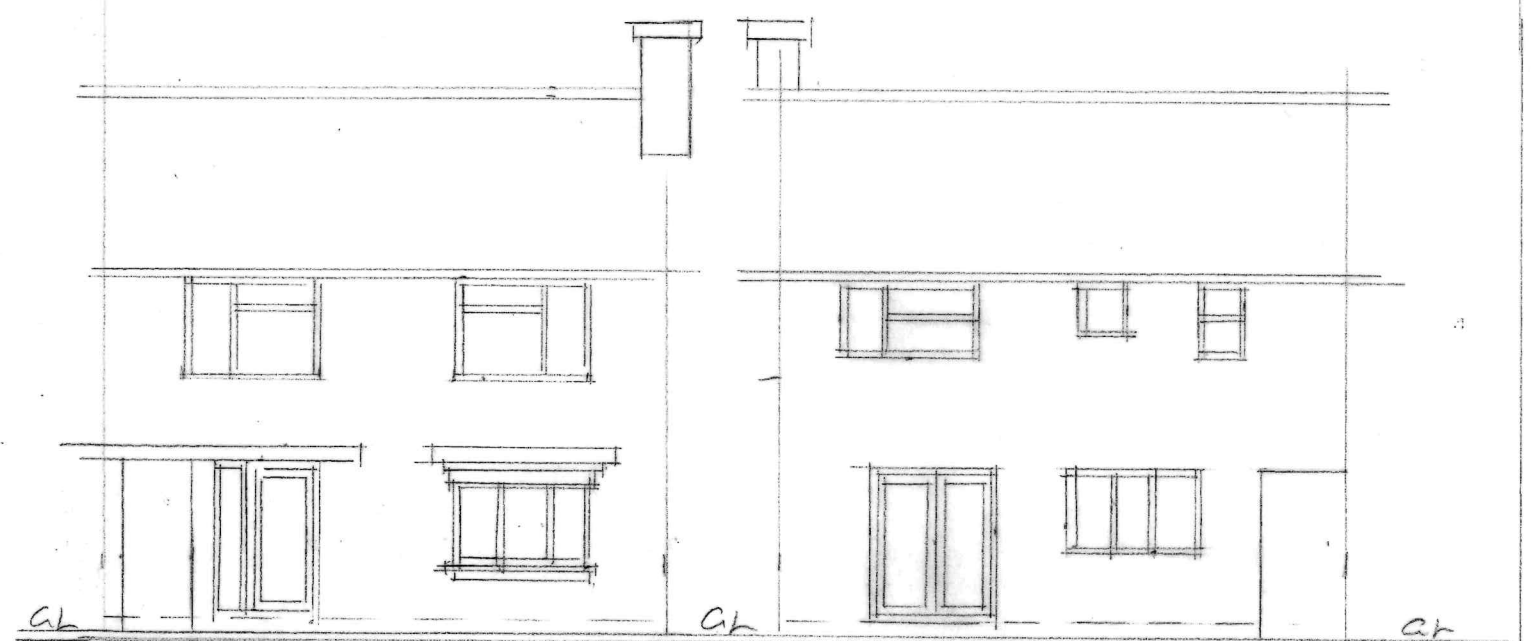

EXG FRONT ELEVATION

EXG REAR ELEVATION