



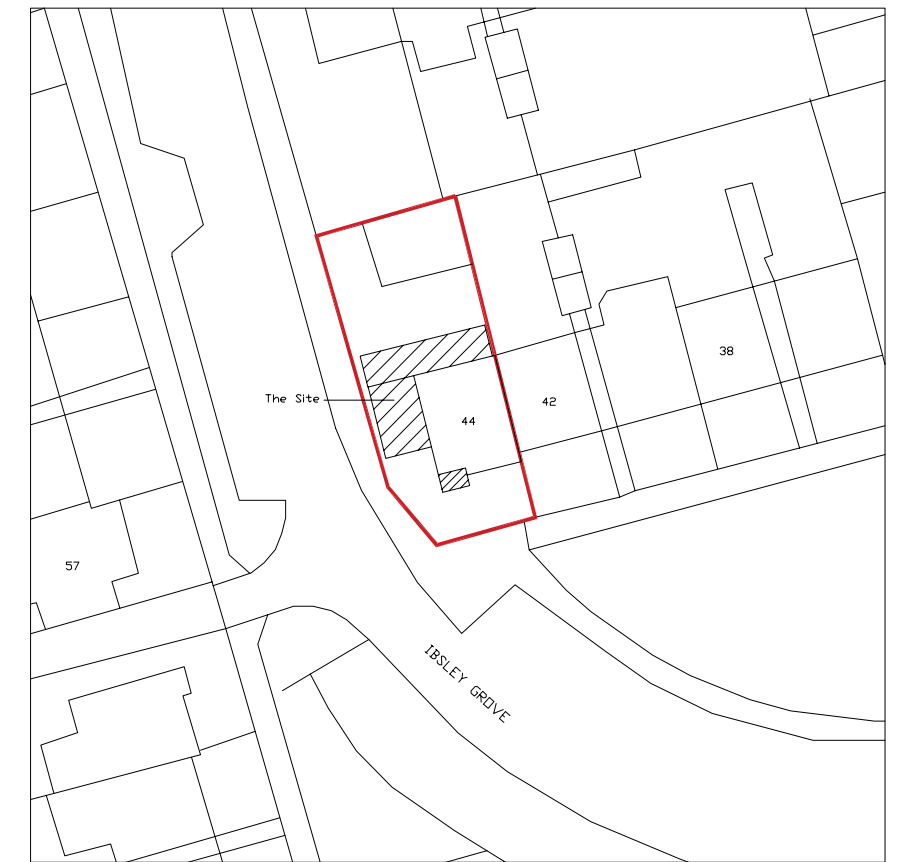


LOCATION PLAN 1:1250




SITE PLAN 1:500

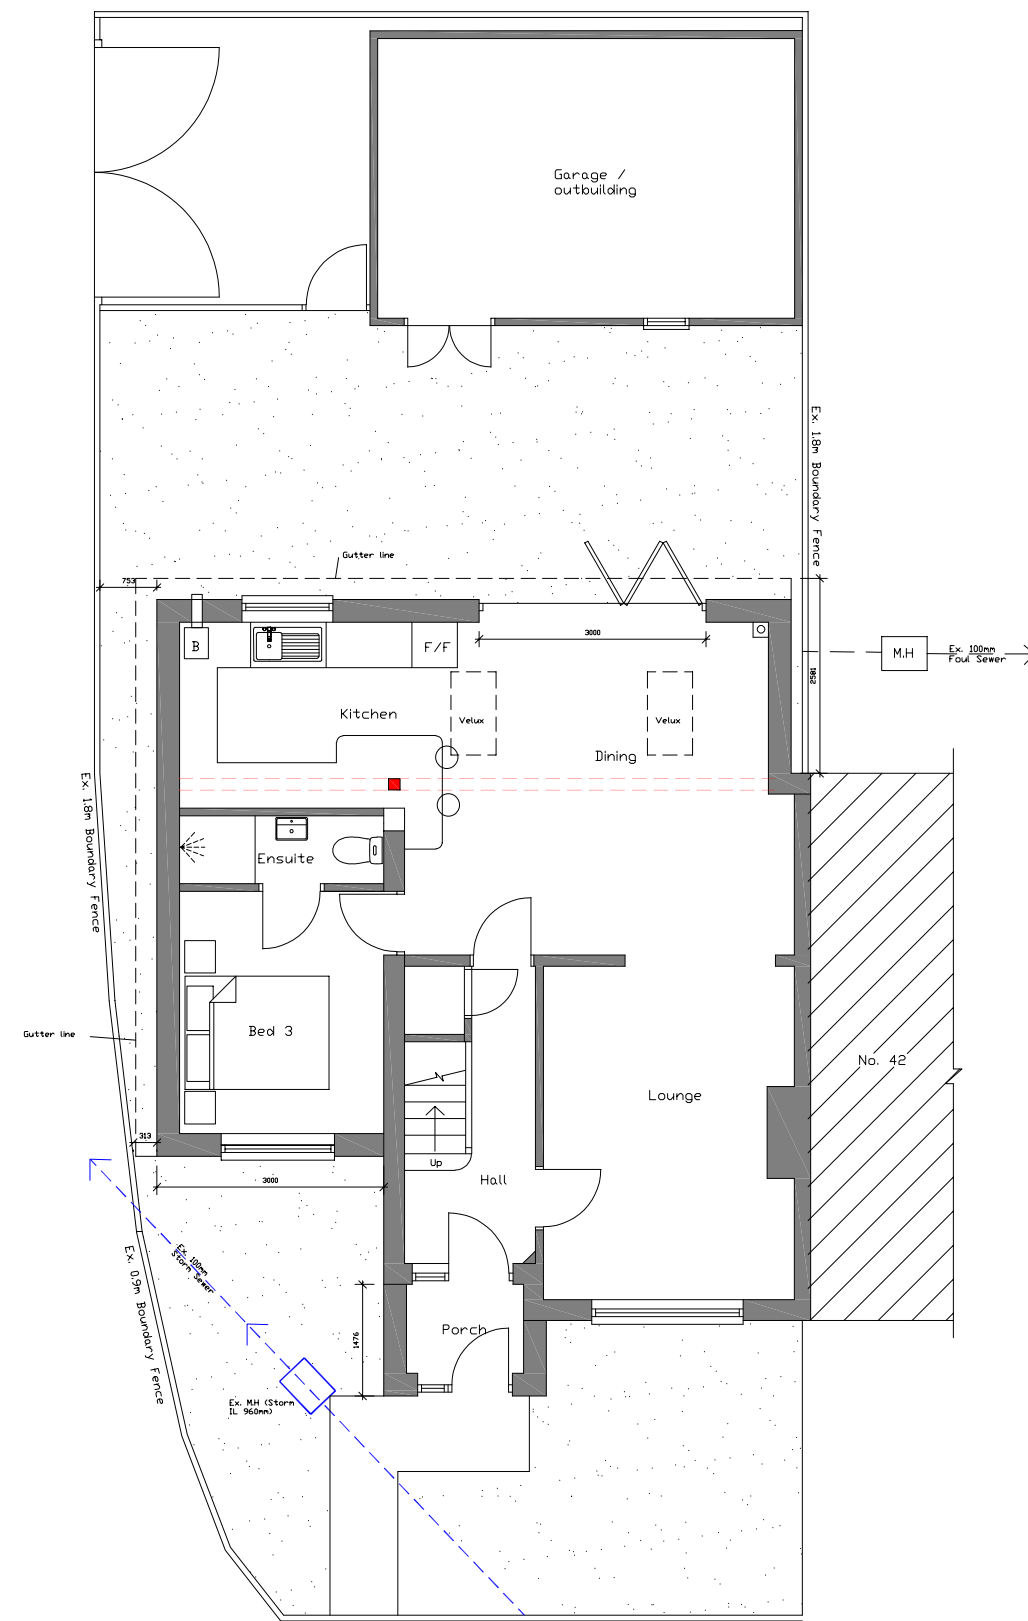

GROUND FLOOR PLAN

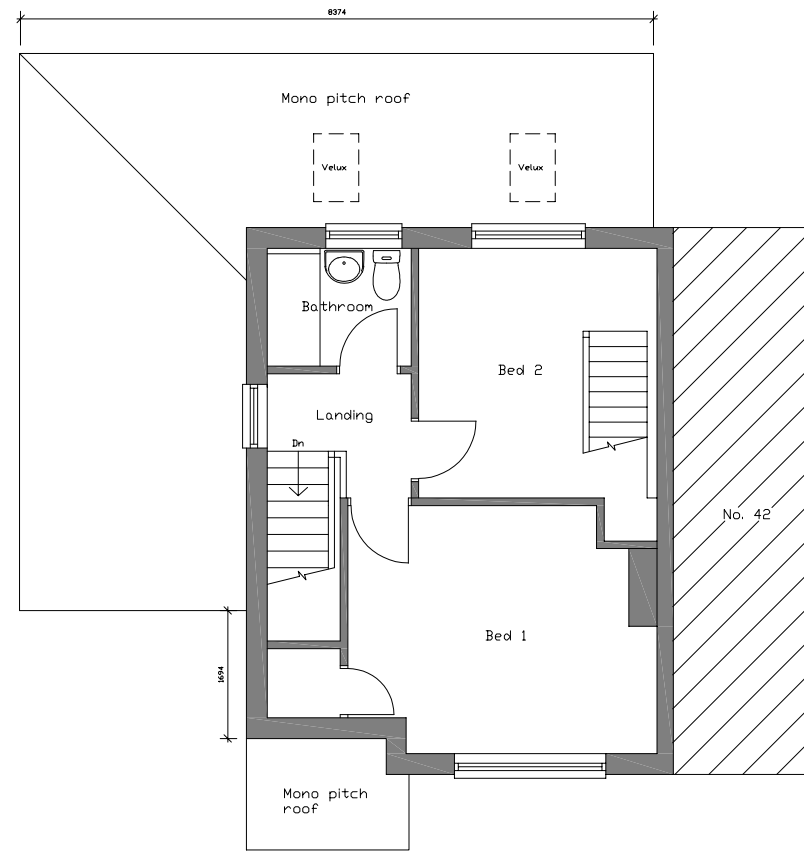


FIRST FLOOR PLAN

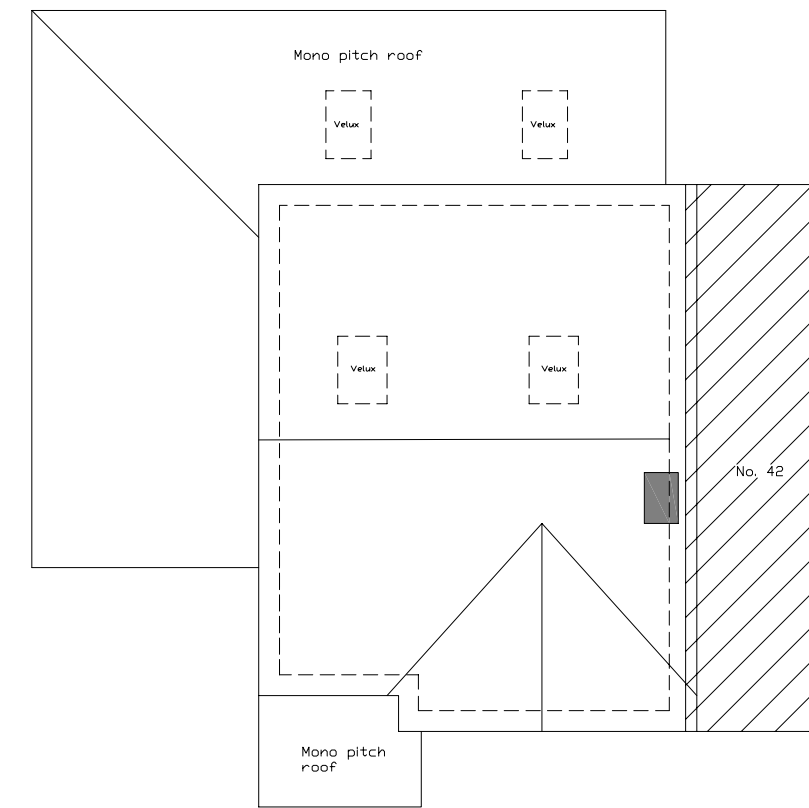


ROOF PLAN



FRONT ELEVATION

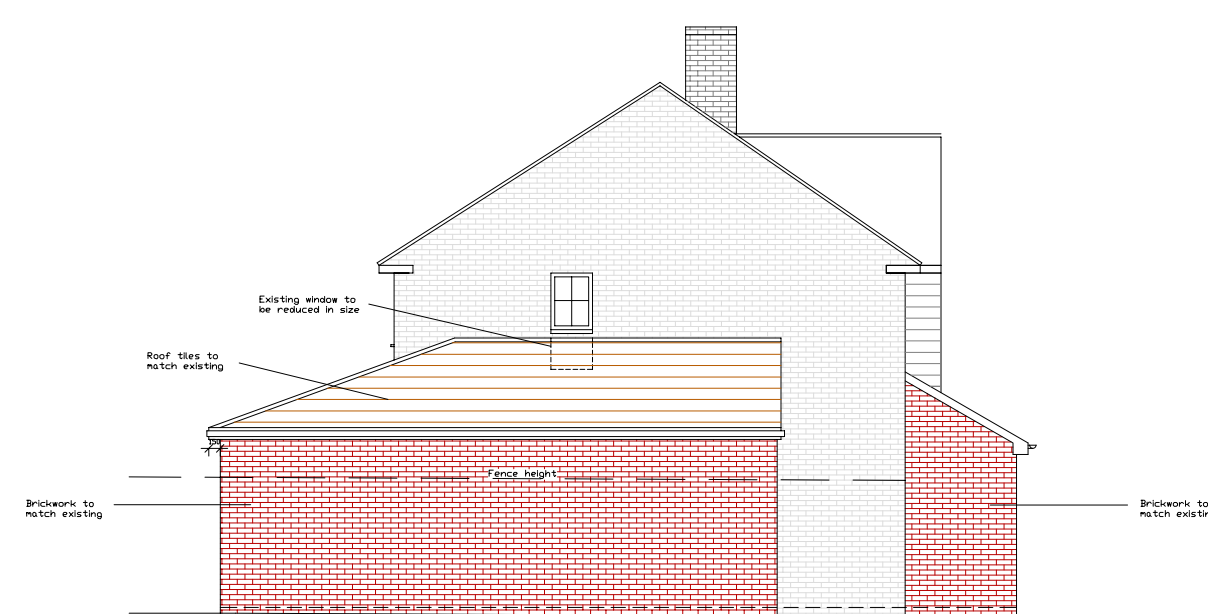

SIDE ELEVATION

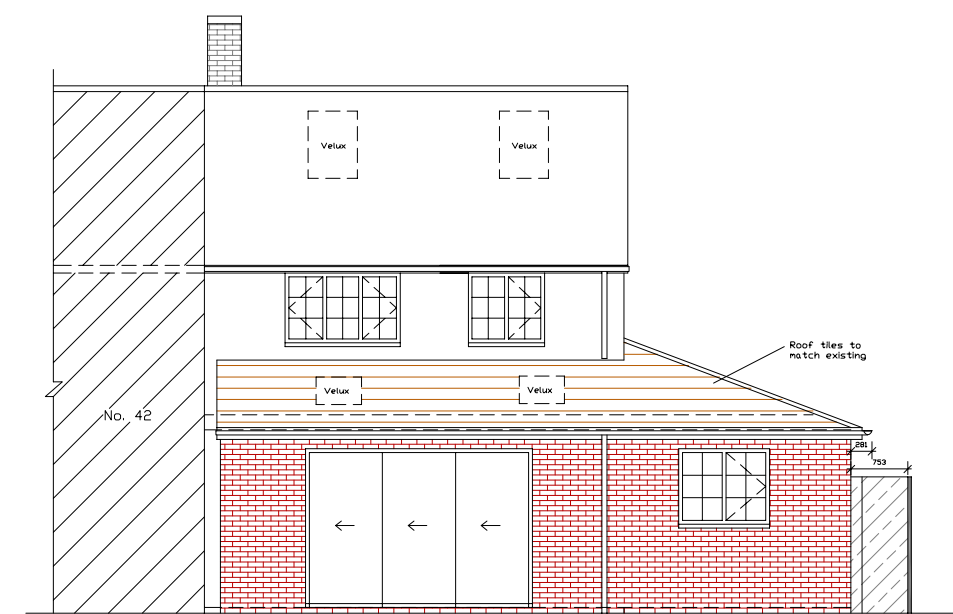

REAR ELEVATION

Scale Bar 1:100



|                                                                    |                               |            |
|--------------------------------------------------------------------|-------------------------------|------------|
| A                                                                  |                               |            |
| Rev:                                                               | First floor extension removed | Oct 25     |
| Description:                                                       |                               |            |
| Date:                                                              |                               |            |
| Address:                                                           |                               |            |
| Proposed 2 storey side and single, storey rear extension and porch |                               |            |
| 44 Bisleys Grove                                                   |                               |            |
| Bedhampton                                                         |                               |            |
| PO9 3DP                                                            |                               |            |
| Drawing Title:                                                     |                               |            |
| Proposed Plans & Elevations                                        |                               |            |
| Drawing Number:                                                    |                               | Scale:     |
| Planning002                                                        |                               | 1:100 @ A2 |
| Date:                                                              |                               | Rev:       |
| August 2025                                                        |                               | A          |