


| REPORT ERRORS AND OMISSIONS TO THE ARCHITECT<br>CHECK ALL DIMENSIONS BEFORE FABRICATION |                                       |       |            |
|-----------------------------------------------------------------------------------------|---------------------------------------|-------|------------|
| REVISION                                                                                |                                       | DRAWN | CHKD DATE  |
| Rev A.                                                                                  | Clients amendments:<br>Various areas. | C.J.  | - 03.10.25 |
| Rev B.                                                                                  | Drawing updated to<br>Planning stage. | C.J.  | - 04.11.25 |

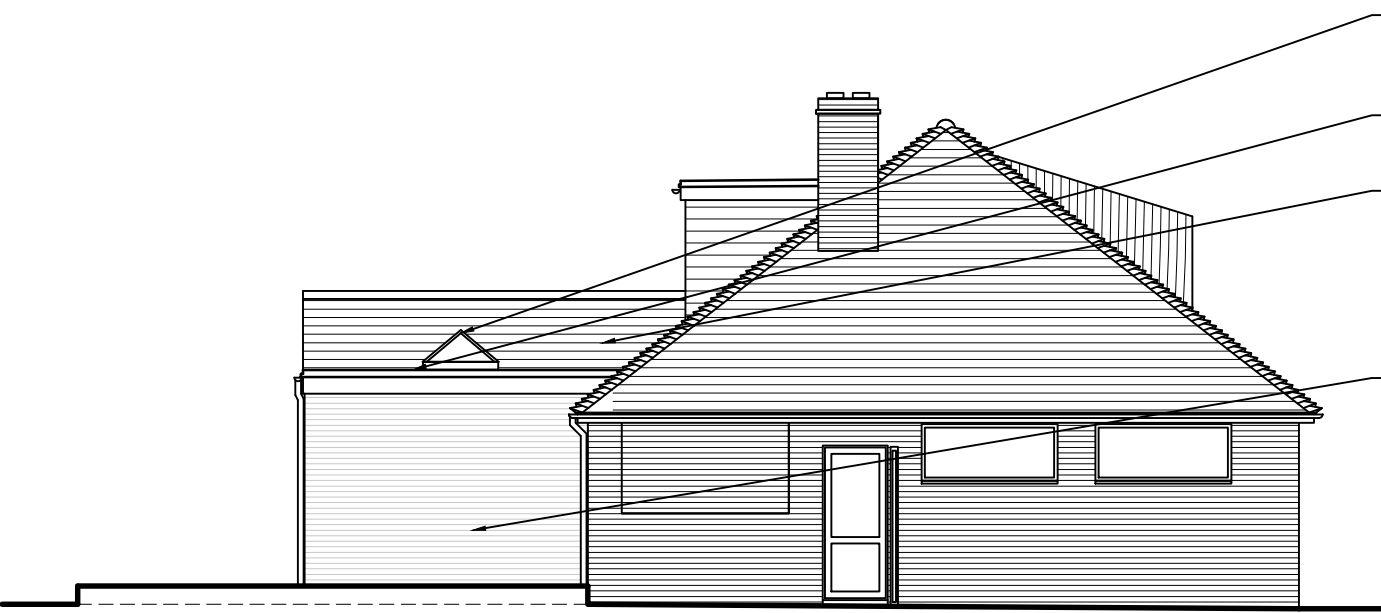


ASSUMED SIDE ELEVATION  
(Viewed from no. 71)




REAR ELEVATION




ASSUMED SIDE ELEVATION  
(Viewed from no. 75)

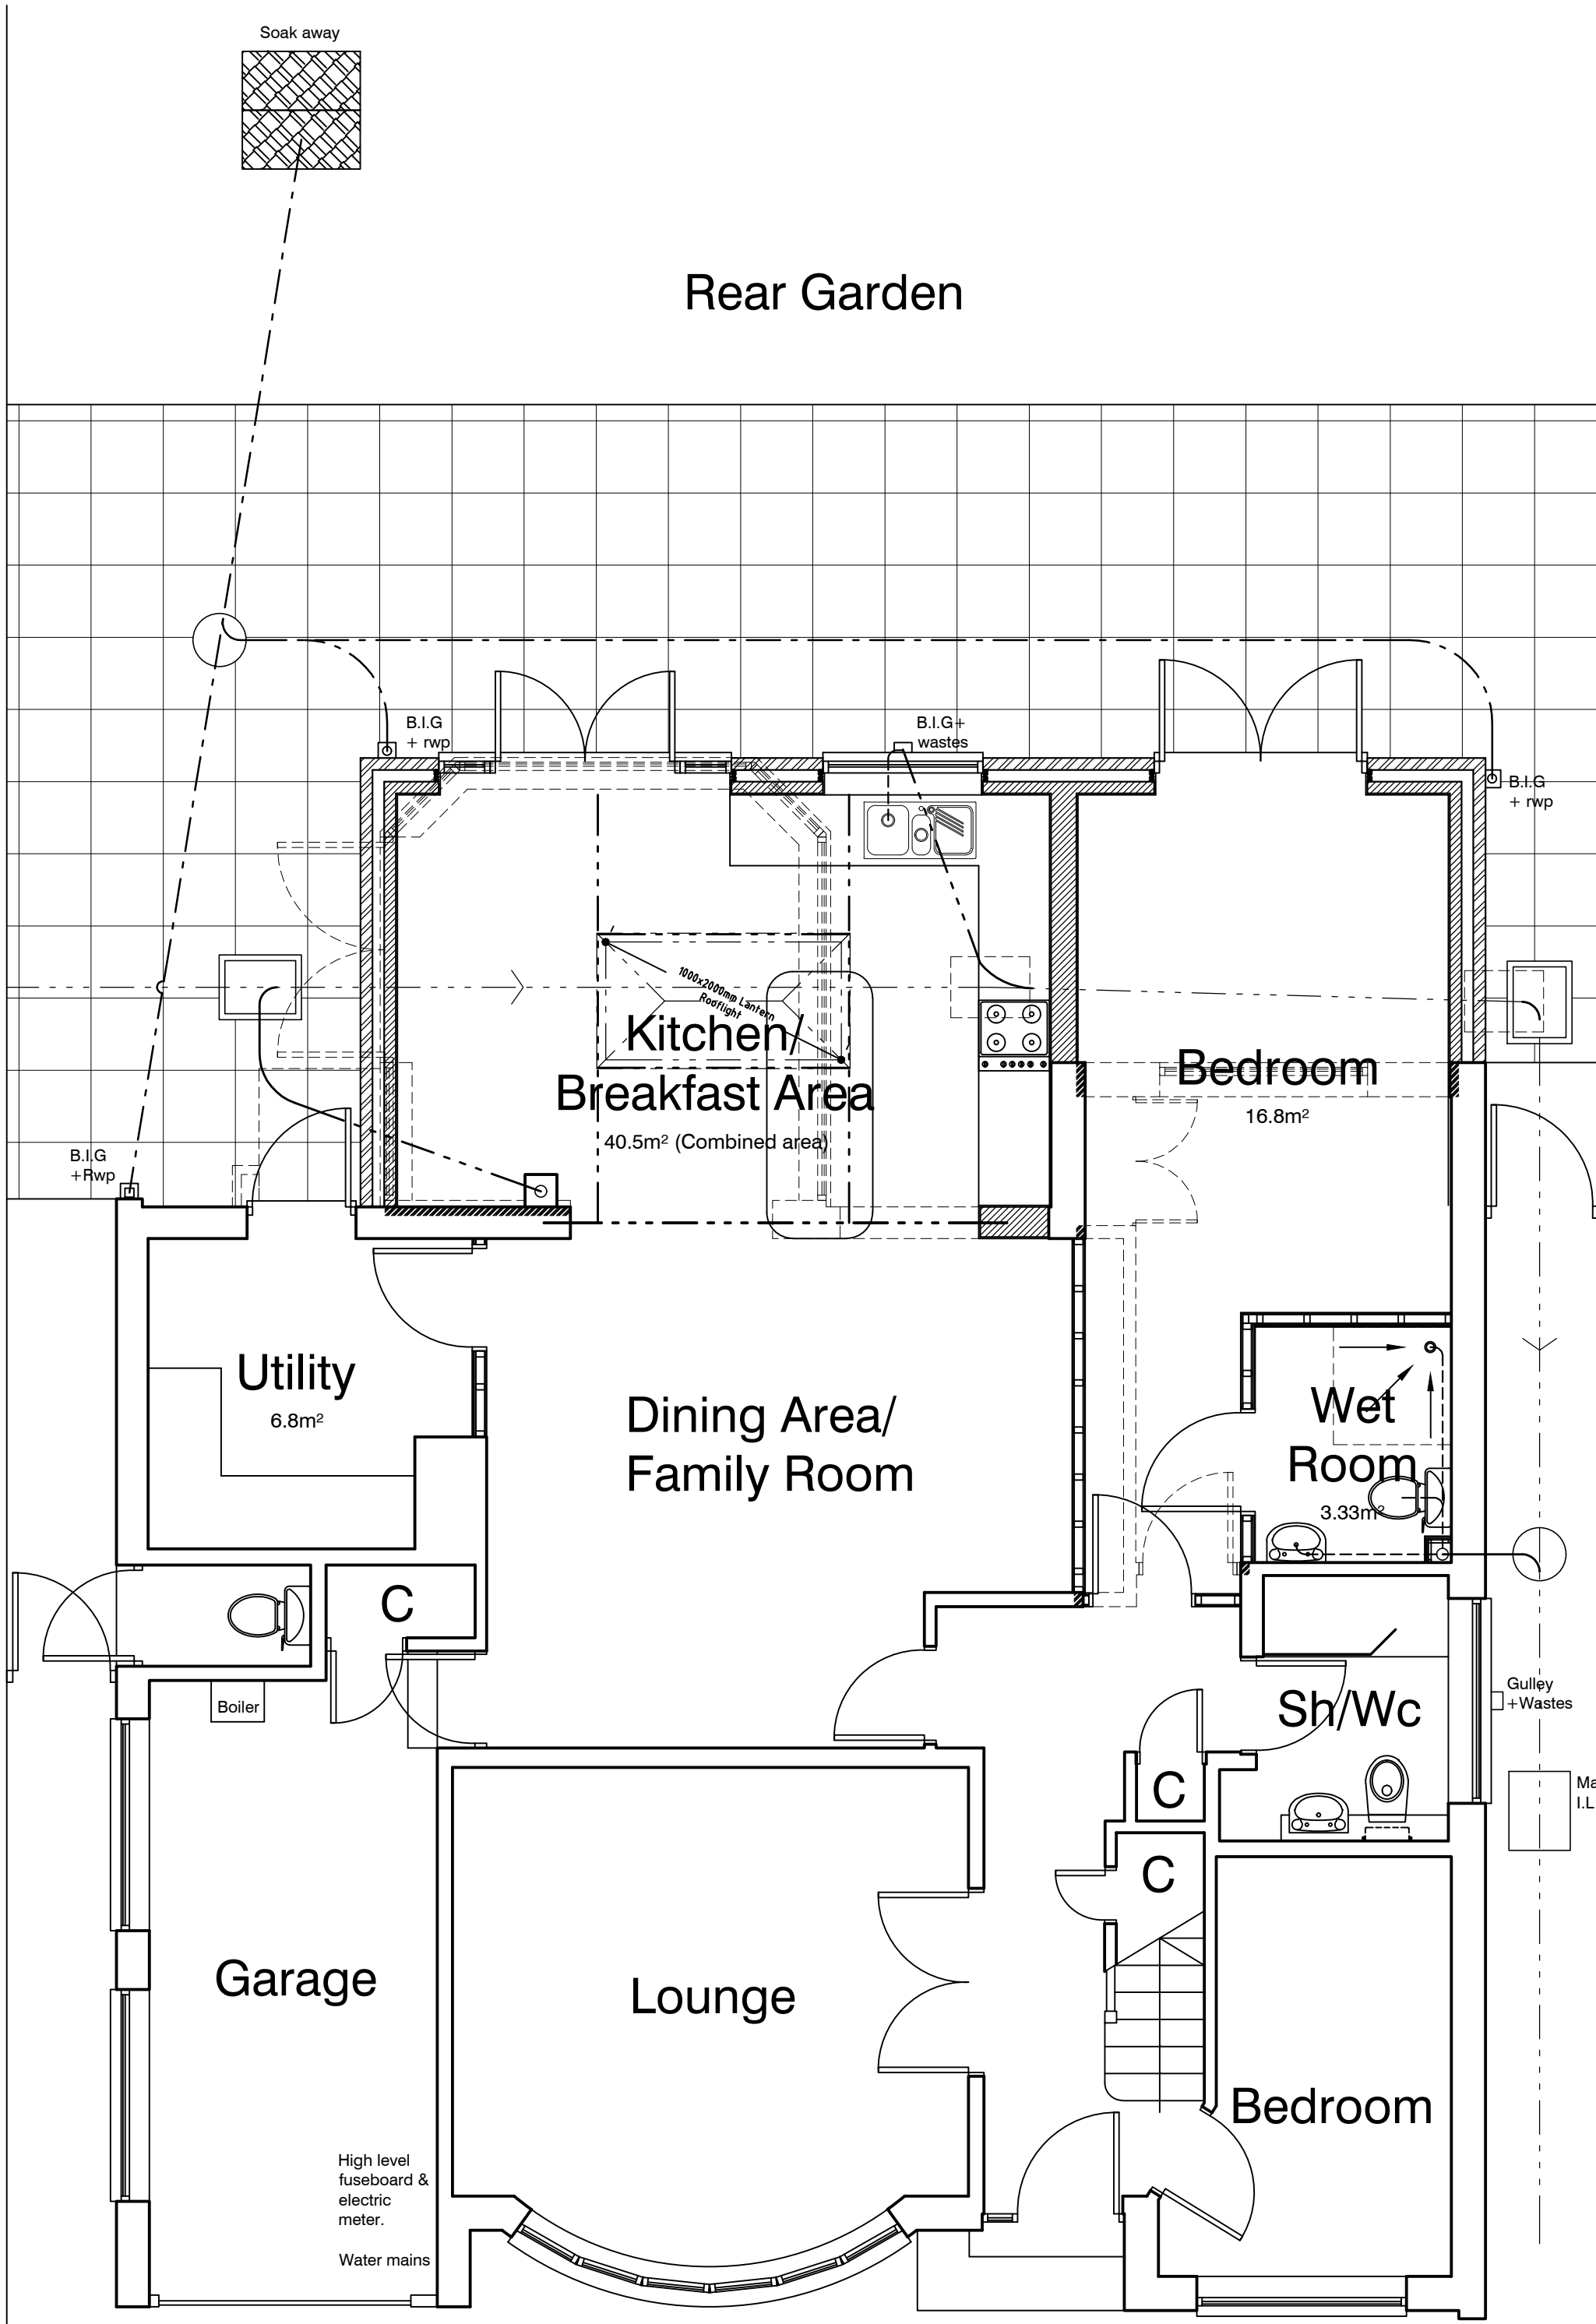


GROUND FLOOR PLAN

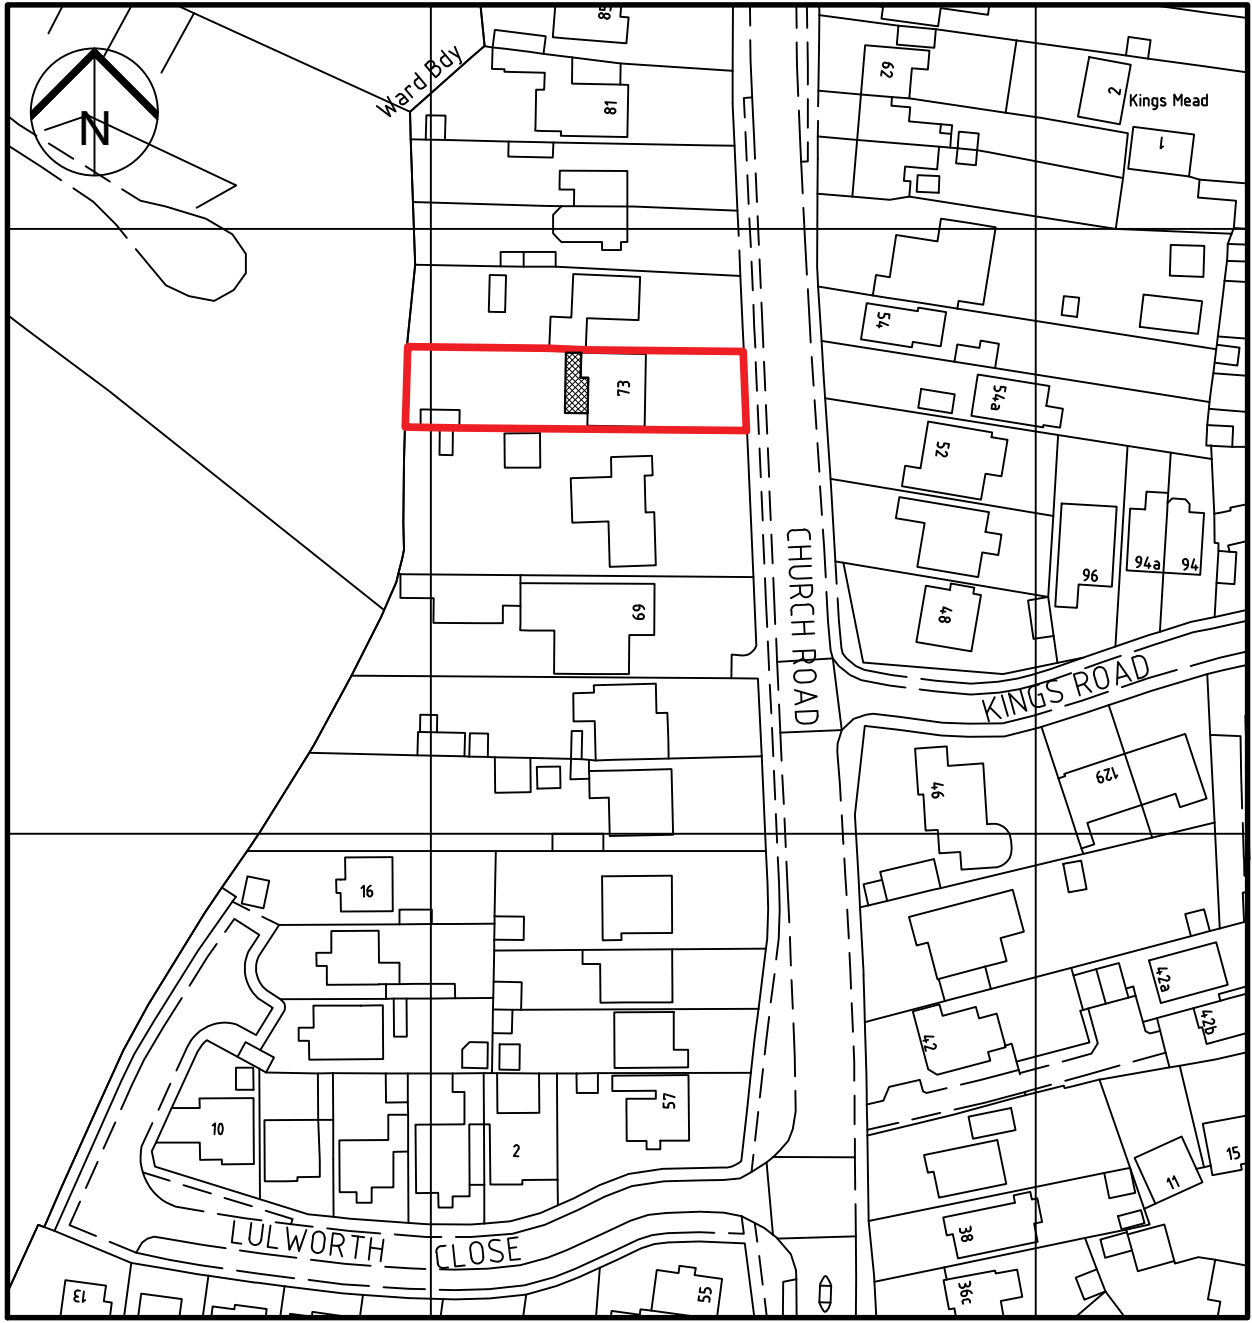


LOCATION PLAN  
(Scale 1:1250)

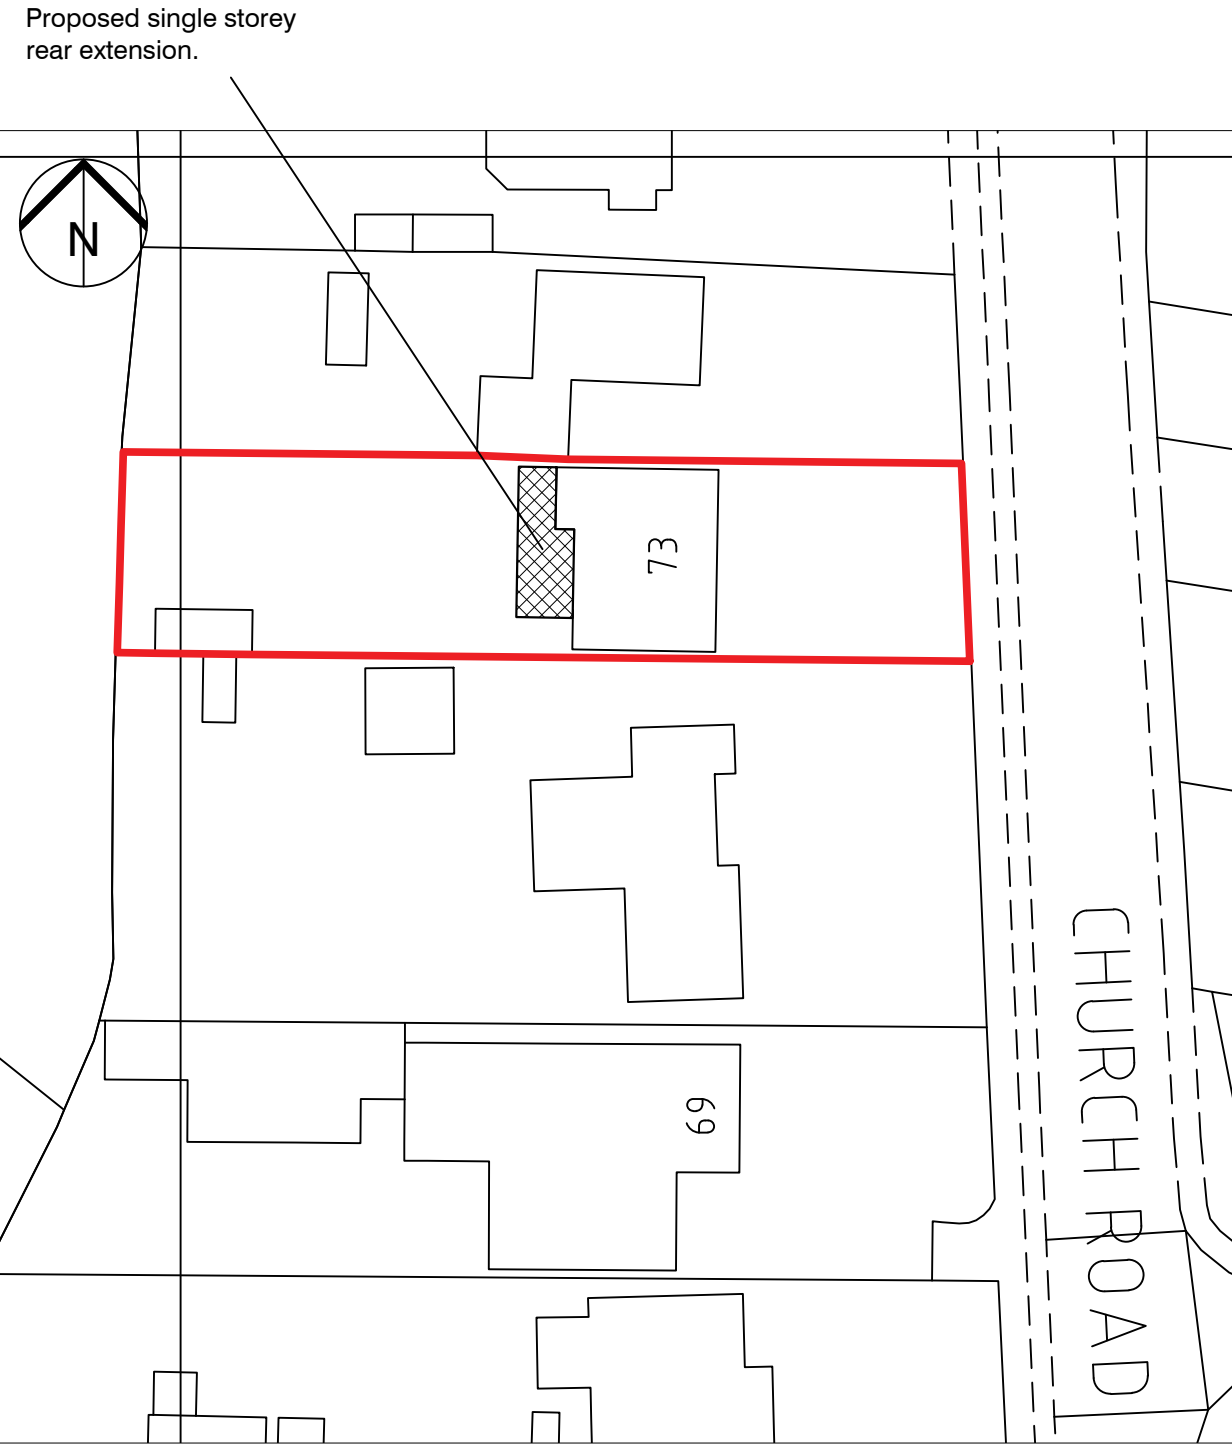

BLOCK PLAN PLAN  
(Scale 1:500)

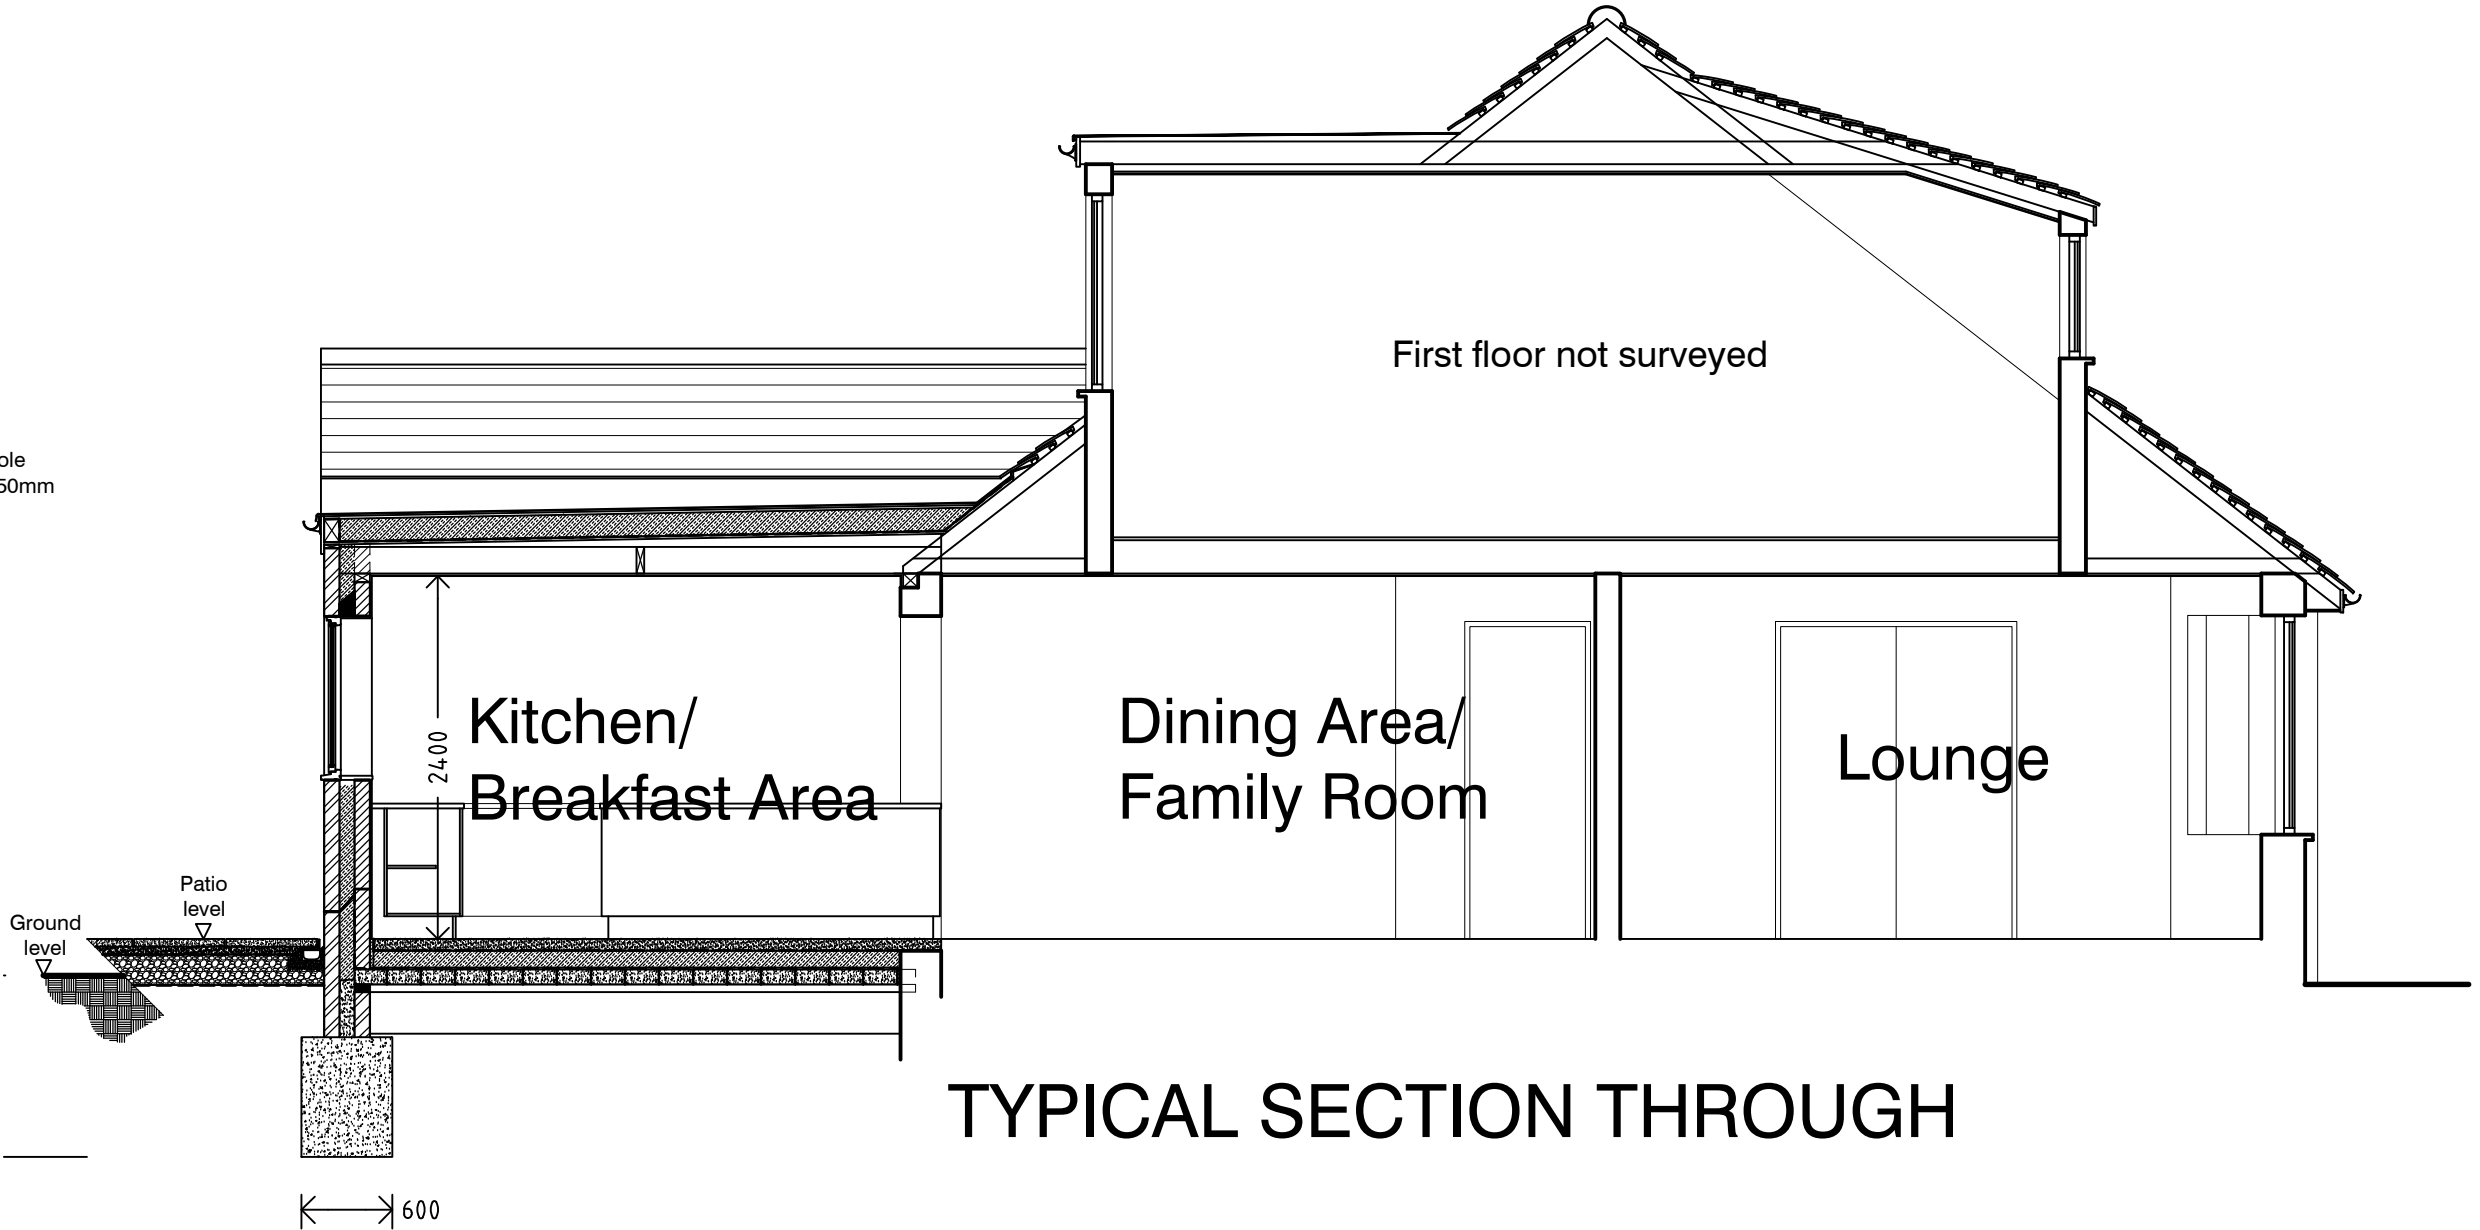

TYPICAL SECTION THROUGH

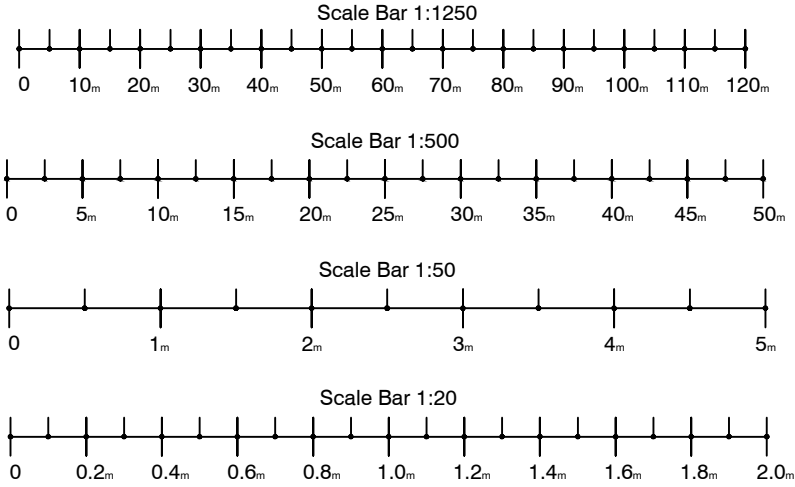

|            |                                                 |         |              |
|------------|-------------------------------------------------|---------|--------------|
| CONTRACT   | 73 Church Road<br>Hayling Island<br>PO11 0NR.   | SCALE   | 1:50, 1:100. |
| TITLE      | Proposed Floor Plan, Section<br>and Elevations. | DATE    | August 2025. |
| DRAWING No | 25182_002.                                      | DRAWN   | C.J.         |
| REVISION   | B.                                              | CHECKED |              |