




ASSUMED SIDE ELEVATION
(Viewed from no. 71)




REAR ELEVATION




ASSUMED SIDE ELEVATION
(Viewed from no. 75)

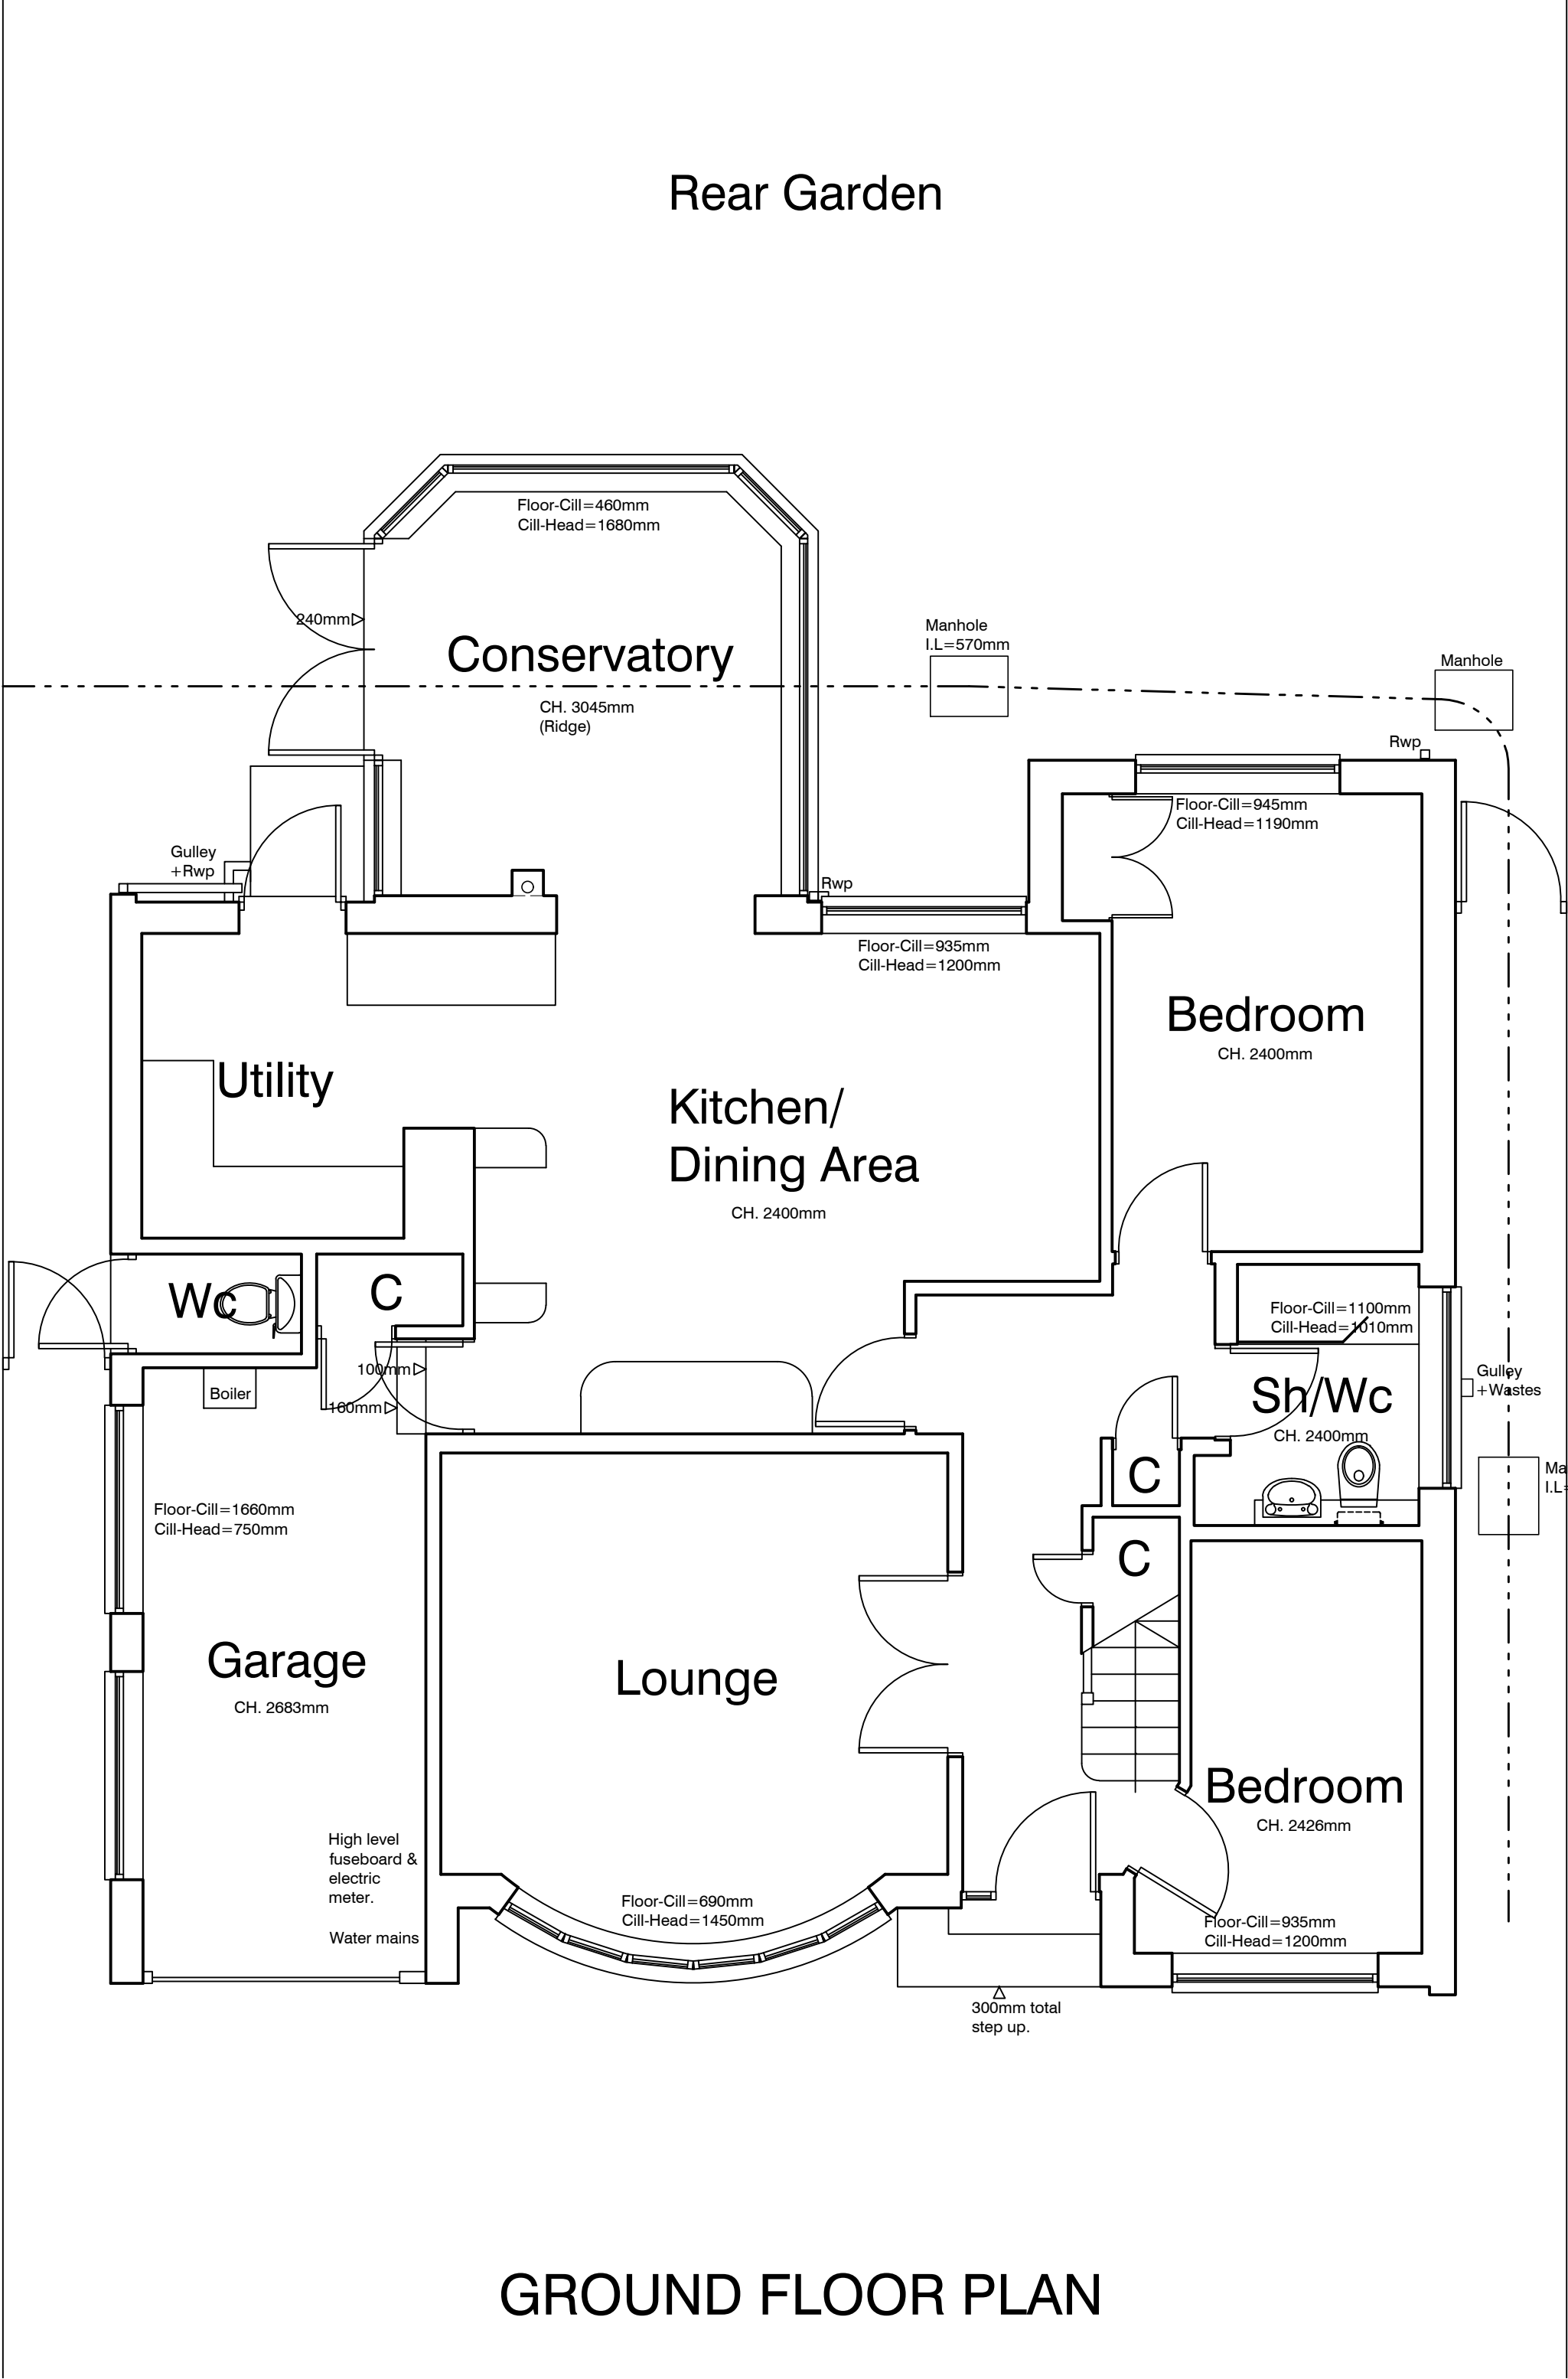


GROUND FLOOR PLAN

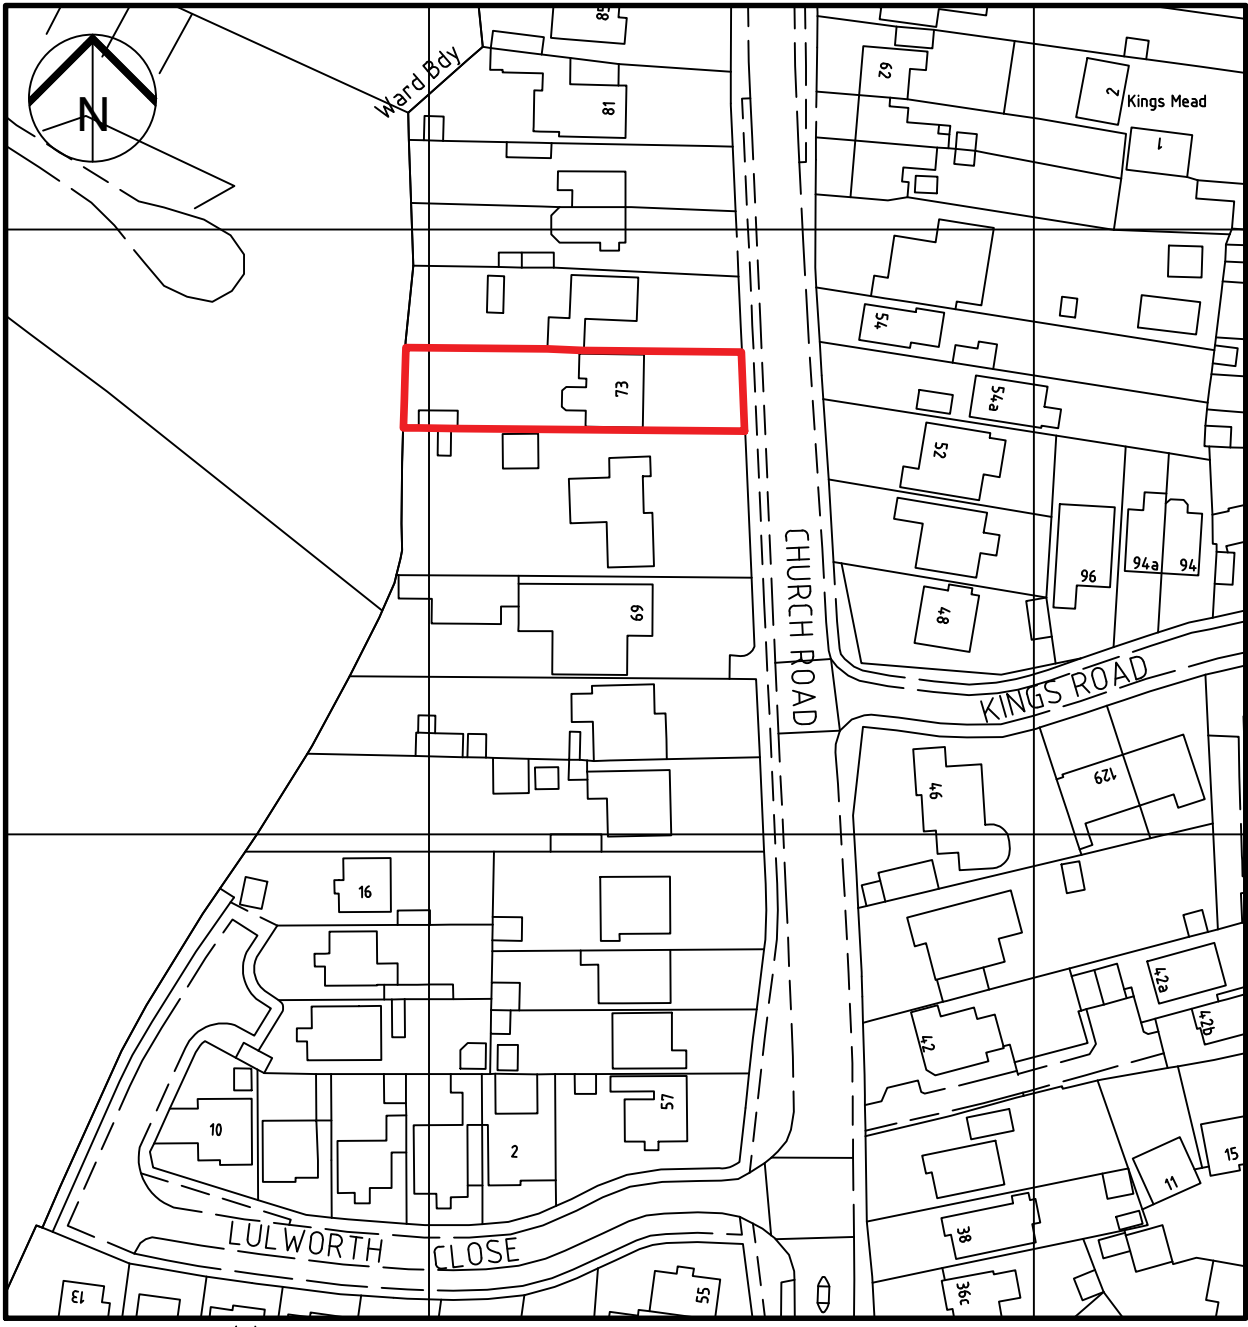


LOCATION PLAN
(Scale 1:1250)

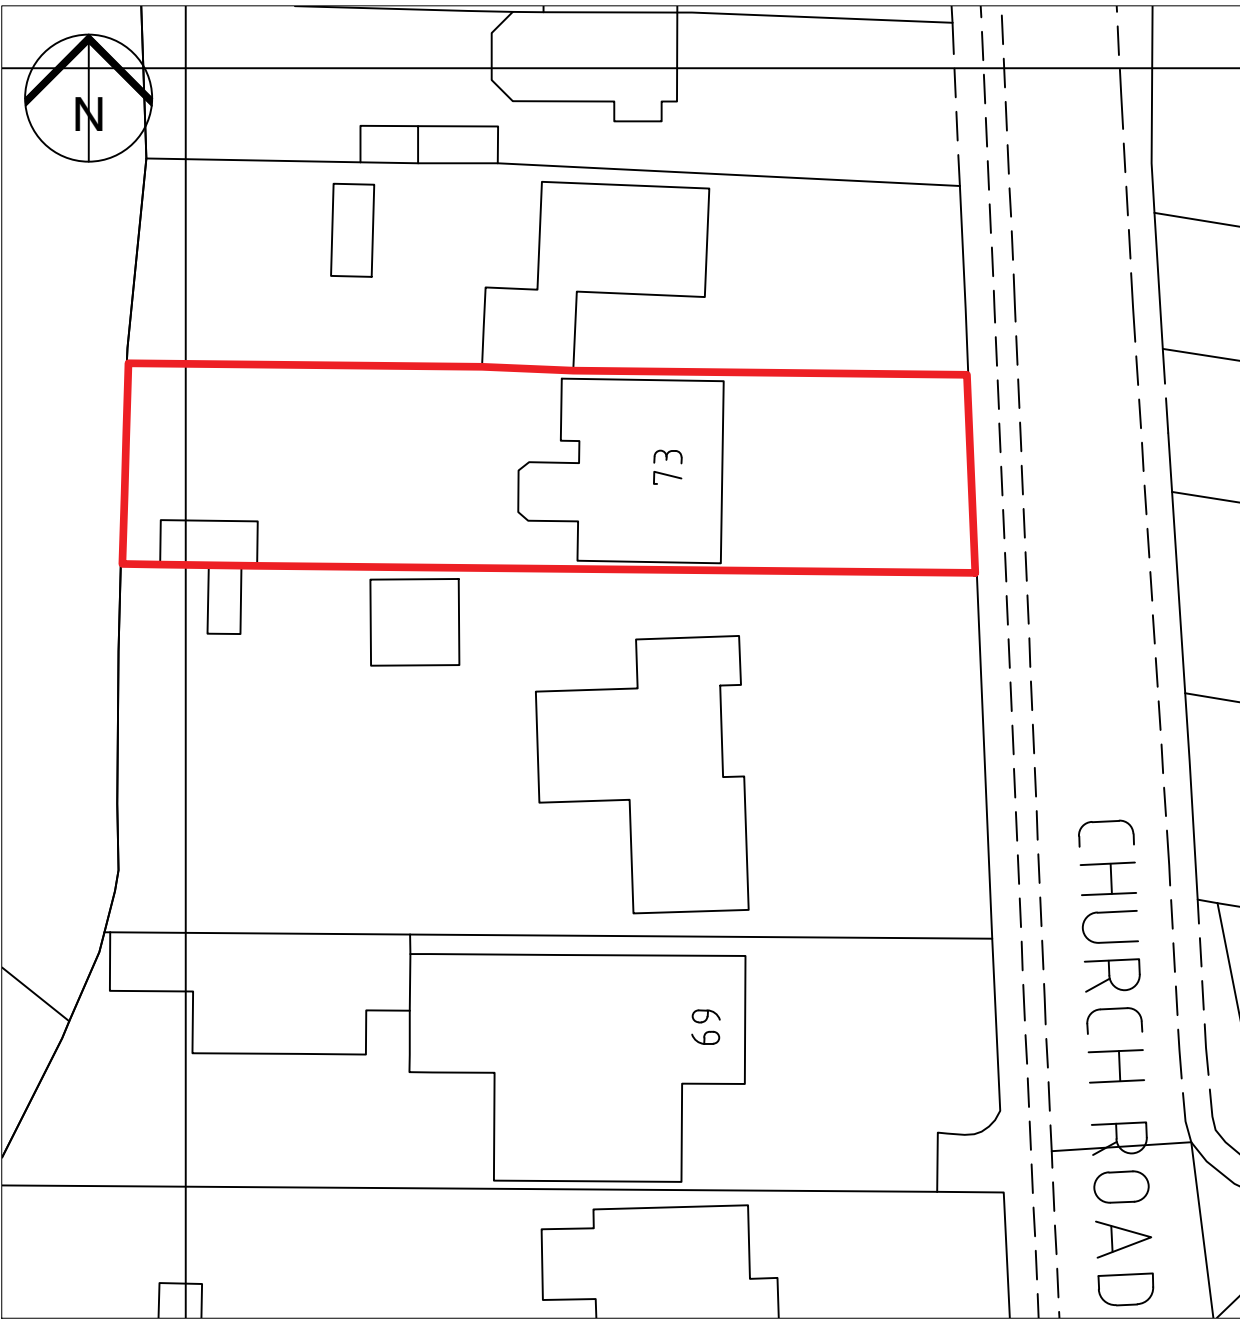

BLOCK PLAN PLAN
(Scale 1:500)

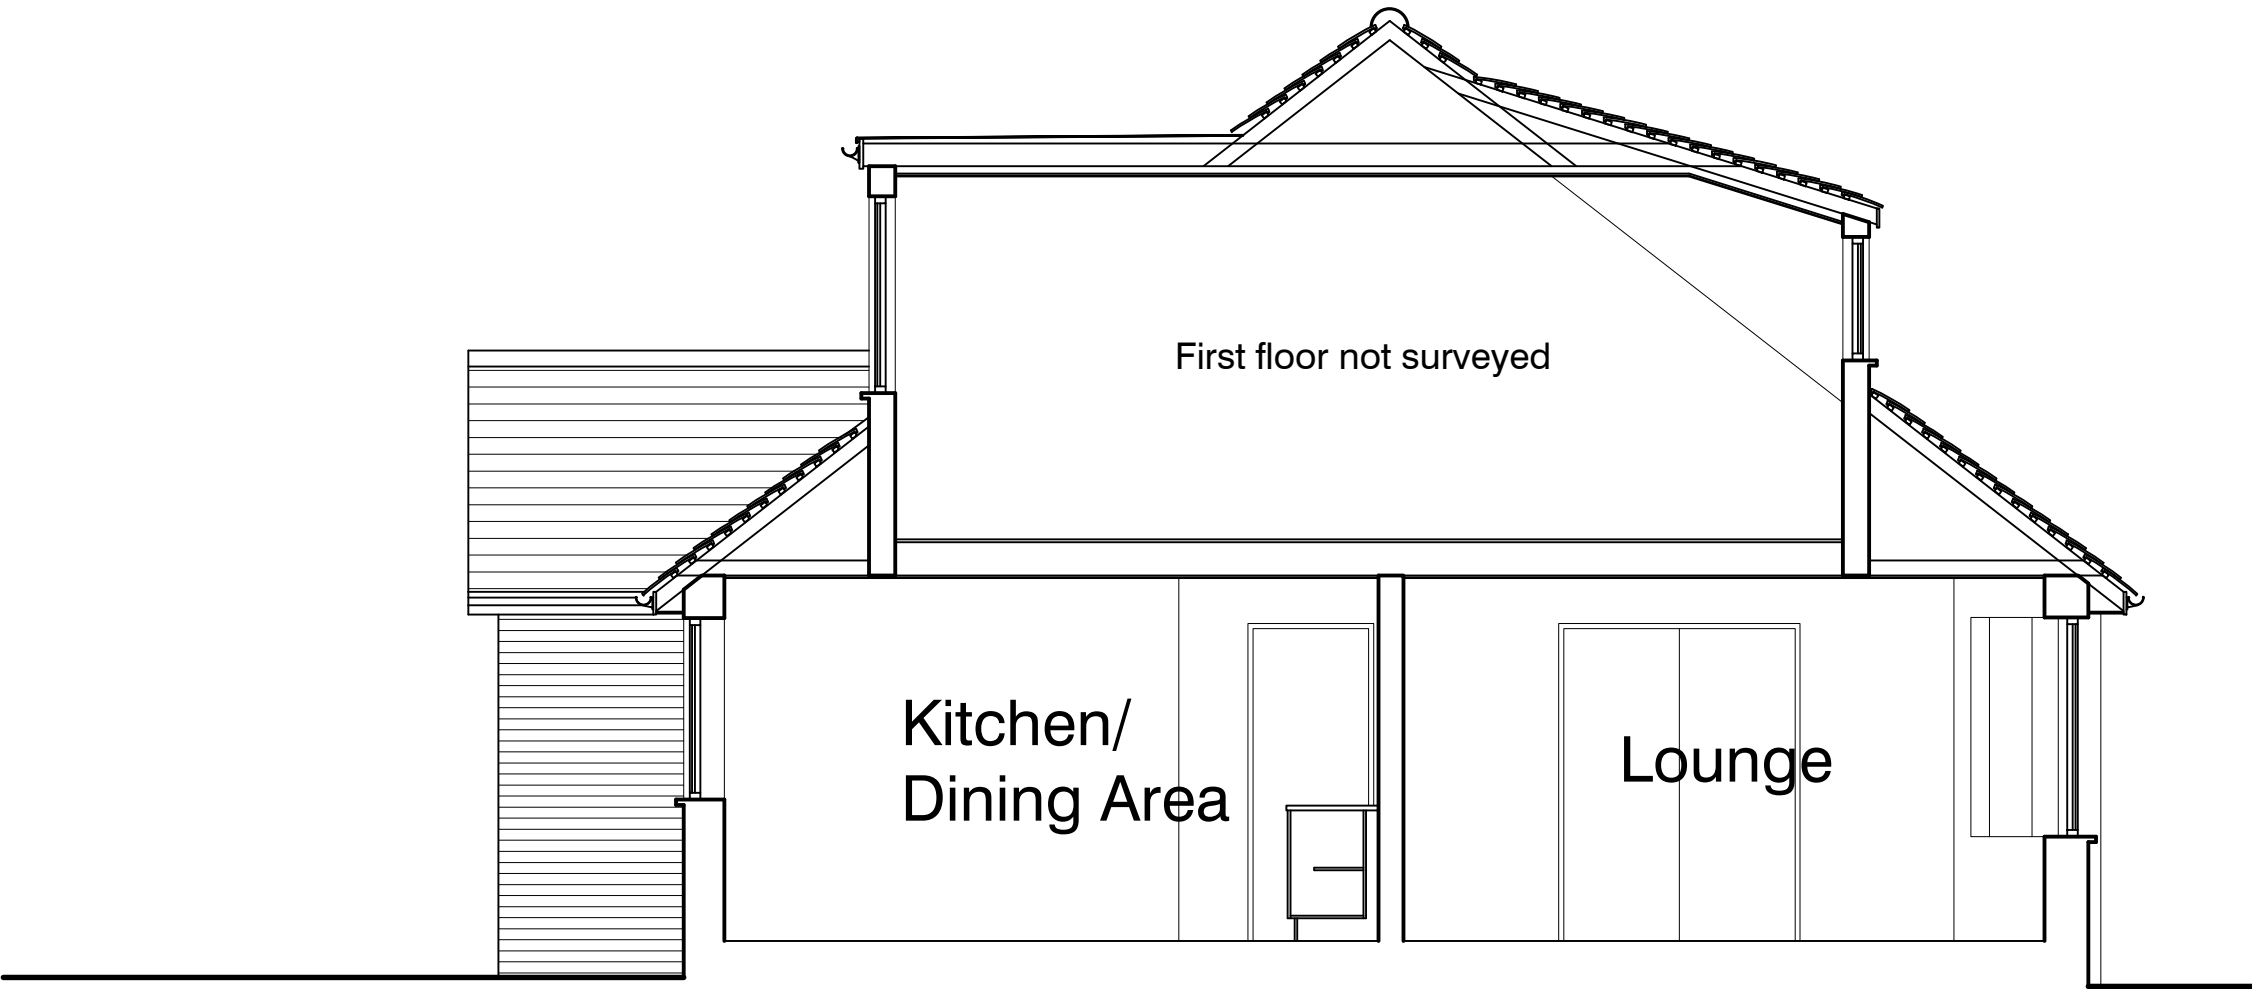

TYPICAL SECTION THROUGH

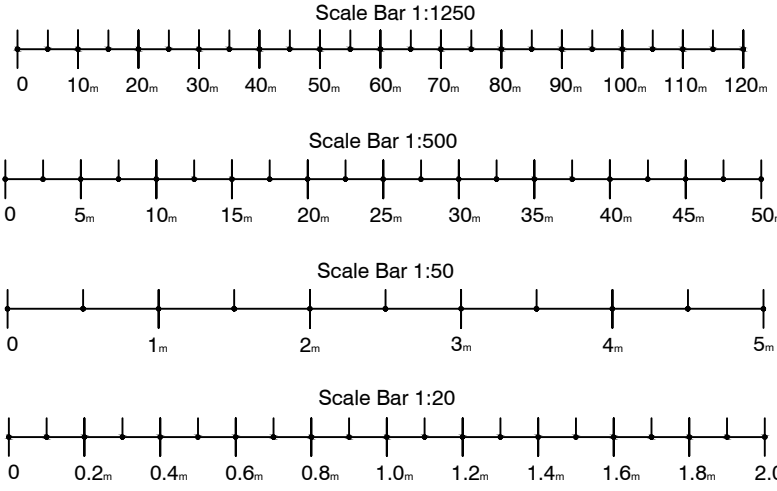

CONTRACT	SCALE	1:50, 1:100.
73 Church Road	DATE	August 2025.
Hayling Island	DRAWN	C.J.
PO11 0NR.	CHECKED	
TITLE	DRAWING No	25182_001.
Existing Floor Plan, Section and Elevations.	REVISION	A.