
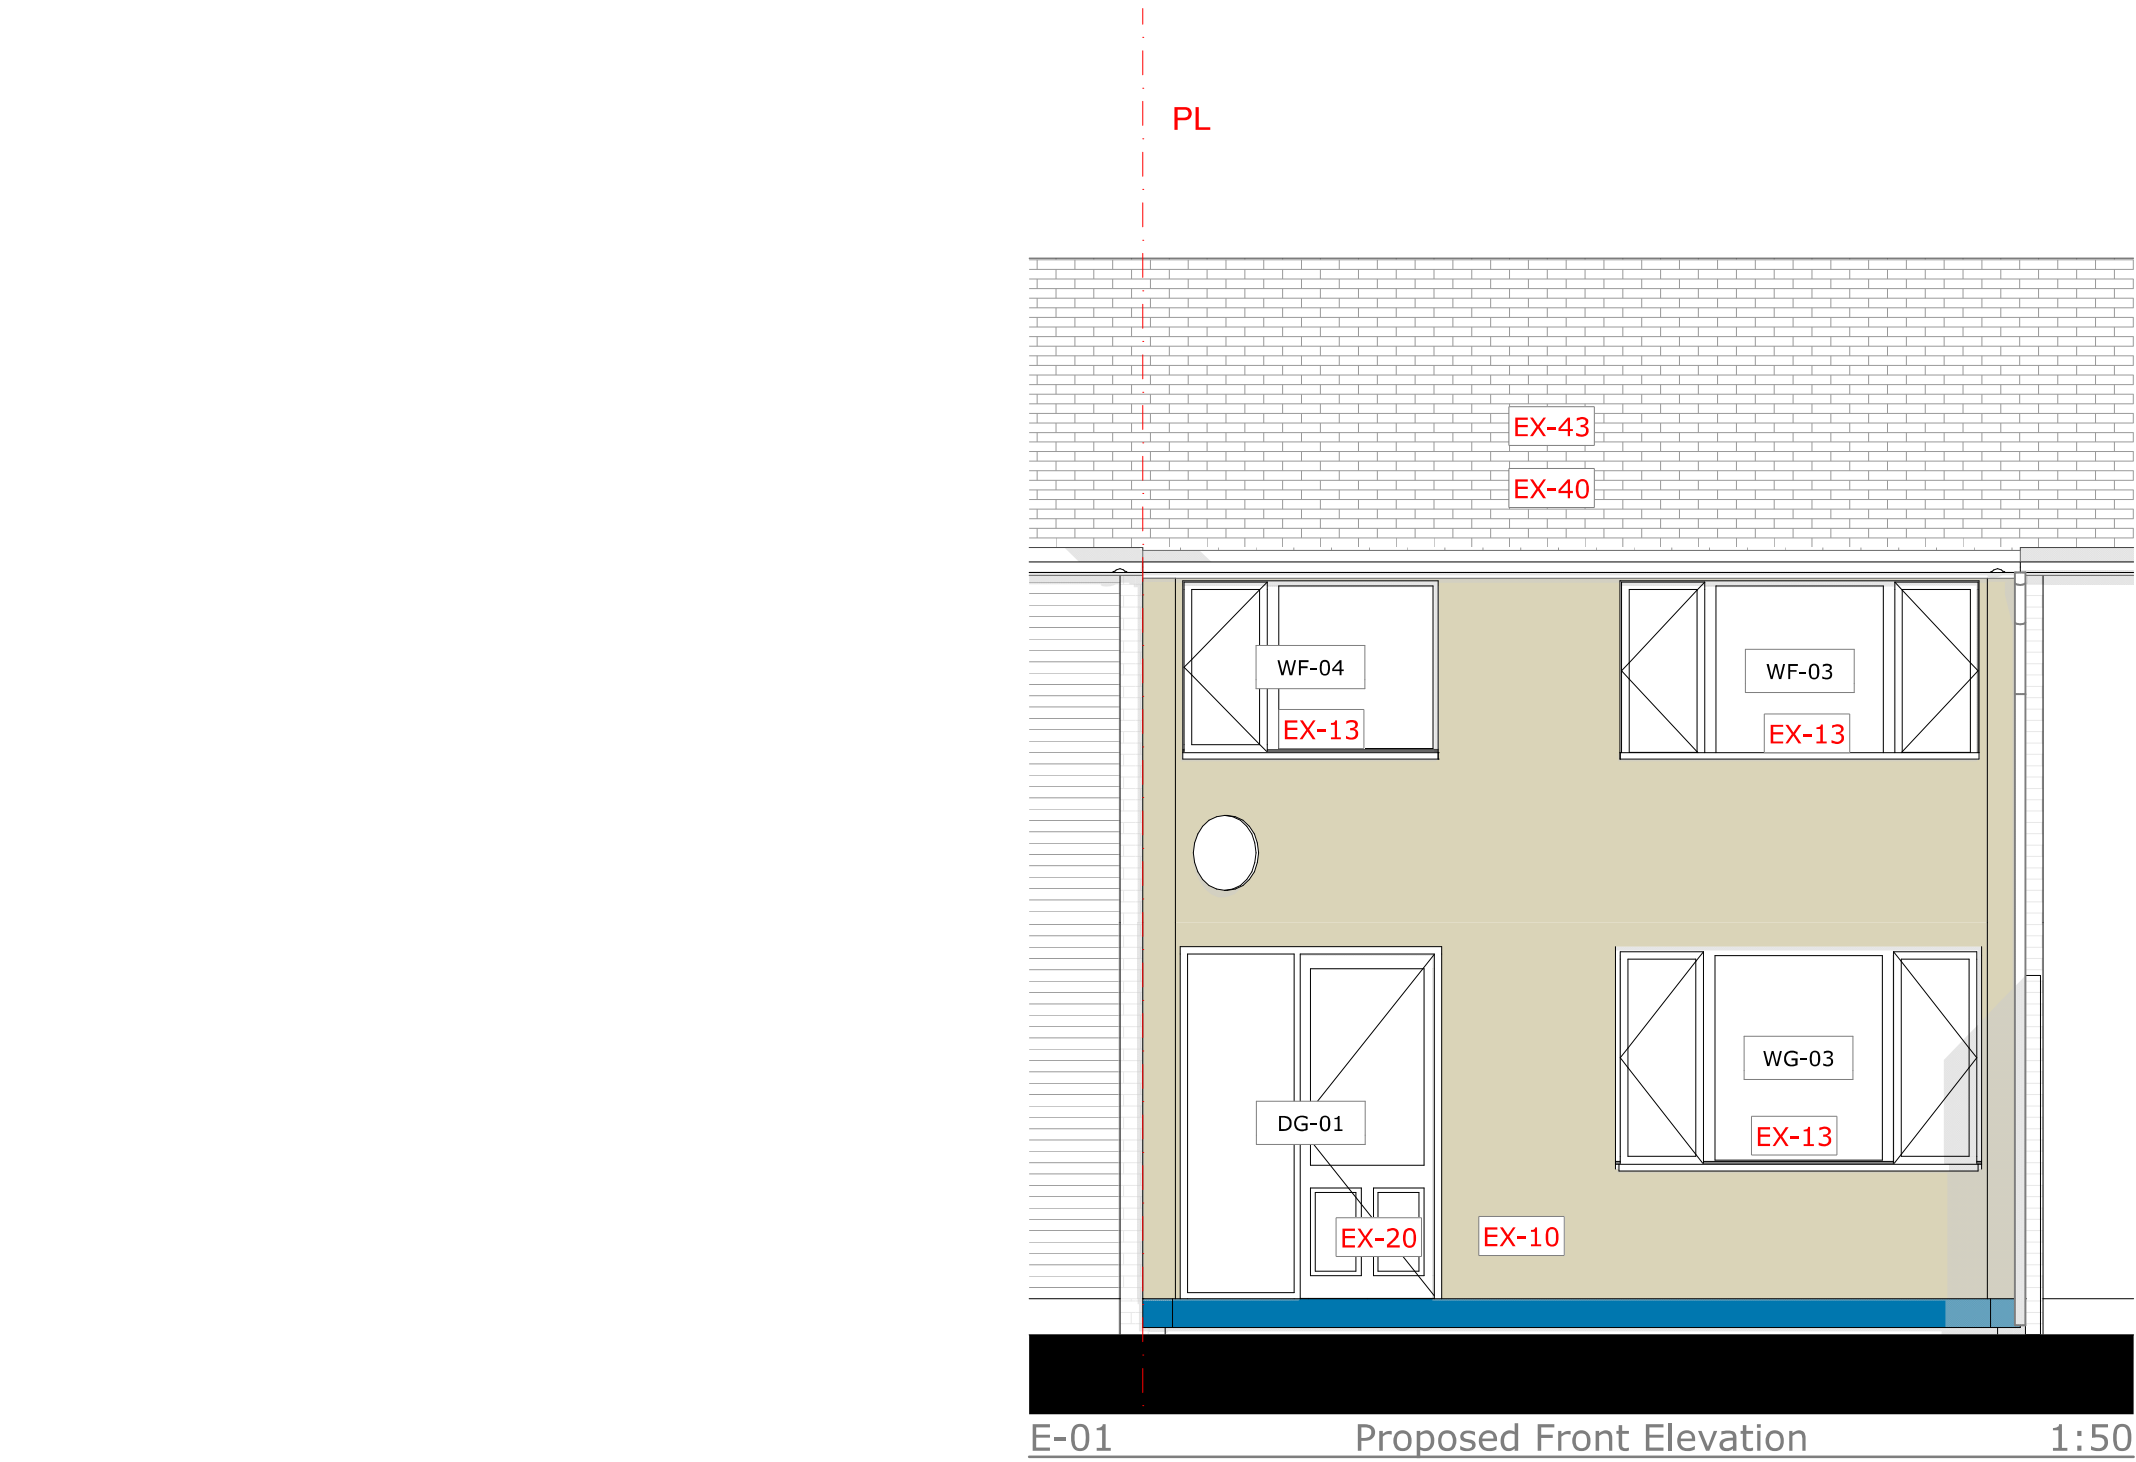
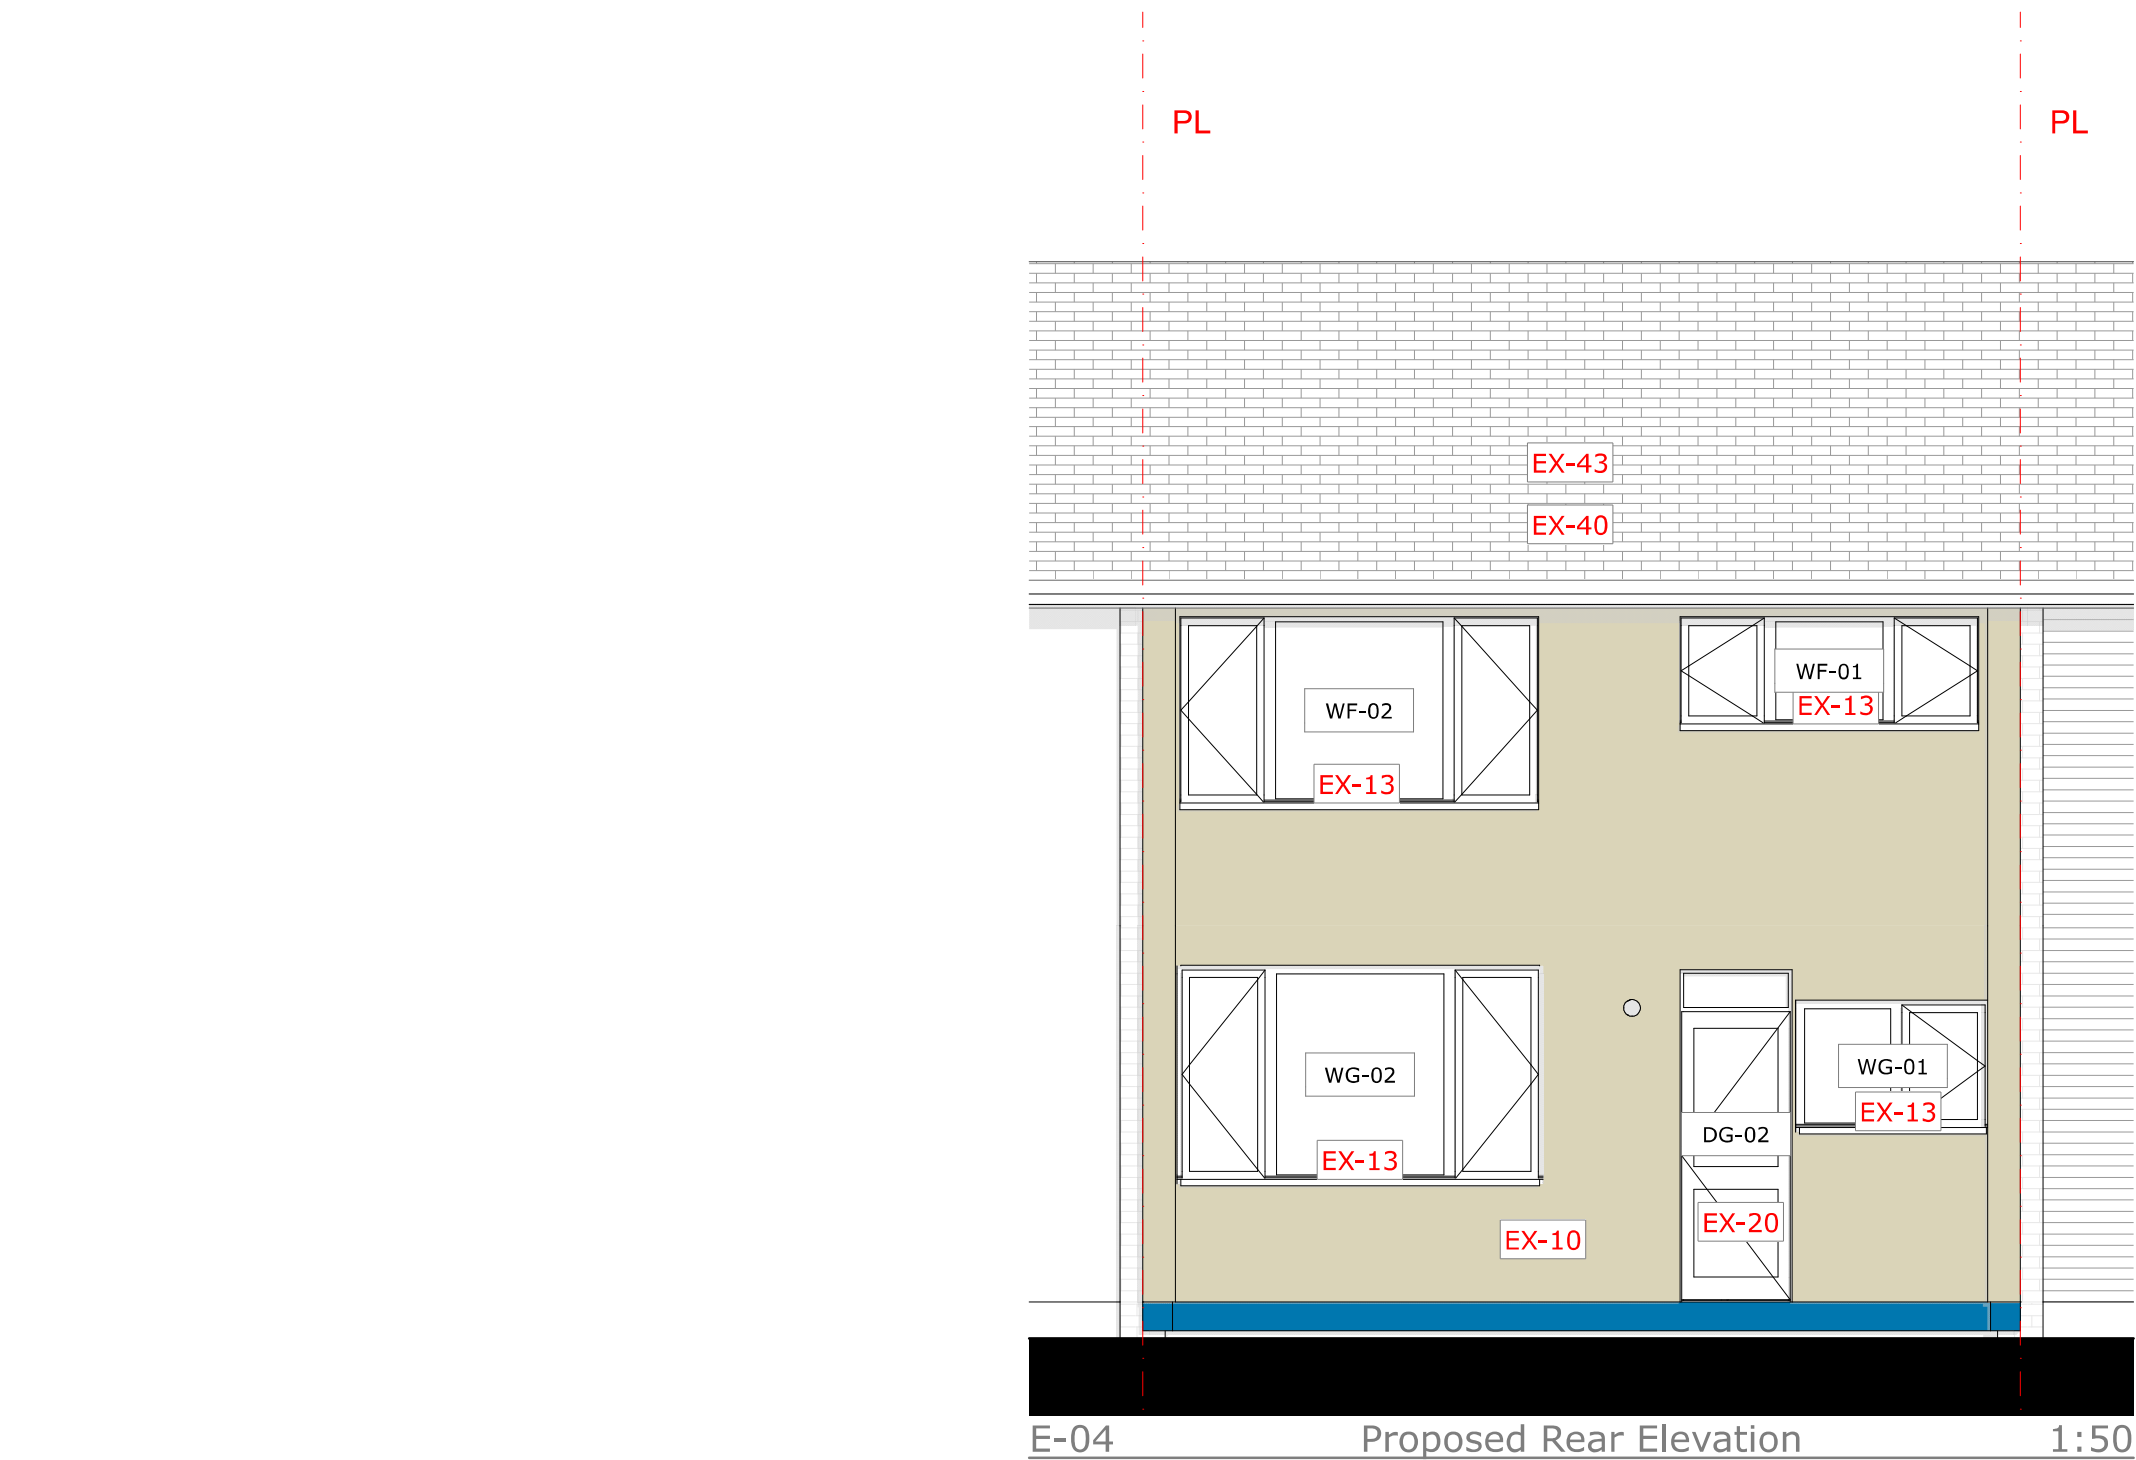
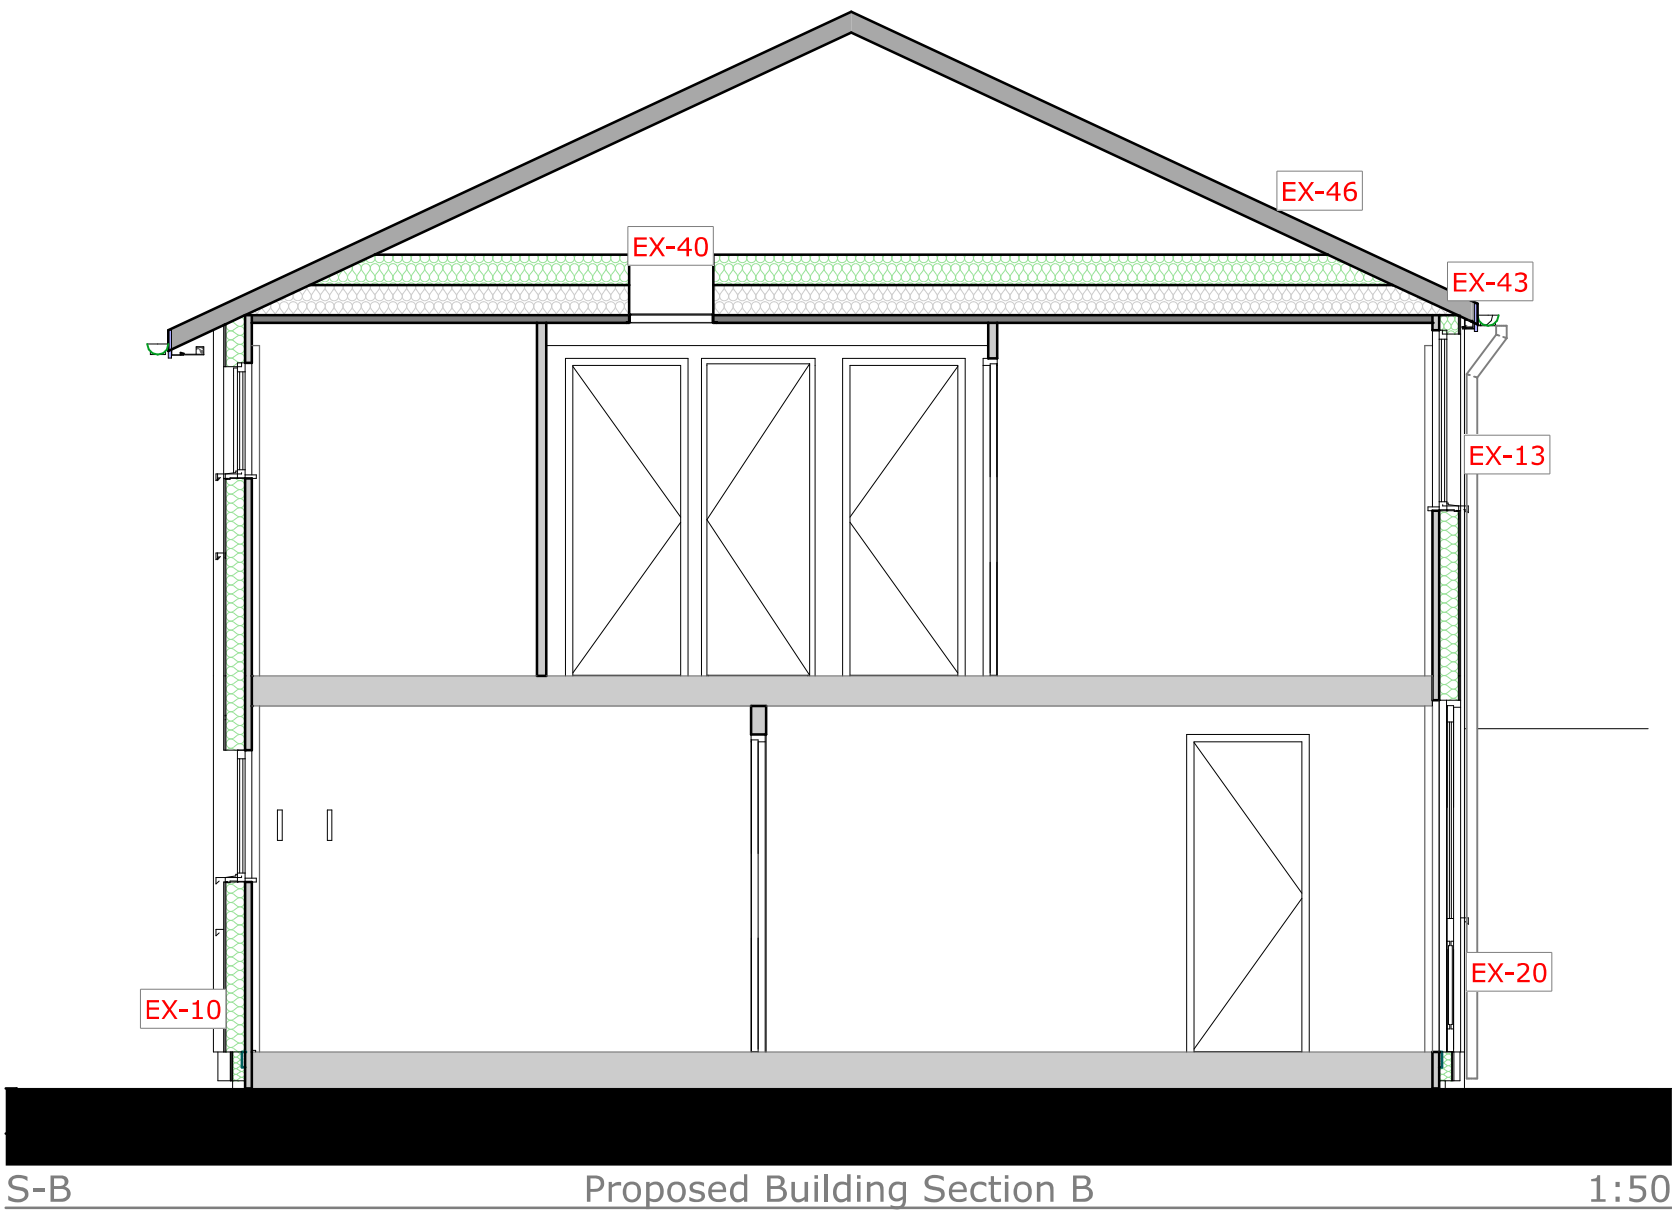


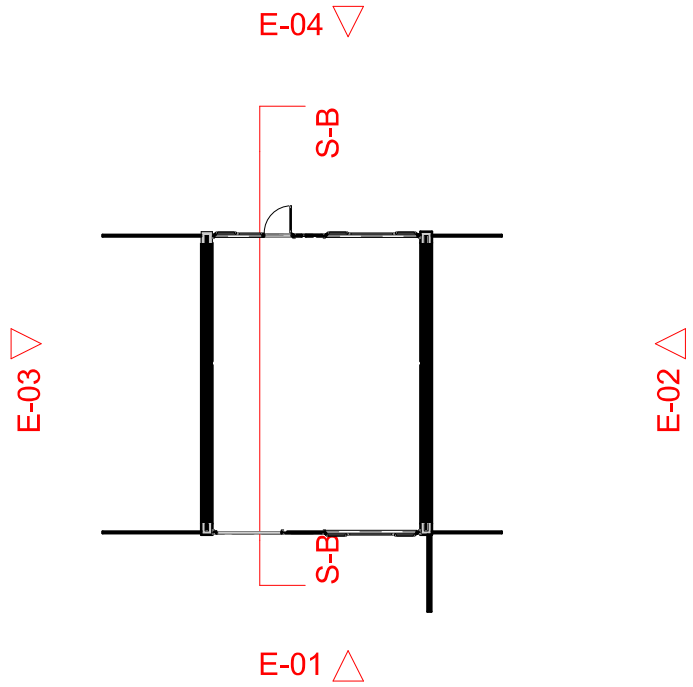

EX EXTERNAL WORKS

- EX-10 Mineral Wool External Wall Insulation System (EWI)
- EX-13 New Windows
- EX-20 New External Doors
- EX-30 New dMEV to be located in kitchen and bathroom
- EX-40 Pitched Roof/Loft Insulation
- EX-41-1 Roof Ventilation
- EX-43 Eaves/Verge Extension
- EX-46 Roof Tile Vents (if no replacement)
- EX-50 Structural Panel
- EX-60 External Fixtures

IN INTERNAL WORKS

- IN-11 Monitoring Sensors
- IN-14 New dMEV to be located in kitchen and bathroom
- IN-20 Door Undercuts

RM RENEWABLE MEASURES TO NET ZERO

- RM-30 Renewable Ready Measures

MTIP MID TERM IMPROVEMENT PLAN

- MTIP-21 Insulate the Solid Floor

Wall Thickness Legend	
Colour	Insulation Thickness
	0.030
	0.050
	0.080
	0.110
	0.125

PROPOSED

A1

Scales
1:50

Constructive Thinking Studio
Liverpool Science Park, IC 1
131 Mount Pleasant
L3 5TF

www.constructivethinking.co.uk
+44 (0) 151 705 3433
bmi@constructivethinking.co.uk

Safety Health and
Environmental Information

In addition to the hazard/risks normally associated with the types of work detailed on this drawing take note of the below. It is assumed that all works on this drawing will be carried out by a competent contractor working, where appropriate, to an appropriate method statement.

This document and its design content is copyright ©. It shall be read in conjunction with all other associated project information including models, specifications, schedules and related consultants documents. Do not scale from documents. All dimensions to be checked on site. Immediately report any discrepancies, errors or omissions on this document to the Originator. If in doubt ASK.

Demolition/Adaption Risks

Risk of fragile render, existing cladding and rainwater goods collapsing. Contractor to ensure operatives wear PPE and carry out works carefully. For Further information see Risk Register.

Construction Risks

Risk of injury to operatives through working from height, tripping hazards, etc. Care to be taken while working on site and appropriate PPE to be worn. For further information see Risk Register.

Maintenance/Cleaning Risks

Cleaning windows from height. Appropriate equipment to be used. PPE to be worn. For Further information see Risk Register.

Revision	Date	Modelled By	Checked By
	21/03/2025	FN	LFS

Client

TGP

Project

TGP Portsmouth

Status

Stage Approval Subject to Building Control - A1 - LFS

Drawings


Proposed Right Side Elevation, Proposed Left Side Elevation, Wall Thickness Legend, Proposed GP Ground Floor, Elevations Legend, Proposed Front Elevation, Proposed Rear Elevation, Proposed Building Section B

File

17 Chaucer Close_(AC28)

Proposed Elevations

17 Chaucer Close P07 6AQ

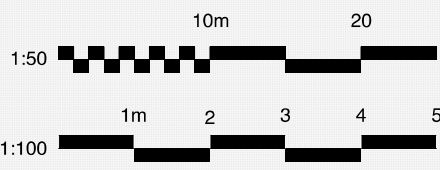

Drawing Number

7083 -CTS- 02 - 17 -DA-4411

Revision

P06