
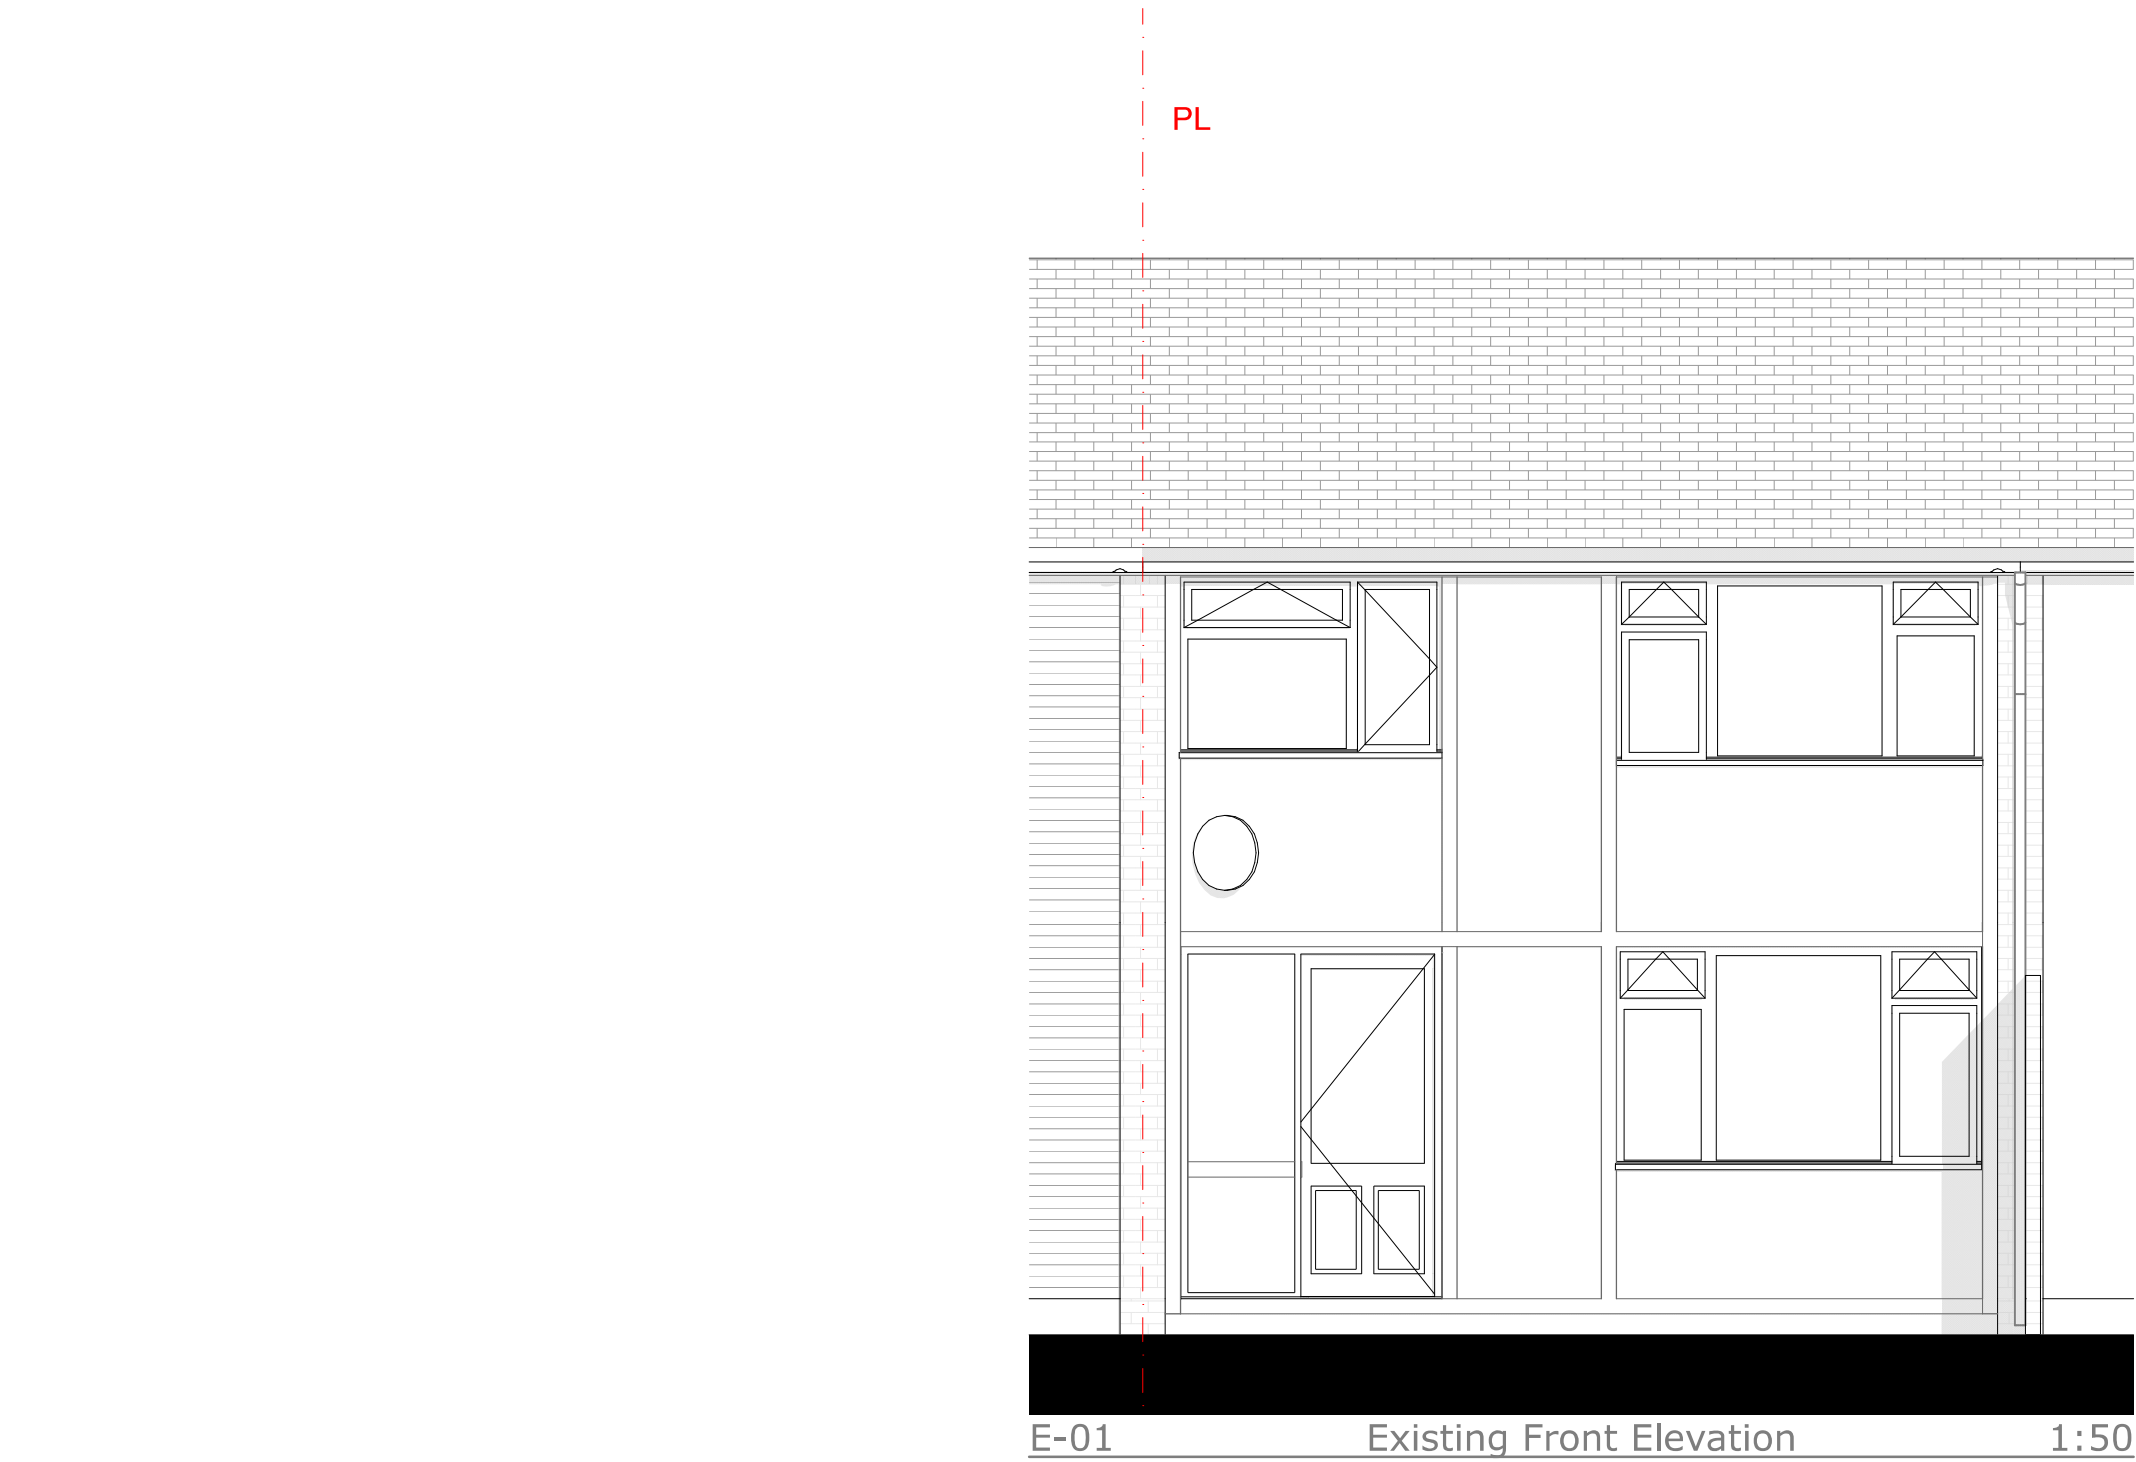
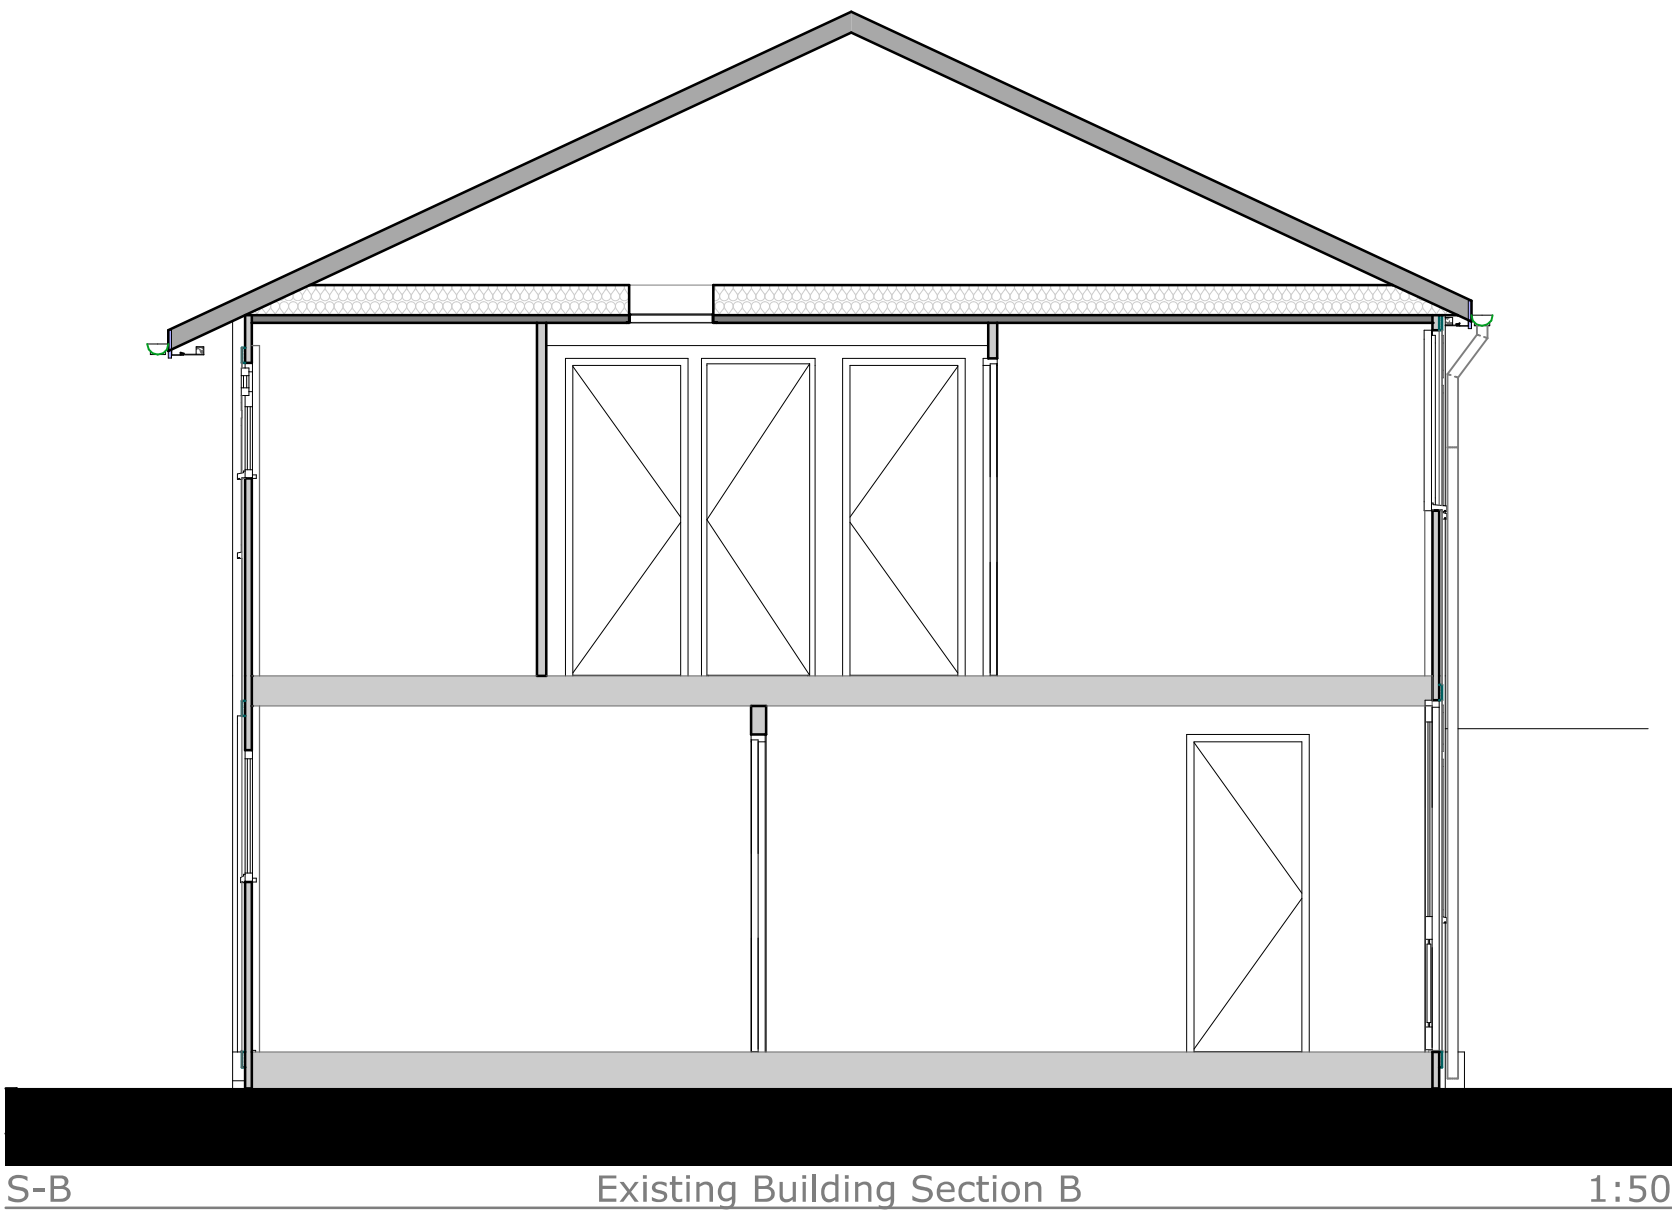


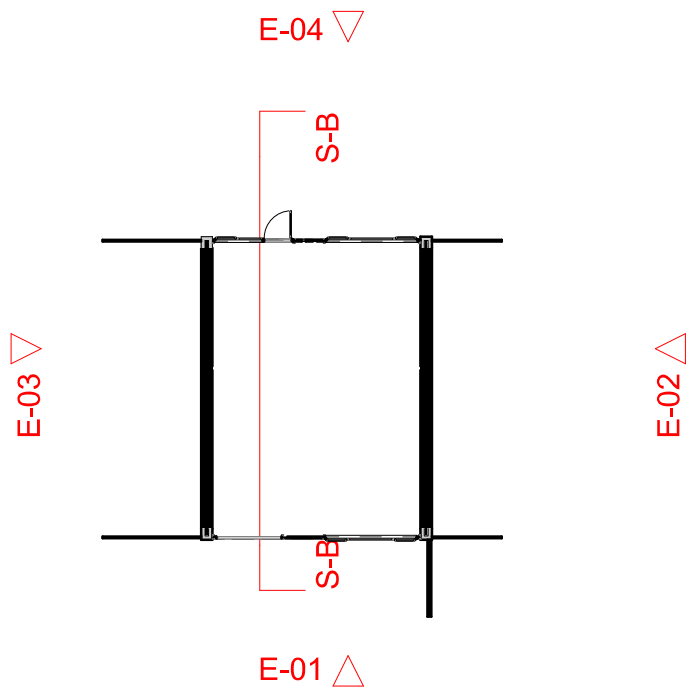

EXISTING

A1

Scales
1:50

Constructive Thinking Studio
Liverpool Science Park, IC 1
131 Mount Pleasant
L3 5TF

www.constructivethinking.co.uk
+44 (0) 151 705 3433
bmi@constructivethinking.co.uk

Safety Health and
Environmental Information

In addition to the hazard/risks
normally associated with the
types of work detailed on this
drawing take note of the below.
It is assumed that all works on
this drawing will be carried out
by a competent contractor
working, where appropriate, to
an appropriate method
statement.

This document and its design
content is copyright ©. It shall
be read in conjunction with all
other associated project
information including models,
specifications, schedules and
related consultants documents.
Do not scale from documents.
All dimensions to be checked
on site, immediately report any
discrepancies, errors or
omissions on this document to
the Originator. If in doubt ASK.

Demolition/Adaption Risks

Risk of fragile render, existing cladding and rainwater
goods collapsing. Contractor to ensure operatives wear
PPE and carry out works carefully. For Further
information see Risk Register.

Construction Risks

Risk of injury to operatives through working from
height, tripping hazards, etc. Care to be taken while
working on site and appropriate PPE to be worn. For
further information see Risk Register.

Maintenance/Cleaning Risks

Cleaning windows from height. Appropriate equipment
to be used. PPE to be worn. For further information
see Risk Register.

Revision	Date	Modelled By	Checked By
	21/03/2025	FN	LFS

Client

TGP

Project

TGP Portsmouth

Status

Stage Approval Subject to Building
Control - A1 - LFS

Drawings


Existing Right Side Elevation, Existing Left
Side Elevation, Existing Front Elevation,
Existing Building Section A, Existing Rear
Elevation, Existing Building Section B,
Elevations Legend

File

17 Chaucer Close_(AC28)

Existing Elevations

**17 Chaucer Close PO7
6AQ**

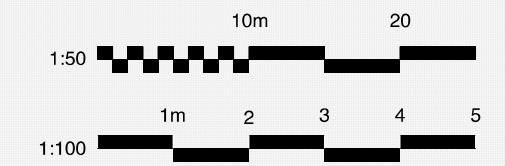

Drawing Number

7083 -CTS- 02 - 17 -D-A-4407

Revision

P06

CONSTRUCTIVE
THINKING