
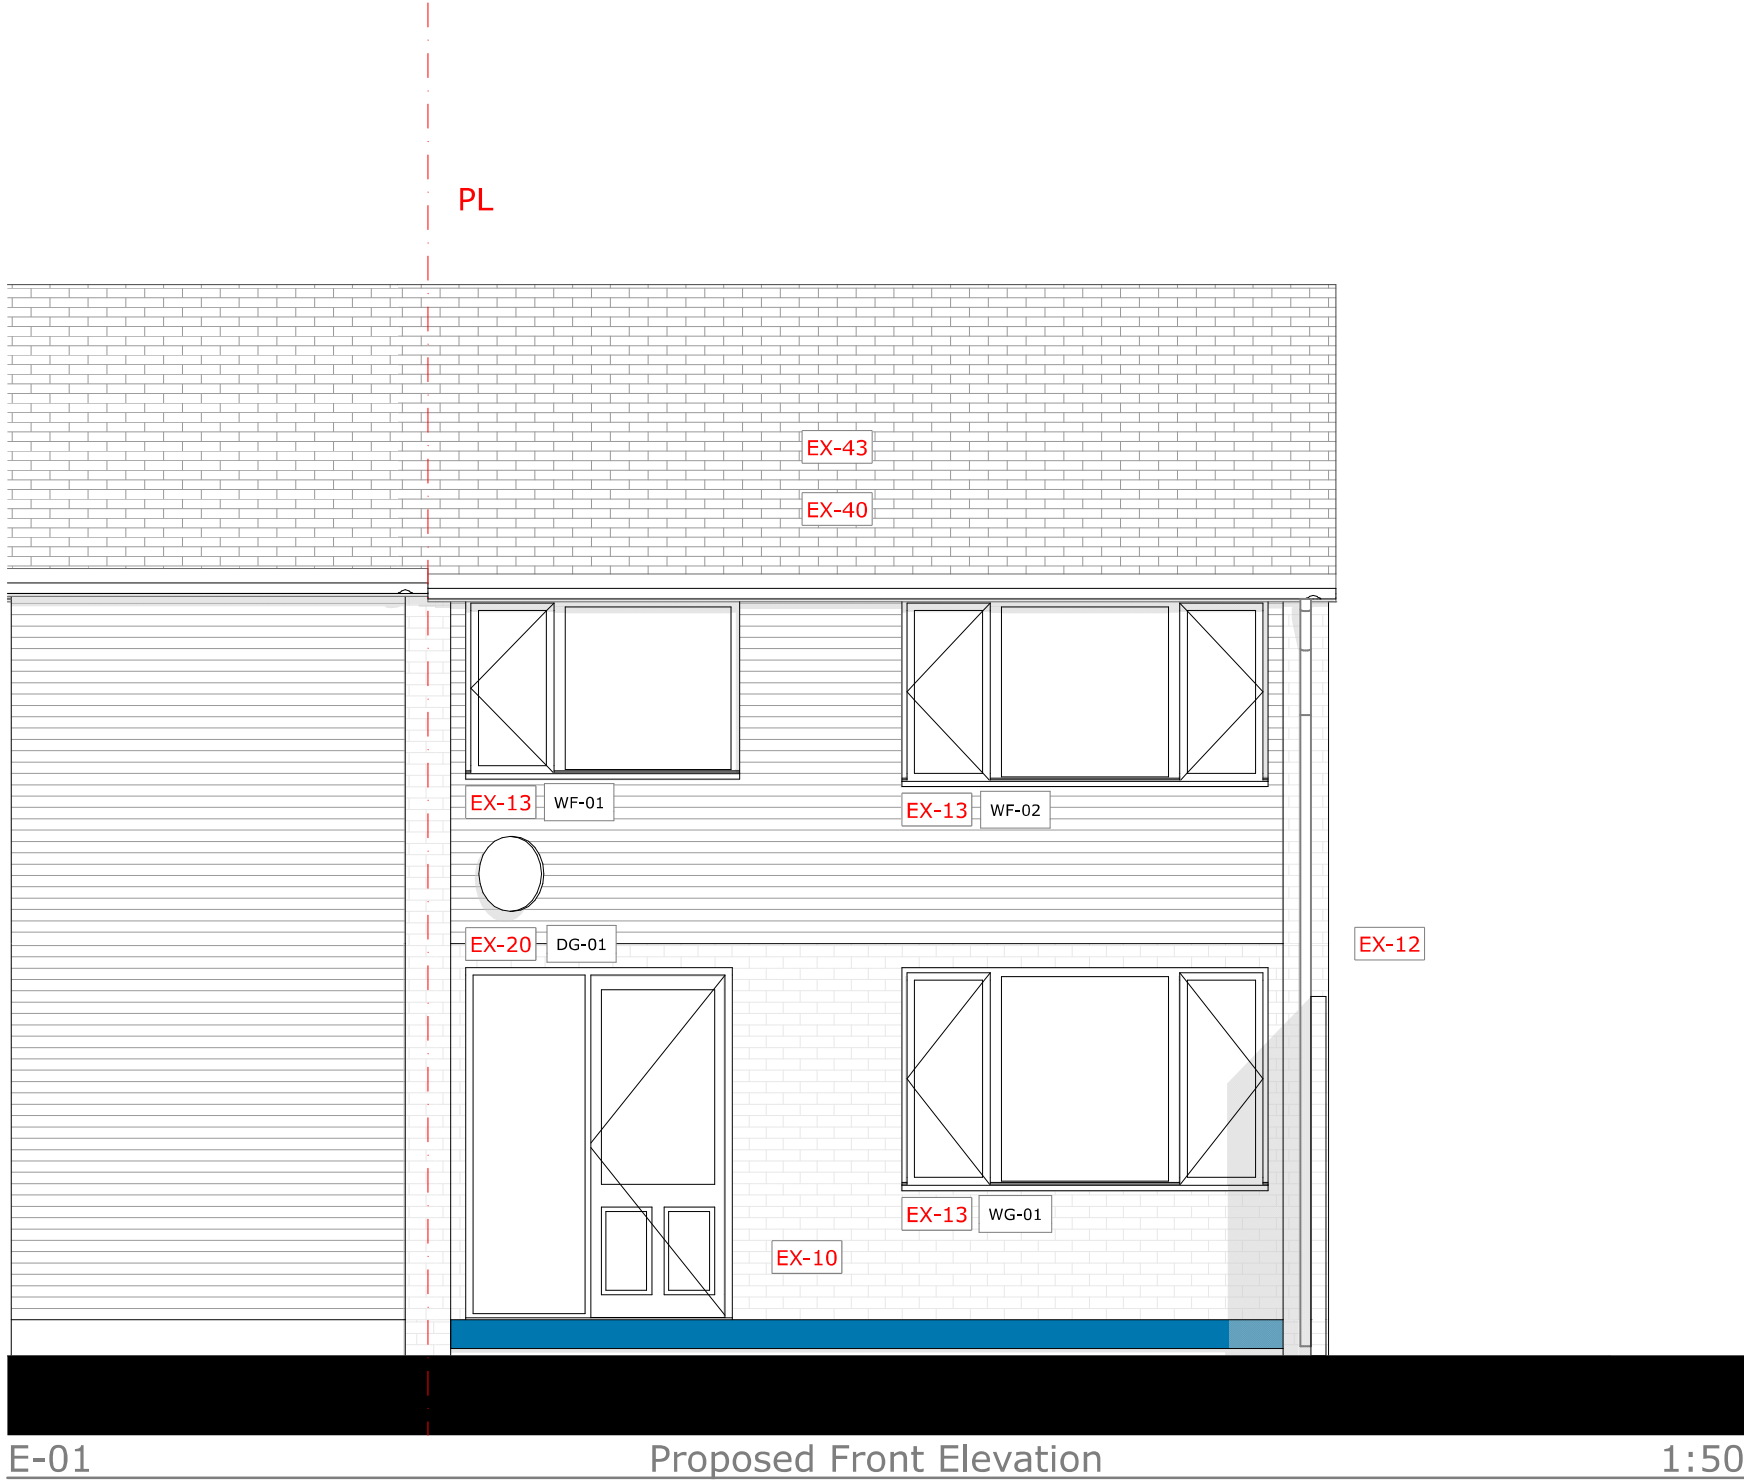
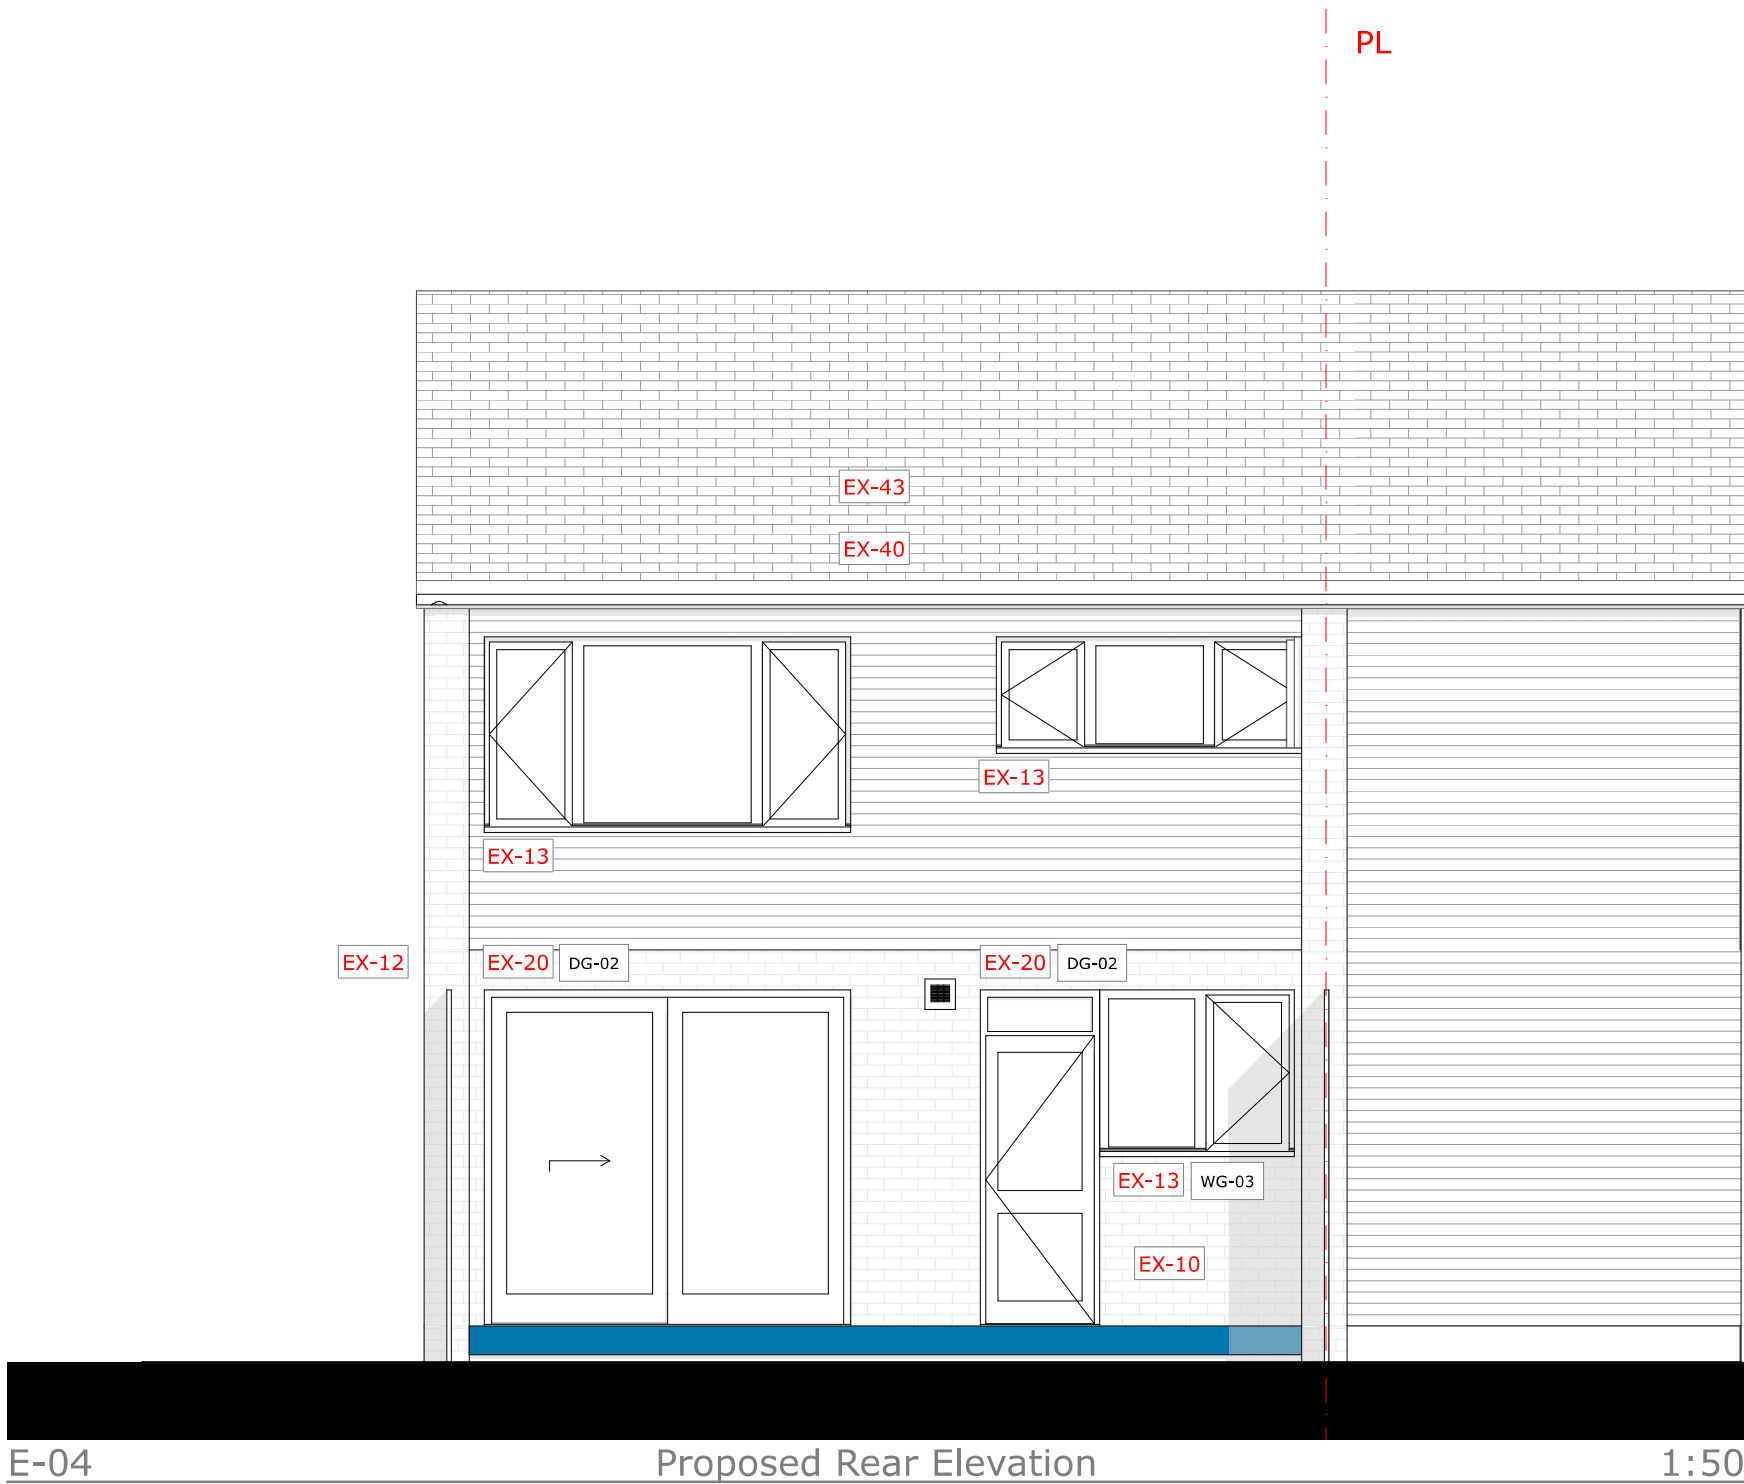
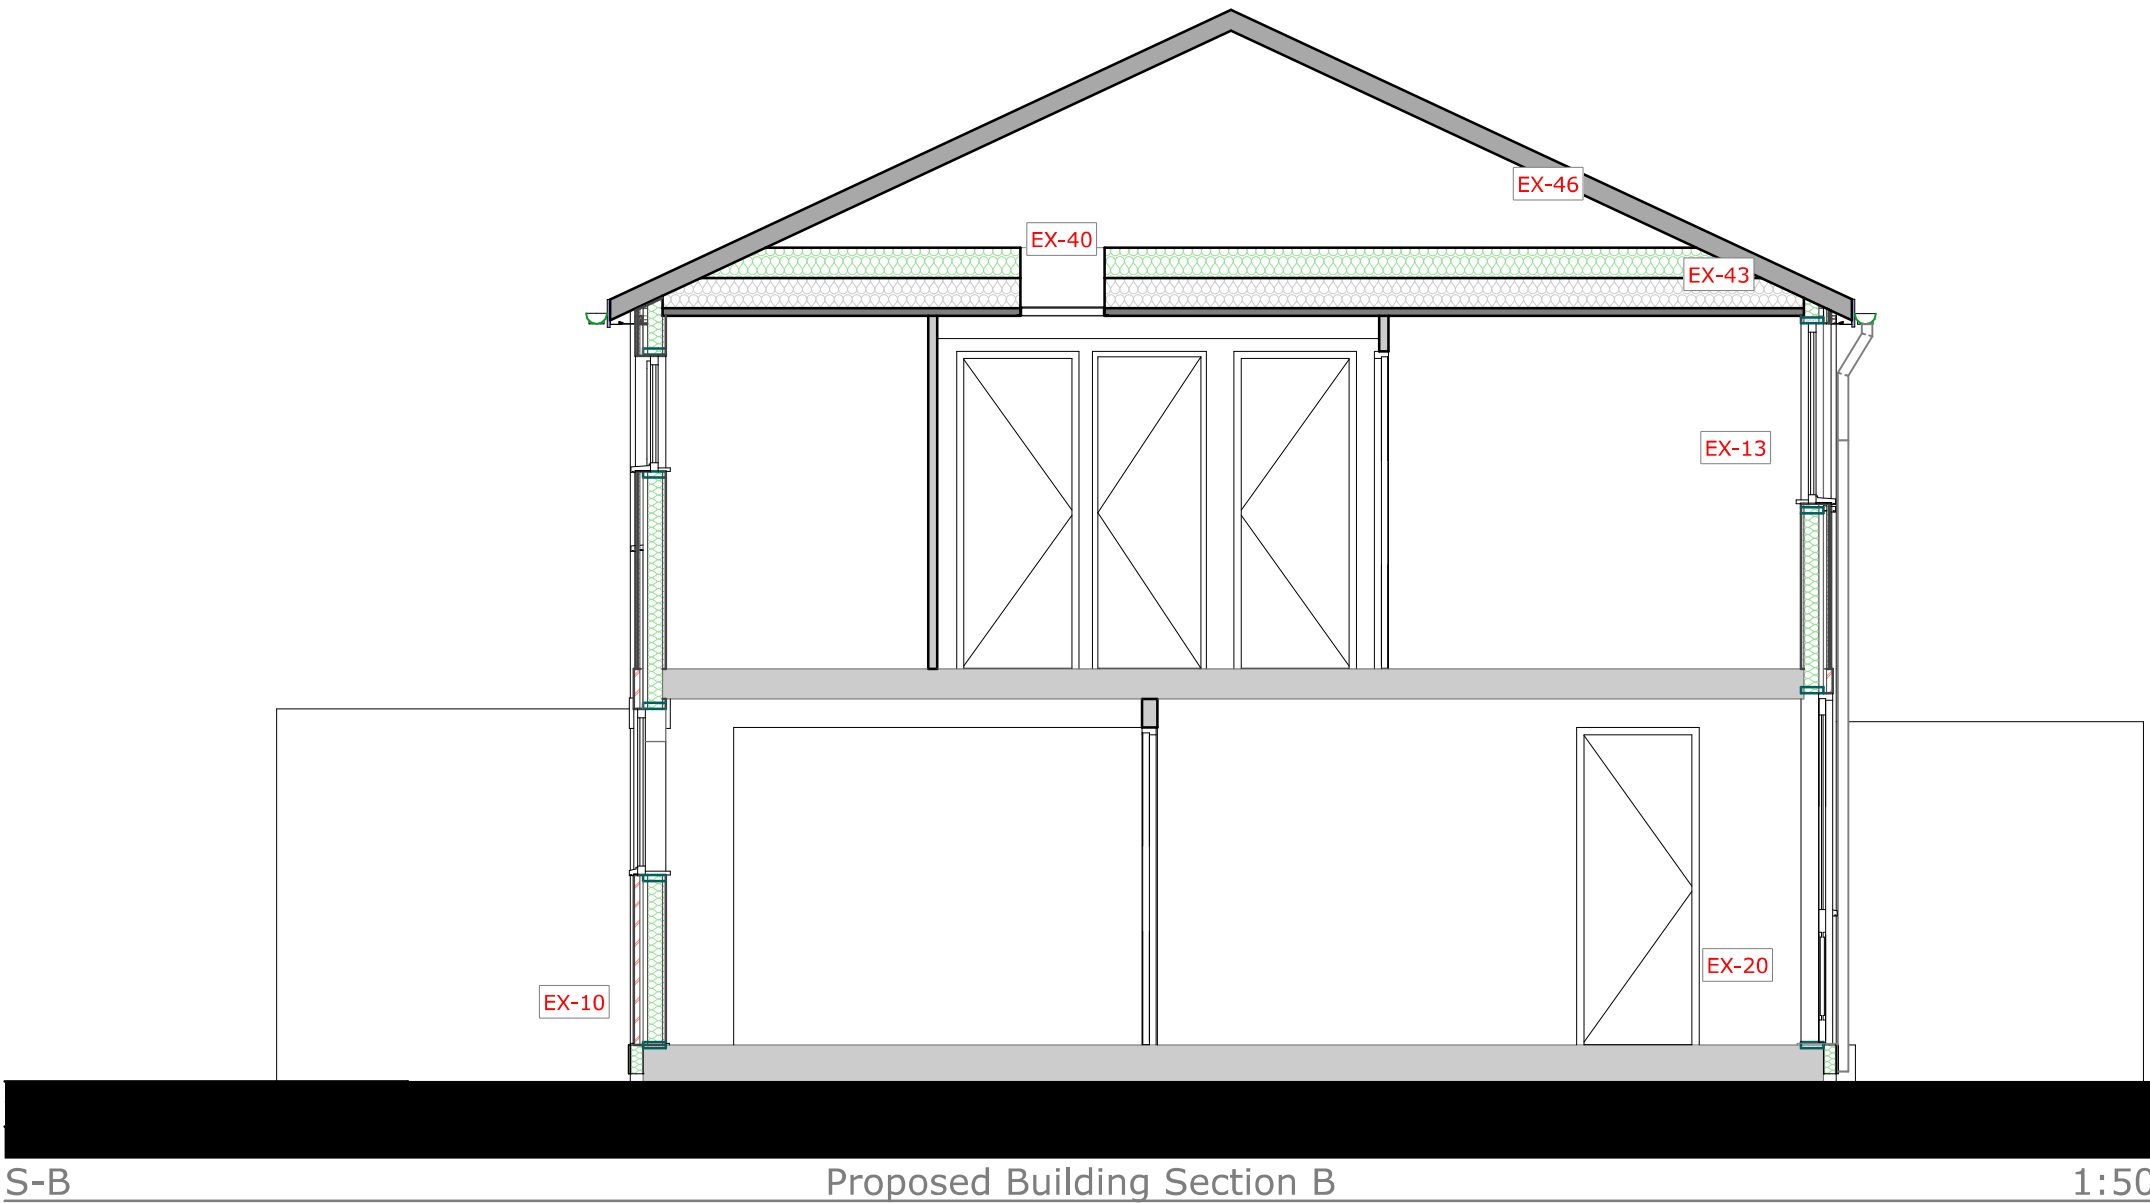


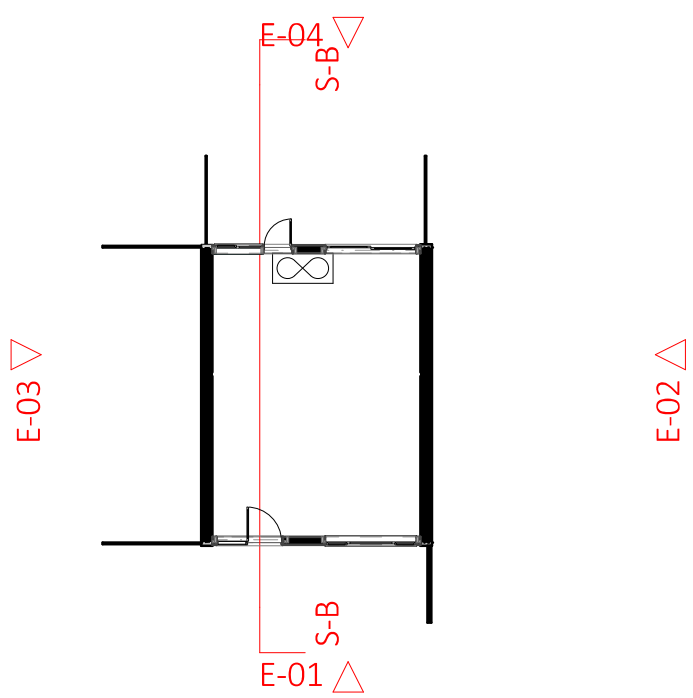

NOTE
IN SITUATIONS WHERE WINDOWS ARE NOT REPLACED, EXISTING CAVITIES AND OPENINGS TO BE INSPECTED VIA PIBI'S FOR CAVITY CLOSERS:
(1) SOLID BRICK CAVITY CLOSERS WILL REQUIRE INTERNALLY EMPTIINSULATED REVEALS
(2) WHERE NO CAVITY CLOSERS ARE PRESENT, CWI INSTALL EMPTICAN PROCEED. WHEN WINDOWS ARE REPLACED IN THE EMPTIFUTURE, INSULATED CAVITY CLOSERS TO BE INSTALLED.

NOTE
INTERNAL REMEDIAL WORKS TO BE CONFIRMED AND COMPLETED FOLLOWING PIBI' s

EX EXTERNAL WORKS

- EX-10 External Wall to be Insulated and Reinforced
- EX-12 New Cavity Wall Insulation (CWI)
- EX-13 New Windows
- EX-20 New External Doors
- EX-40 Pitched Roof/Loft Insulation
- EX-41-1 Roof Ventilation
- EX-43 Eaves/Verge Extension
- EX-46 Roof Tile Vents (if no replacement)
- EX-50 Structural Panel
- EX-60 External Fixtures

IN INTERNAL WORKS

- IN-11 Monitoring Sensors
- IN-14 New dMEV to be located in kitchen and bathroom
- IN-20 Door Undercuts

RM RENEWABLE MEASURES TO NET ZERO

- RM-30 Renewable Ready Measures

MTIP MID TERM IMPROVEMENT PLAN

- MTIP-21 Insulate the Solid Floor

PROPOSED

A1

Scales
1:50

Constructive Thinking Studio
Liverpool Science Park, IC 1
131 Mount Pleasant
L3 5TF

www.constructivethinking.co.uk
+44 (0) 151 705 3433
bm@constructivethinking.co.uk

Safety Health and
Environmental Information

In addition to the hazard/risks normally associated with the types of work detailed on this drawing take note of the below. It is assumed that all works on this drawing will be carried out by a competent contractor working, where appropriate, to an appropriate method statement.

This document and its design content is copyright ©. It shall be read in conjunction with all other associated project information including models, specifications, schedules and related consultants documents. Do not scale from documents. All dimensions to be checked on site. Immediately report any discrepancies, errors or omissions on this document to the Originator. If in doubt ASK.

Demolition/Adaption Risks

Risk of fragile render, existing cladding and rainwater goods collapsing. Contractor to ensure operatives wear PPE and carry out works carefully. For Further information see Risk Register.

Construction Risks

Risk of injury to operatives through working from height, tripping hazards, etc. Care to be taken while working on site and appropriate PPE to be worn. For further information see Risk Register.

Maintenance/Cleaning Risks

Cleaning windows from height. Appropriate equipment to be used. PPE to be worn. For Further information see Risk Register.

Revision	Date	Modelled By	Checked By
	08/08/2025	WJ	LFS

Client

TGP

Project

TGP Portsmouth

Status

Stage Approval Subject to Building Control - A1 -

Drawings


Wall Thickness Legend, Proposed Right Side Elevation, Proposed Left Side Elevation, Proposed Front Elevation, Proposed Rear Elevation, Proposed Building Section B, Elevations Legend Alt 6, Proposed GF Ground Floor

File

17 Chaucer Close_(AC28)

Proposed Elevations

62 Chaucer Close, PO7 6AQ

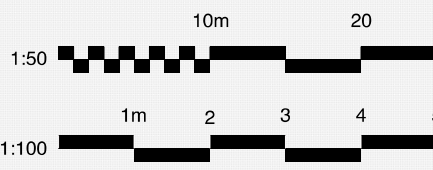

Drawing Number

7083 -CTS- 20 - 000 -DA-41011

Revision

P01

CONSTRUCTIVE
THINKING