

ENABLING

A1

Scales
1:50

Constructive Thinking Studio
Liverpool Science Park IC 1
131 Mount Pleasant
L3 5TF

www.constructivethinking.co.uk
+44 (0) 151 705 3433
bim@constructivethinking.co.uk

Safety Health and Environmental Information

In addition to the hazard/risks normally associated with the types of work detailed on this drawing take note of the below. It is assumed that all works on this drawing will be carried out by a competent contractor working, where appropriate, to an appropriate method statement.

This document and its design content is copyright ©. It shall be read in conjunction with all other associated project information including models, specifications, schedules and related consultants documents. Do not scale from documents. All dimensions to be checked on site. Immediately report any discrepancies, errors or omissions on this document to the Originator. If in doubt ASK.

Demolition/Adaption Risks

Risk of fragile render, existing cladding and rainwater goods collapsing. Contractor to ensure operatives wear PPE and carry out works carefully. For Further information see Risk Register.

Construction Risks

Risk of injury to operatives through working from height, tripping hazards, etc. Care to be taken while working on site and appropriate PPE to be worn. For further information see Risk Register.

Maintenance/Cleaning Risks

Cleaning windows from height. Appropriate equipment to be used. PPE to be worn. For further information see Risk Register.

Revision	Date	Modeled By	Checked By
	08/08/2025	WJ	LFS

Client TGP

Project TGP Portsmouth

Status Stage Approval Subject to Building Control - -

Drawings: Enabling Right Side Elevation, Enabling Left Side Elevation, Enabling Front Elevation, Enabling Rear Elevation, Enabling Building Section B, Elevations Legend Alt 3, Enabling Legend, Inspection / General Caveats

File 17 Chaucer Close_(AC28)

Enabling Elevations

8 Hemsley Walk, PO8 8JW







Drawing Number

7083 -CTS-000- 08 -D-A-4709

Revision

01

CONSTRUCTIVE
THINKING

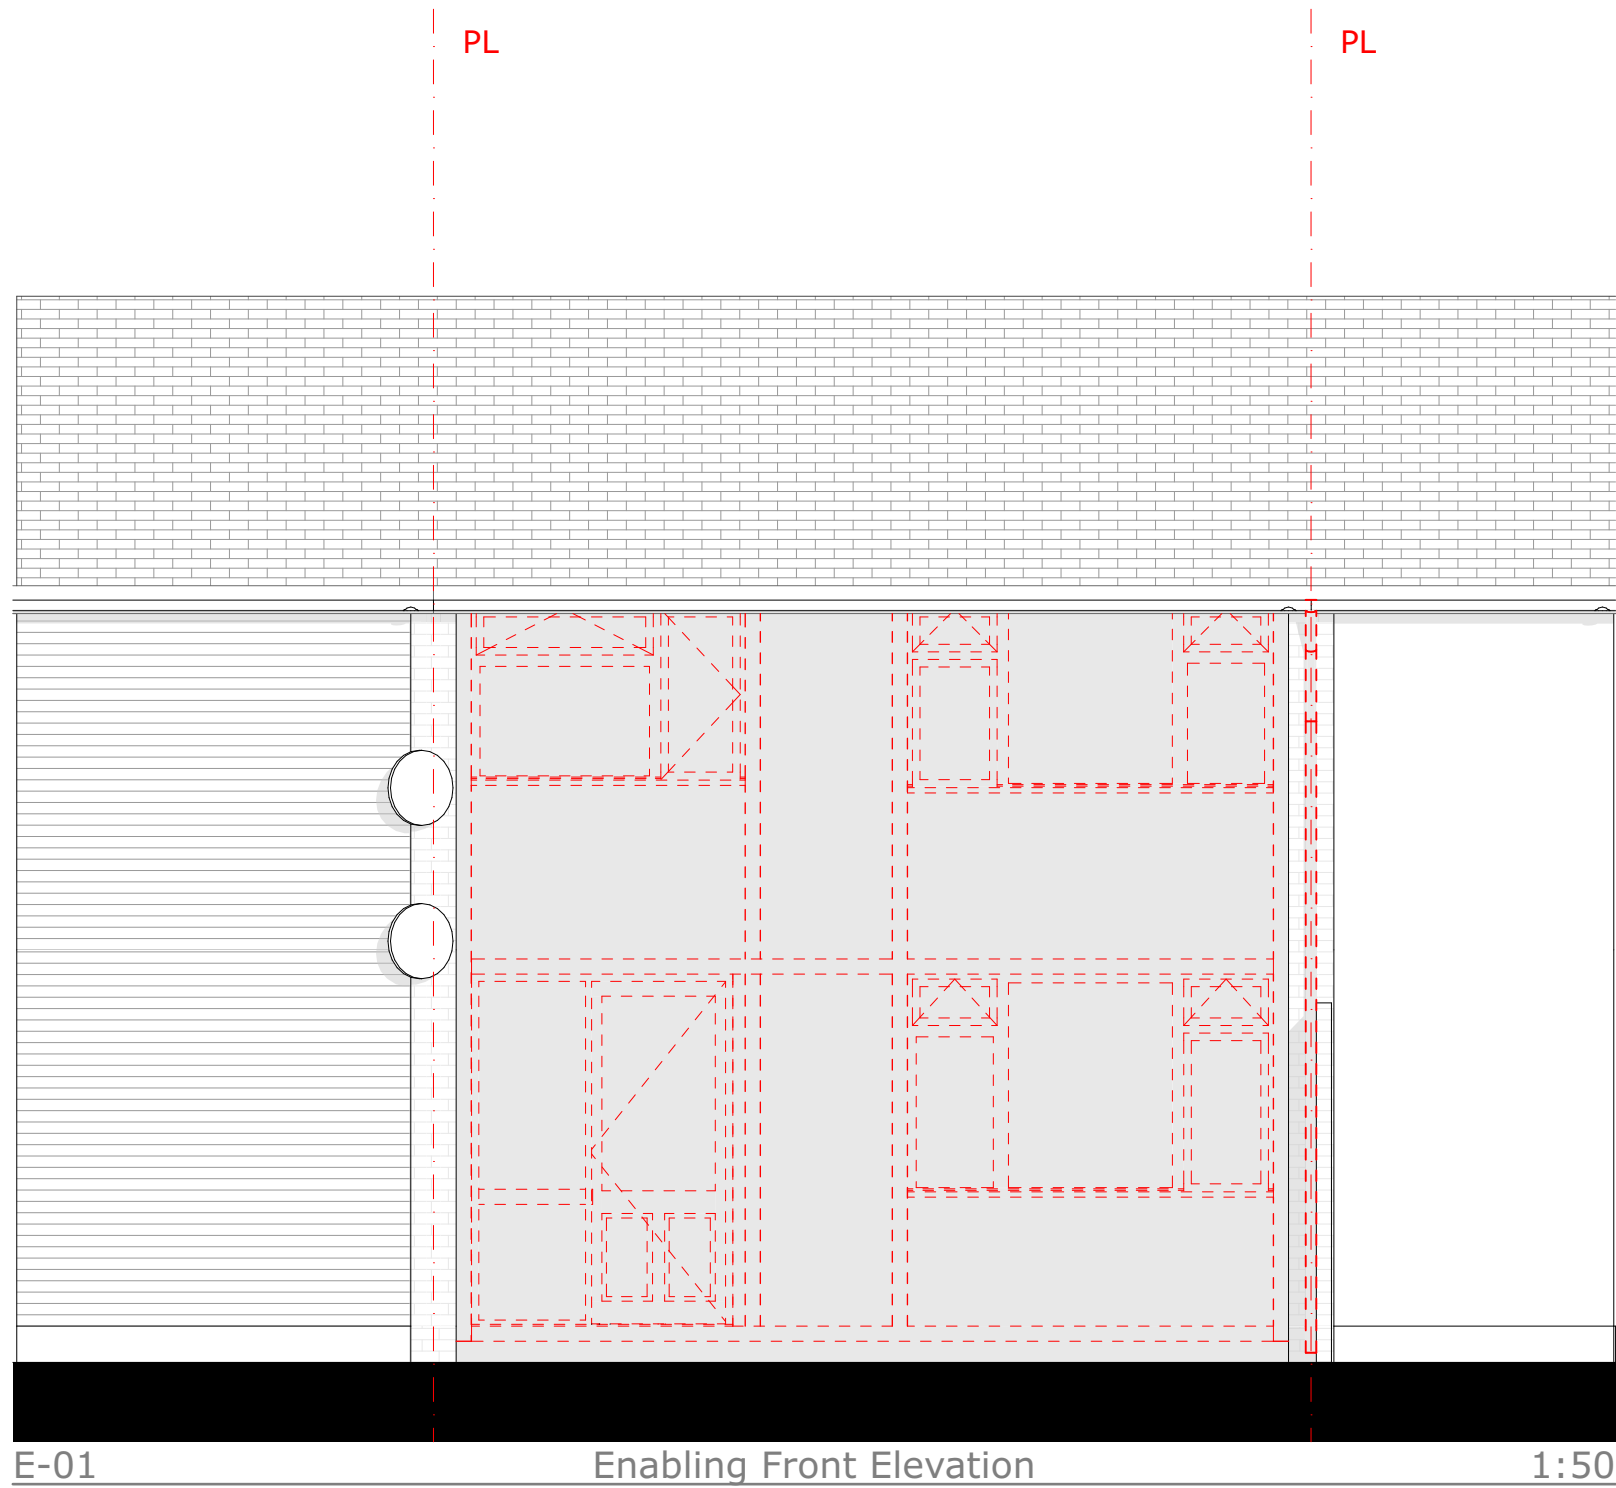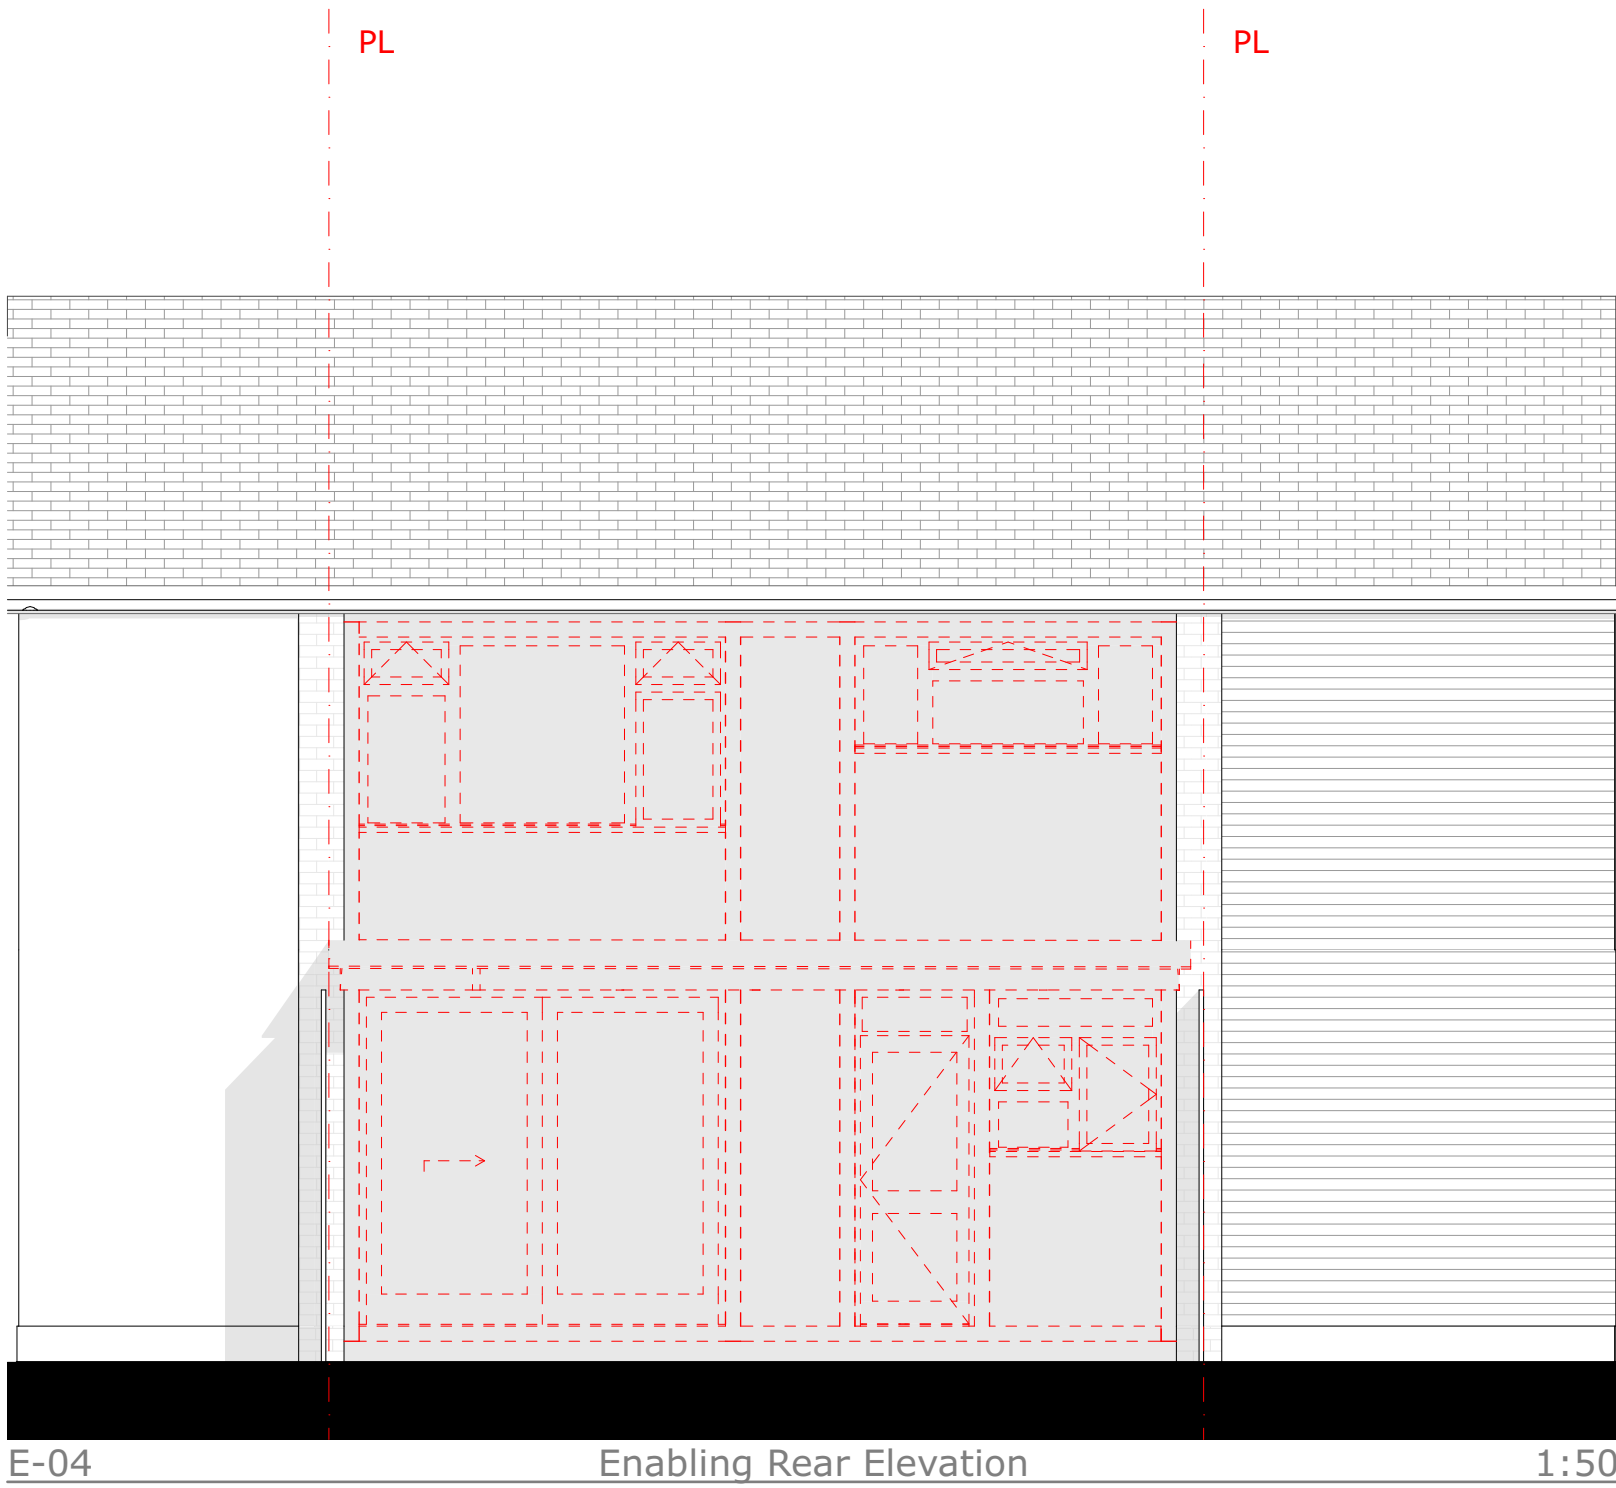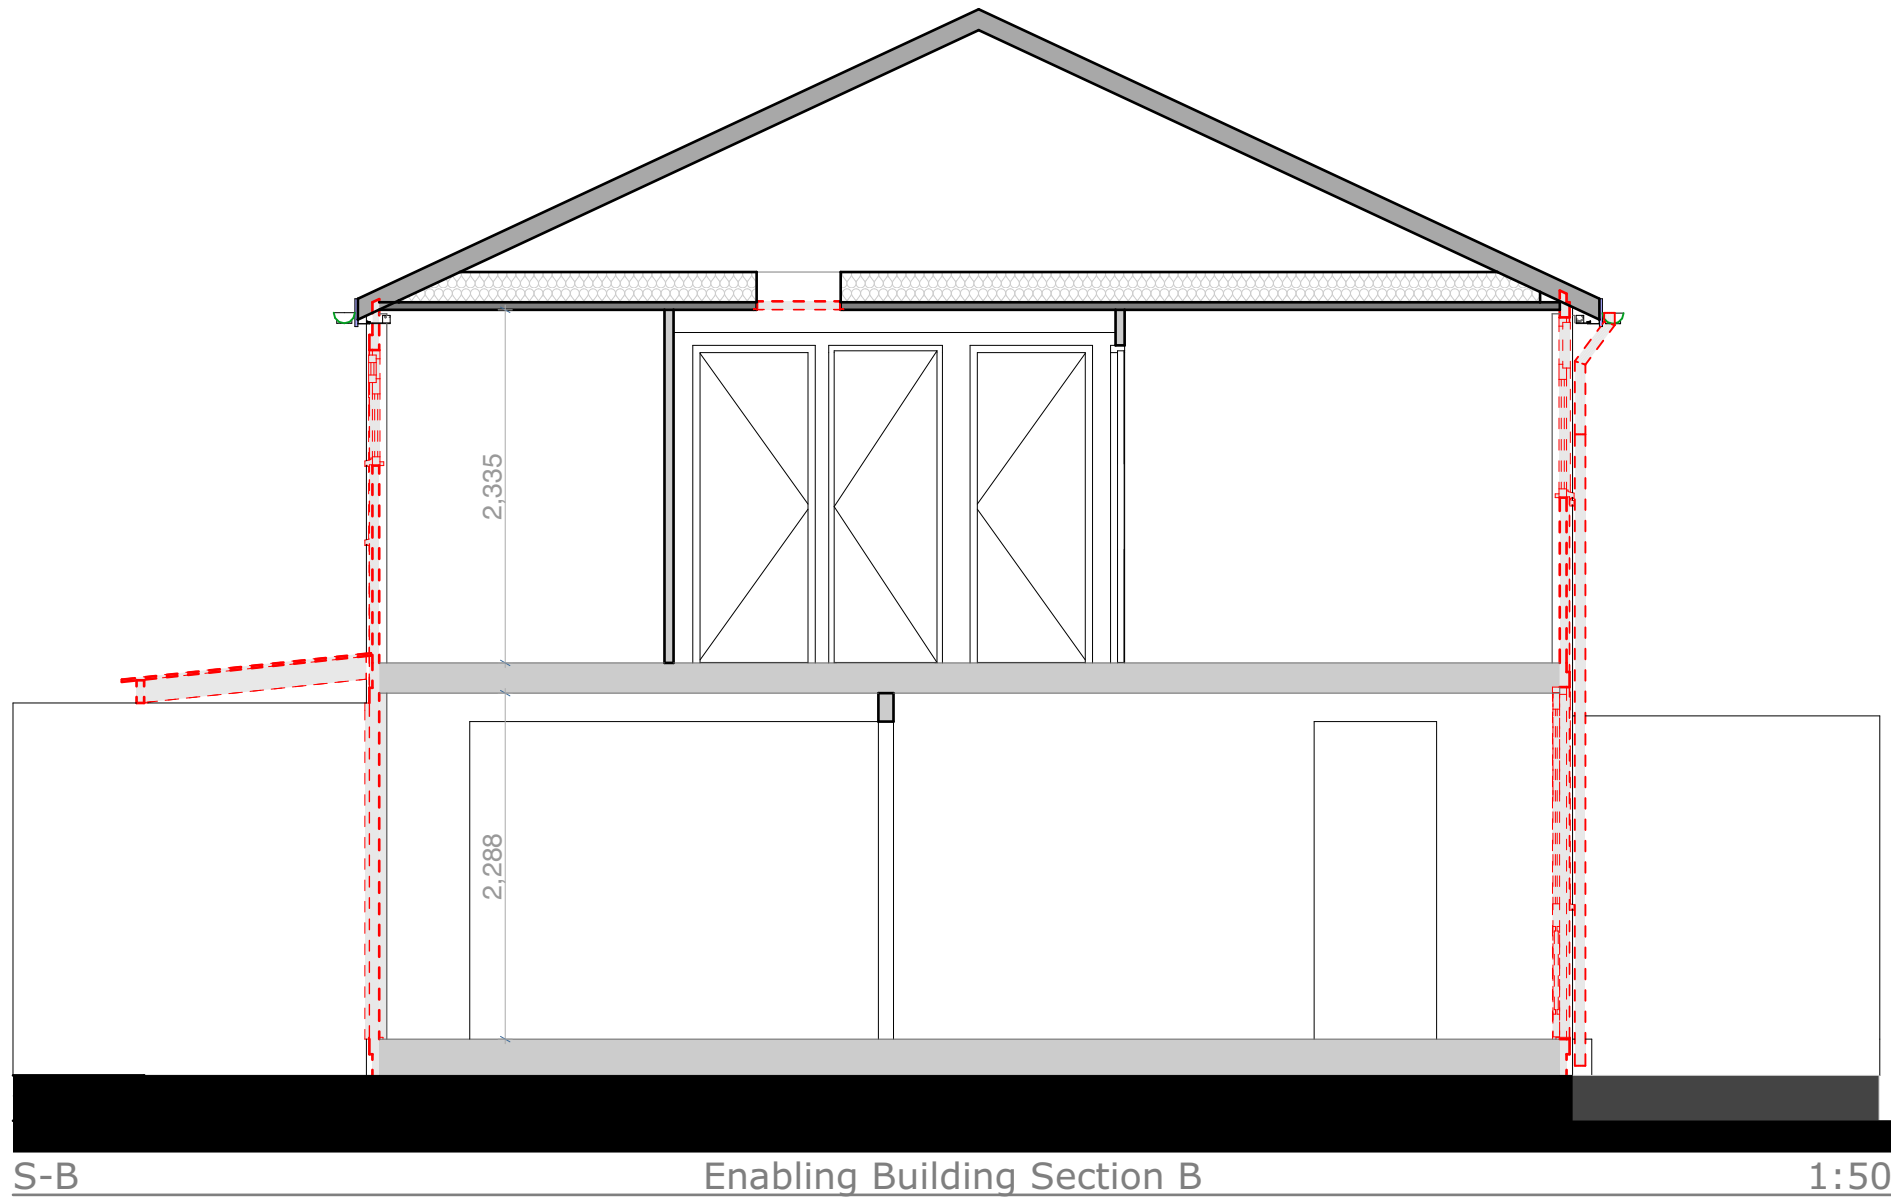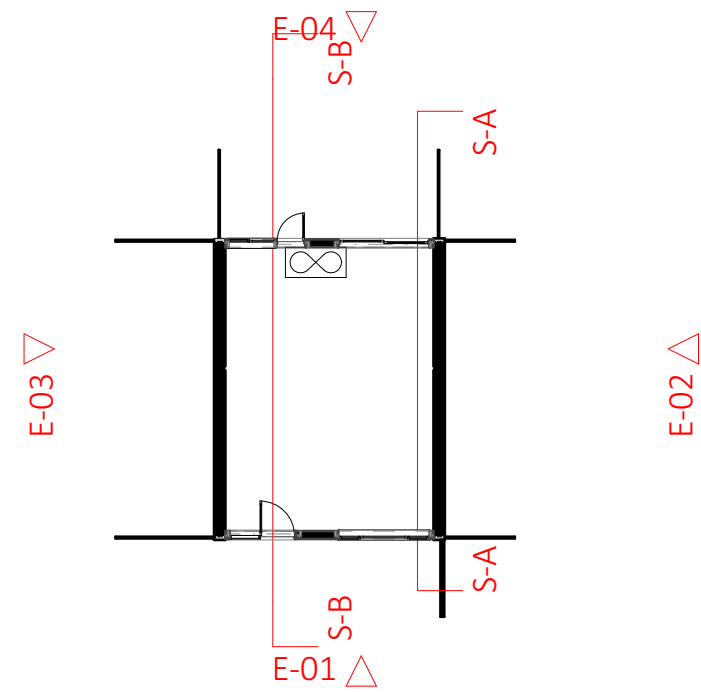

NOTE
ALL DOOR UNDERCUT REQUIREMENTS AS PER CONDITION REPORT FINDINGS, TO BE CONFIRMED AND PHOTOGRAPHED DURING WORKS TO ENSURE COMPLIANCE

To Be Demolished

ENABLING

- | | | |
|---|----------------------------------|--|
| 1 | Ventilation Strategy Preparation | <ul style="list-style-type: none">- Remove existing kitchen and bathroom extract fans: ensure 110mm clear core drill aperture and existing fuse spur is adequate for new dMEV fan- Ventilation of kitchen appliances and open flue items where agreed to be retained and insulated- New rigid ducting/sleeve to be installed for dMEV, mitigating deformation- All air bricks above DPC and below roof insulation to be filled.- Trickle vents to be removed from existing kitchen/bathroom window |
| 2 | Roof and Loft Preparation | <ul style="list-style-type: none">- Existing gutters, soffits and fascia's to be assessed for degradation, replace where required- Remove personal items and debris from the loft space- Loose cabling to be secured underneath loft insulation/ to the back face of the ceiling board-Remove existing loft hatch |
| 4 | Wall Preparation for EW1 Areas | <ul style="list-style-type: none">- Remove all trellis or greenery on external walls- Remove outside lights and associated fixtures, install new lights upon completion- Remove any satellite dishes or aerials, work to be carried out in conjunction with service providers, replace upon completion- Remove existing porch canopy- Remove, retain, and replace handrail to step, replace upon completion- Remove RWP's; ensuring 200mm offset from wall, swan neck connection where pipes terminates below ground, adhering to EW1 manufacturer's and CTS Detail Pack- Extend 40mm wastewater pipes and overflows- Remove garden tap, extend copper pipe, replace upon completion or install new outside tap where one is not present- Remove kitchen and bathroom extract fans: ensure 110mm clear core drill aperture and existing fuse spur is adequate for new dMEV fan- If gas meter box is present retain, refer to EW1 manufacturers details- All Airbricks above DPC to be filled, ventilation of kitchen appliances to be retained and insulated |
| 8 | Site Preparation | <ul style="list-style-type: none">-Remove or cutback fences/gates, replace upon completion-Works to external steps to be agreed with TGP, where applicable |