


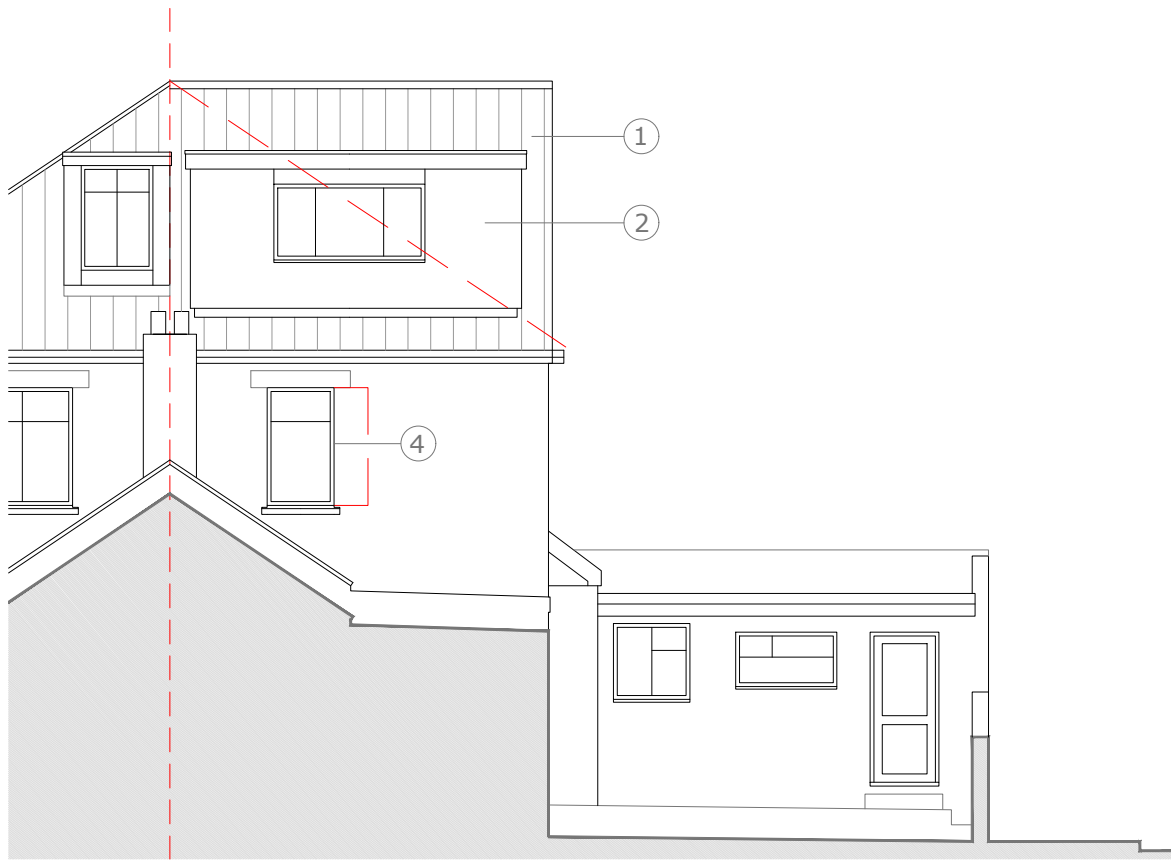



Proposed West Elevation _ 1:100




Proposed East Elevation _ 1:100



Proposed North Elevation _ 1:100

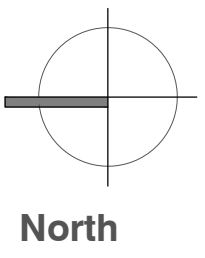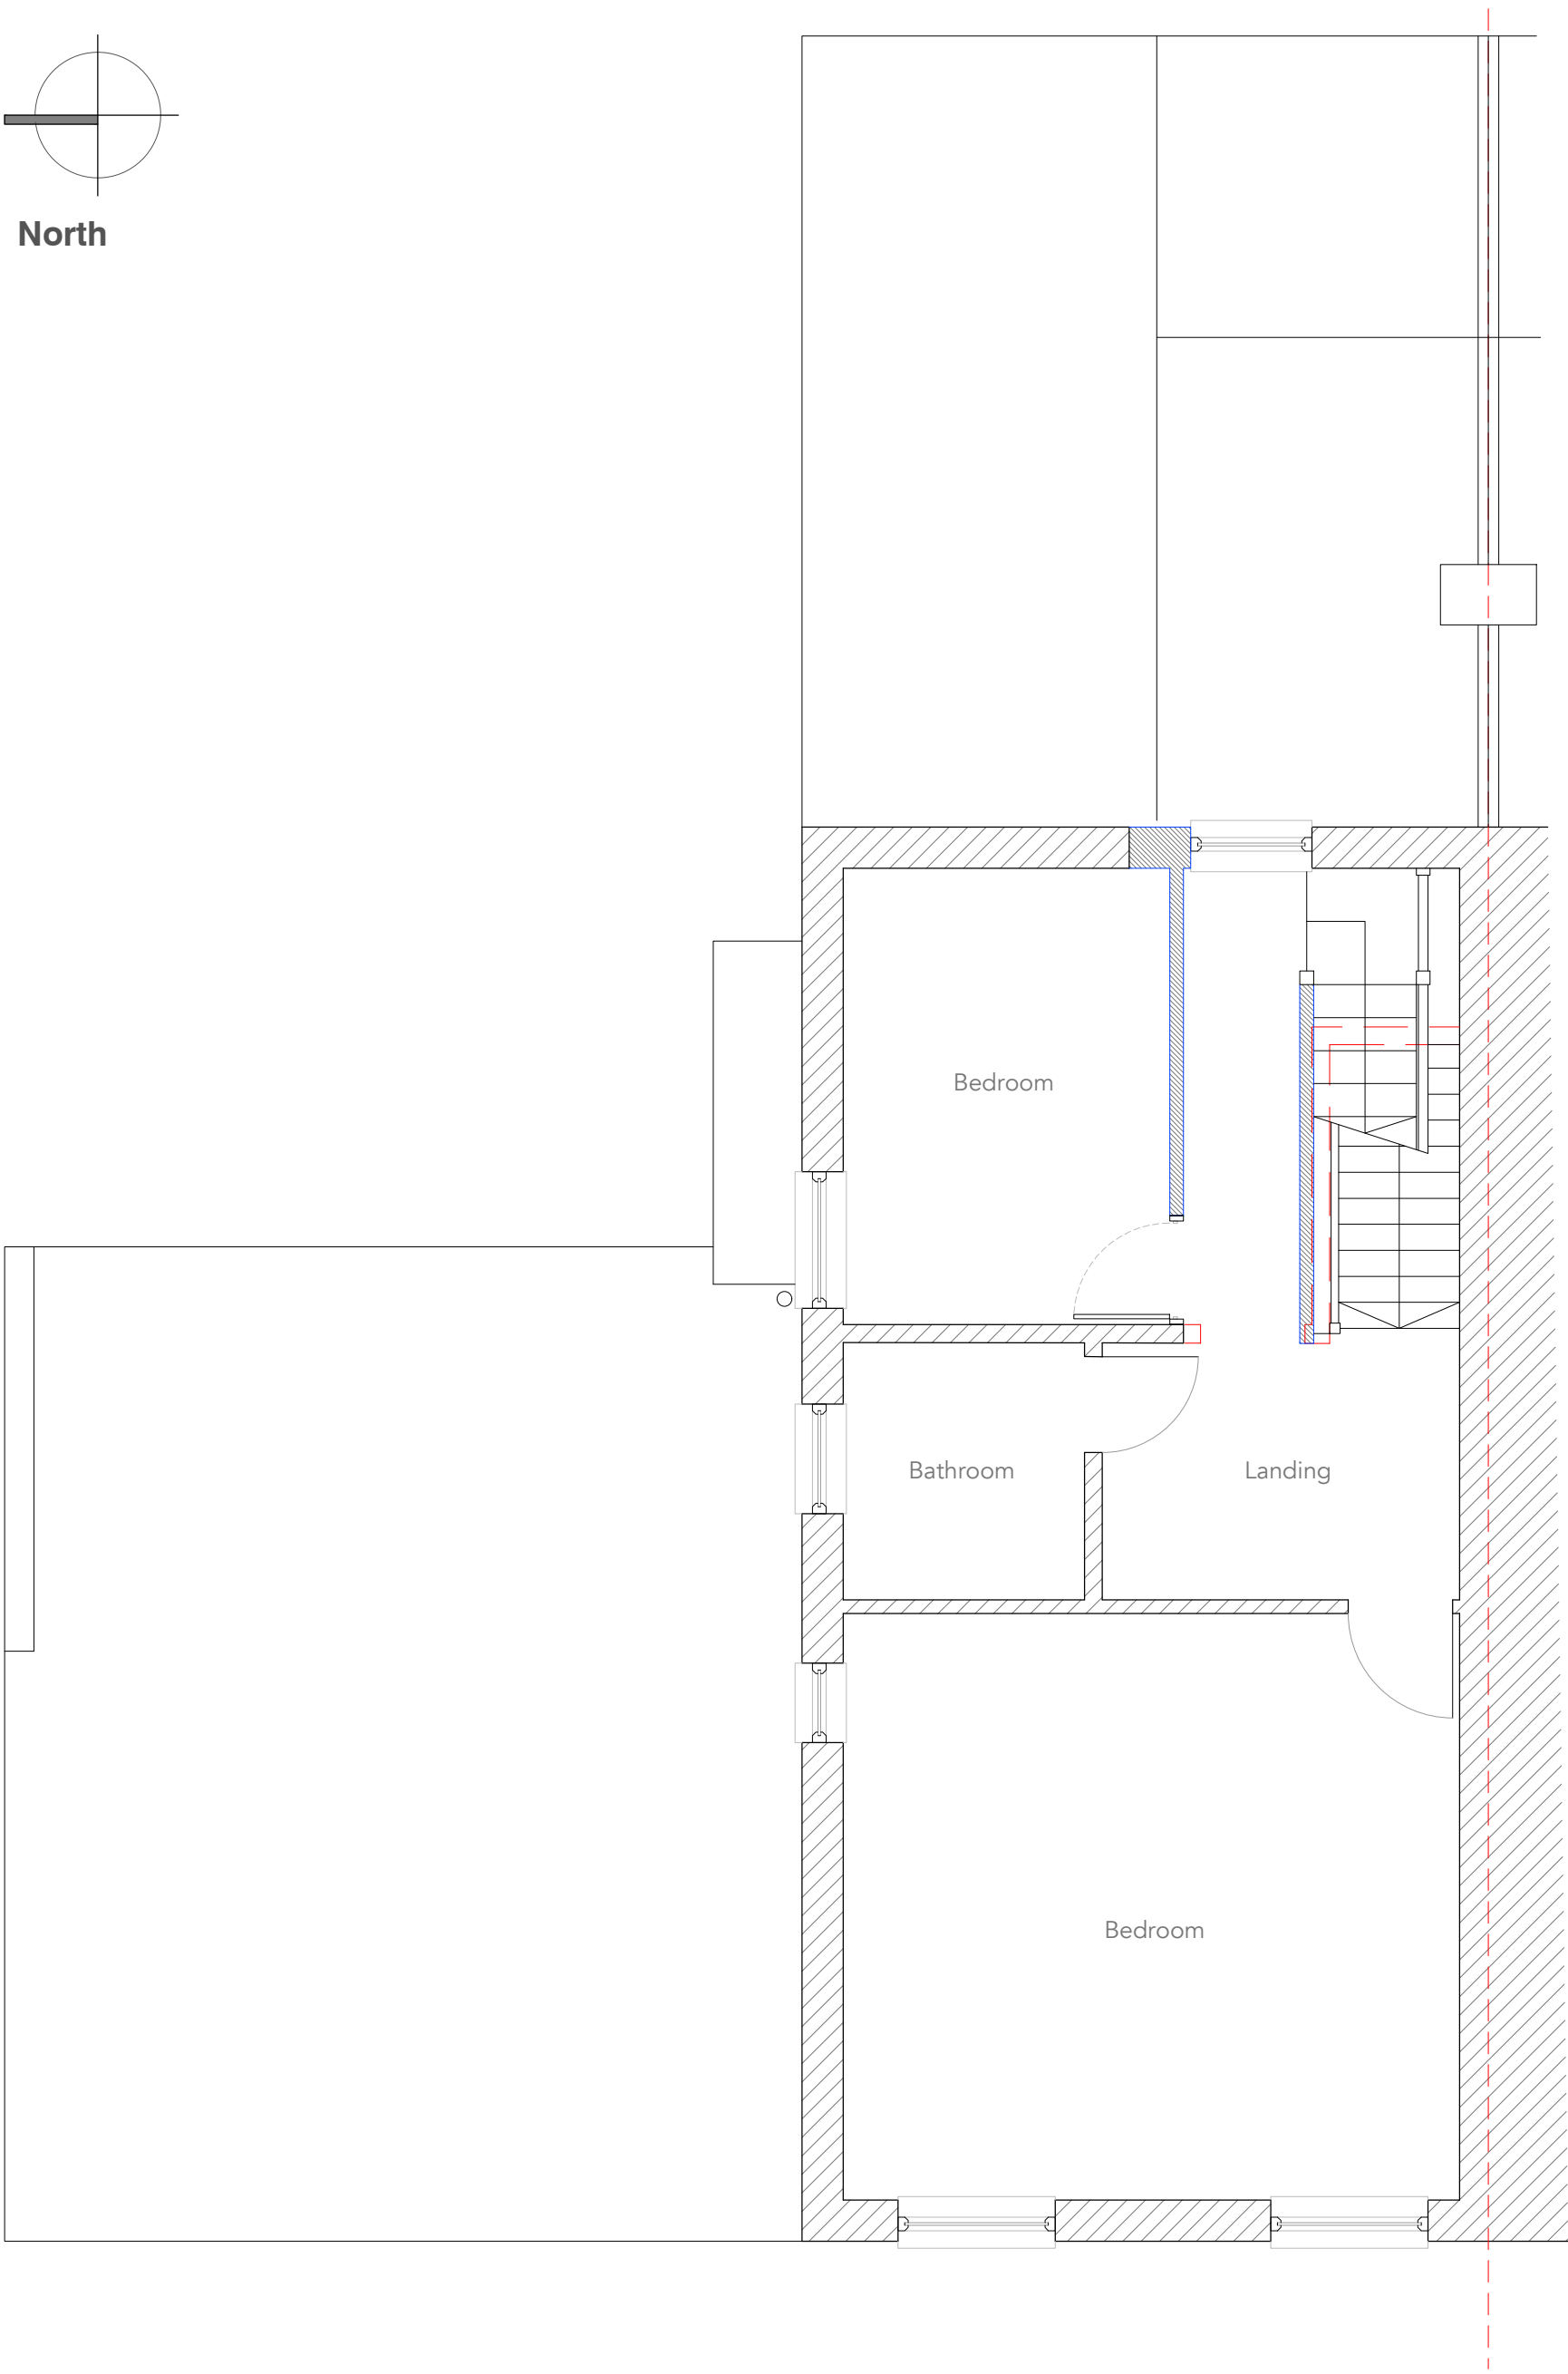

Proposed First Floor Plan 1:50

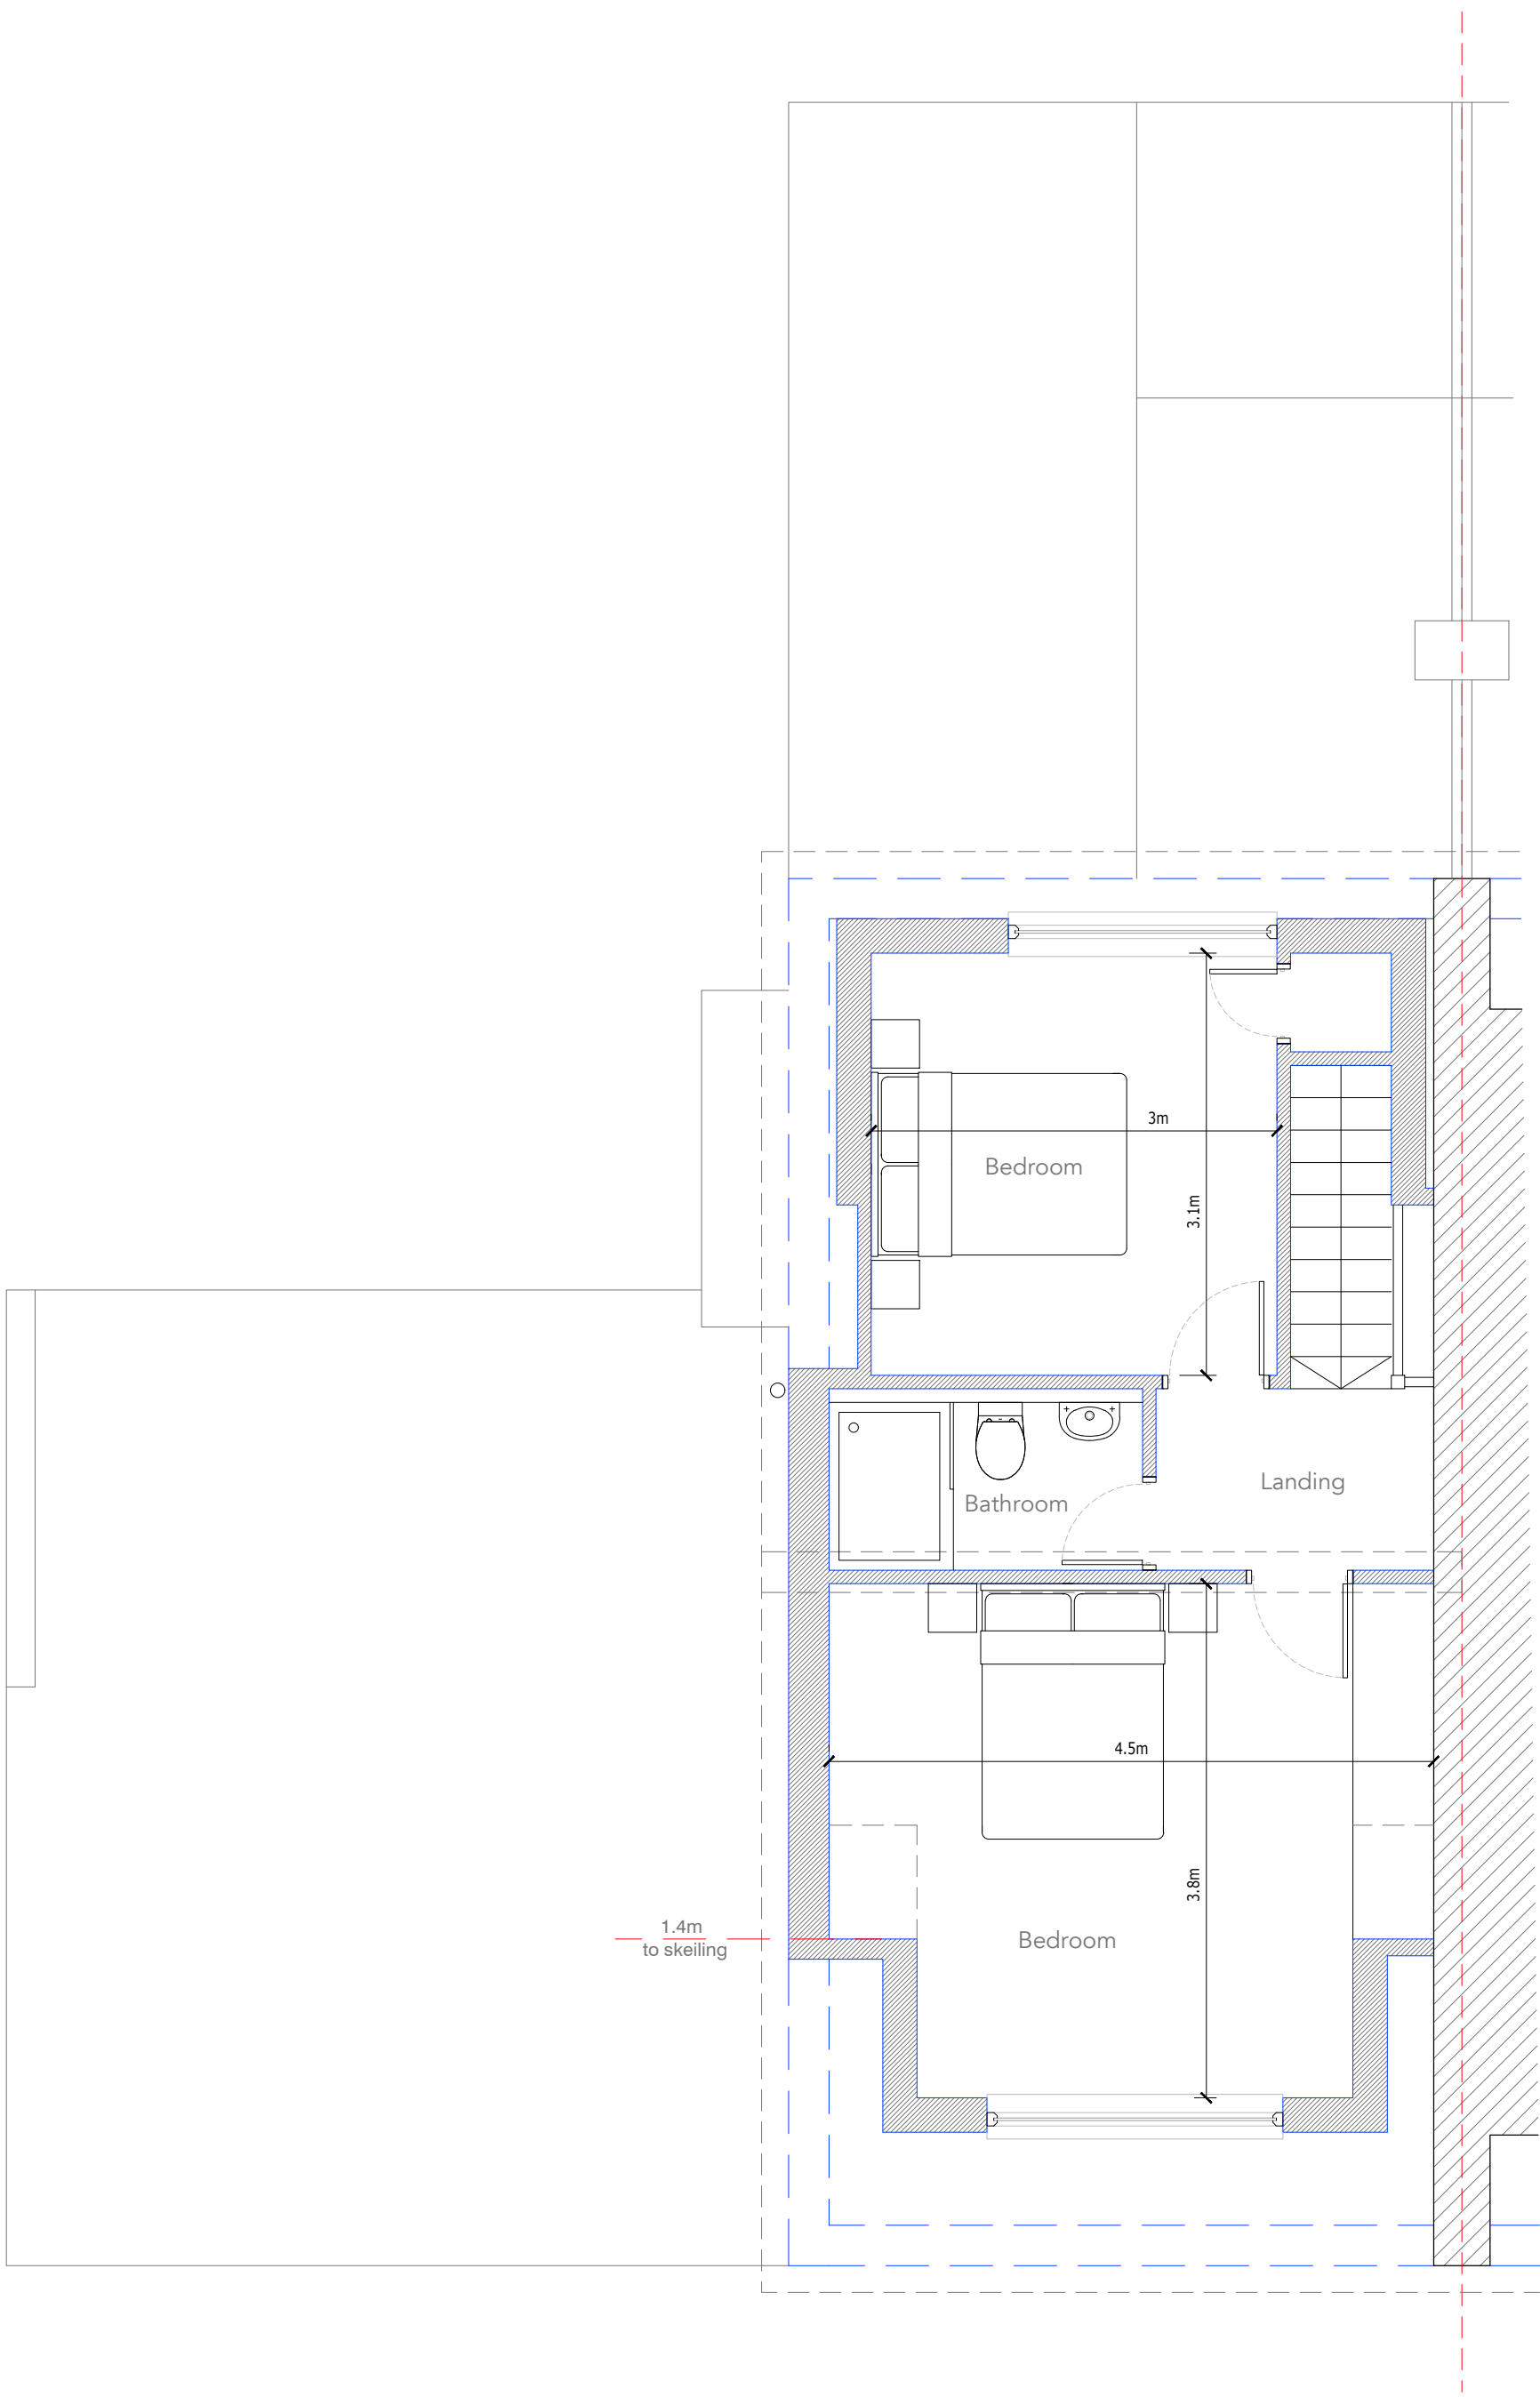

Proposed Loft Plan 1:50

- ① Roof tile to match existing
- ② Tile cladding to match main house
- ③ Brick to match existing
- ④ Window opening size modified

- Walls
- Existing structure (retained)
 - Existing structure (demolished)
 - New Construction

Scale: 1:100@A1

5m 10m

Scale: 1:50@A1

1m 5m

notes

Permission is granted to scale from this drawing for the purpose of Local Authority Planning Approval only. In all other circumstances DO NOT scale from this drawing, please contact this office for any additional information required. Contractors, Sub Contractors and Suppliers are to check all relevant dimensions and levels of site and building before commencing any shop drawings or building work.

Ordnance Survey information is reproduced under Crown Copyright 2016 ©. All rights reserved. Licence number 1000047474

This drawing is the copyright of D84 architects Ltd ©

RIBA 

Chartered Practice

P1 Issued for Planning 29.10.25
revisions date

Project
158 Park Avenue, Widley

Title
Proposed Floor Plans and Elevations

Status
PRELIMINARY

Drawn Checked Date
KR Oct '25

Project No. Scale
D8425_38 varies@A1

Drawing No. Rev
D8425_38/11 P1

D84

CHARTERED ARCHITECTS

Telephone
+44 (0)2392 177850
Email
mail@D84architects.co.uk
Web
www.D84architects.co.uk
+44 (0)7790 322989