


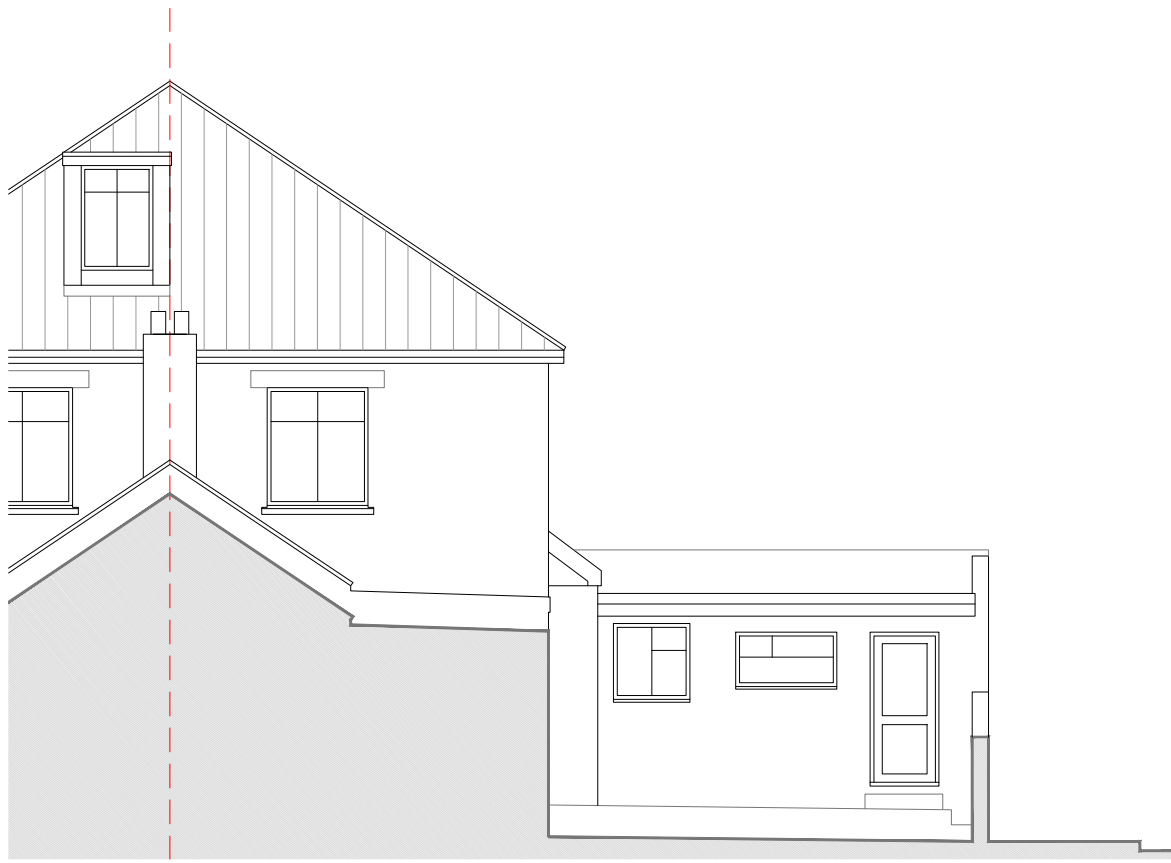



Existing West Elevation _ 1:100




Existing East Elevation _ 1:100




Existing North Elevation _ 1:100

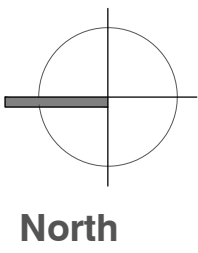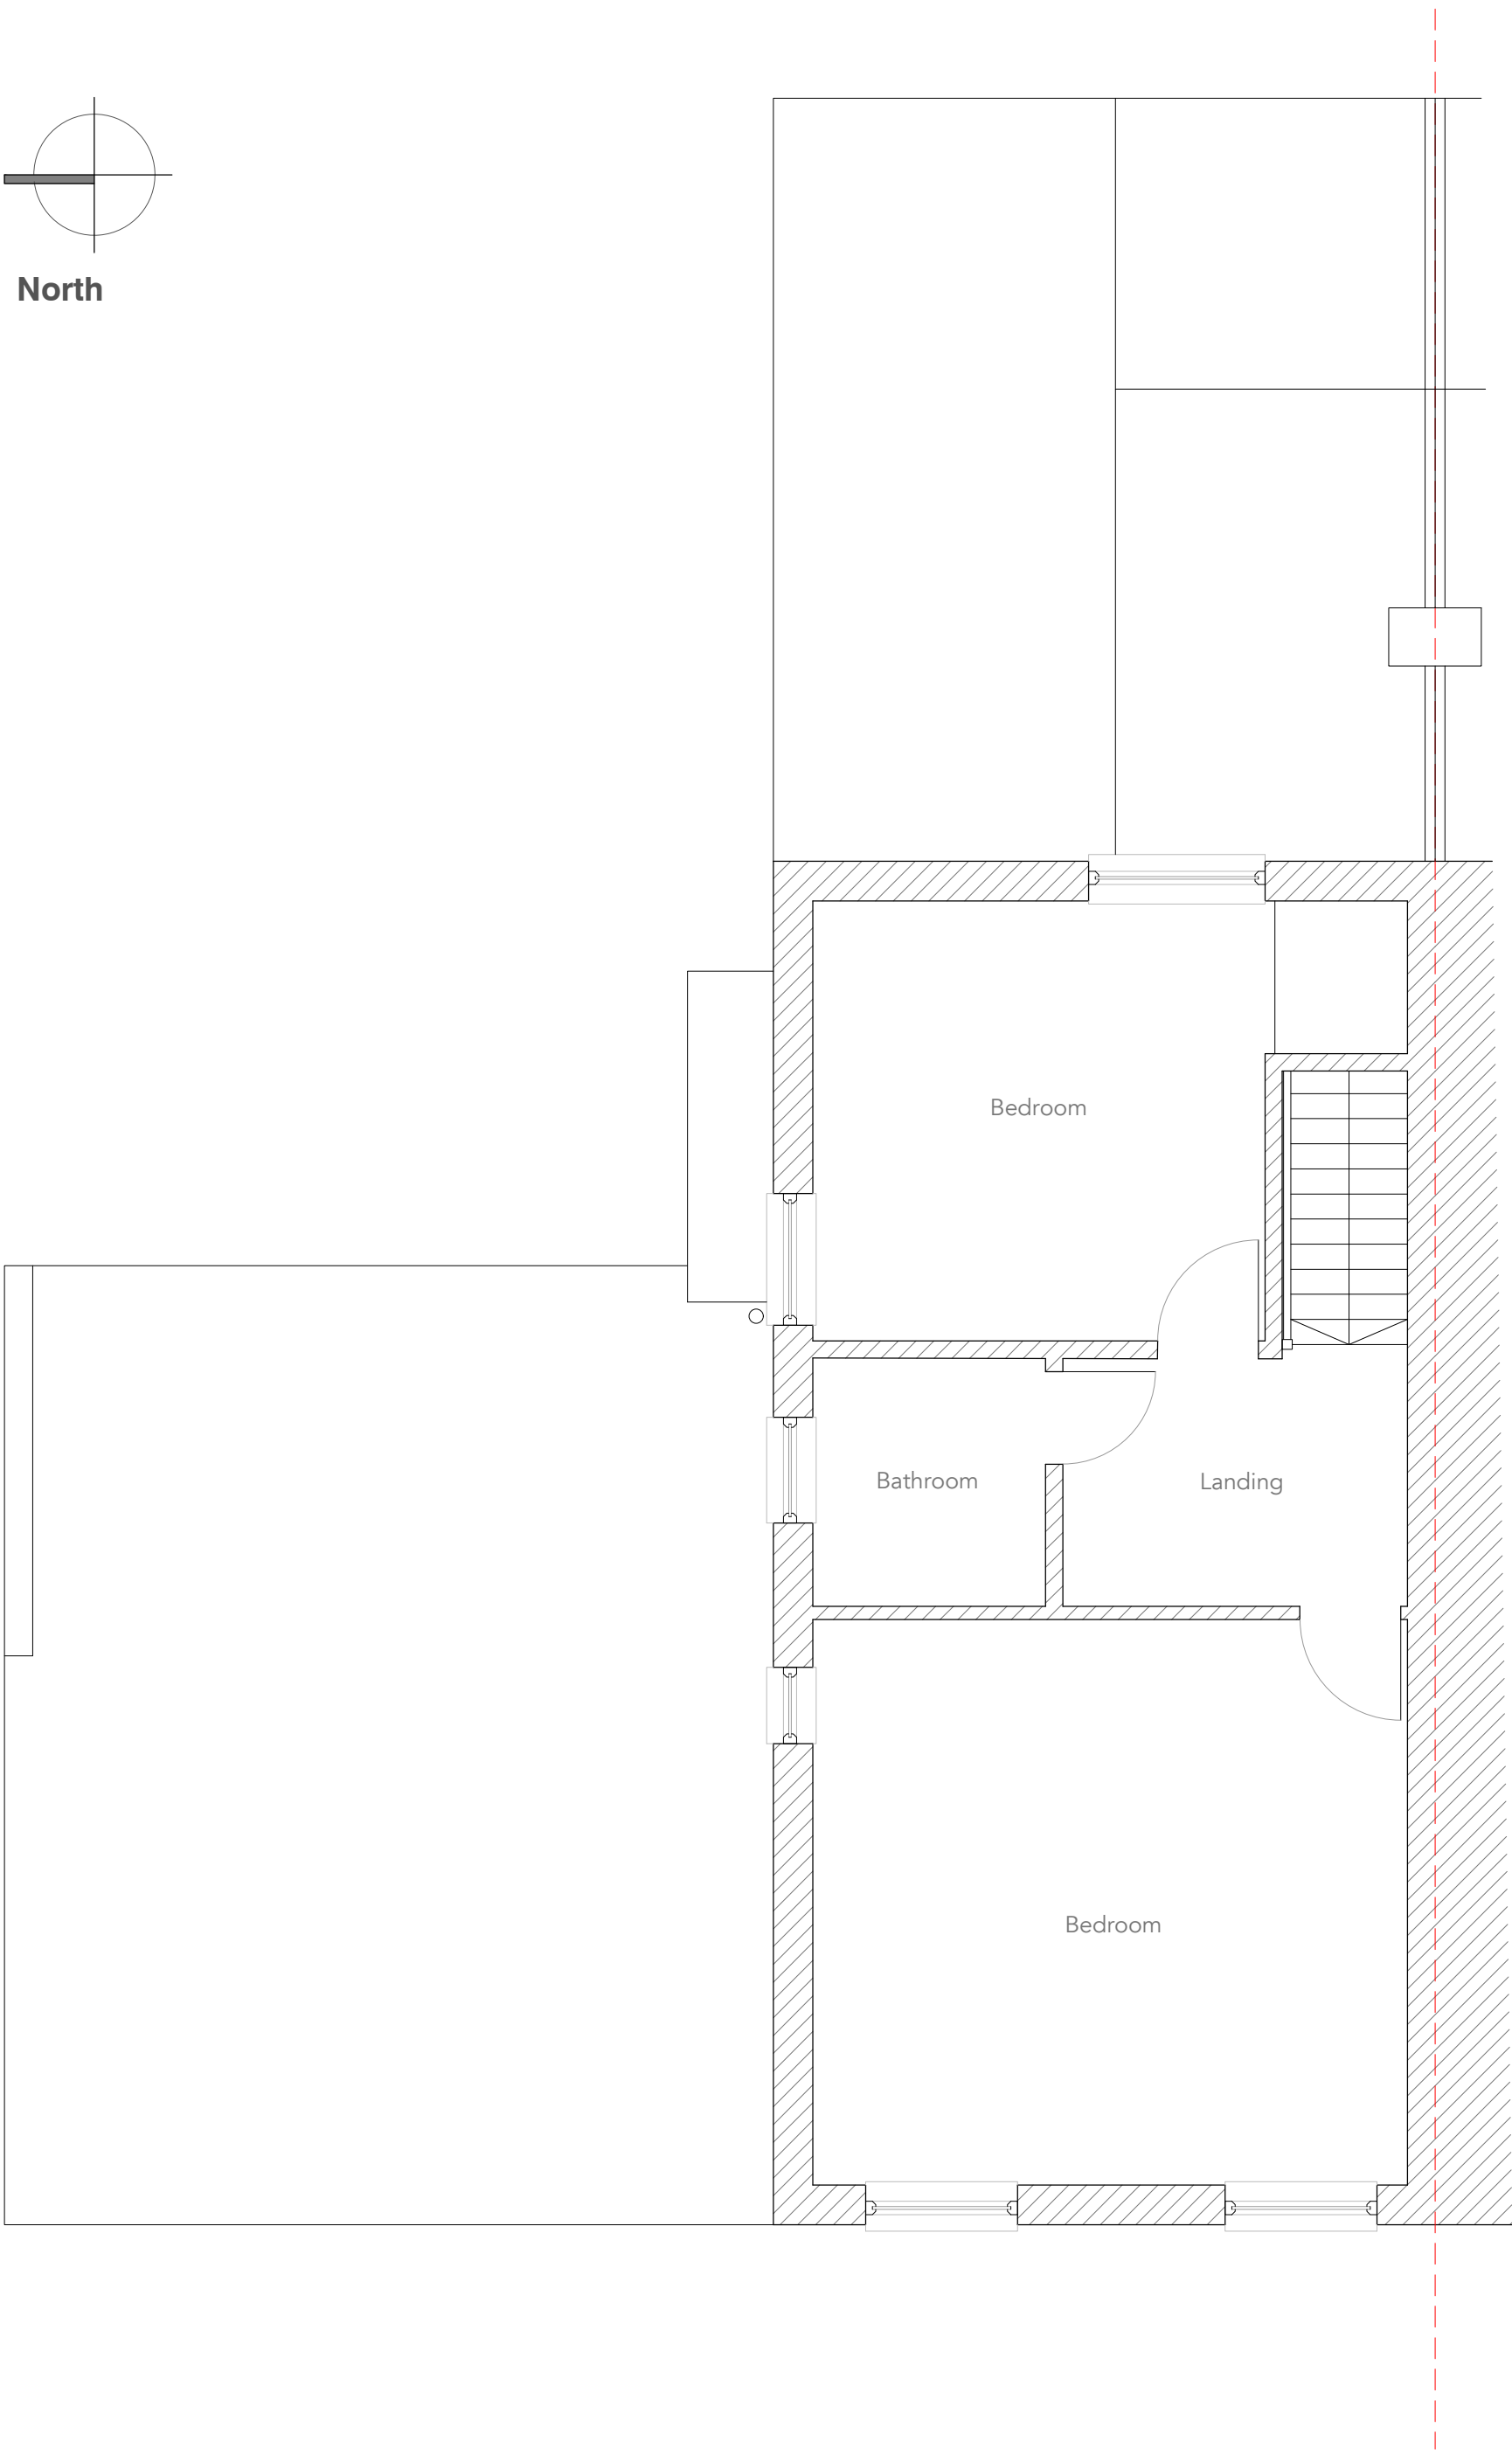

Existing First Floor Plan 1:50

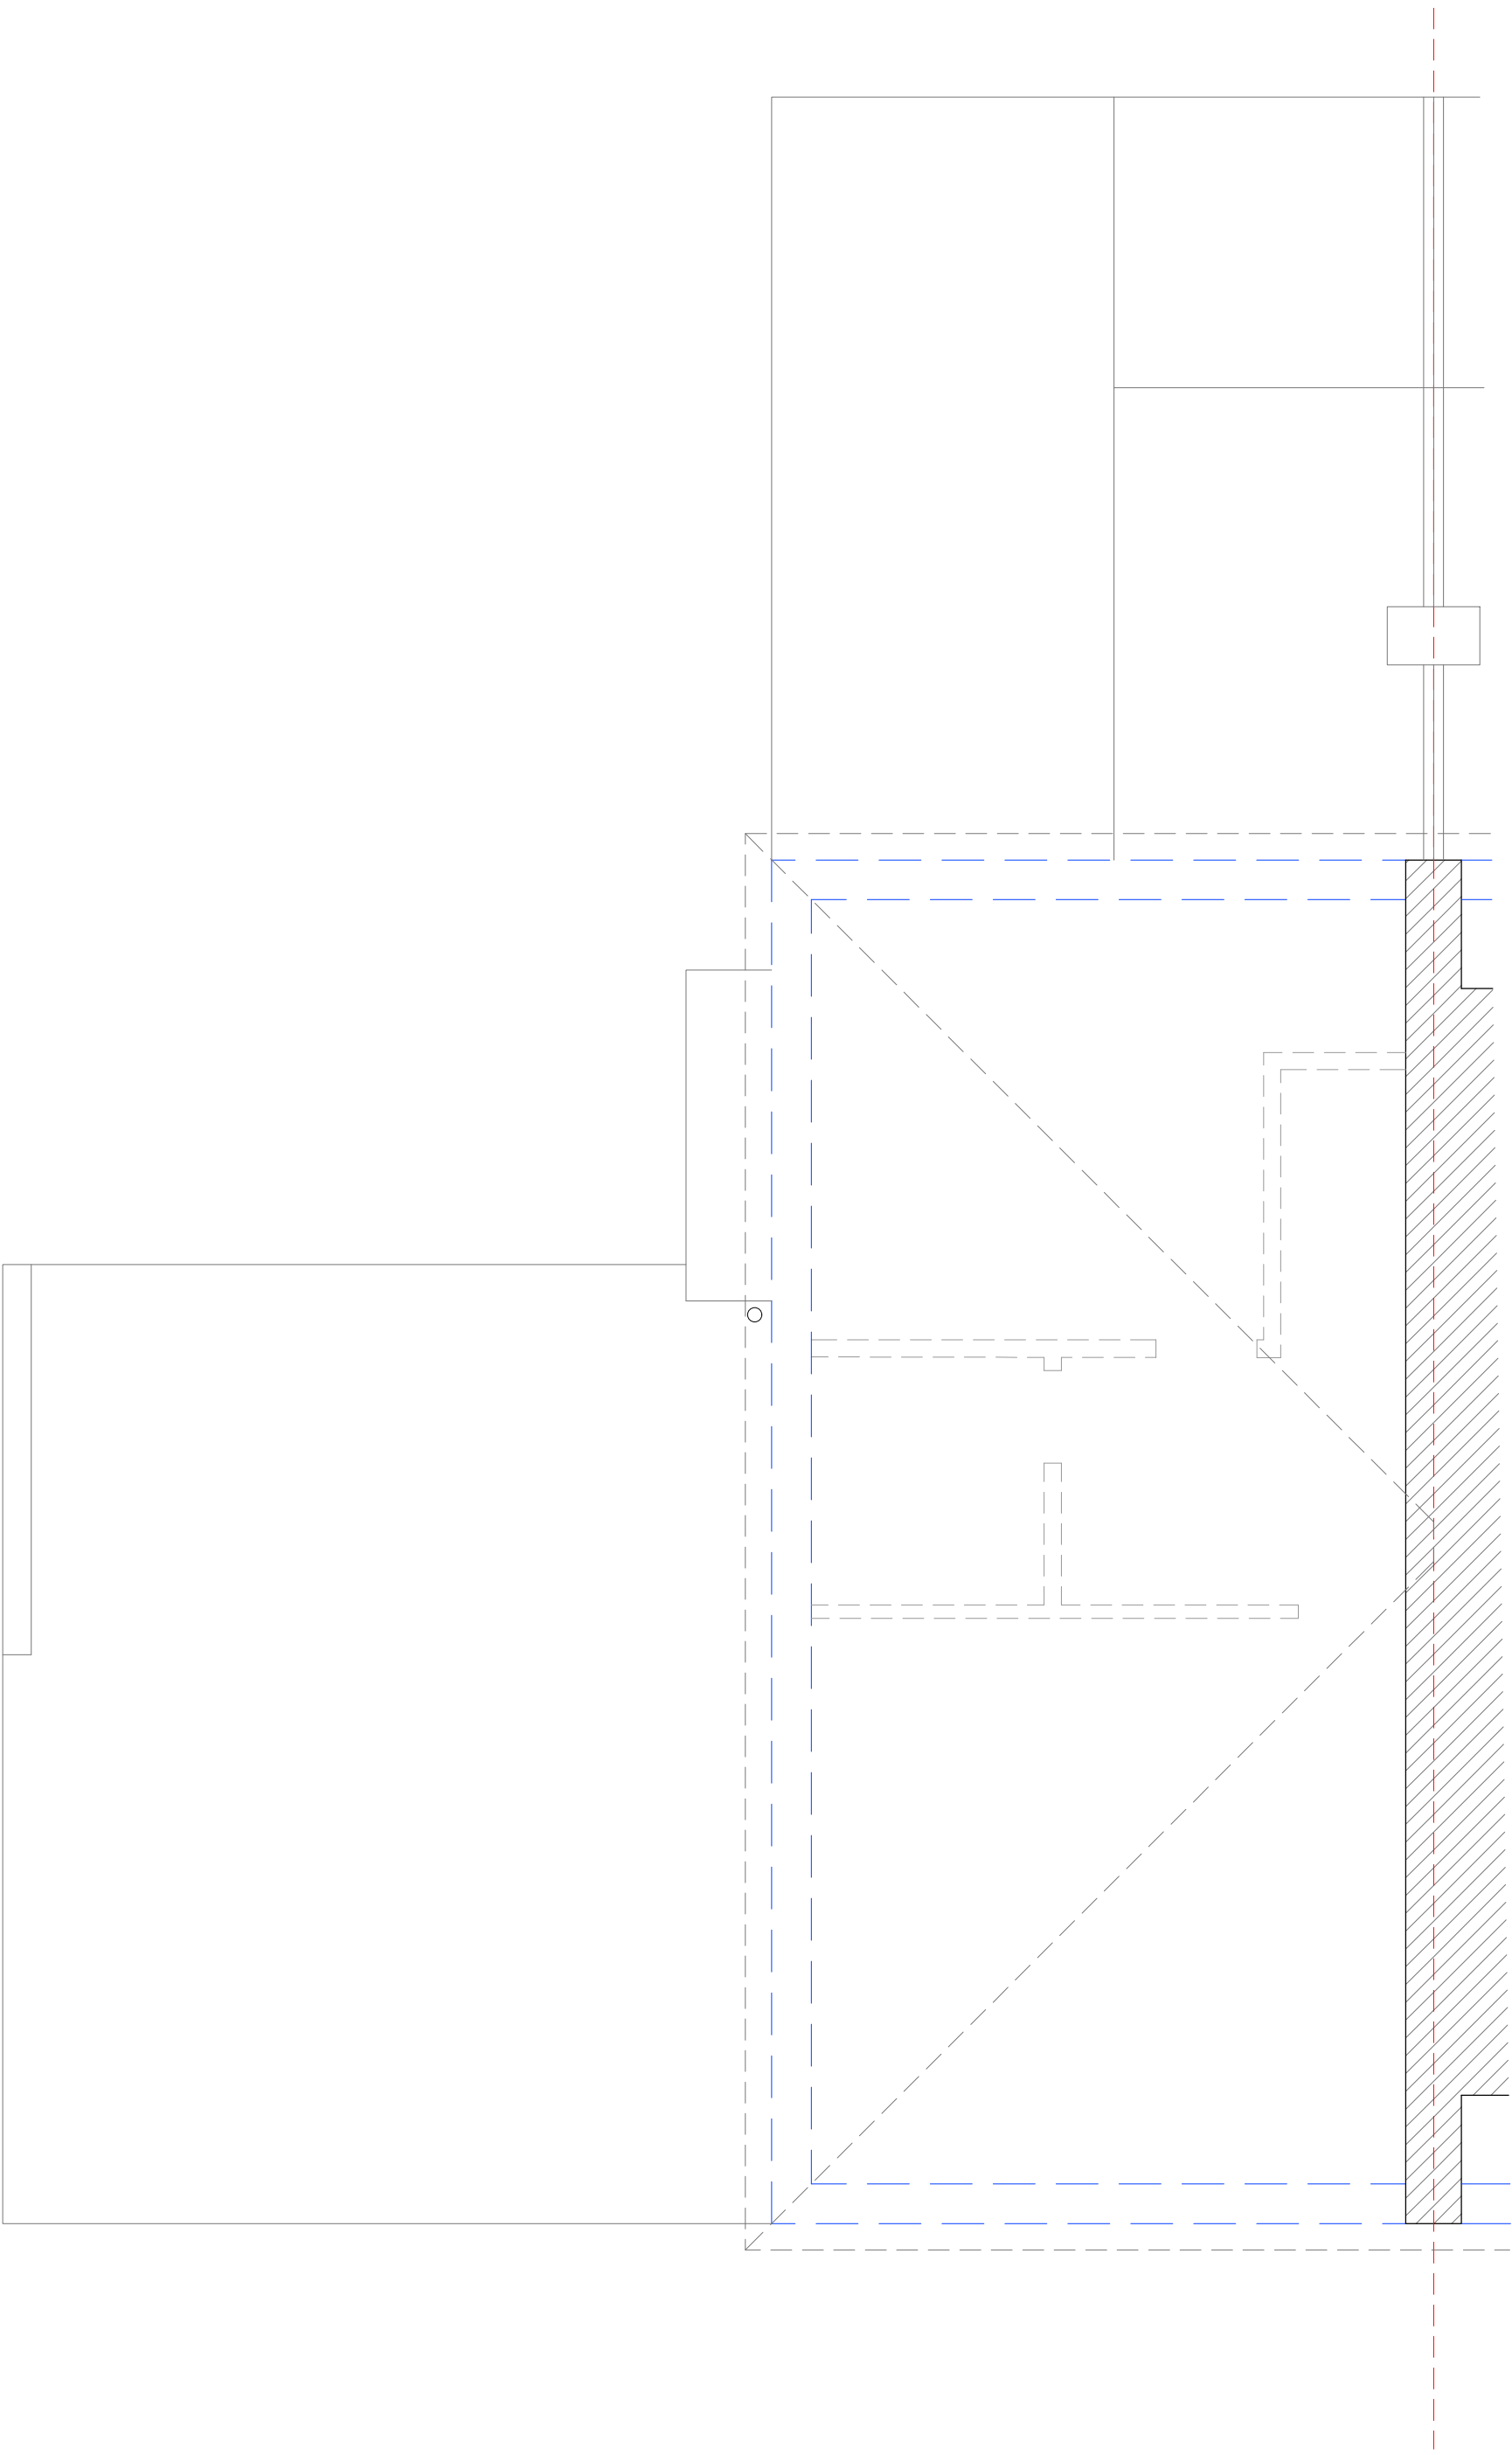

Existing Loft Plan 1:50

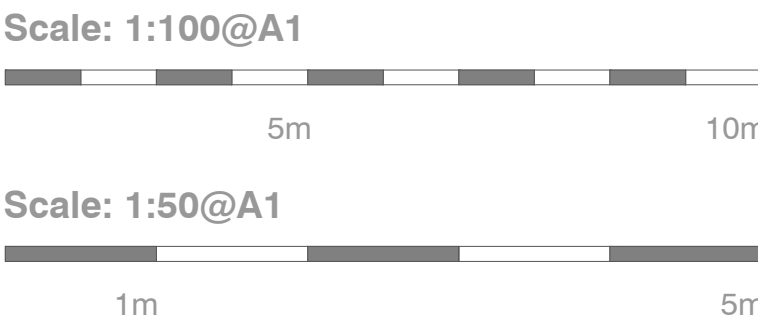

notes

Permission is granted to scale from this drawing for the purpose of Local Authority Planning Approval only. In all other circumstances DO NOT scale from this drawing, please contact this office for any additional information required. Contractors, Sub Contractors and Suppliers are to check all relevant dimensions and levels of site and building before commencing any shop drawings or building work.

Ordnance Survey information is reproduced under Crown Copyright 2016 ©. All rights reserved. Licence number 1000047474

This drawing is the copyright of D84 architects Ltd ©

RIBA 
Chartered Practice

P2	Issued for Planning	29.10.25
P1	Preliminary Issue	08.10.25
revisions	date	

Project
158 Park Avenue, Widley

Title
Existing Plans and Elevations

Status
PRELIMINARY

Drawn	Checked	Date
KR		Oct '25

Project No.	Scale
D8425_38	varies@A1

Drawing No.	Rev
D8425_38/05	P2

D84
CHARTERED ARCHITECTS

Telephone +44 (0)2392 177850	Email mail@D84architects.co.uk
+44 (0)7790 322989	Web www.D84architects.co.uk