
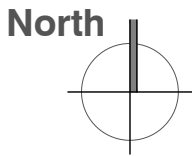


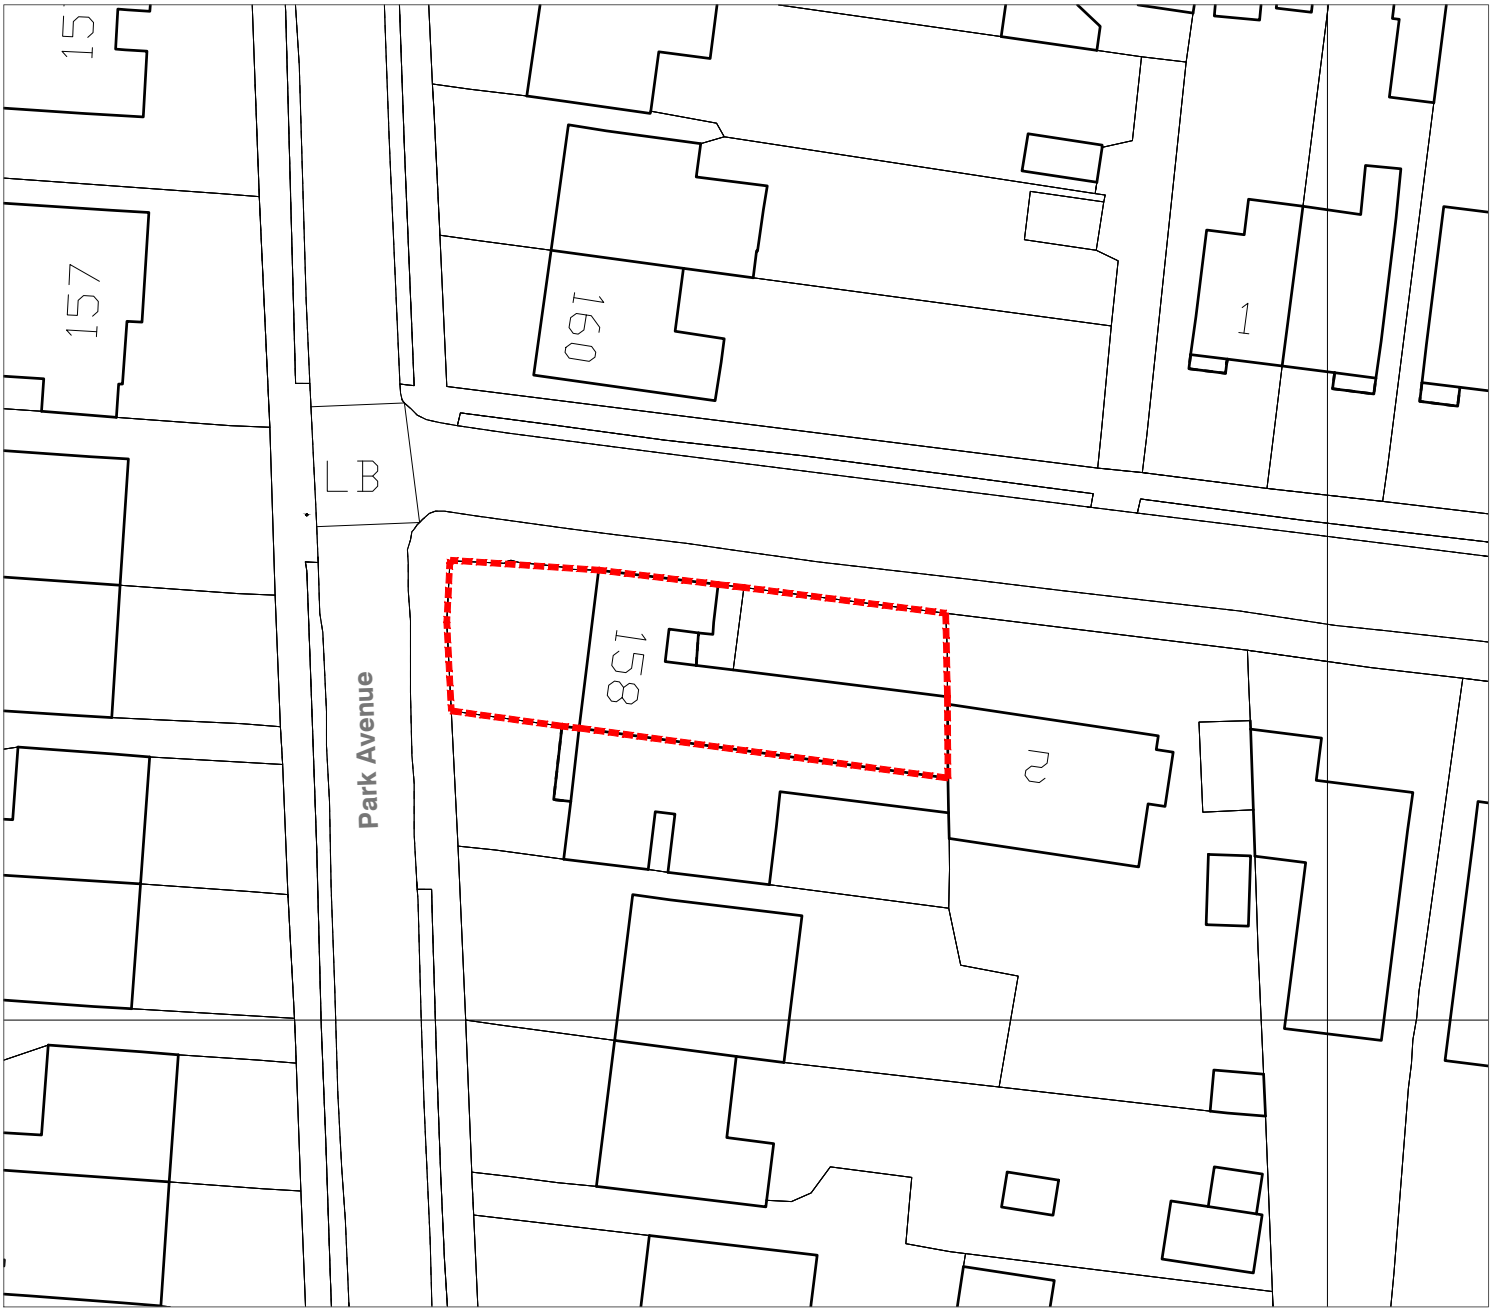

Site Plan

Scale: 1:500@A3

10m

P1	Preliminary Issue	29.10.25
revisions		date

Project

158 Park Avenue,
Widley

Title

Proposed Site and Block
Plan

Status

PRELIMINARY

Drawn	Checked	Date
KR		Oct '25

Project No.	Scale
D8425_38	1:500@A3

Drawing No.	Rev
D8425_38/01	P1