

Revision	Date	Modeled By	Checked By
	08/08/2025	WJ	LFS

Client **TGP**

Project **TGP Portsmouth**

Status **Stage Approval Subject to Building Control - A1 -**

Drawings Existing Right Side Elevation, Existing Left Side Elevation, Existing Front Elevation, Existing Rear Elevation, Existing Building Section B, Elevations Legend Alt 7

File 17 Chaucer Close_(AC28)

Existing Elevations

**12 Passingham Walk,
PO8 8JH**







Drawing Number

7083 -CTS- 12 - 000 -D-A-41107

Revision

01

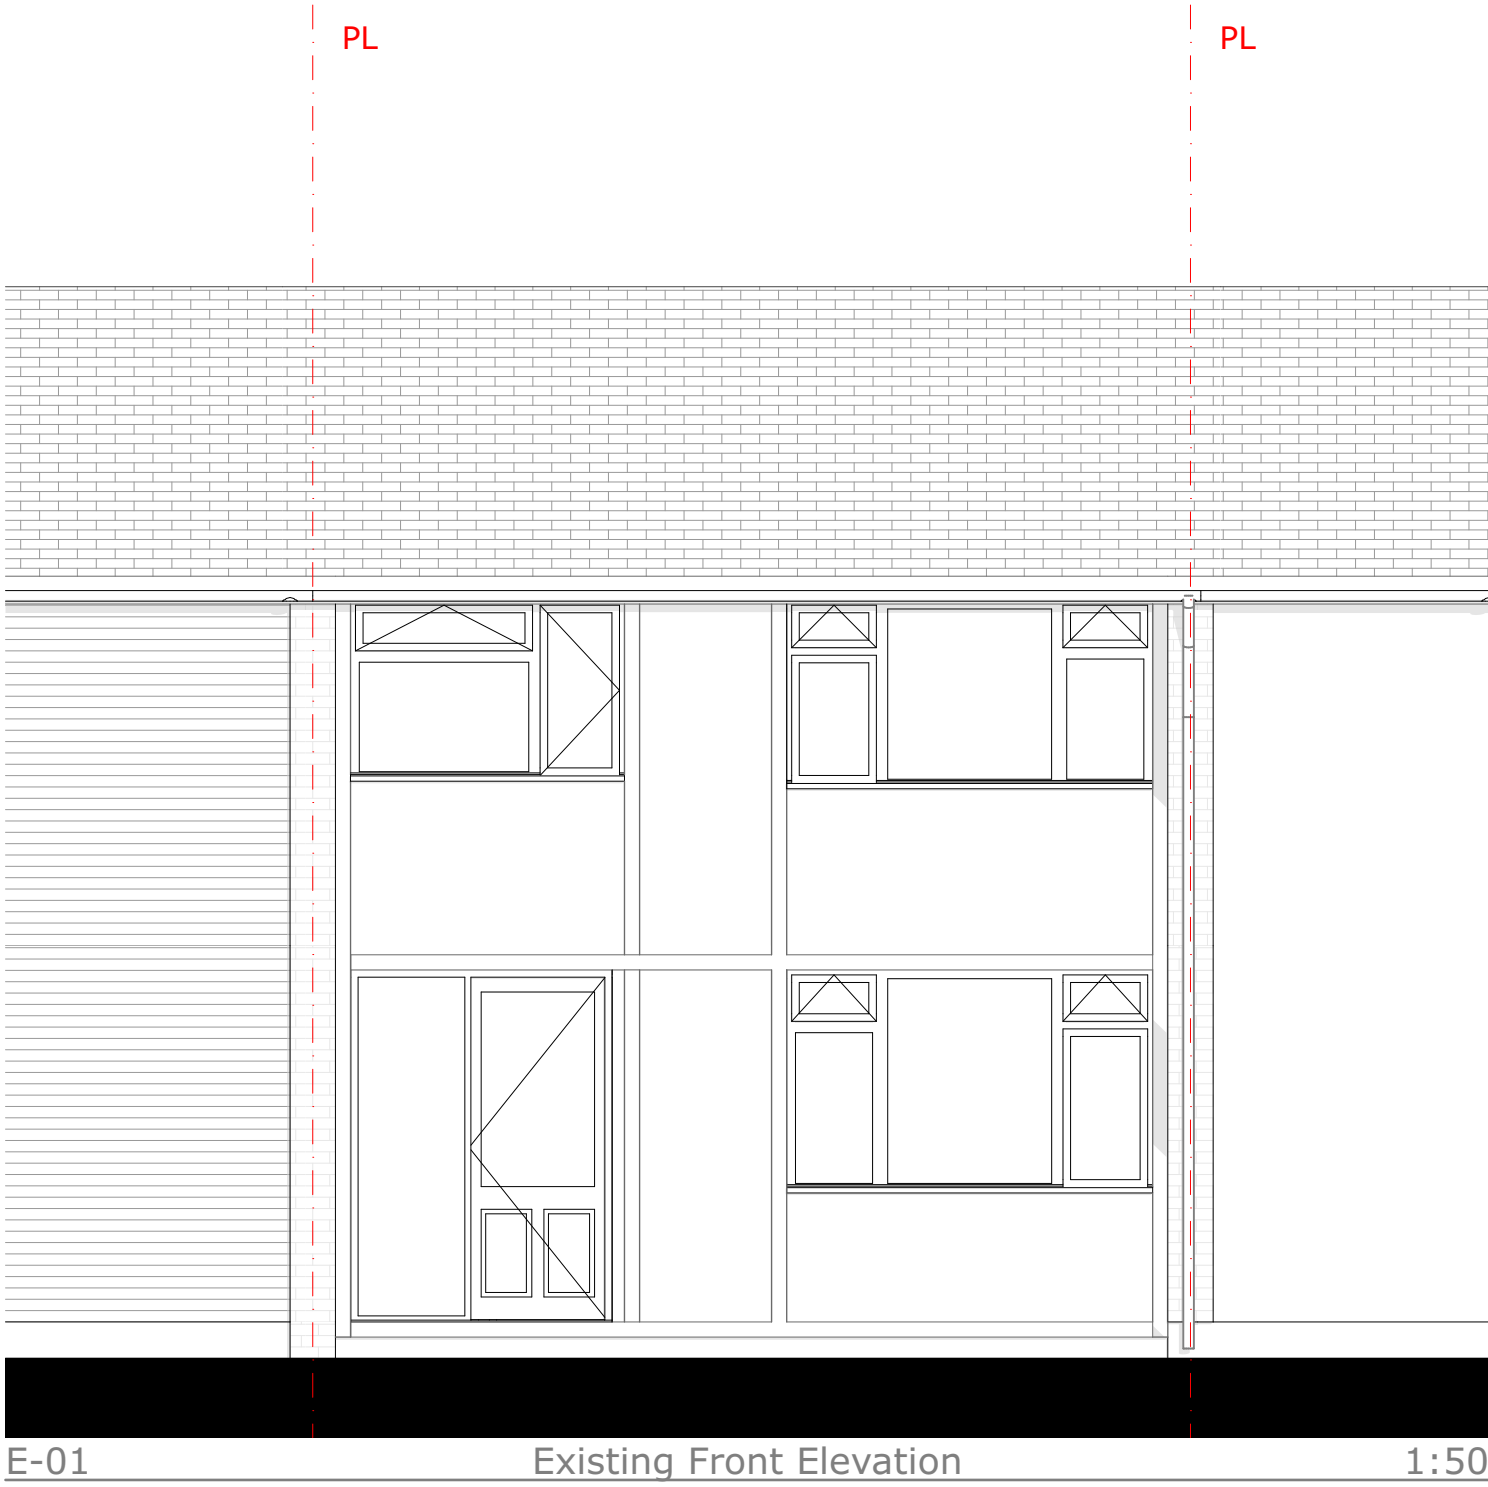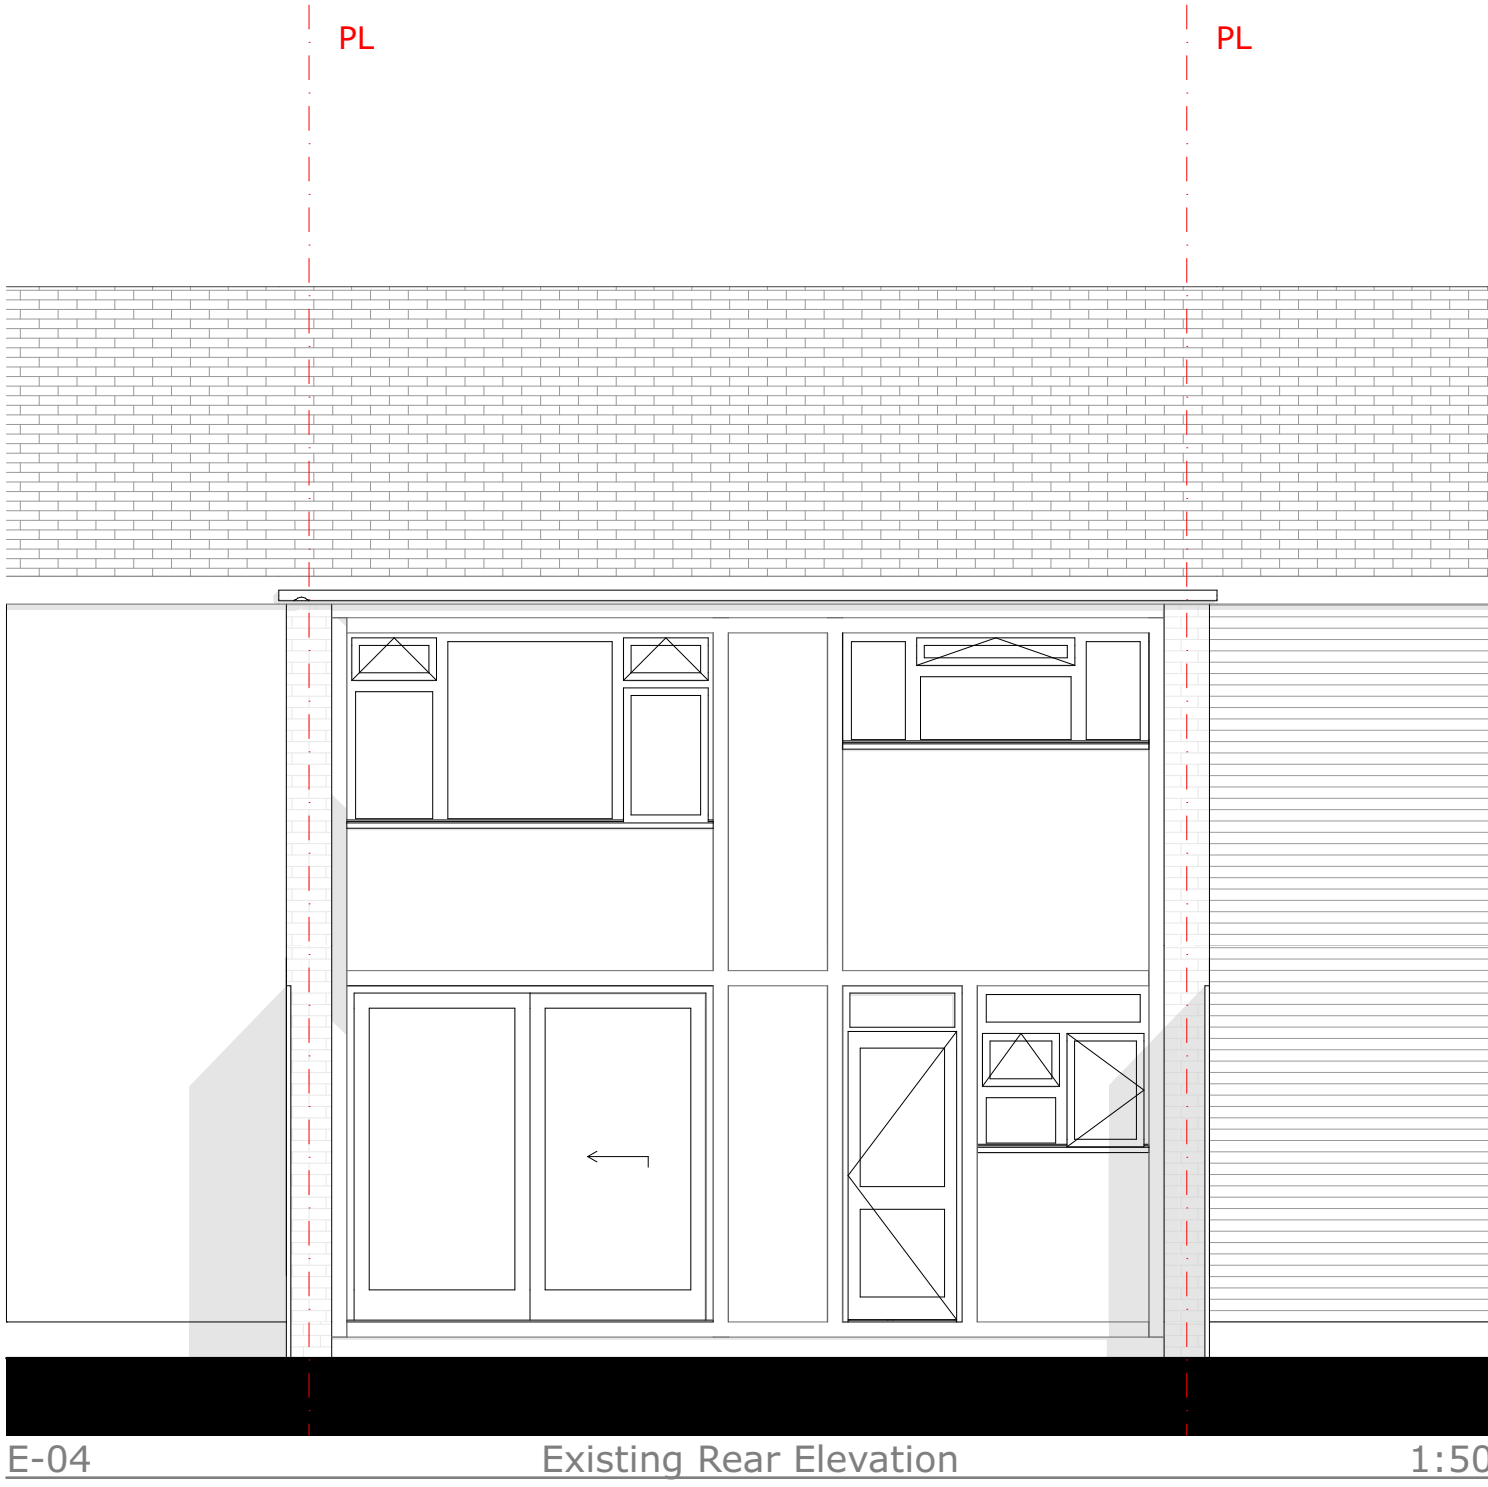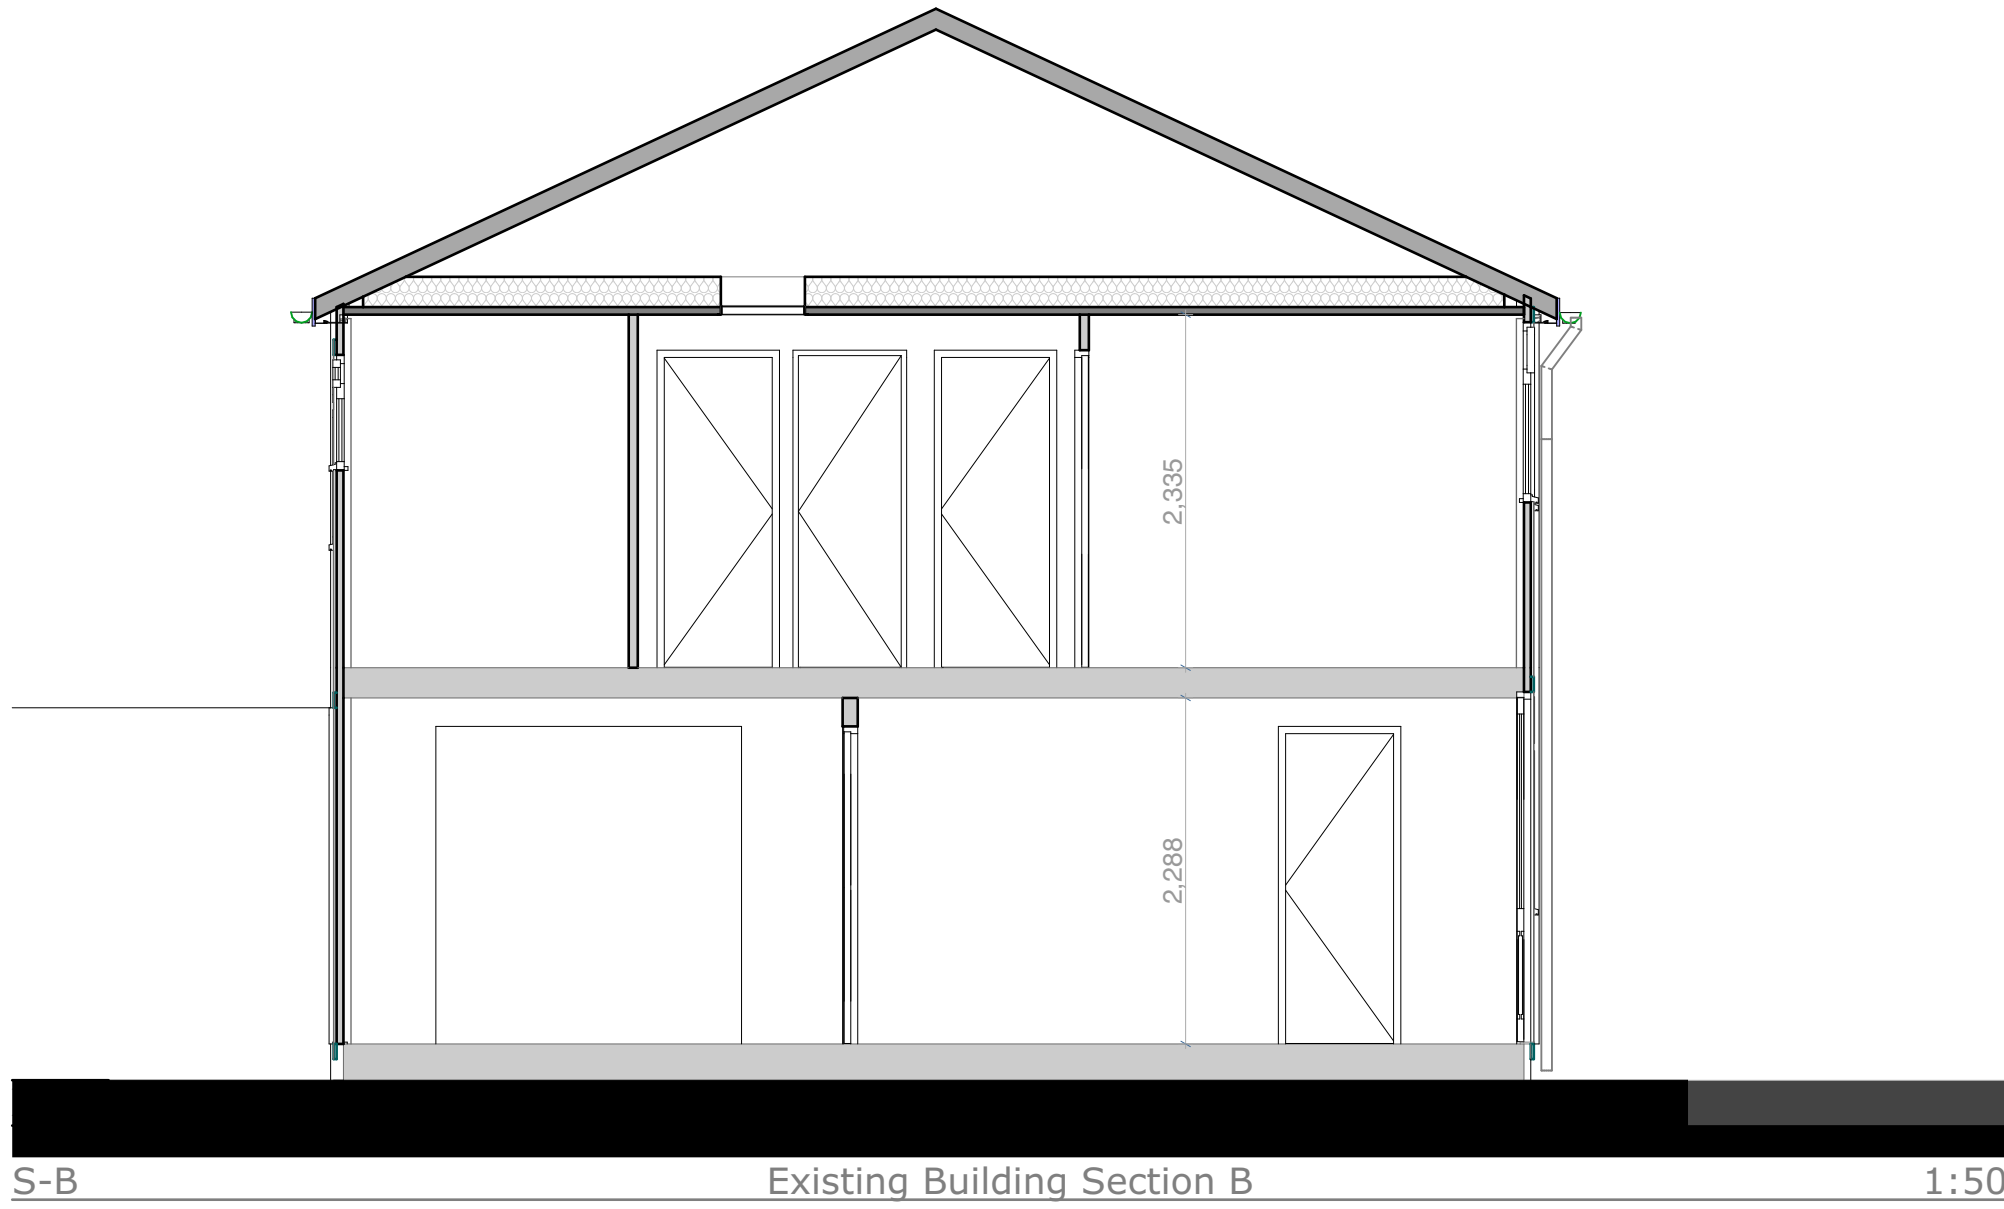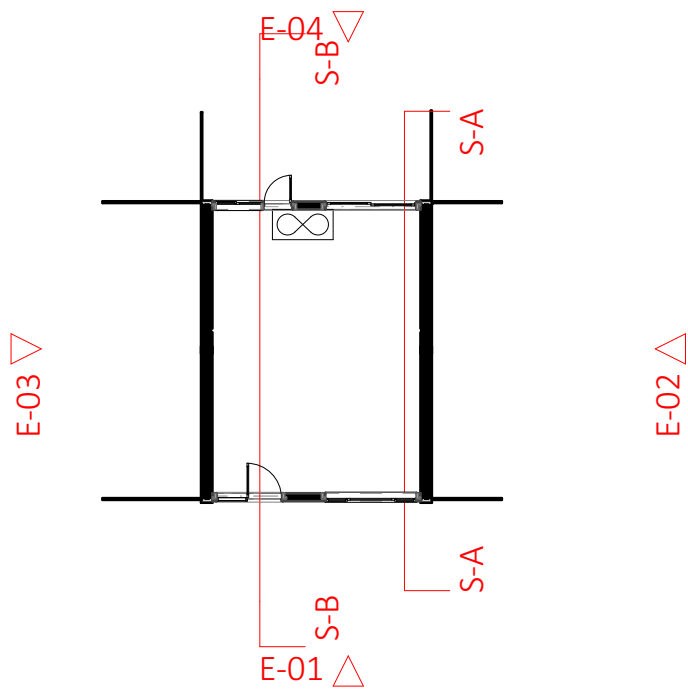

RISKS OUTLINED IN RETROFIT ASSESSMENT