

Revision	Date	Modeled By	Checked By
	08/08/2025	WJ	LFS

Client **TGP**

Project **TGP Portsmouth**

Status **Stage Approval Subject to Building Control - A1 -**

Drawings Existing Right Side Elevation, Existing Left Side Elevation, Existing Front Elevation, Existing Rear Elevation, Existing Building Section B, Elevations Legend Alt 2

File 17 Chaucer Close_(AC28)

Existing Elevations

**6 Passingham Walk,
PO8 8JH**






Drawing Number

7083 -CTS- 20 -000.06 -D-A-4607

Revision

01

CONSTRUCTIVE
THINKING

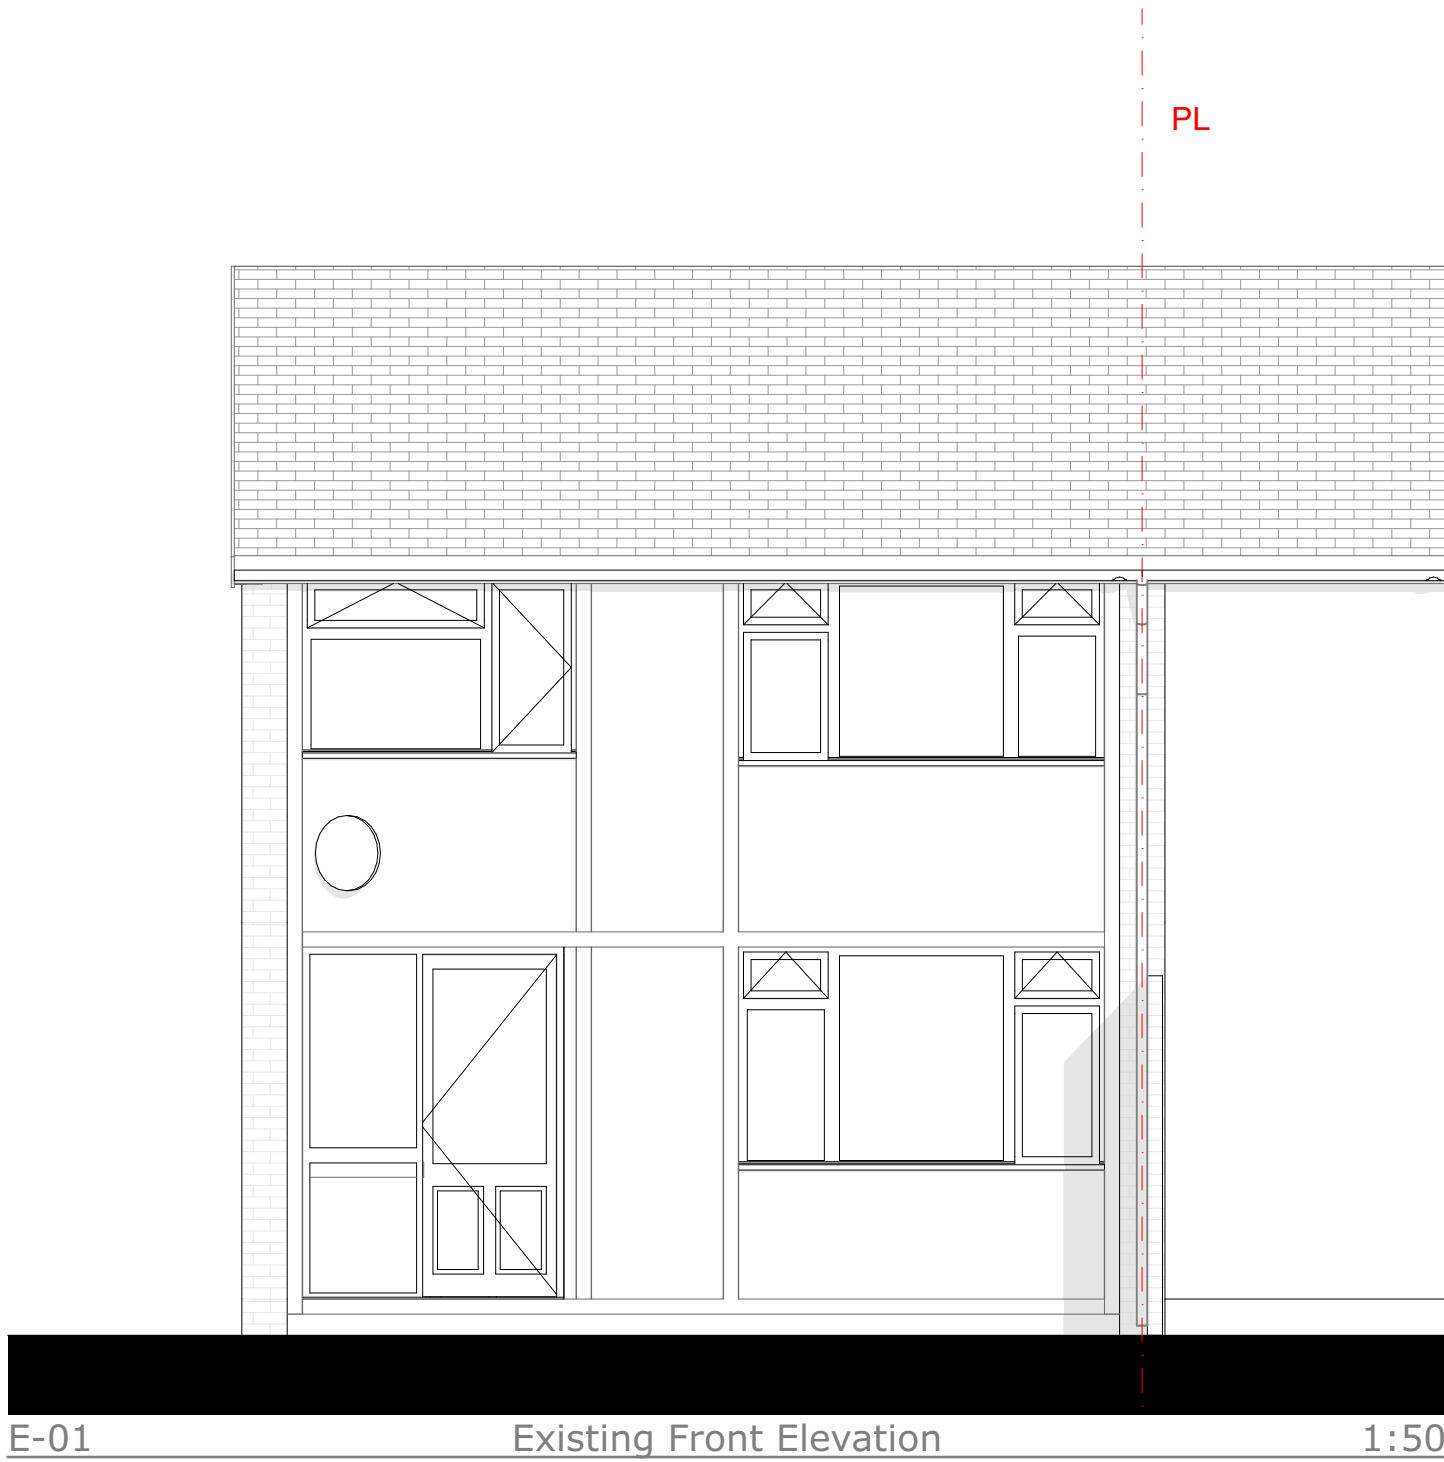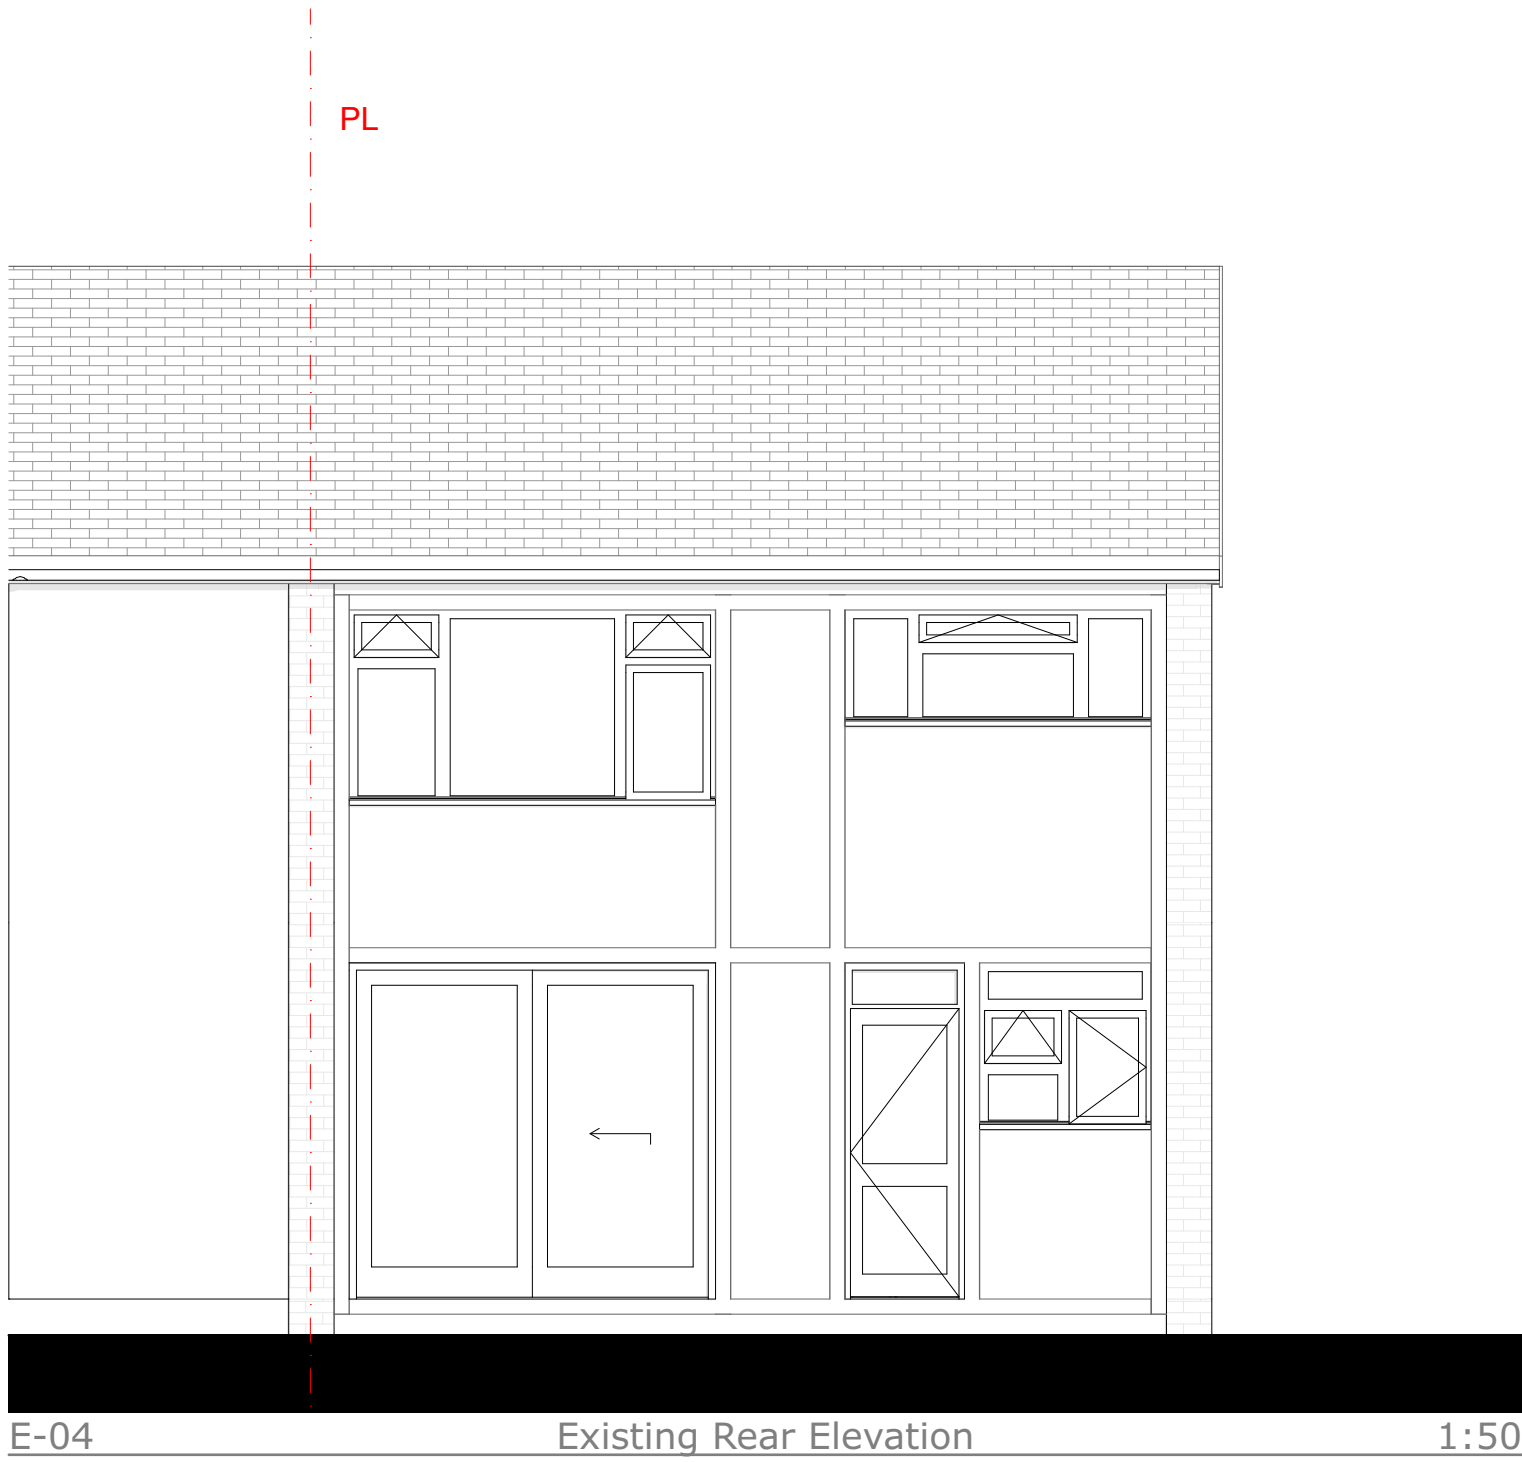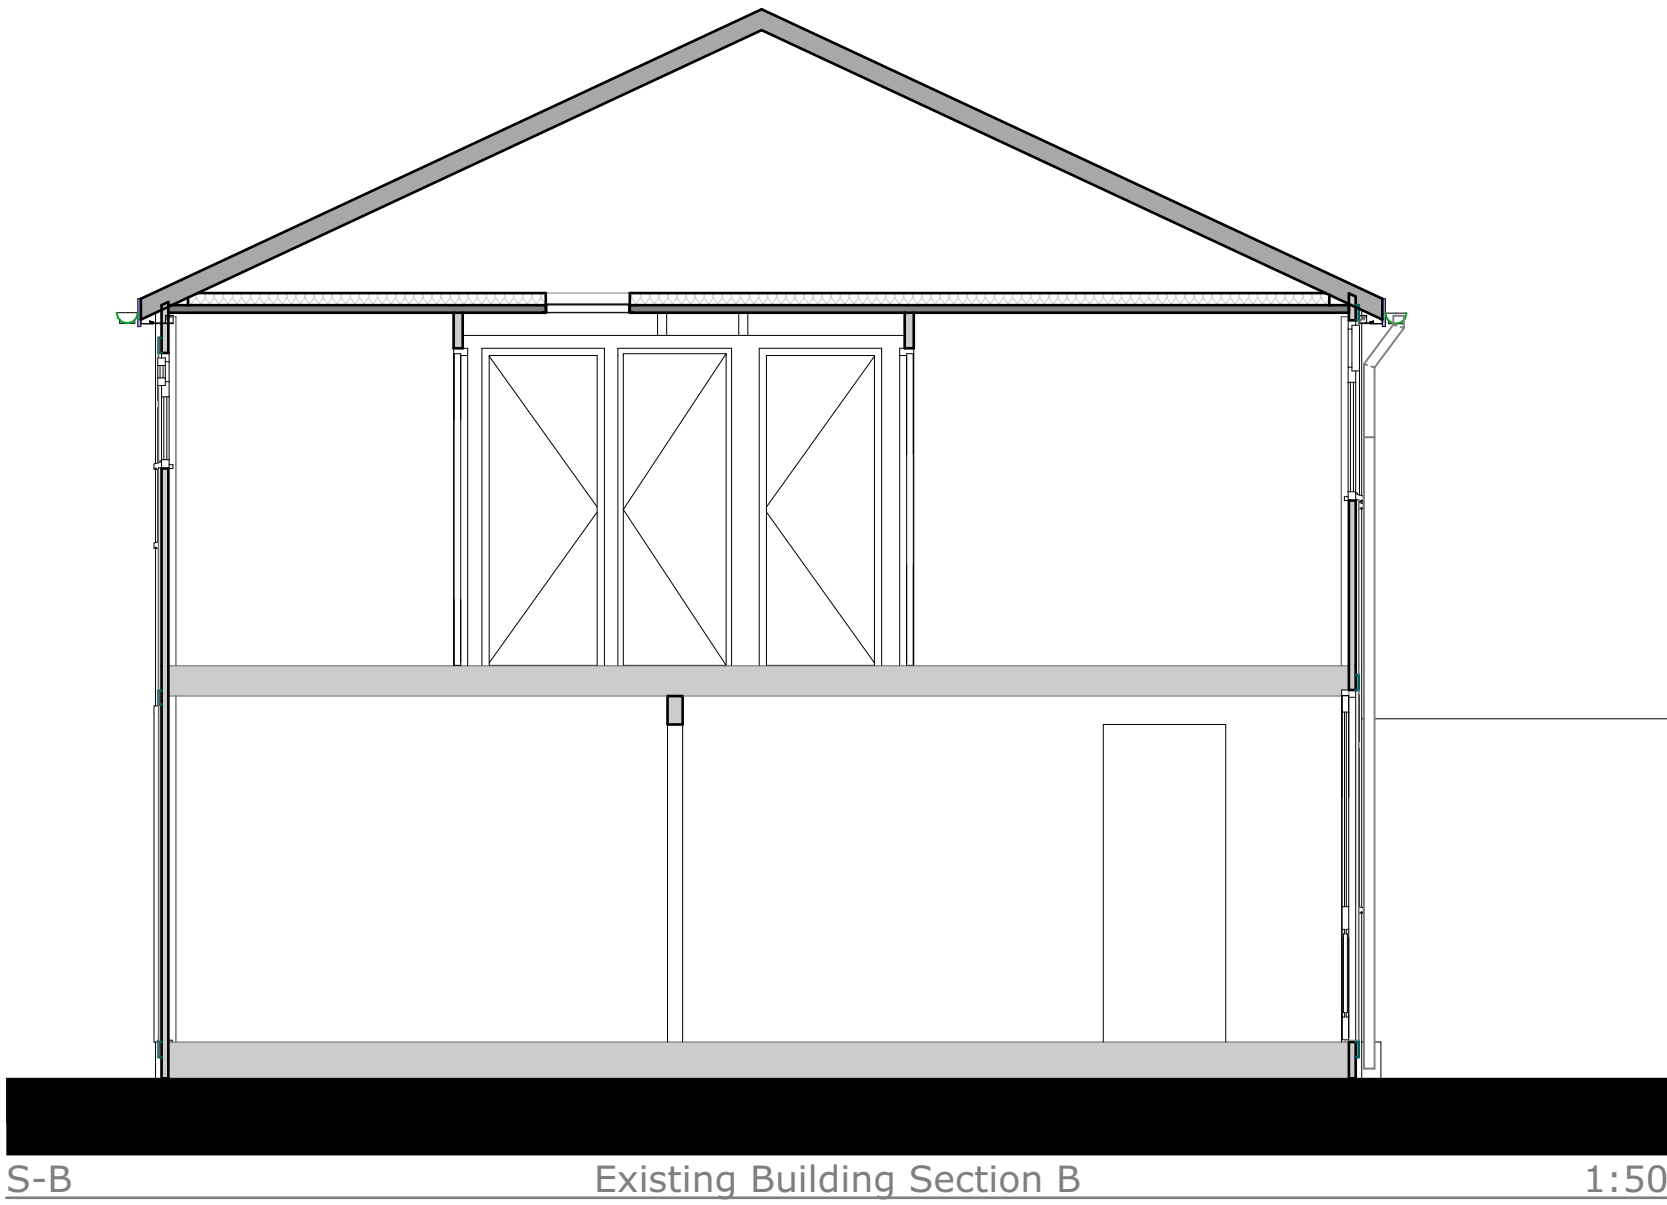

RISKS OUTLINED IN RETROFIT ASSESSMENT

