

Revision	Date	Modeled By	Checked By
	21/03/2025	FN	LFS

Client

TGP

Project

TGP - Portsmouth

Status

Stage Approval Subject to Building Control - A1 - LFS

Drawings: Enabling R1 Roof Level, Door Undercuts, Existing GF Ground Floor, Enabling GF Ground Floor, Enabling 01 First Floor, Enabling RF Eaves Level

File

31 Pyle Close_(AC28)

Enabling Floor Plans

31 Pyle Close




Drawing Number


7083 -CTS- 02 - 31 -D-A-4408

Revision


P06

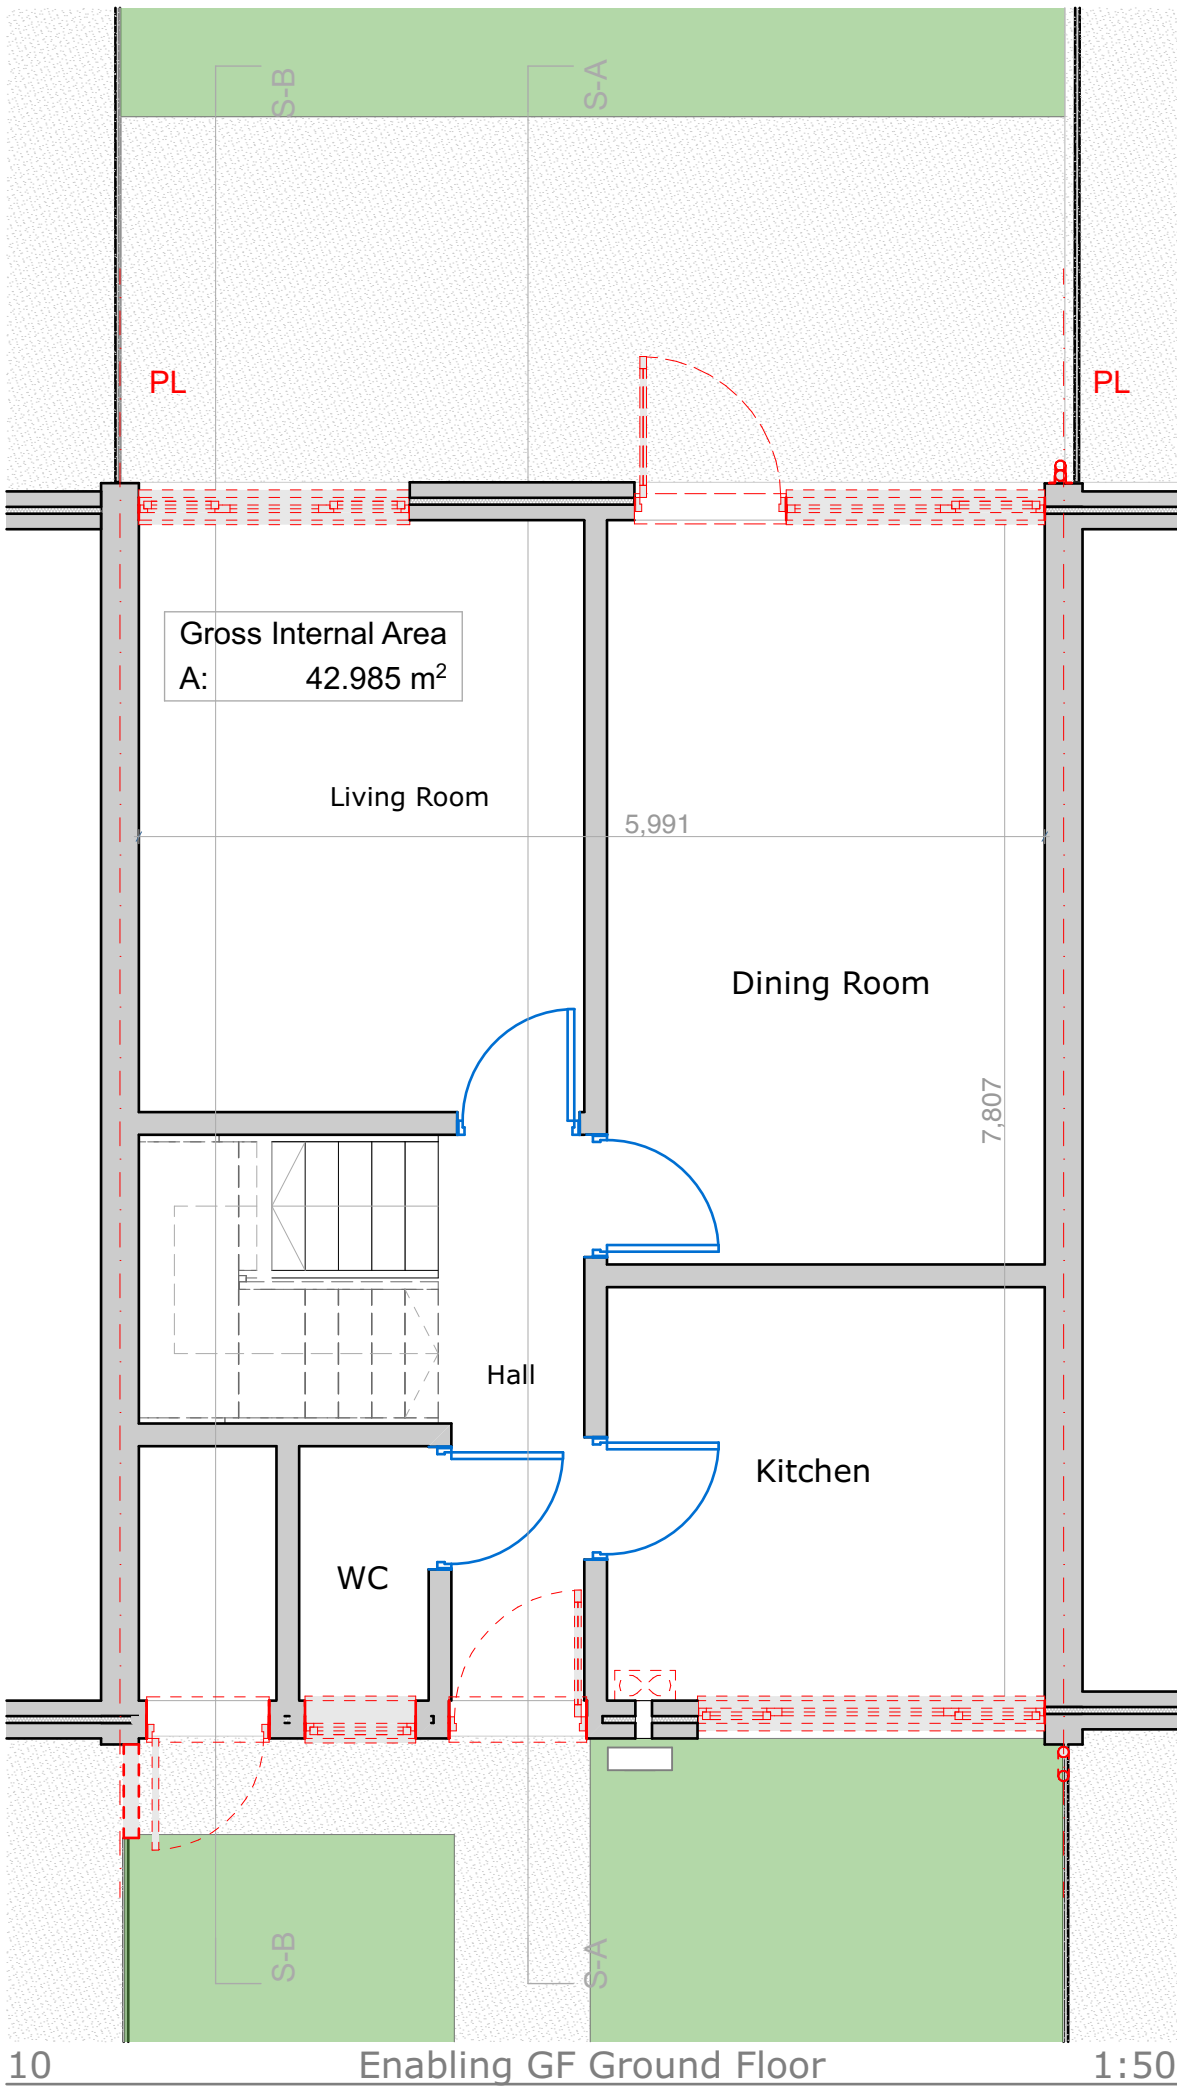

10 Enabling GF Ground Floor 1:50

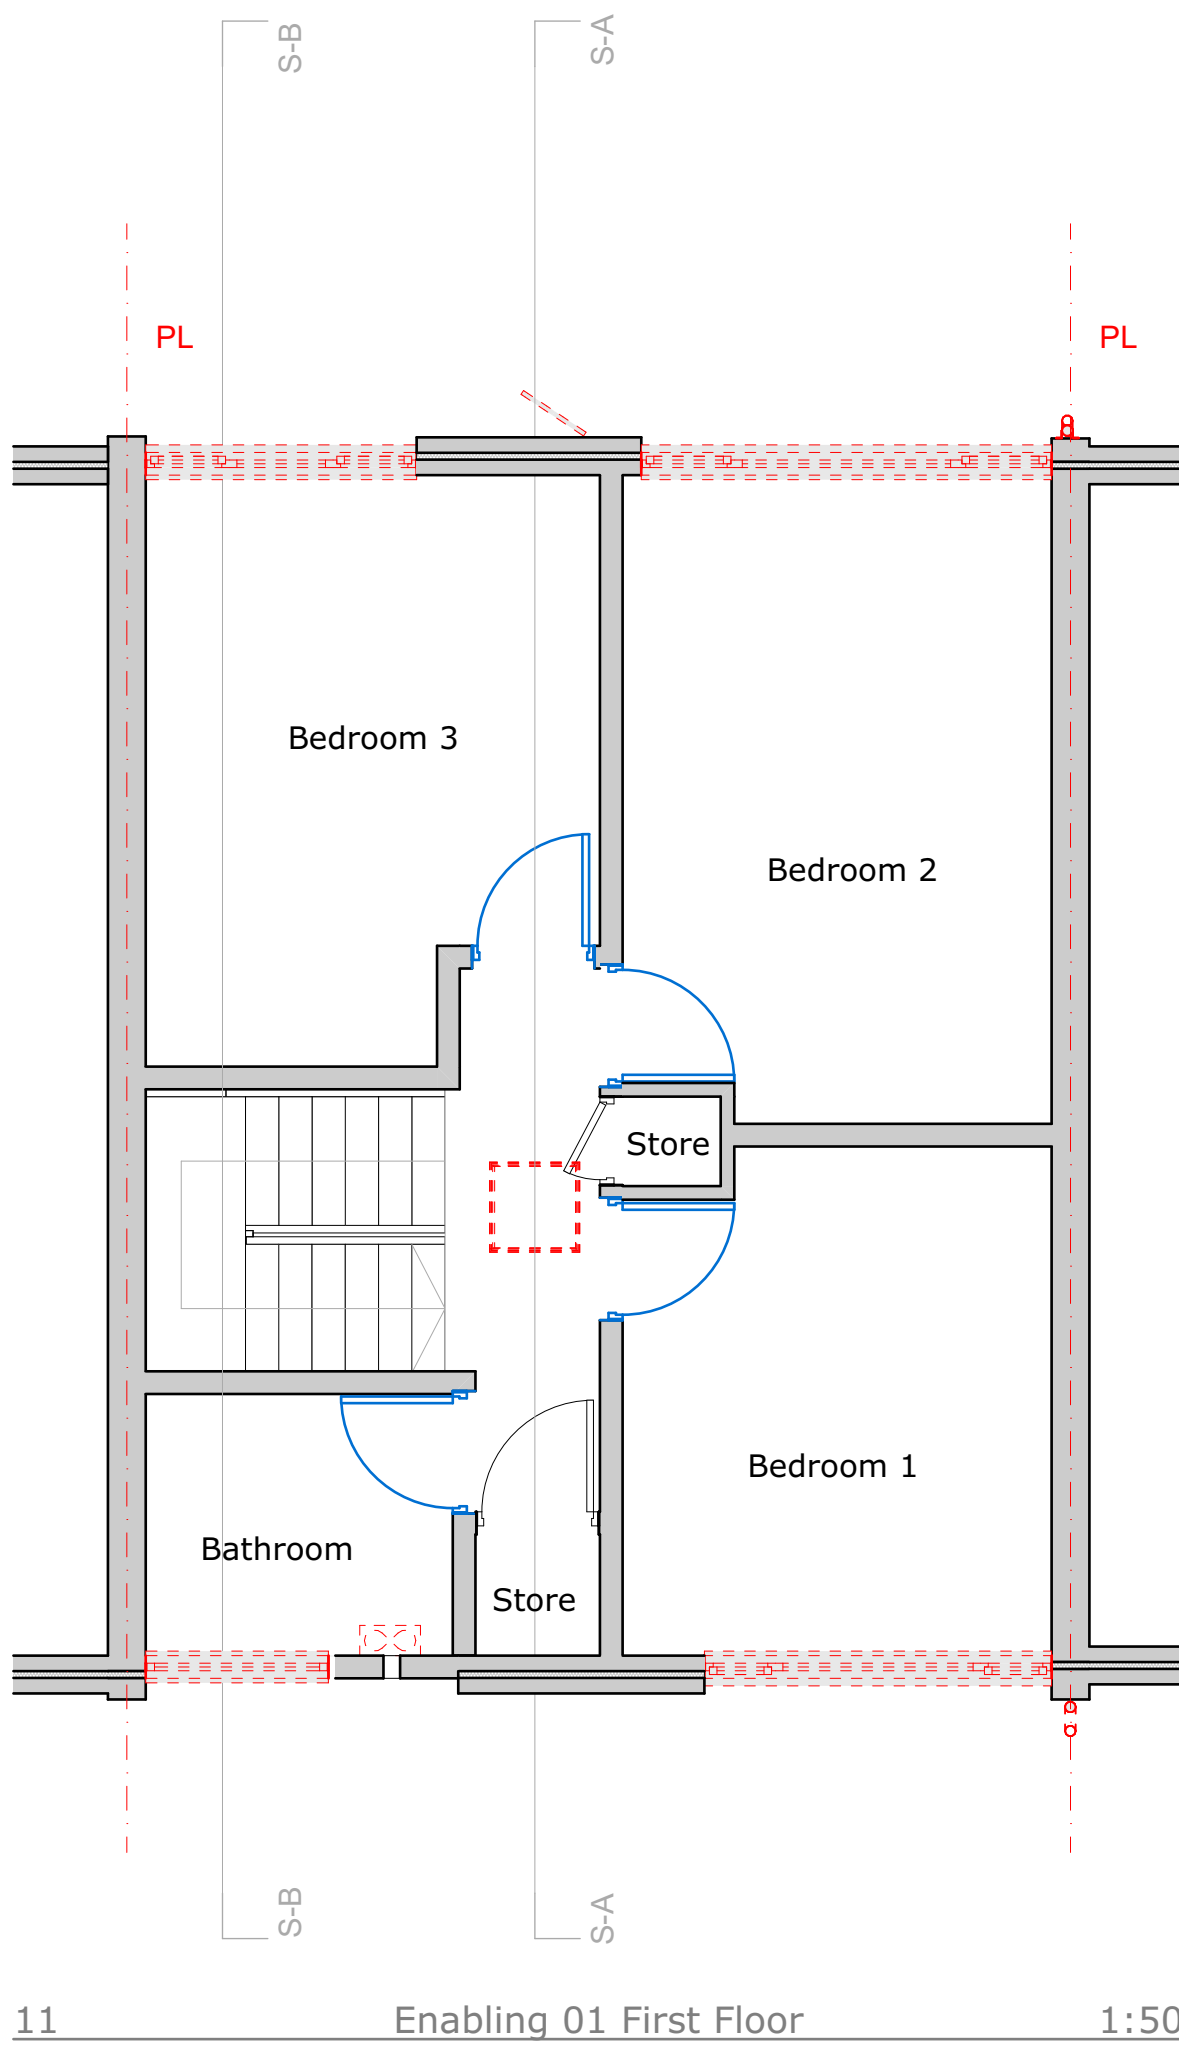

11 Enabling 01 First Floor 1:50

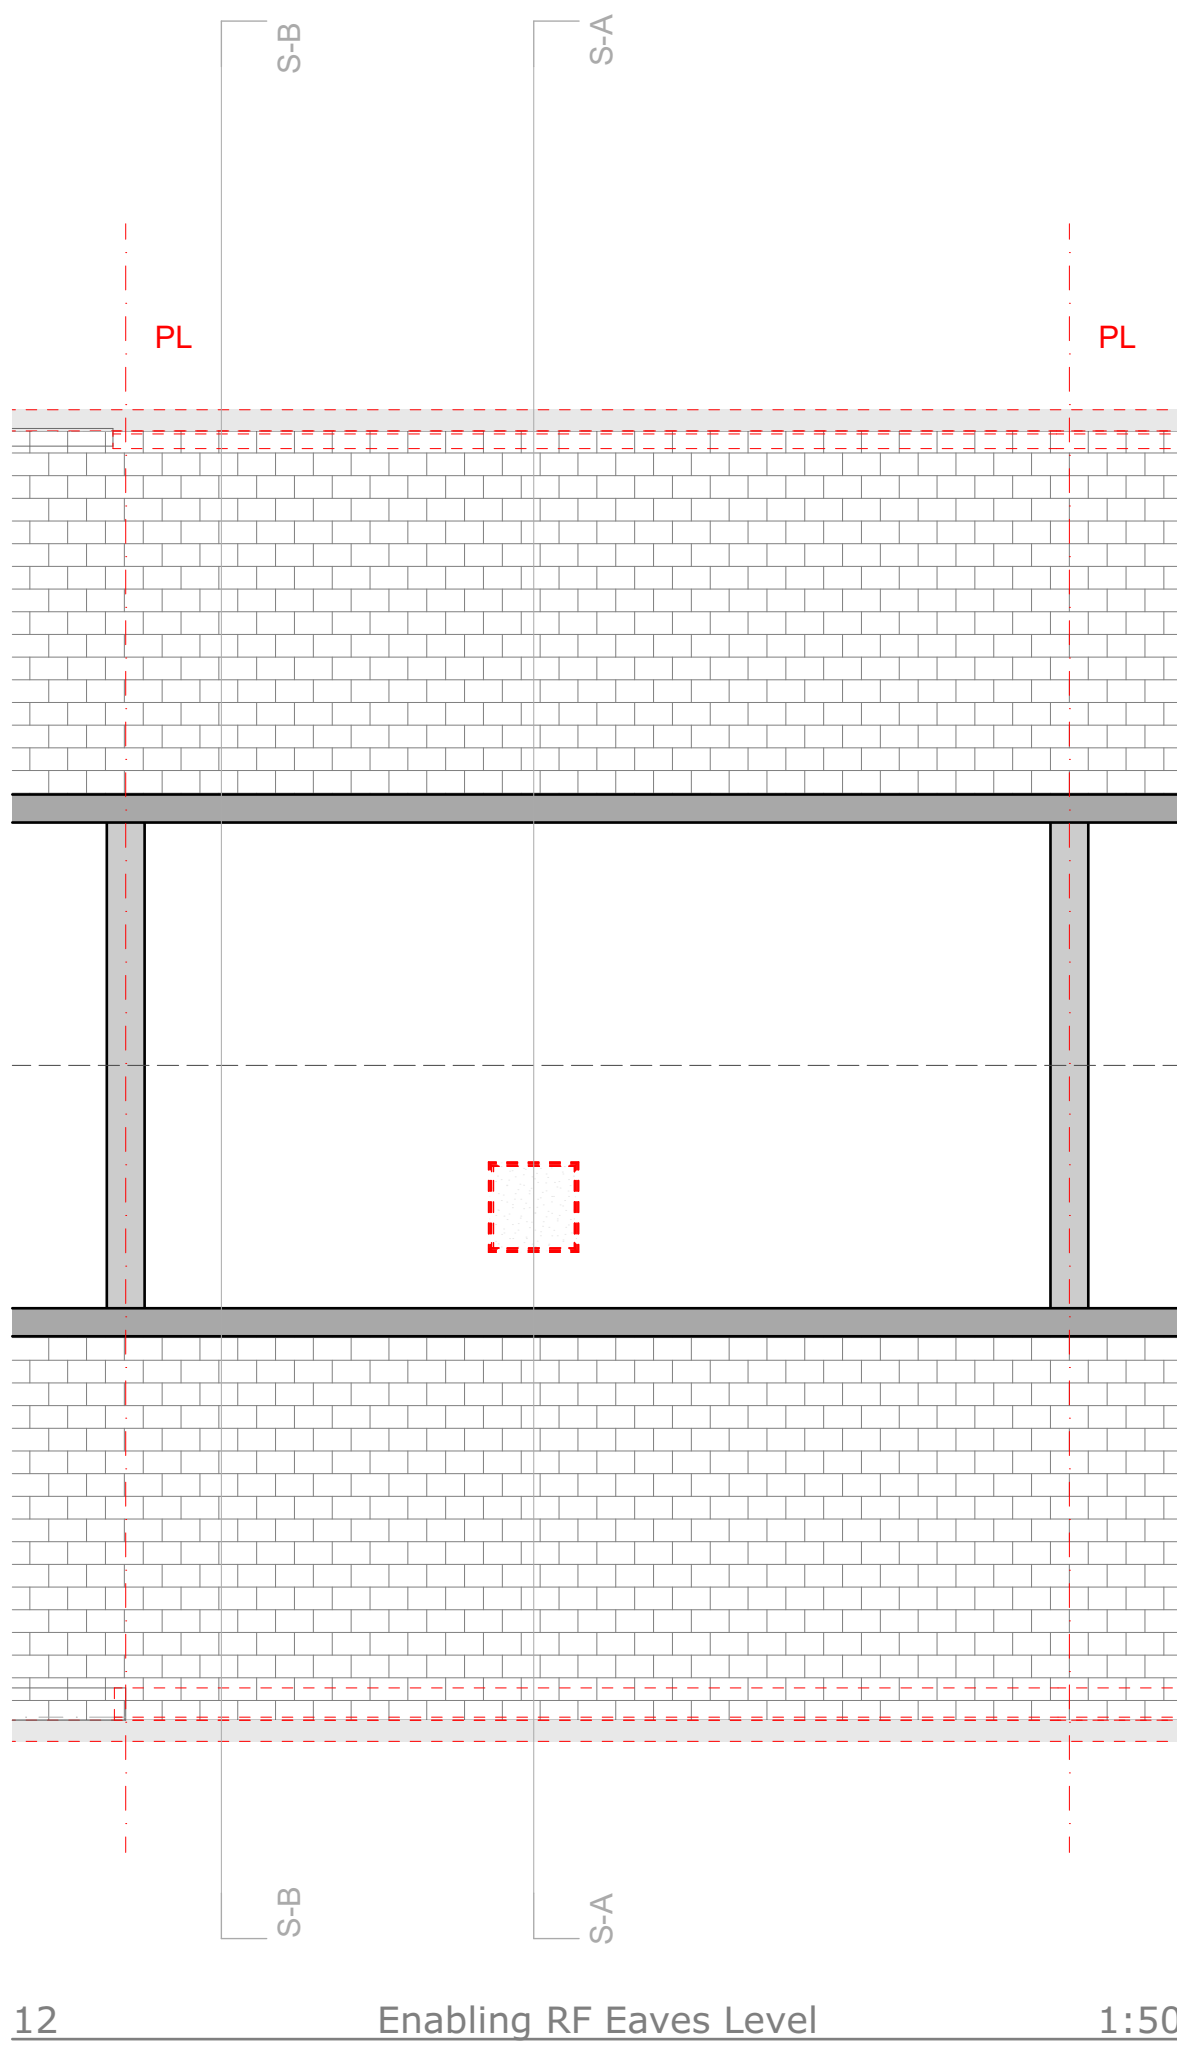

12 Enabling RF Eaves Level 1:50

Door ID	Room	Existing Undercut	Undercut Required
INT-01	WC	Not Adequate	☒
INT-02	Kitchen	Not Adequate	☒
INT-04	Living Room	Not Adequate	☒
INT-05	Store	N/a	☐
INT-06	Bathroom	Not Adequate	☒
INT-07	Bedroom 1	Not Adequate	☒
INT-08	Bedroom 2	Not Adequate	☒
INT-09	Bedroom 3	Not Adequate	☒

ENABLING

- Ventilation Strategy Preparation**
 - Remove existing kitchen and bathroom extract fans: ensure 110mm clear core drill aperture and existing fuse spur is adequate for new dMEV fan
 - Ventilation of kitchen appliances and open flue items where agreed to be retained and insulated
 - New rigid ducting/sleeve to be installed for dMEV, mitigating deformation
 - All air bricks above DPC and below roof insulation to be filled.
 - Trickle vents to be removed from existing kitchen/bathroom window
- Roof and Loft Preparation**
 - Existing gutters, soffits and fascia's to be assessed for degradation, replace where required
 - Remove personal items and debris from the loft space
 - Loose cabling to be secured underneath loft insulation/ to the back face of the ceiling board
 - Remove existing loft hatch
- Wall Preparation for EWI Areas**
 - Remove all trellis or greenery on external walls
 - Remove outside lights and associated fixtures, install new lights upon completion
 - Remove any satellite dishes or aerials, work to be carried out in conjunction with service providers, replace upon completion
 - Remove existing porch canopy
 - Remove, retain, and replace handrail to step, replace upon completion
 - Remove RWP's; ensuring 200mm offset from wall, swan neck connection where pipes terminates below ground, adhering to EWI manufacturer's and CTS Detail Pack
 - Extend 40mm wastewater pipes and overflows
 - Remove garden tap, extend copper pipe, replace upon completion or install new outside tap where one is not present
 - Remove kitchen and bathroom extract fans: ensure 110m clear core drill aperture and existing fuse spur is adequate for new dMEV fan
 - If gas meter box is present retain, refer to EWI manufacturers details
 - All Airbricks above DPC to be filled, ventilation of kitchen appliances to be retained and insulated
- Internal Remedial Works**
 - Areas damaged or affected by mould growth or damp need to be repaired and cleaned prior to insulation works
 - Areas to consider; bathrooms, WC's, bedrooms, kitchens etc. refer to Retrofit Assessment Condition Survey
- Site Preparation**
 - Remove or cutback fences/gates, replace upon completion
 - Works to external steps to be agreed with TGP, where applicable

To Be Demolished

Door Undercuts To Be Executed

N

