

Revision	Date	Modeled By	Checked By
	21/03/2025	FN	LFS

Client

TGP

Project

TGP - Portsmouth

Status

Stage Approval Subject to Building
Control - A1 - LFS

Drawings

Proposed Right Side Elevation, Proposed Left
Side Elevation, Wall Thickness Legend,
Proposed GF Ground Floor, Elevations
Legend, Proposed Front Elevation, Proposed
Building Section A, Proposed Rear Elevation,
Proposed Building Section B

File

31 Pyle Close_(AC28)

Proposed Elevations

31 Pyle Close



Drawing Number

7083 -CTS- 02 - 31 -D-A-4411

Revision

P06

EX EXTERNAL WORKS

- EX-10 Mineral Wool External Wall Insulation System (EWI)
- EX-13 New Windows
- EX-30 New dMEV to be located in kitchen and bathroom
- EX-41-1 Roof Ventilation
- EX-43 Eaves/Verge Extension
- EX-46 Roof Tile Vents (if no replacement)
- EX-51 New Timber Frame Insulation
- EX-60 External Fixtures

IN INTERNAL WORKS





- IN-11 Monitoring Sensors
- IN-14 New dMEV to be located in kitchen and bathroom
- IN-20 Door Undercuts

RM RENEWABLE MEASURES TO NET ZERO

- RM-30 Renewable Ready Measures

MTIP MID TERM IMPROVEMENT PLAN

- MTIP-21 Insulate the Solid Floor

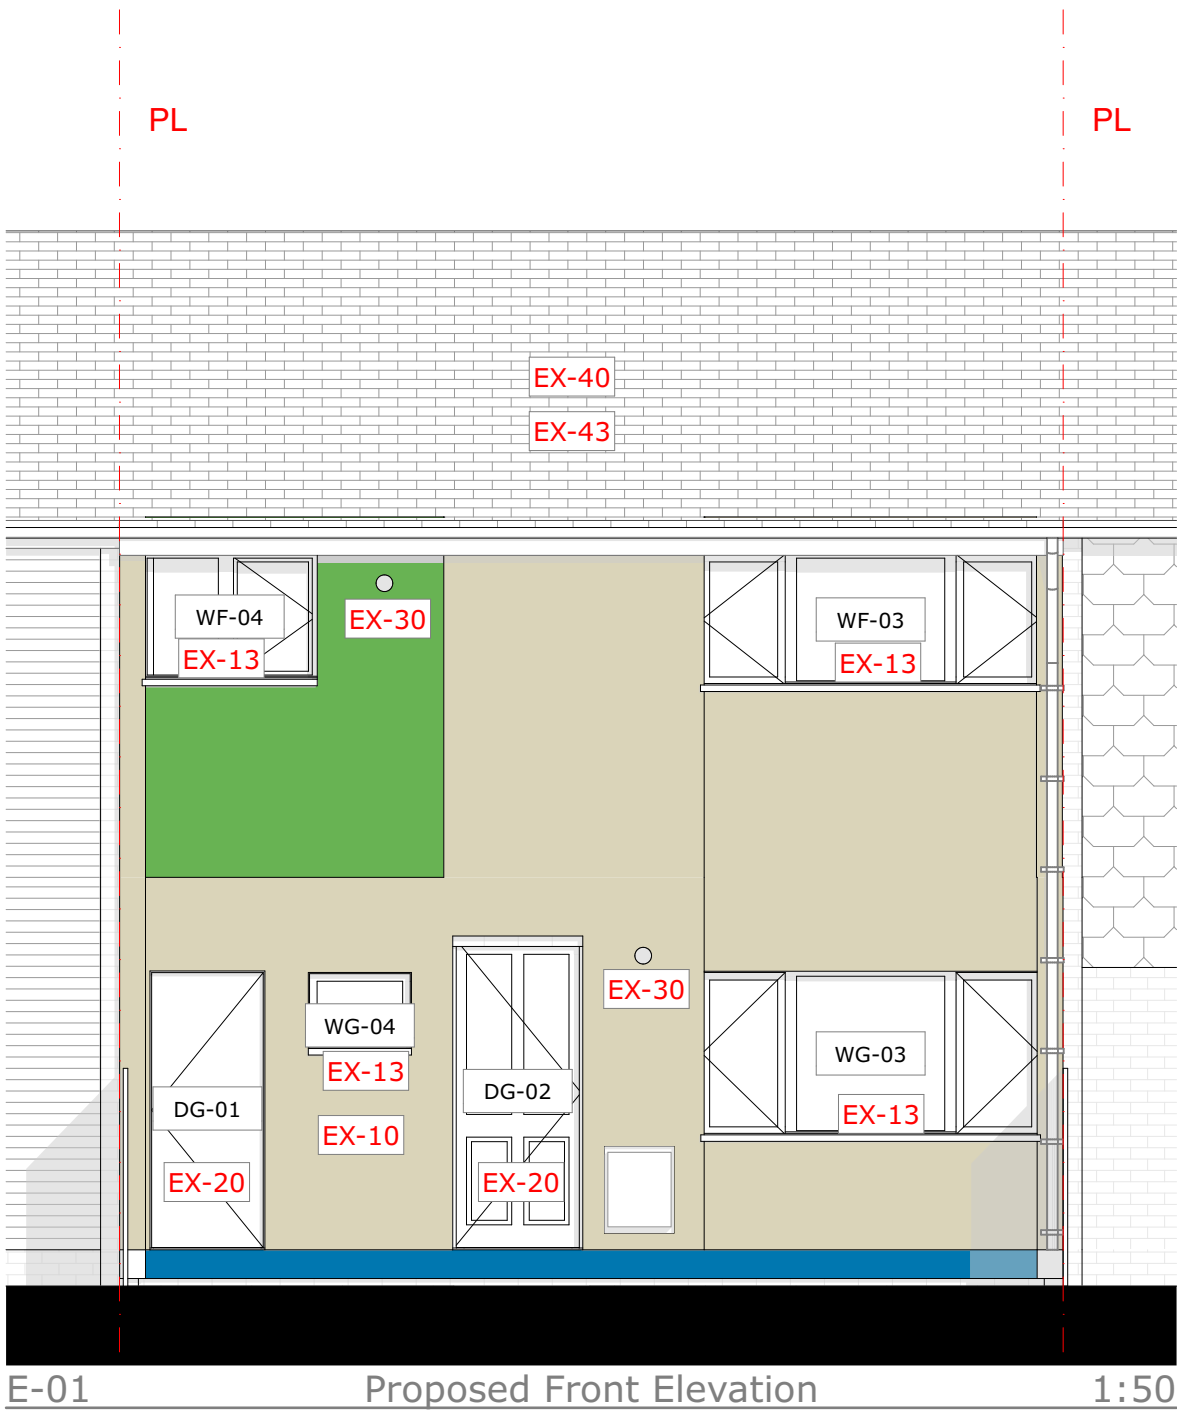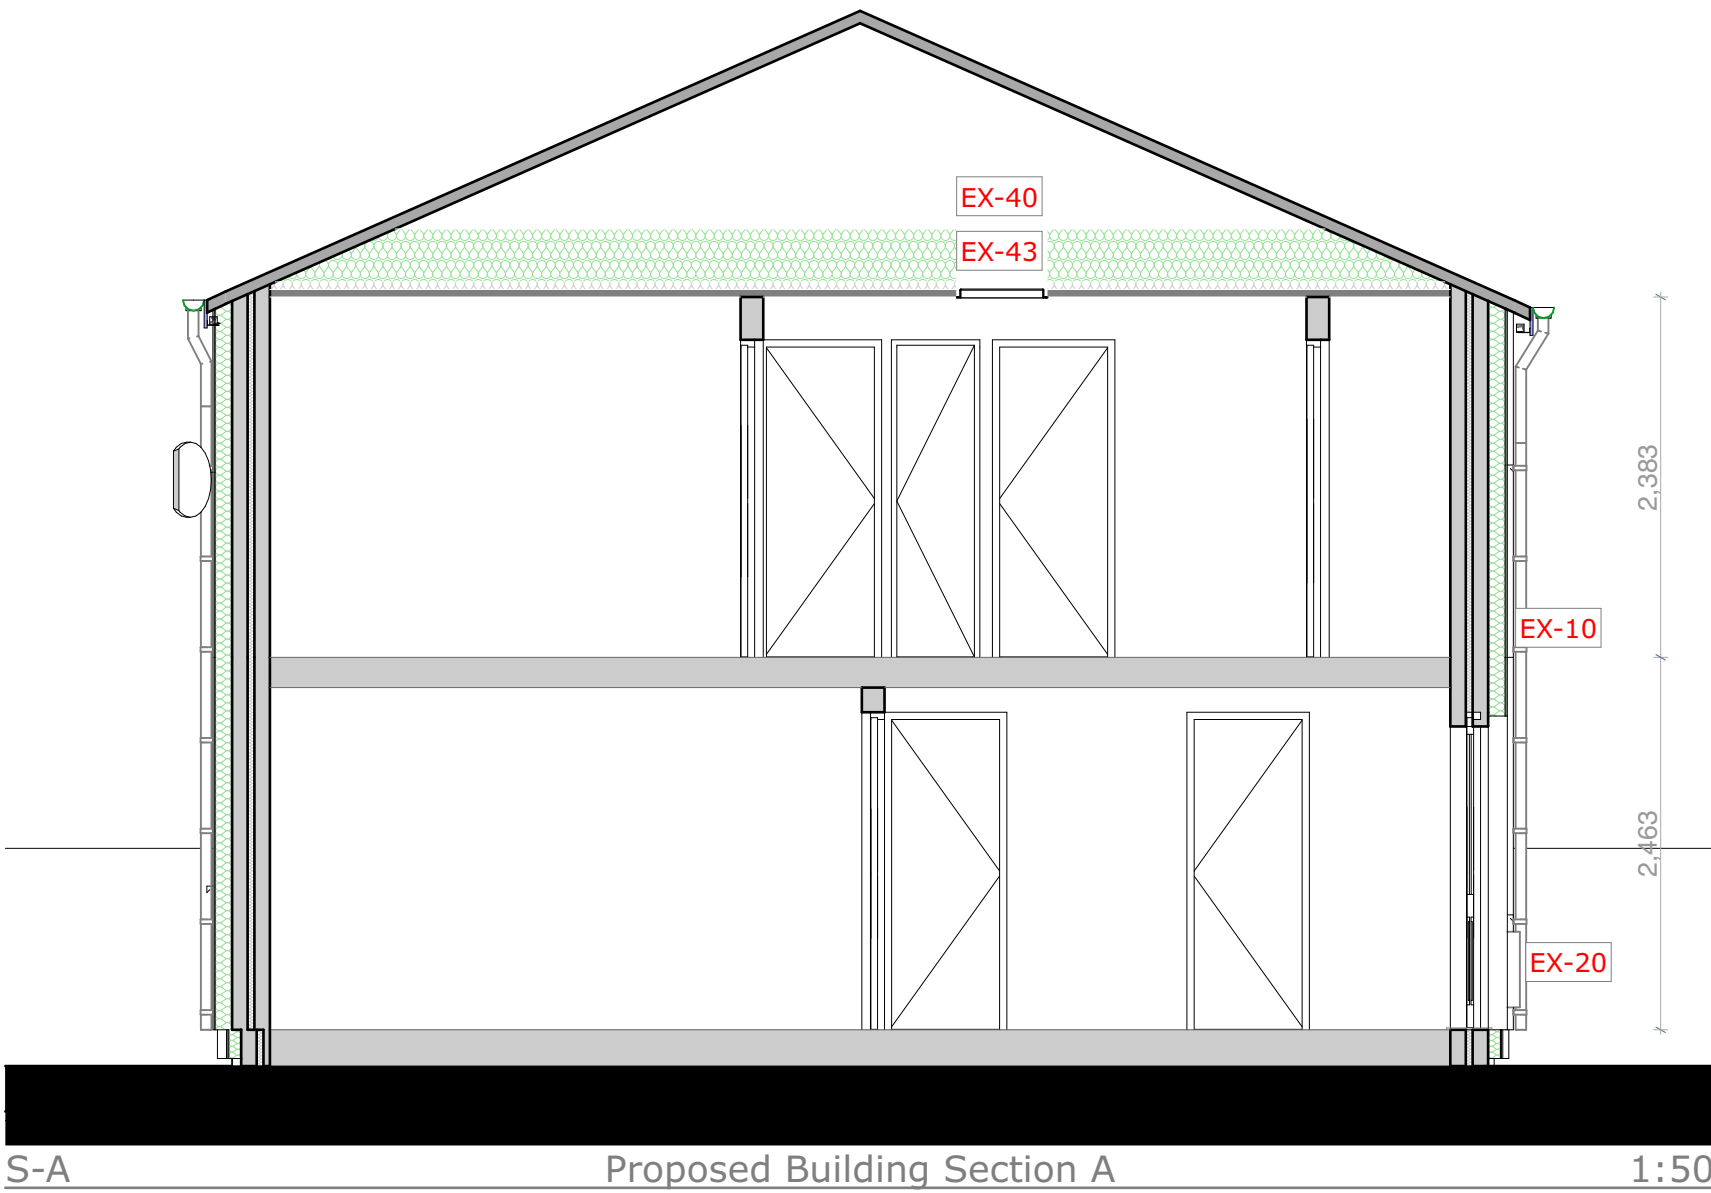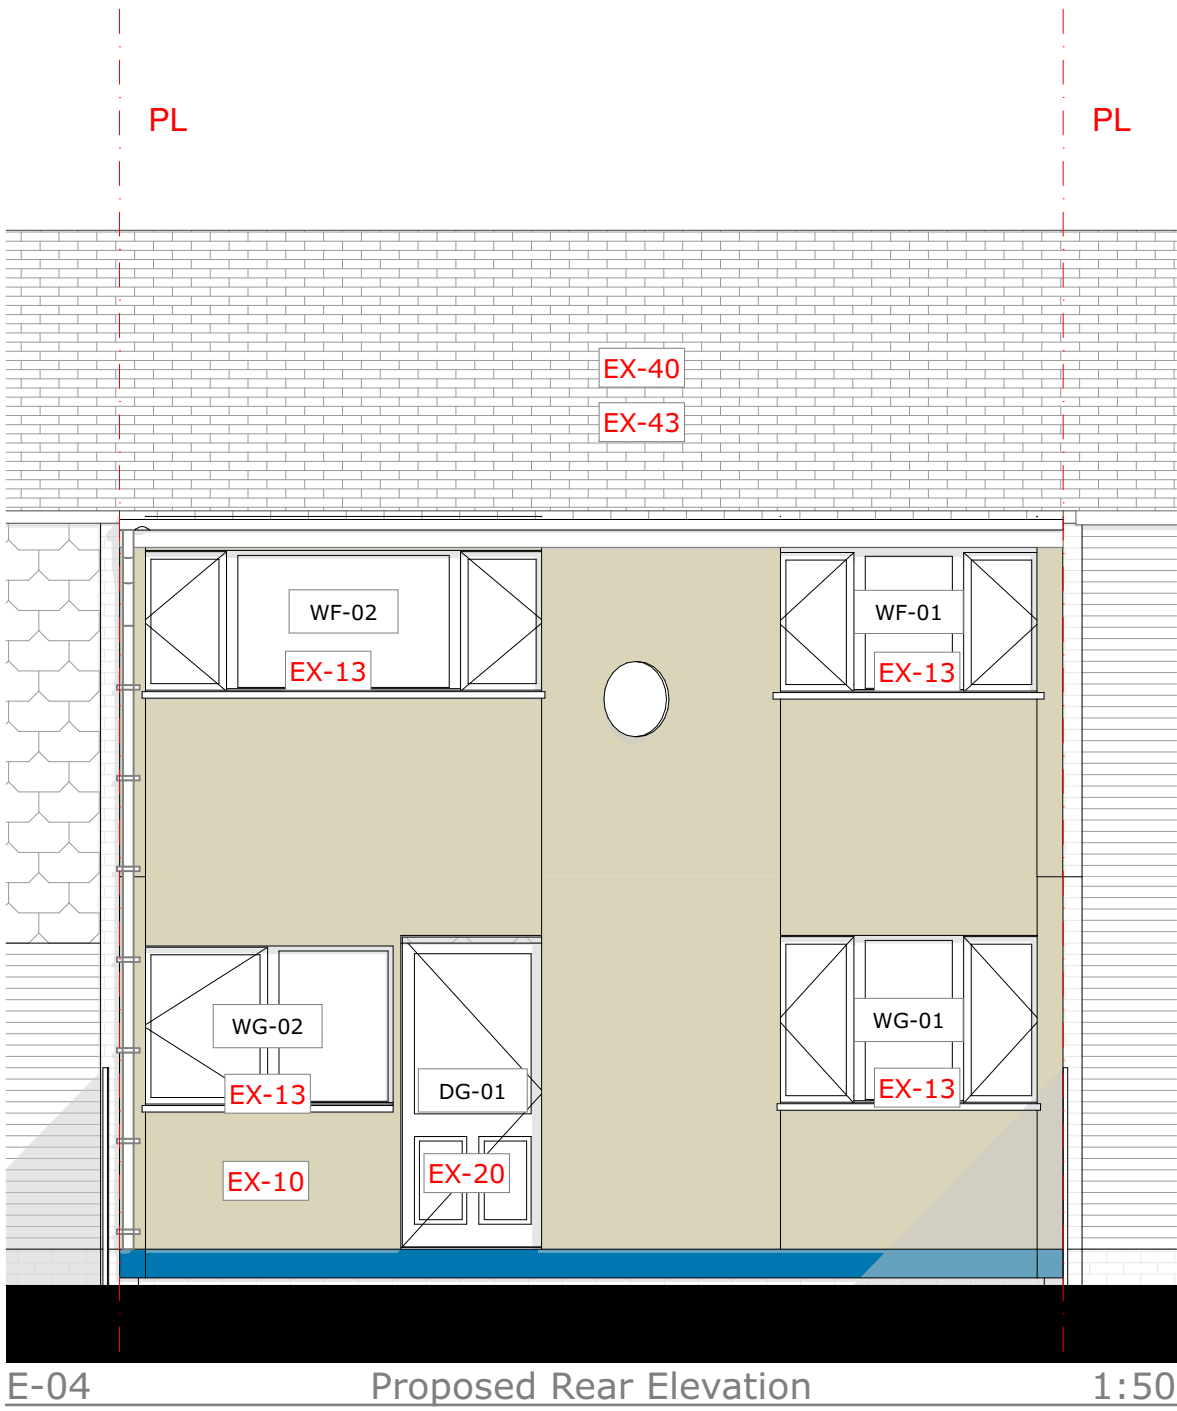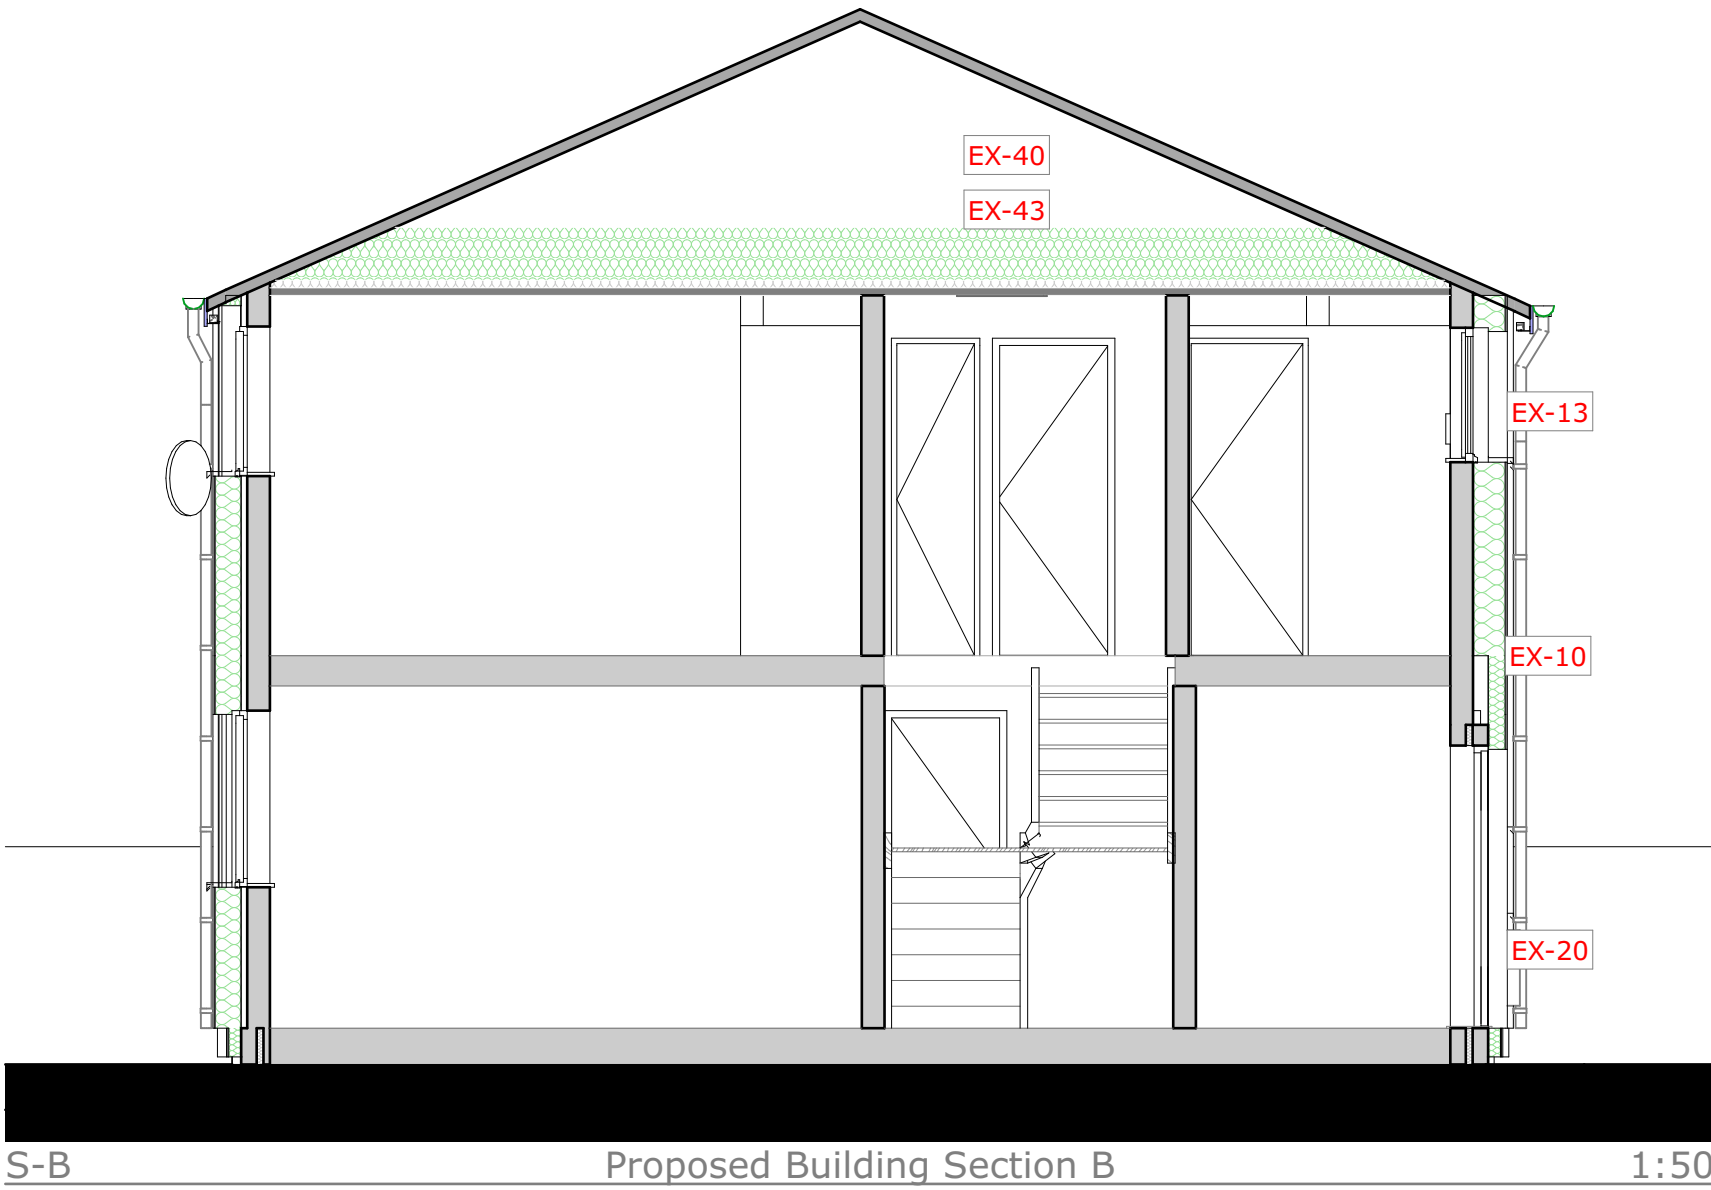

Wall Thickness Legend	
Colour	Insulation Thickness
	0.030
	0.080
	0.110
	0.170
	0.210

