
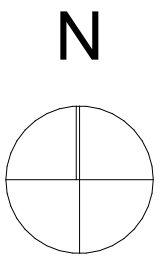
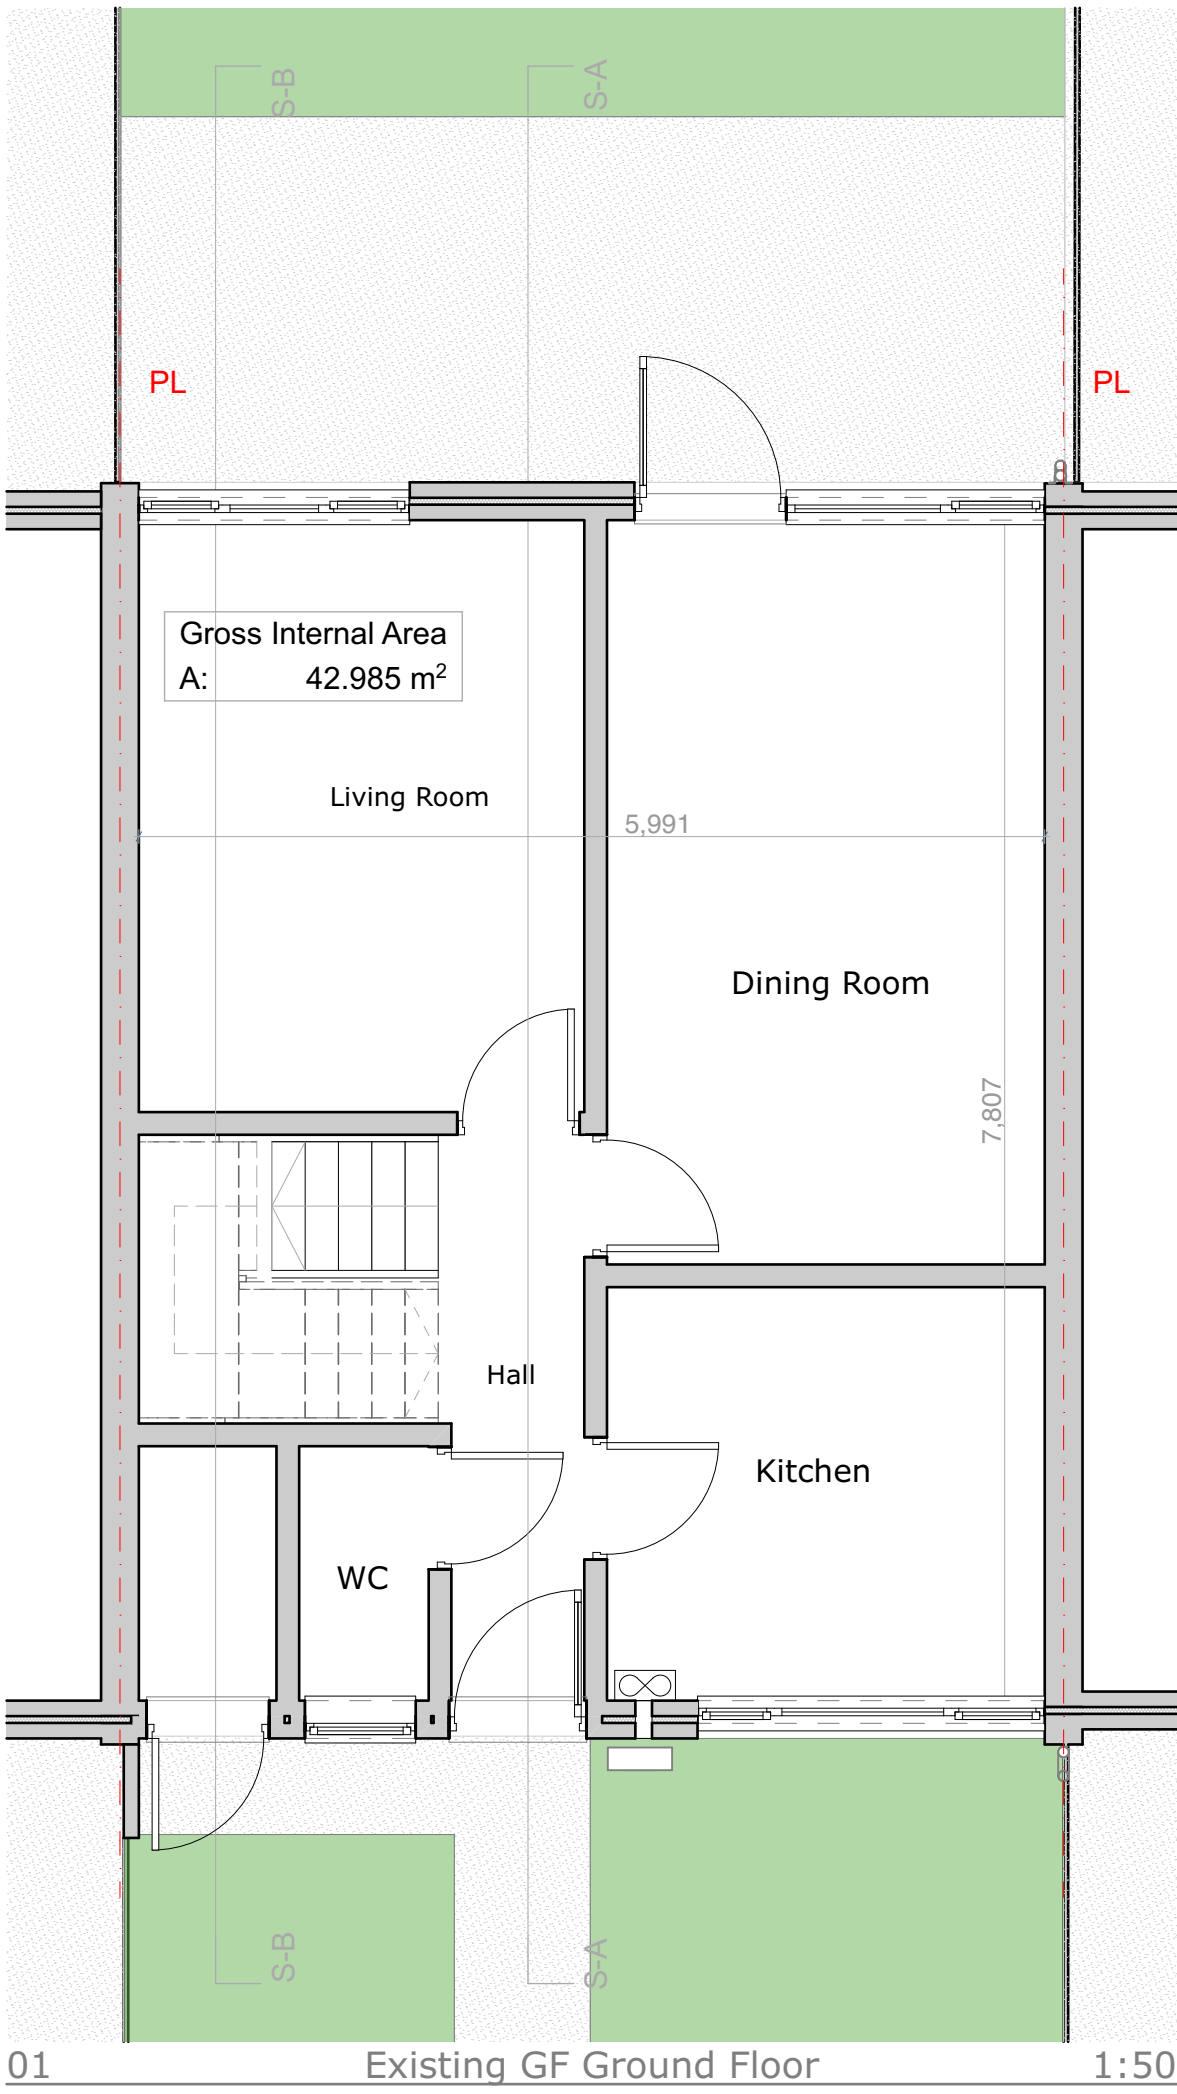
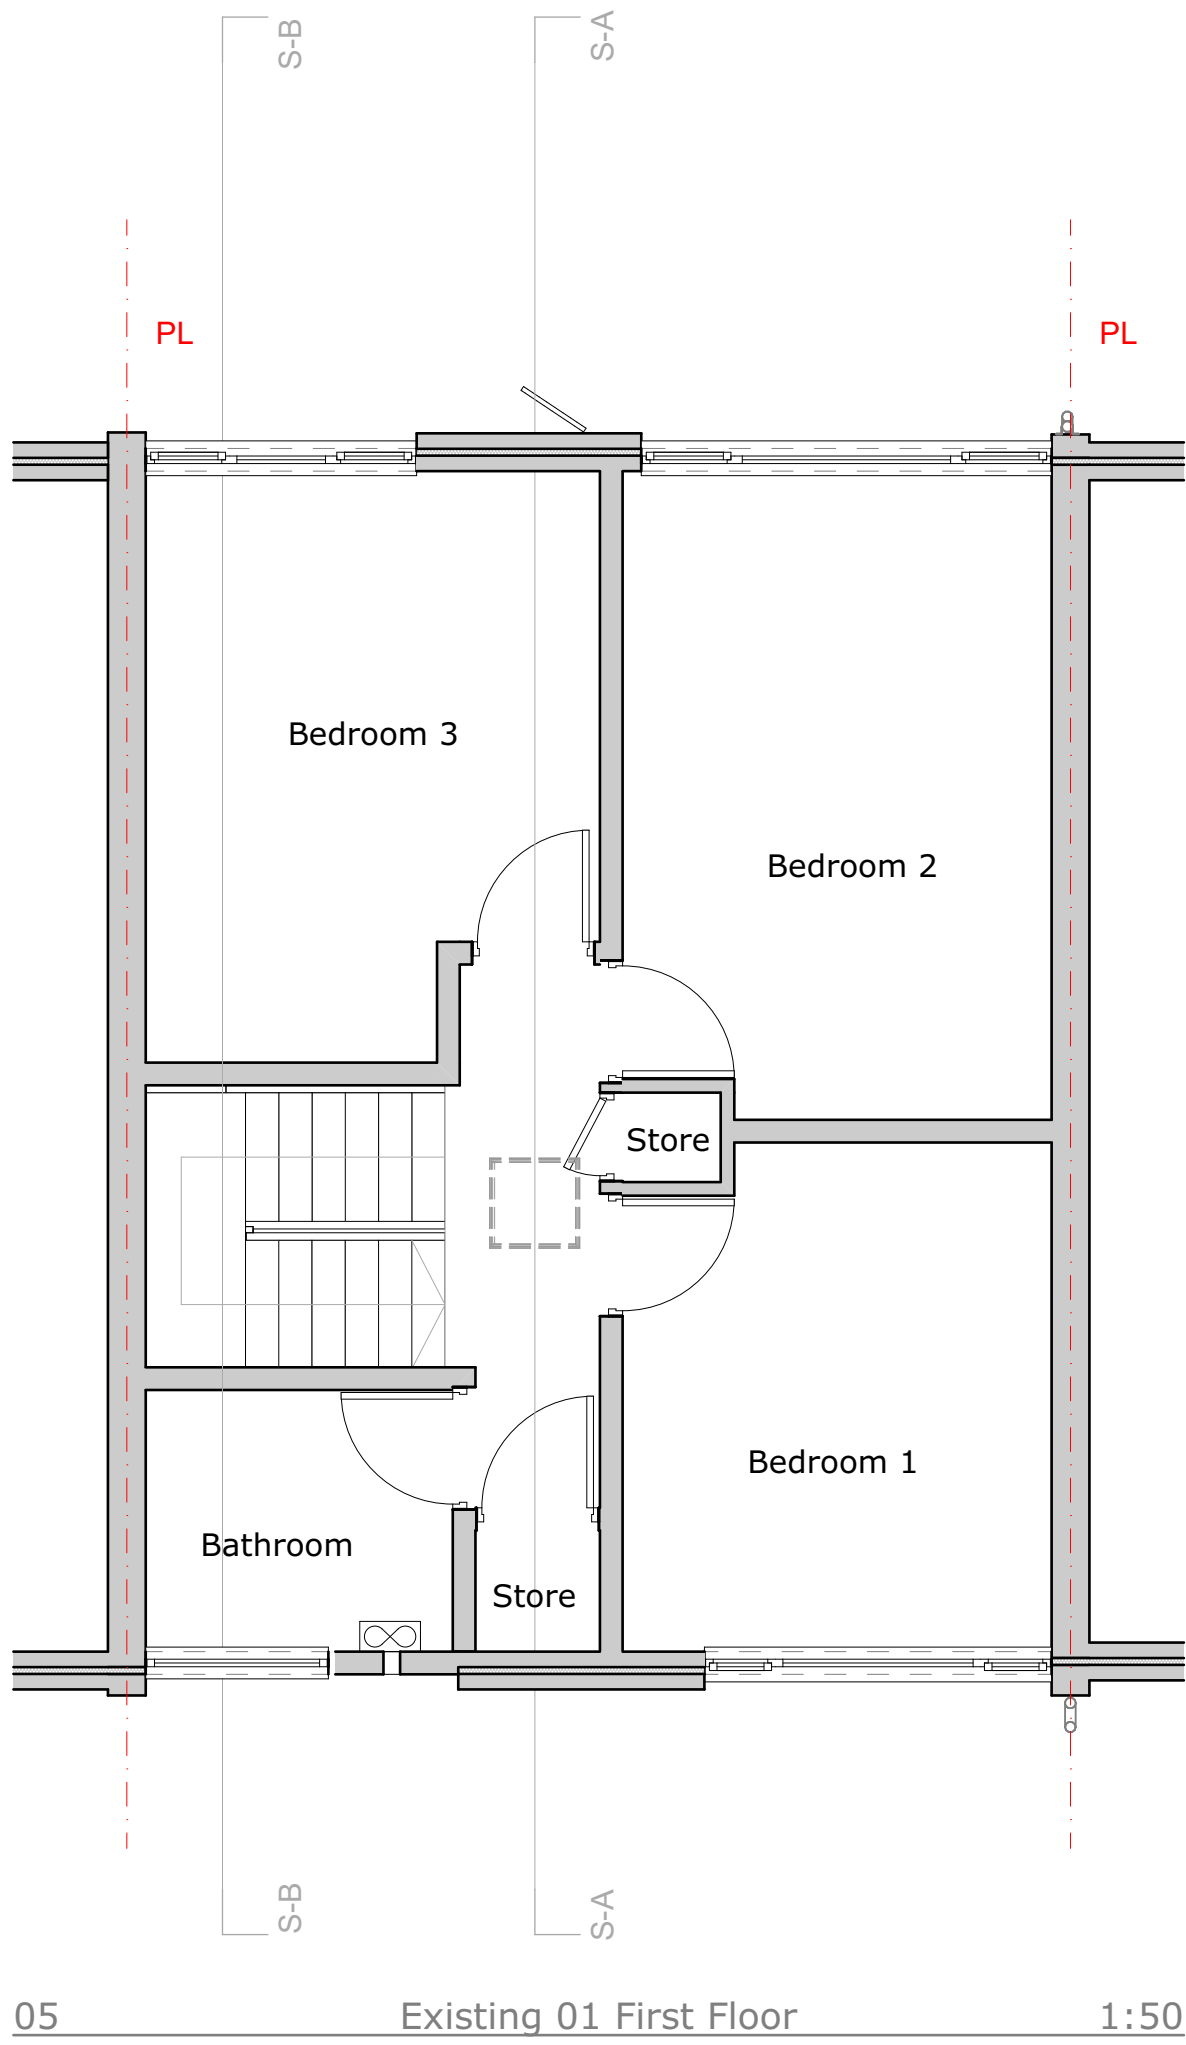


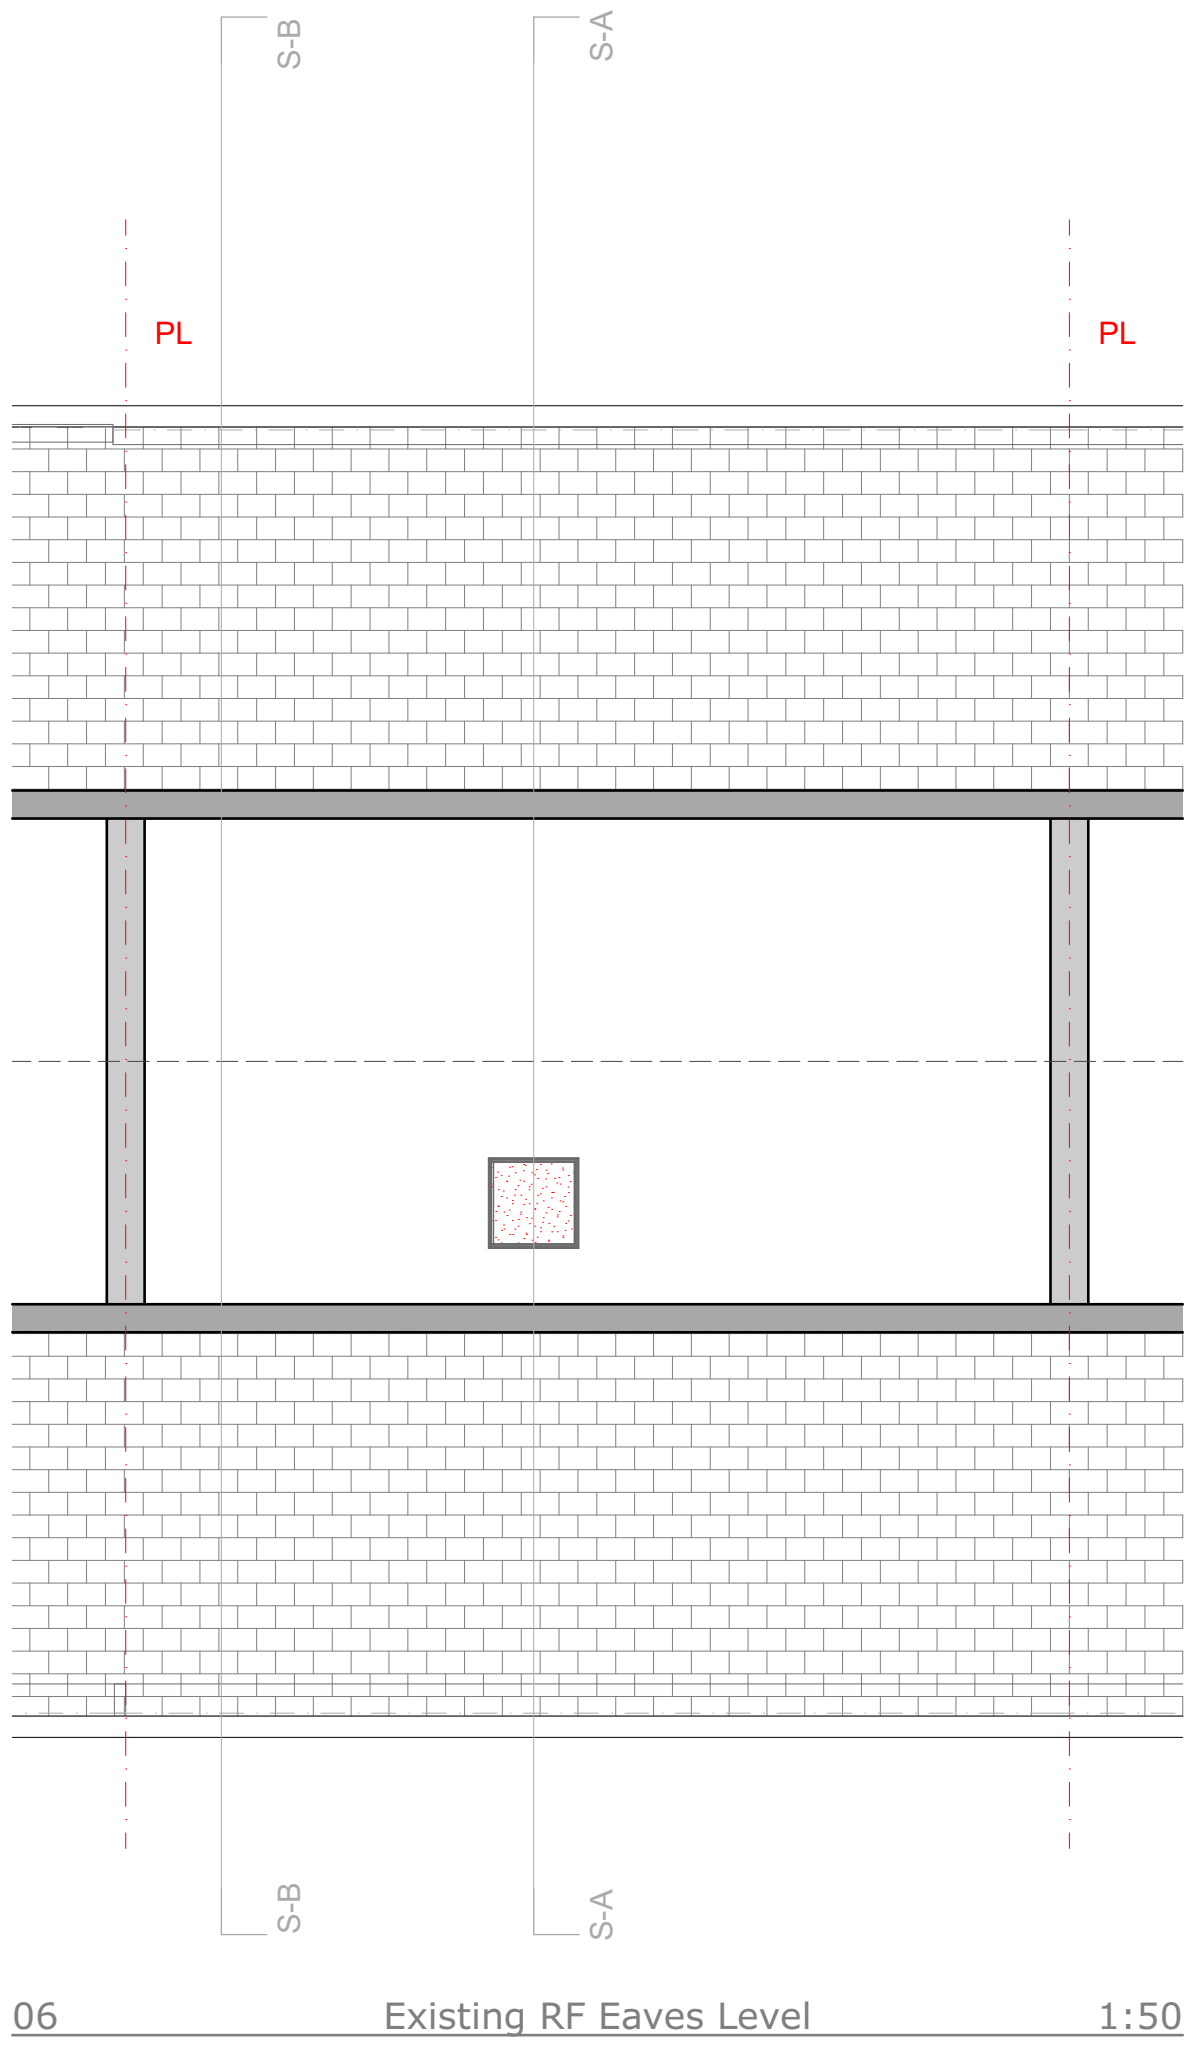

EXISTING

A1

Scales
1:50

Constructive Thinking Studio
Liverpool Science Park IC 1
131 Mount Pleasant
L3 5TF

www.constructivethinking.co.uk
+44 (0) 151 705 3433
bim@constructivethinking.co.uk

Safety Health and
Environmental Information

In addition to the hazard/risks normally associated with the types of work detailed on this drawing take note of the below. It is assumed that all works on this drawing will be carried out by a competent contractor working, where appropriate, to an appropriate method statement.

This document and its design content is copyright ©. It shall be read in conjunction with all other associated project information including models, specifications, schedules and related consultants documents. Do not scale from documents. All dimensions to be checked on site. Immediately report any discrepancies, errors or omissions on this document to the Originator. If in doubt ASK.

Demolition/Adaption Risks

<complete within project info-building details>

Construction Risks

<complete within project info-building details>

Maintenance/Cleaning Risks

<complete within project info-building details>

Revision	Date	Modeled By	Checked By
	21/03/2025	FN	LFS

Client

TGP

Project

TGP - Portsmouth

Status

Stage Approval Subject to Building Control - A1 - LFS

Drawings

Existing GF Ground Floor, Existing R1 Roof Level, Existing 01 First Floor, Existing RF Eaves Level

File

31 Pyle Close_(AC28)

Existing Floor Plans

31 Pyle Close



Drawing Number

7083 -CTS- 02 - 31 -D-A-4406

Revision

P06

CONSTRUCTIVE
THINKING