

Revision	Date	Modeled By	Checked By
	08/08/2025	WJ	FN

Client **TGP**

Project **TGP Portsmouth**


Status **Stage Approval Subject to Building Control - A1 -**

Drawings Existing Right Side Elevation, Existing Left Side Elevation, Existing Front Elevation, Existing Building Section A, Existing Rear Elevation, Existing Building Section B, Elevations Legend Alt 4

File 17 Chaucer Close_(AC28)

Existing Elevations

28 Pyle Close, PO8 8JN




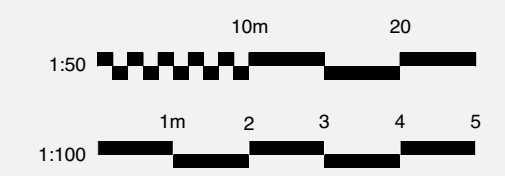


Drawing Number

7083 -CTS- - 28 -D-A-4807

Revision

01

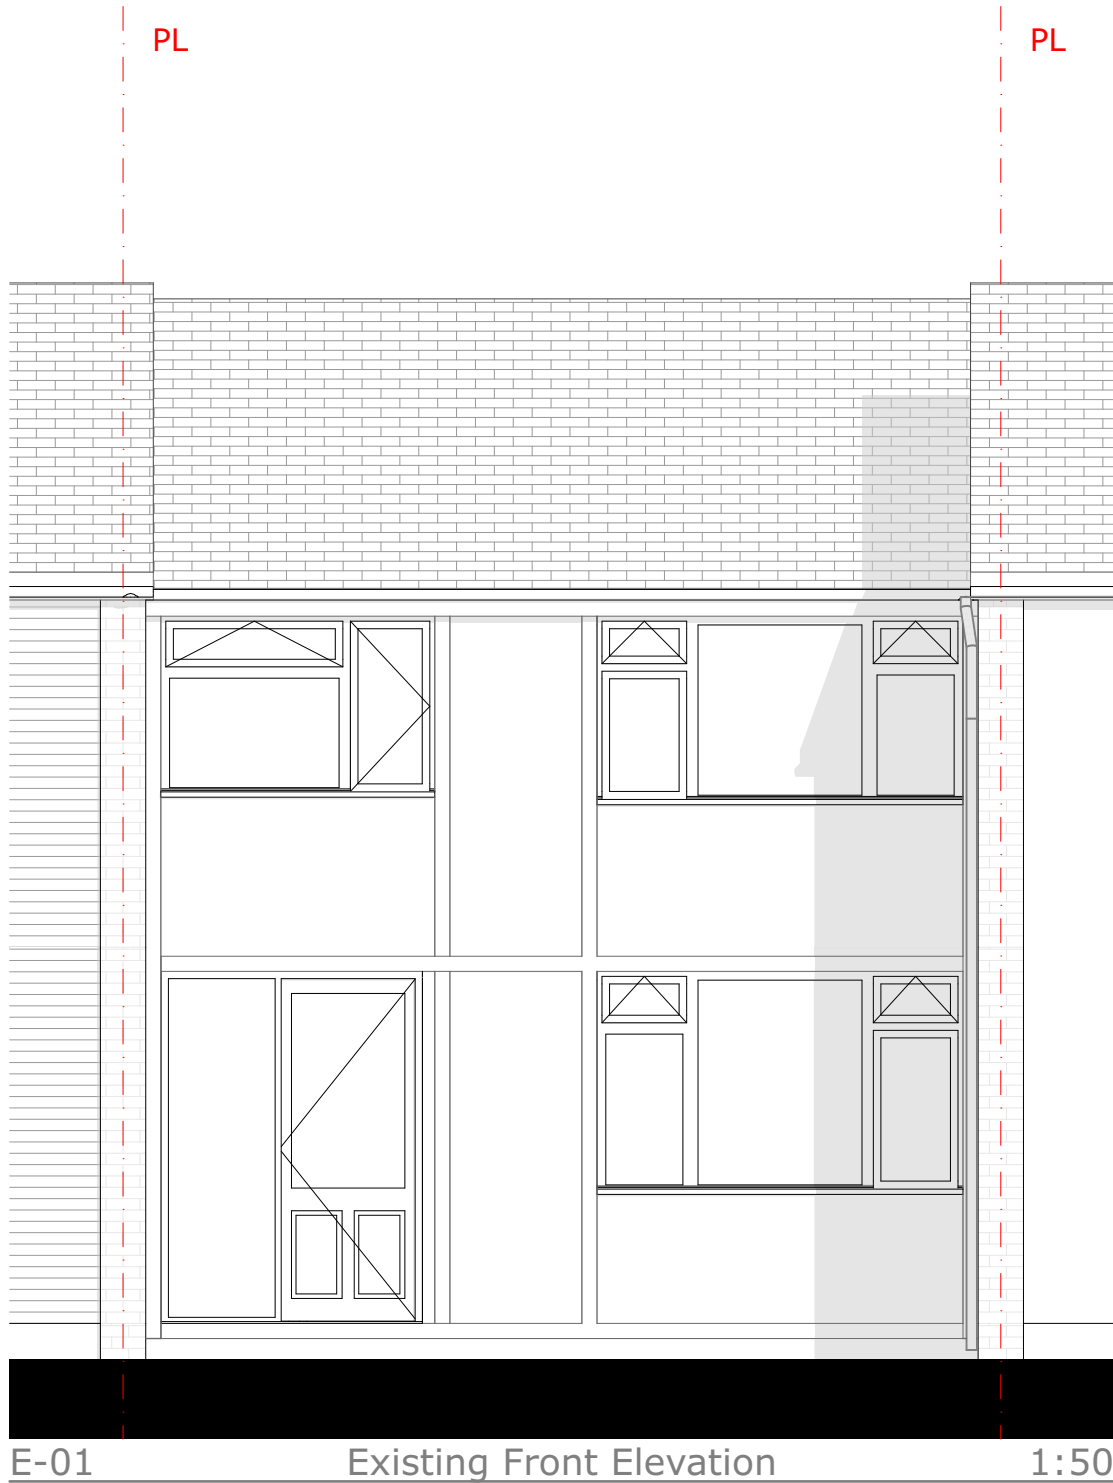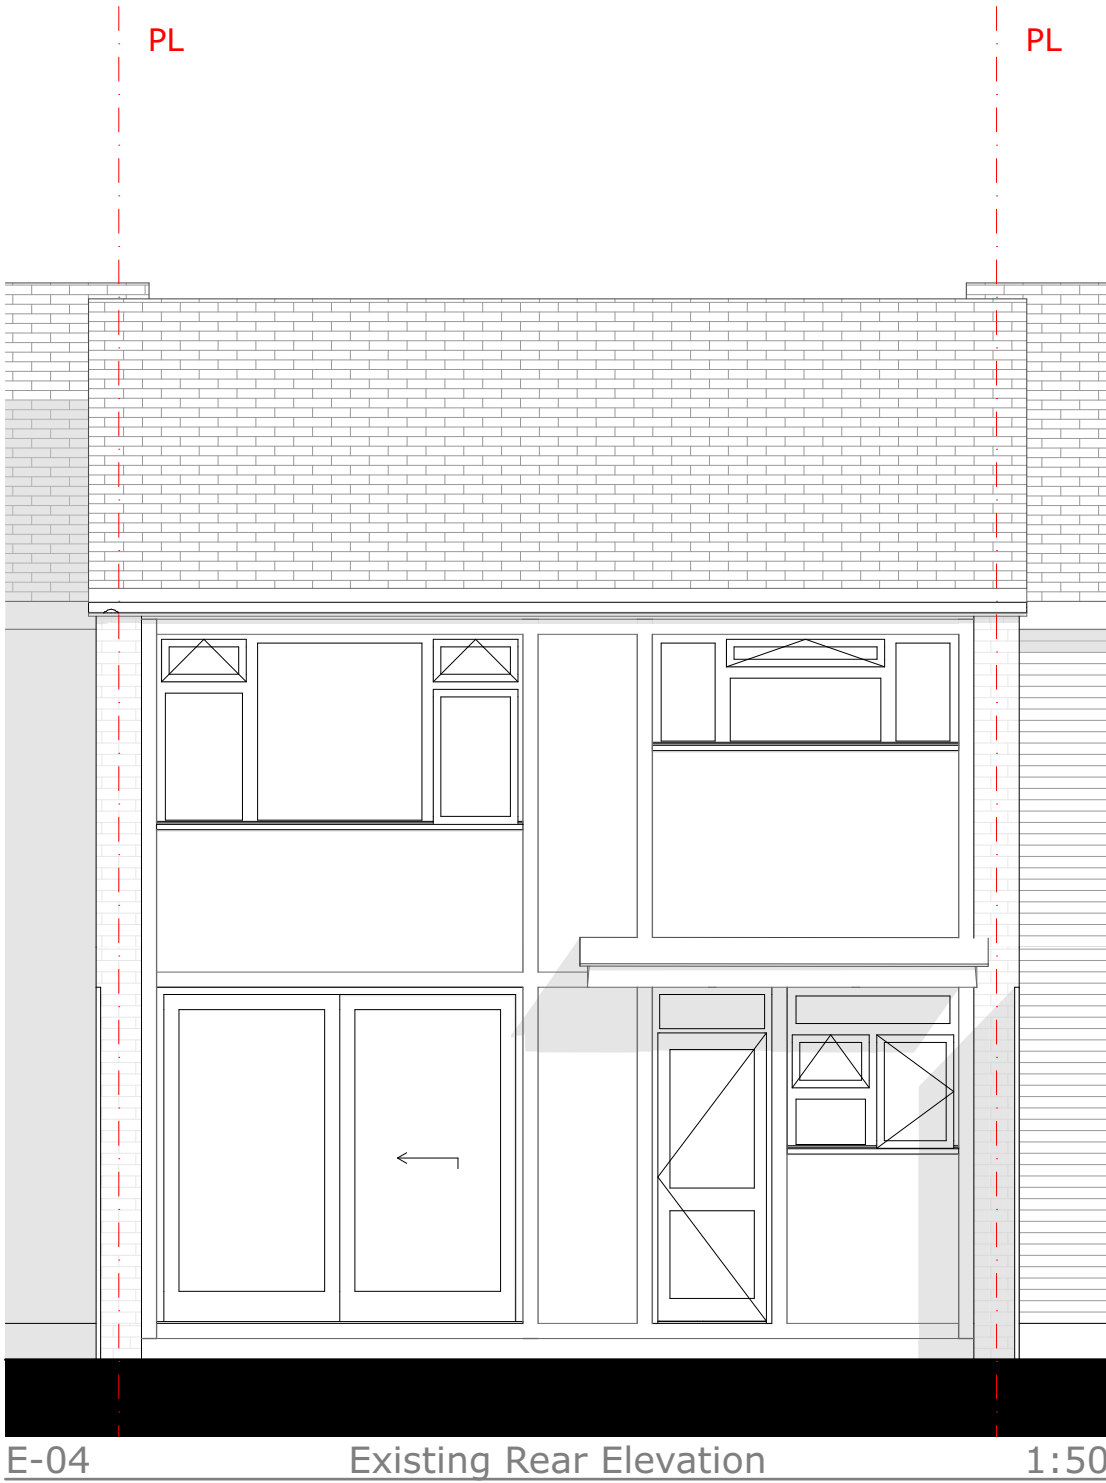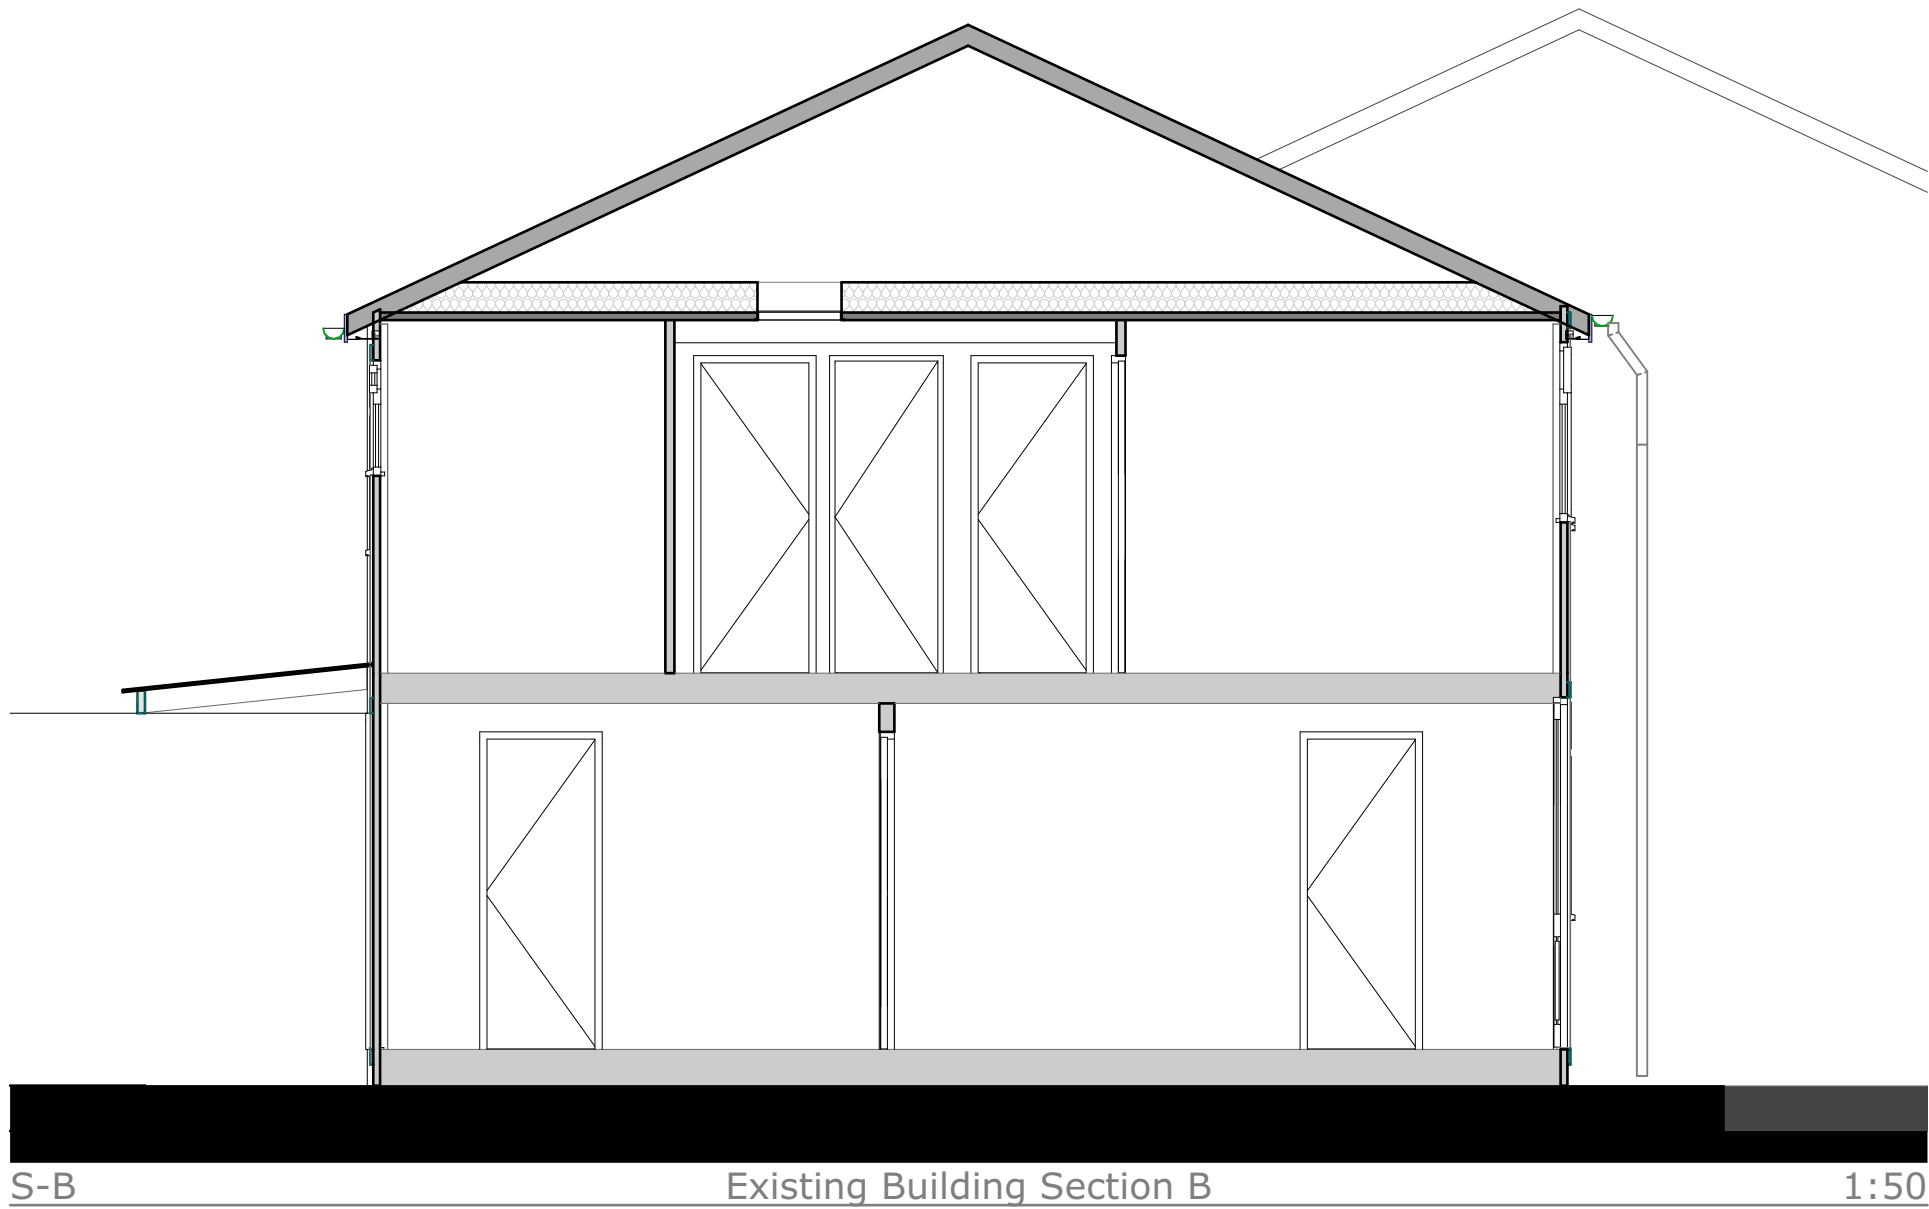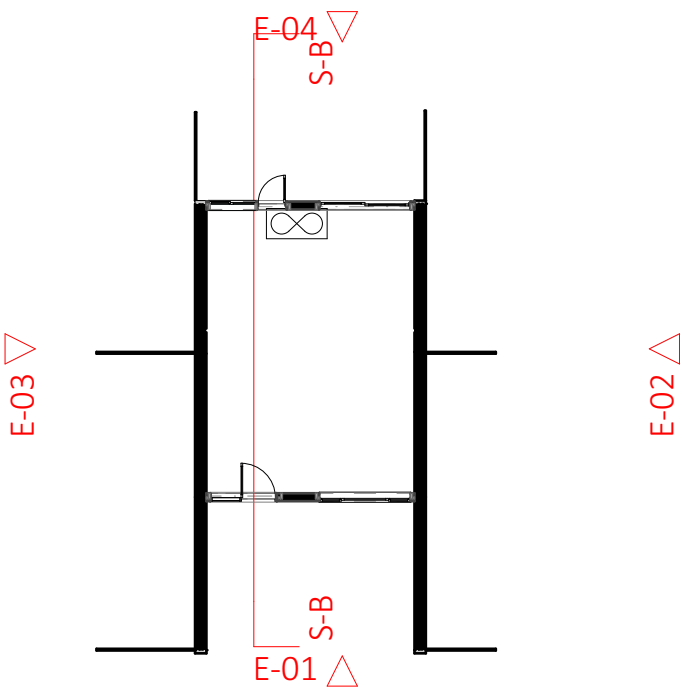

RISKS OUTLINED IN RETROFIT ASSESSMENT