
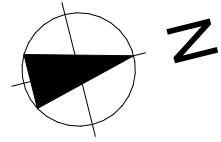
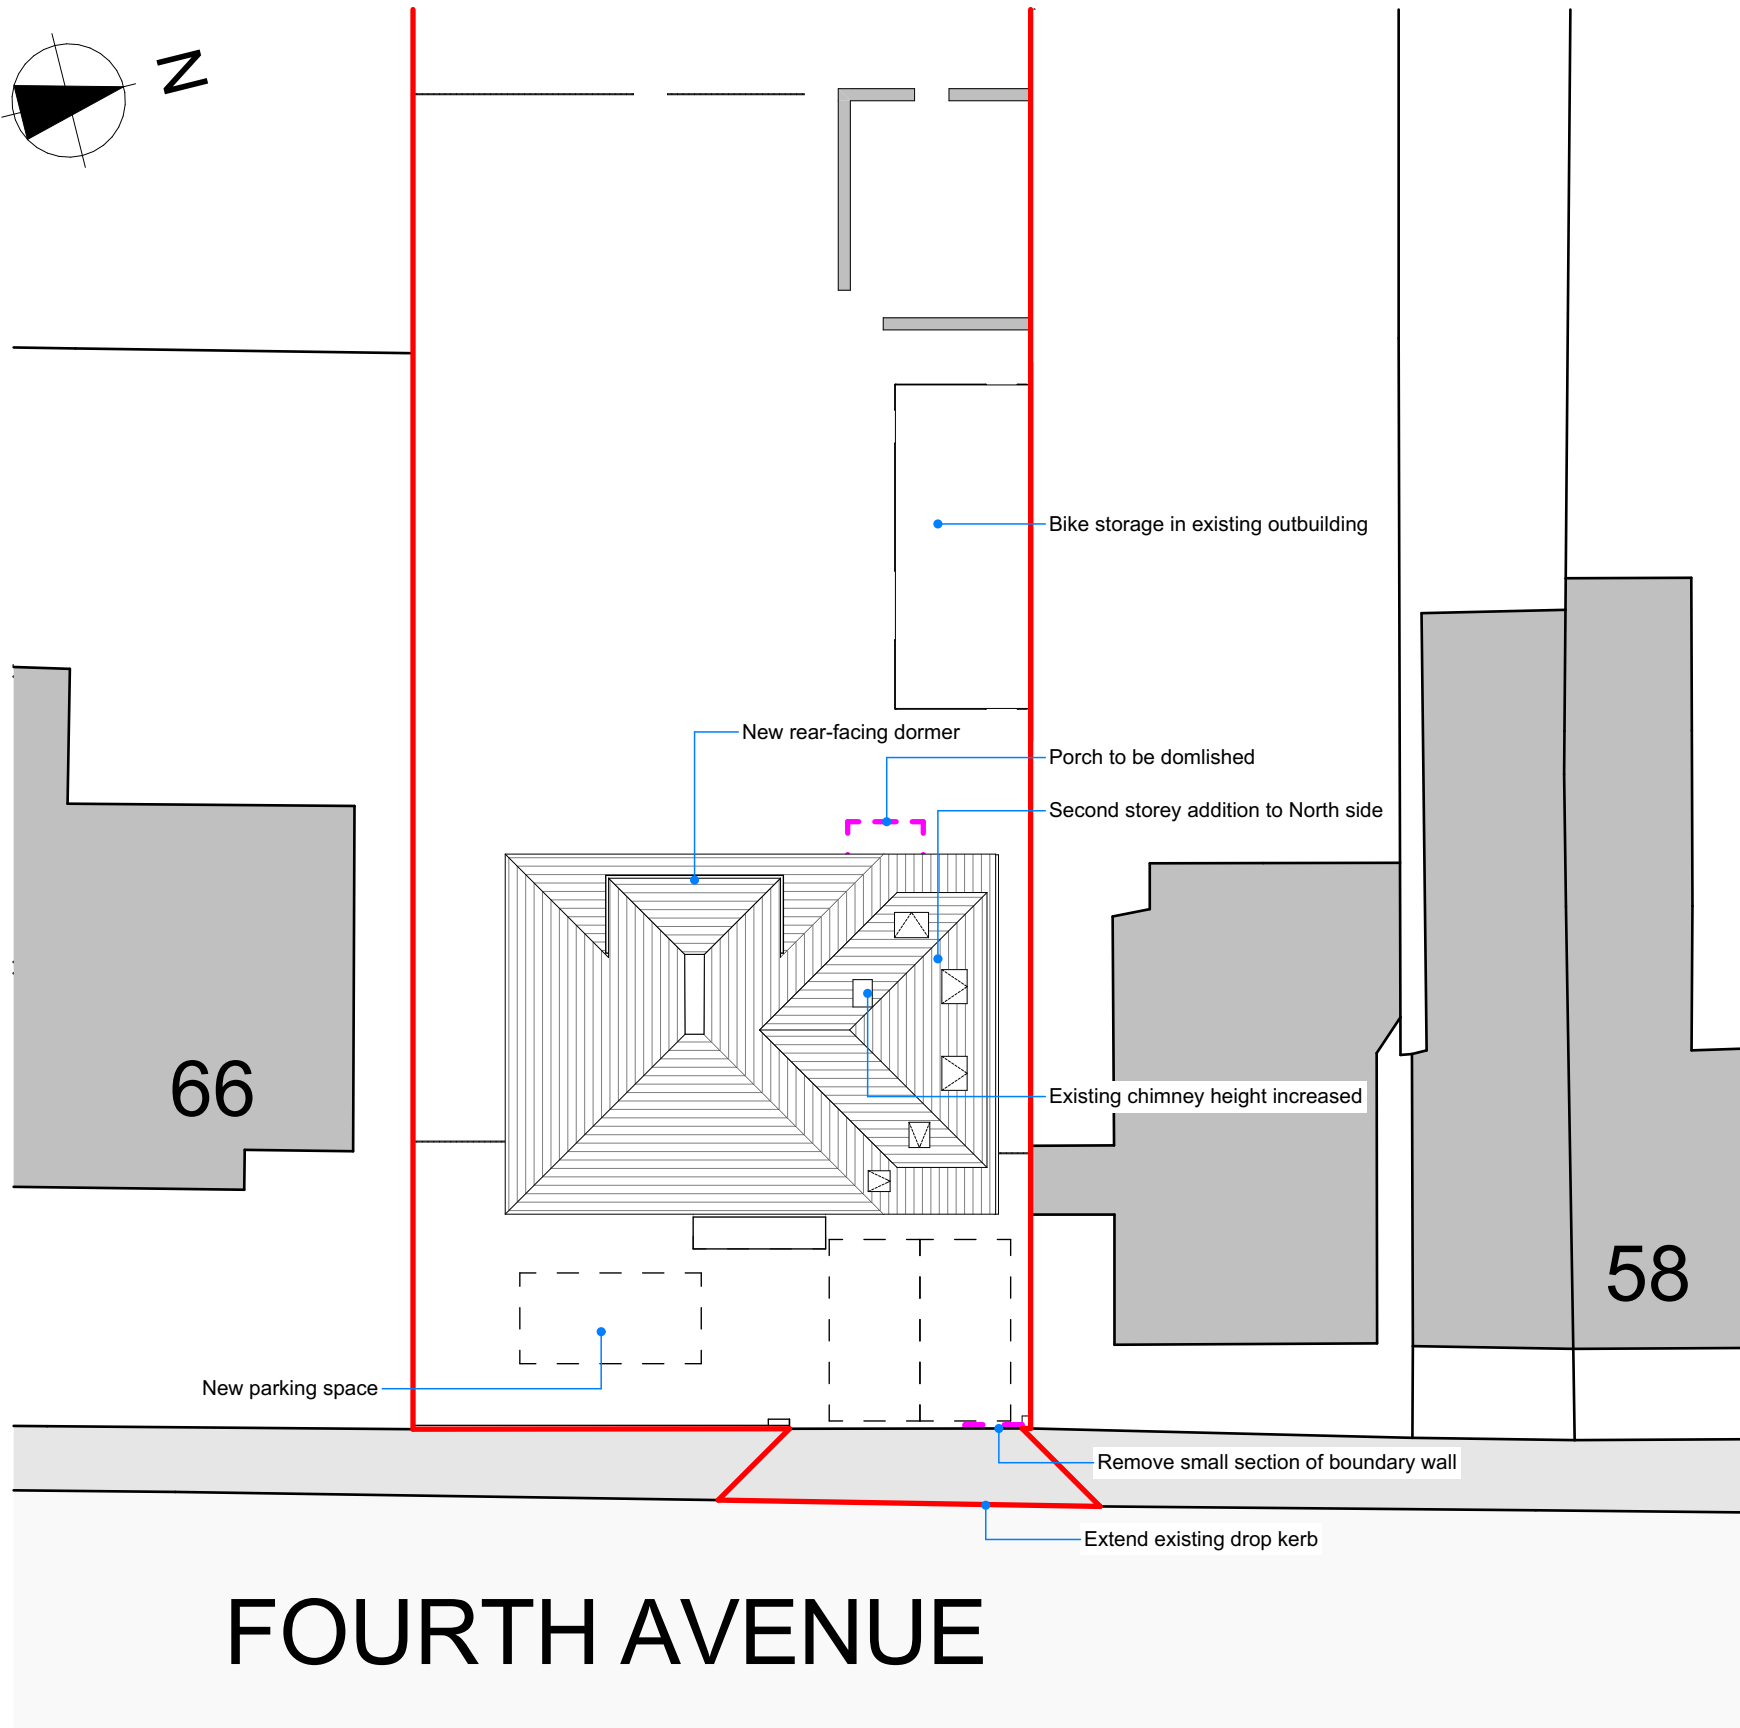


Scale 1:1250

Ordnance Survey (c) Crown Copyright 2025. All rights reserved. Licence number 100022432

 

PLANNING APPROVAL

Revision	Description	Date	Drawn
P1	Planning Issue	30.10.25	GM

Designer :



Project :

64 Fourth Avenue
#Project Description

Drawing :

Site Plan

Date :
October 2025

Scale :
1:200, 1:1250 @ A1

Drawing No. :
17 / 001 / 102

Status :
PLANNING

Revision:
P1