



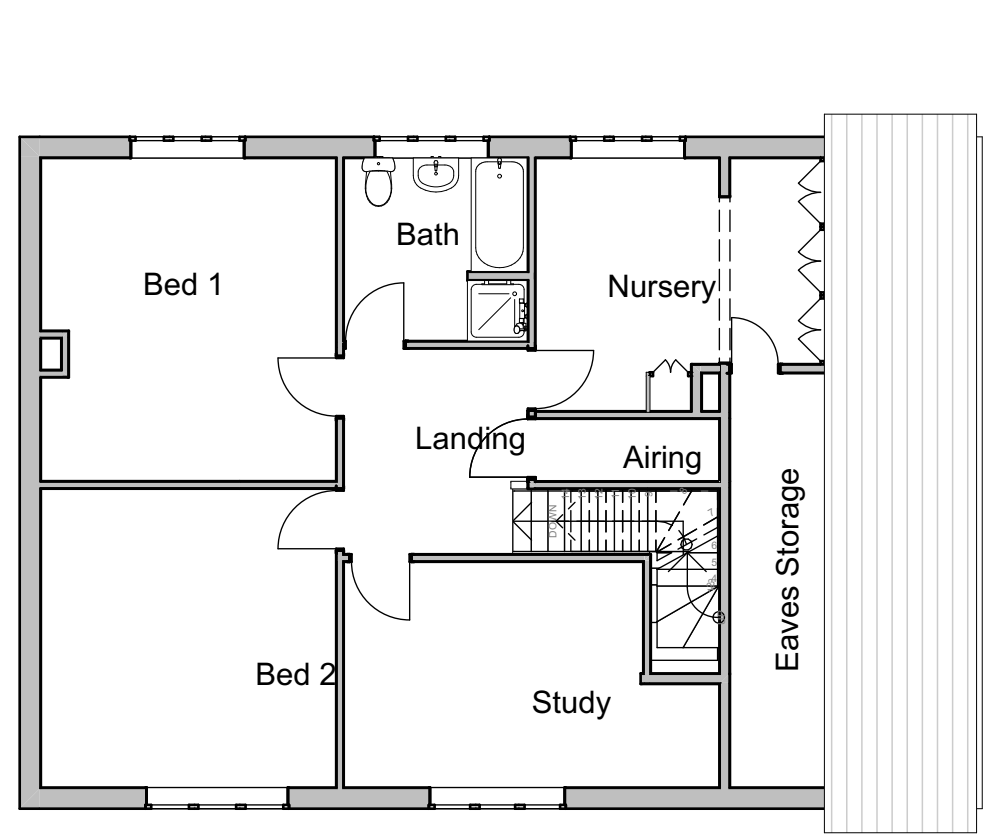


Existing First Floor Plan

1:100

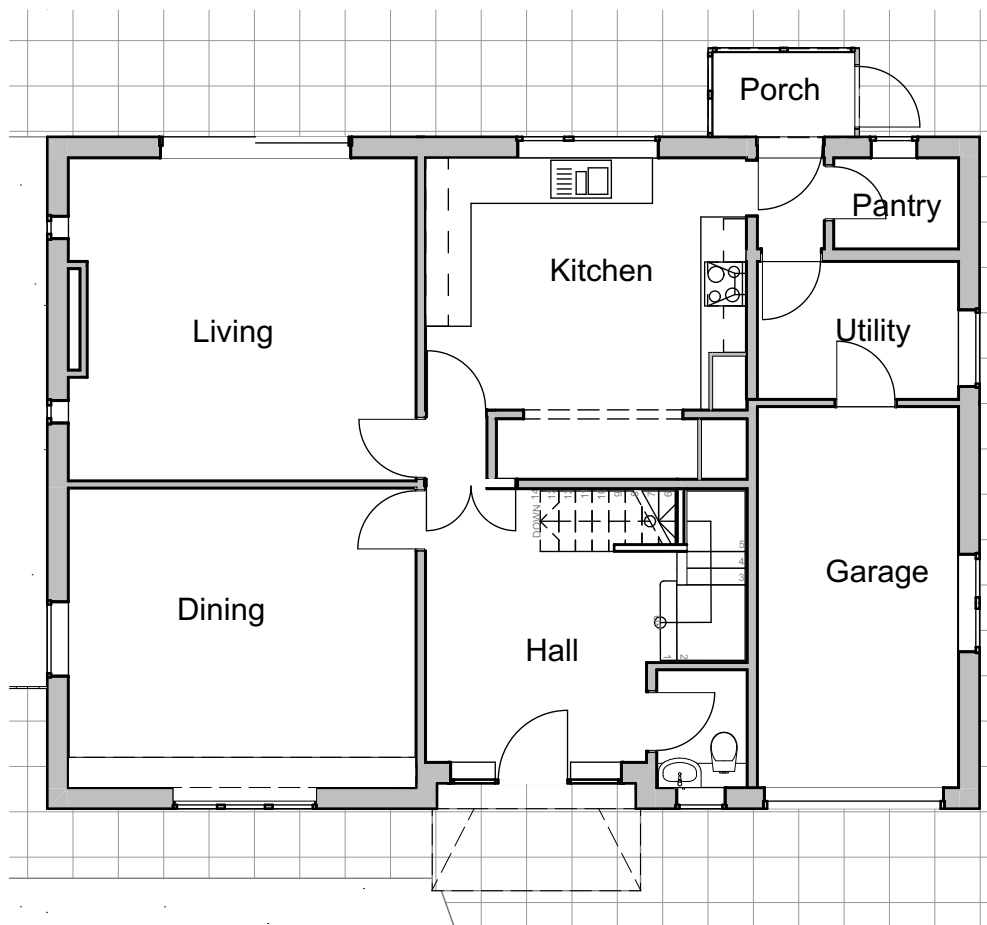


Existing Ground Floor Plan

1:100

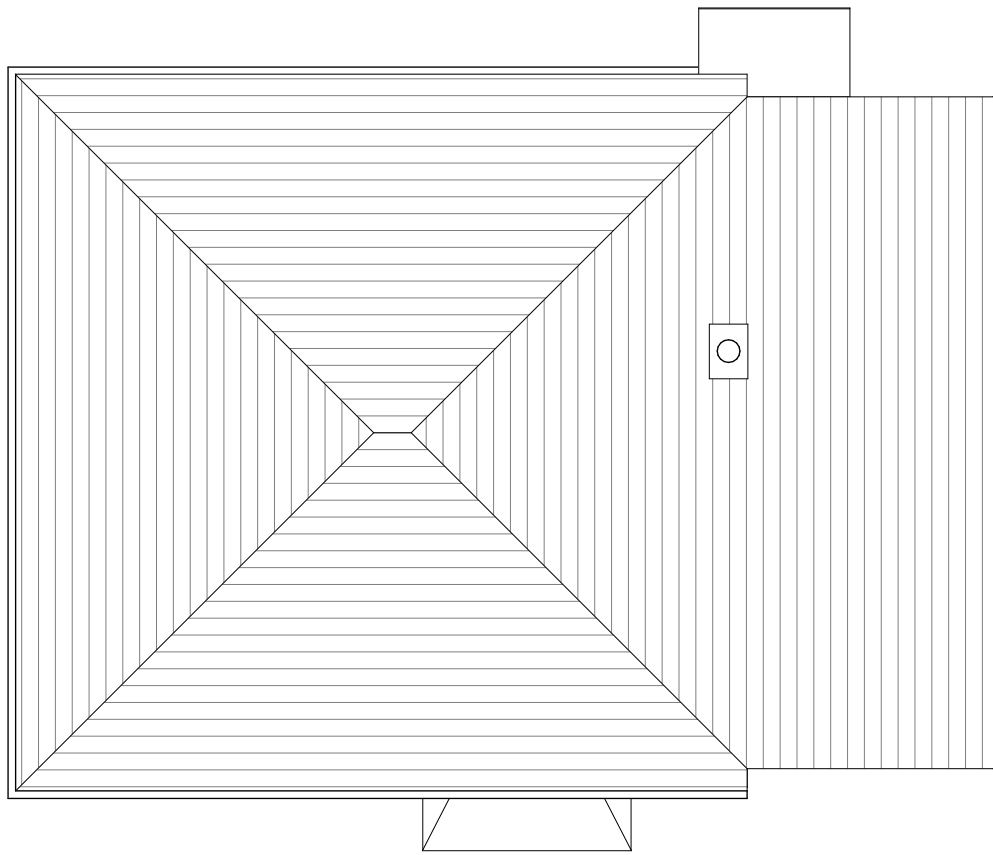

Existing Roof Plan

1:100

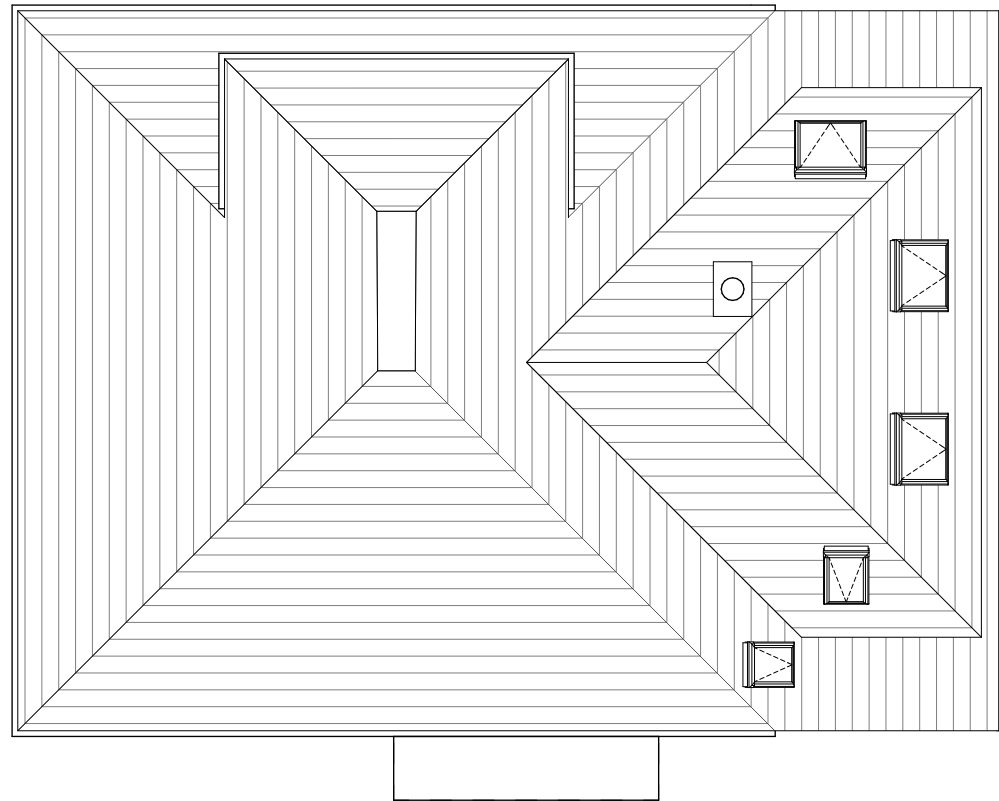

Proposed Roof Plan



1:100



Location Plan


Scale 1:1250

Ordnance Survey (c) Crown Copyright 2025. All rights reserved. Licence number 100022432

 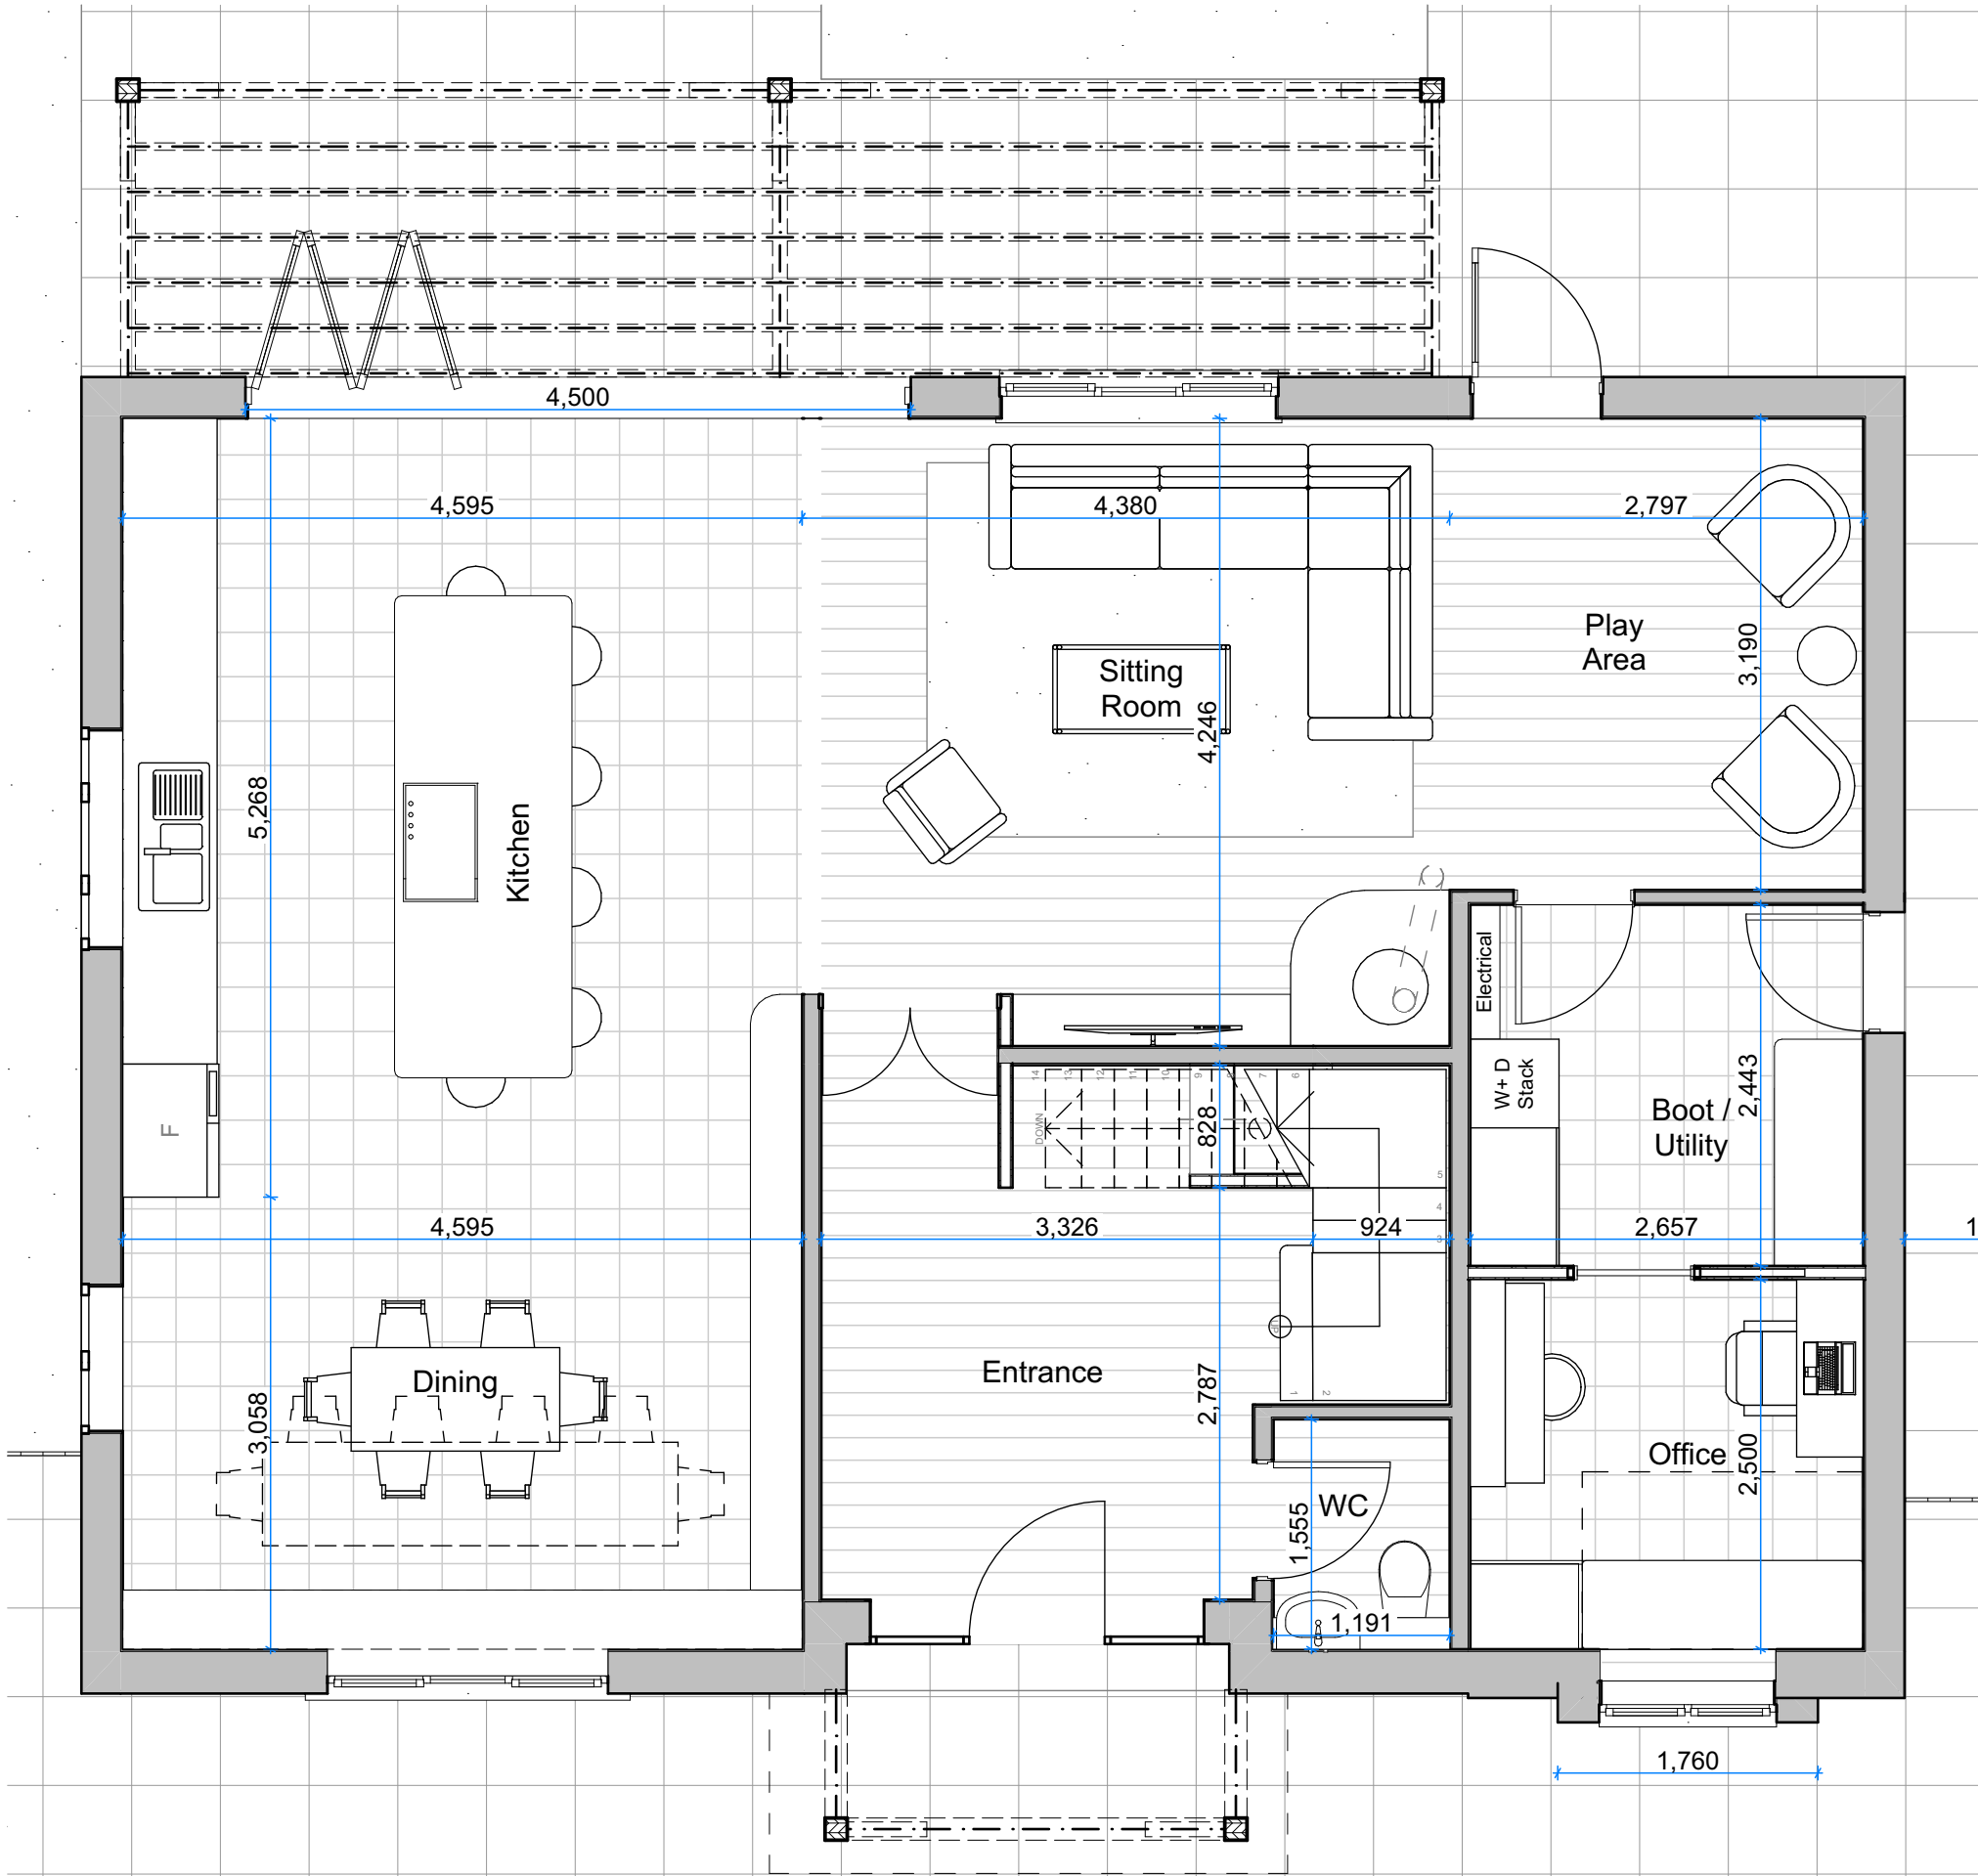


Proposed Ground Floor Plan

1:50

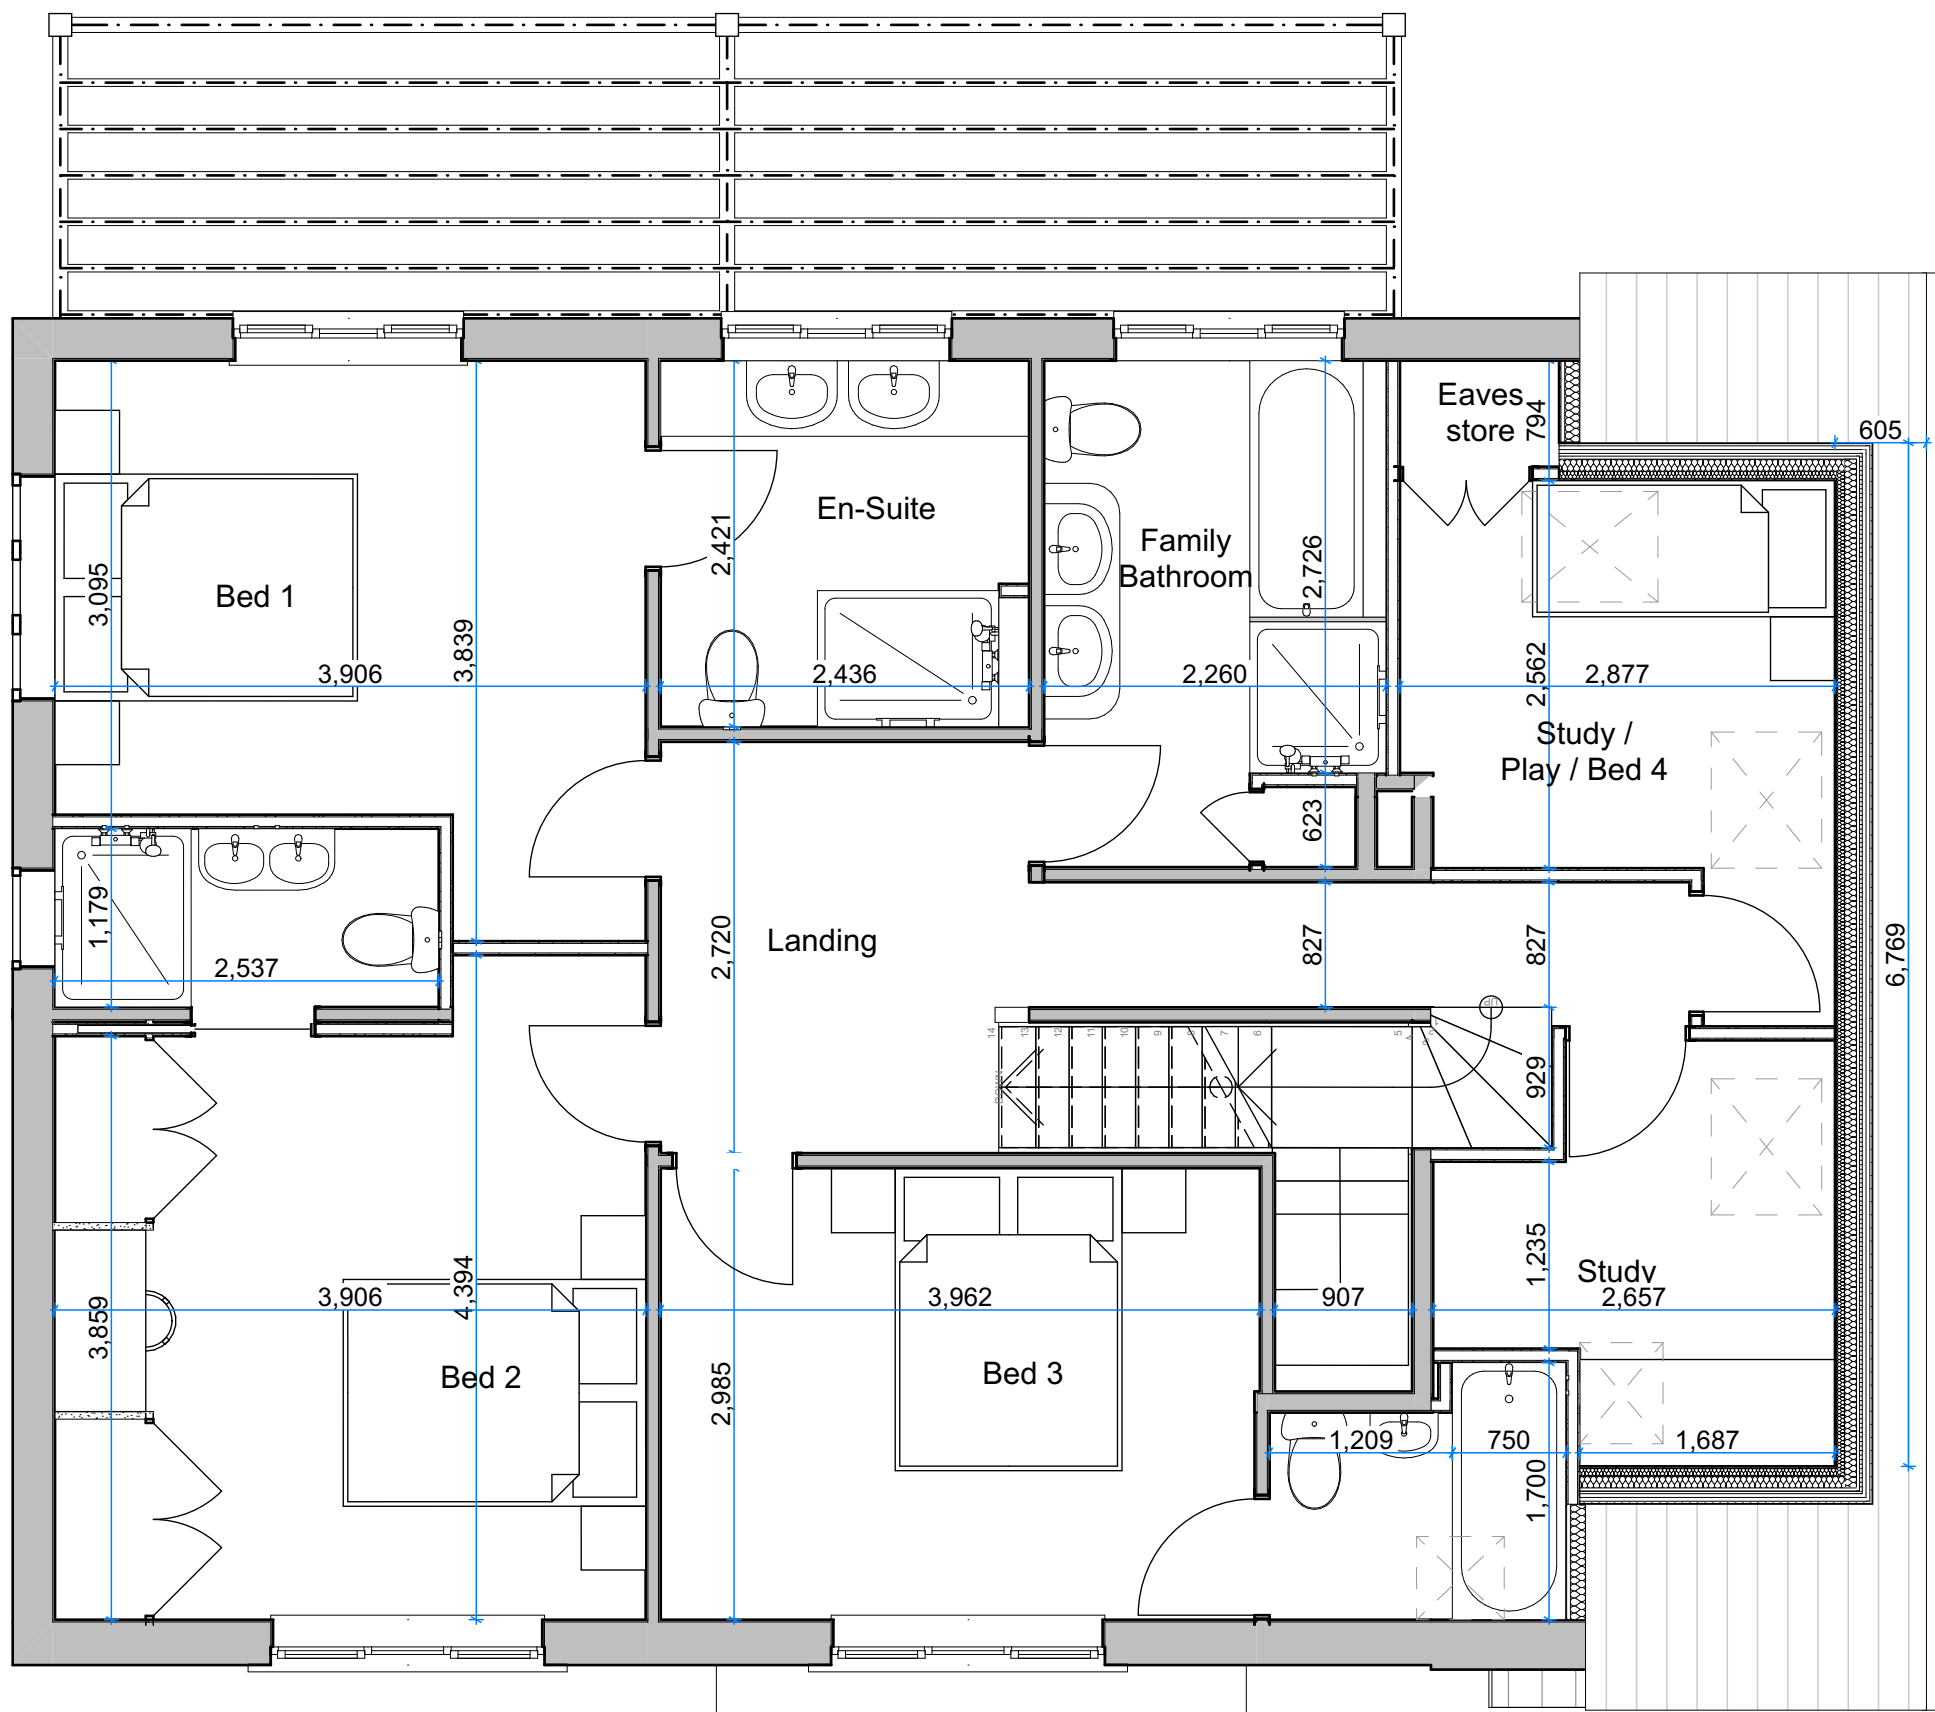


Proposed First Floor Plan

1:50

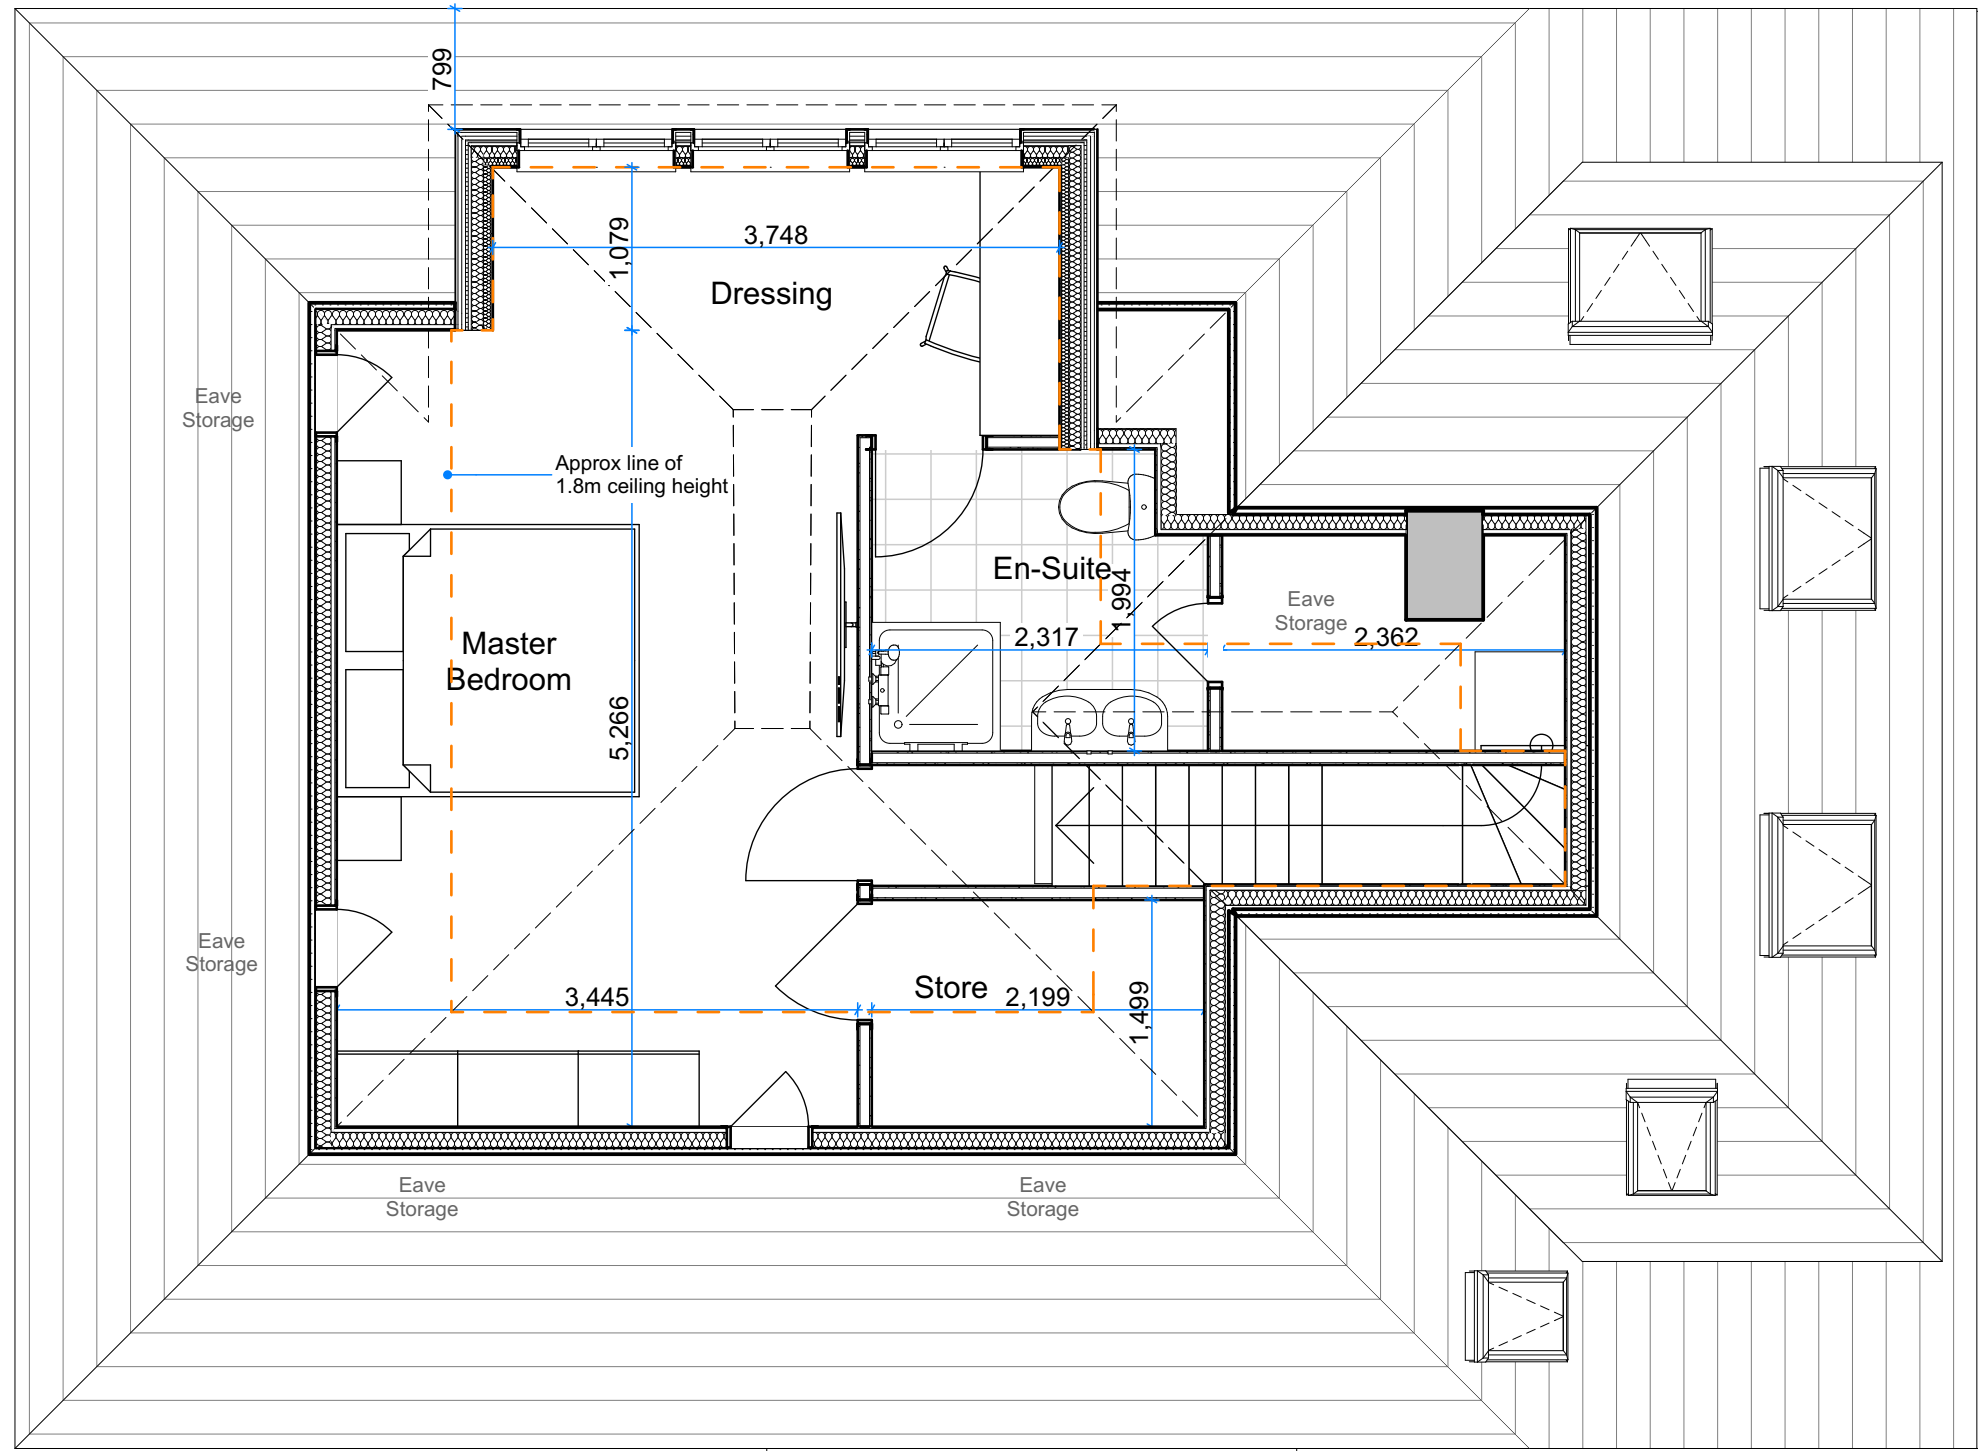

Proposed Second Floor Plan

1:50

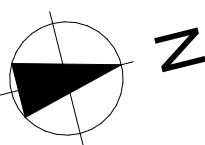

PLANNING APPROVAL

P1	Planning Issue	30.10.25	GM
Revision	Description	Date	Drawn

Designer :



GRK Architecture
www.grka.co.uk

Project :
64 Fourth Avenue
#Project Description

Drawing :
Existing and Proposed Plans

Date : October 2025	Scale : 1:50, 1:100 @ A1	Revision: P1
Drawing No. : 17 / 001 / 100	Status : PLANNING	