

 
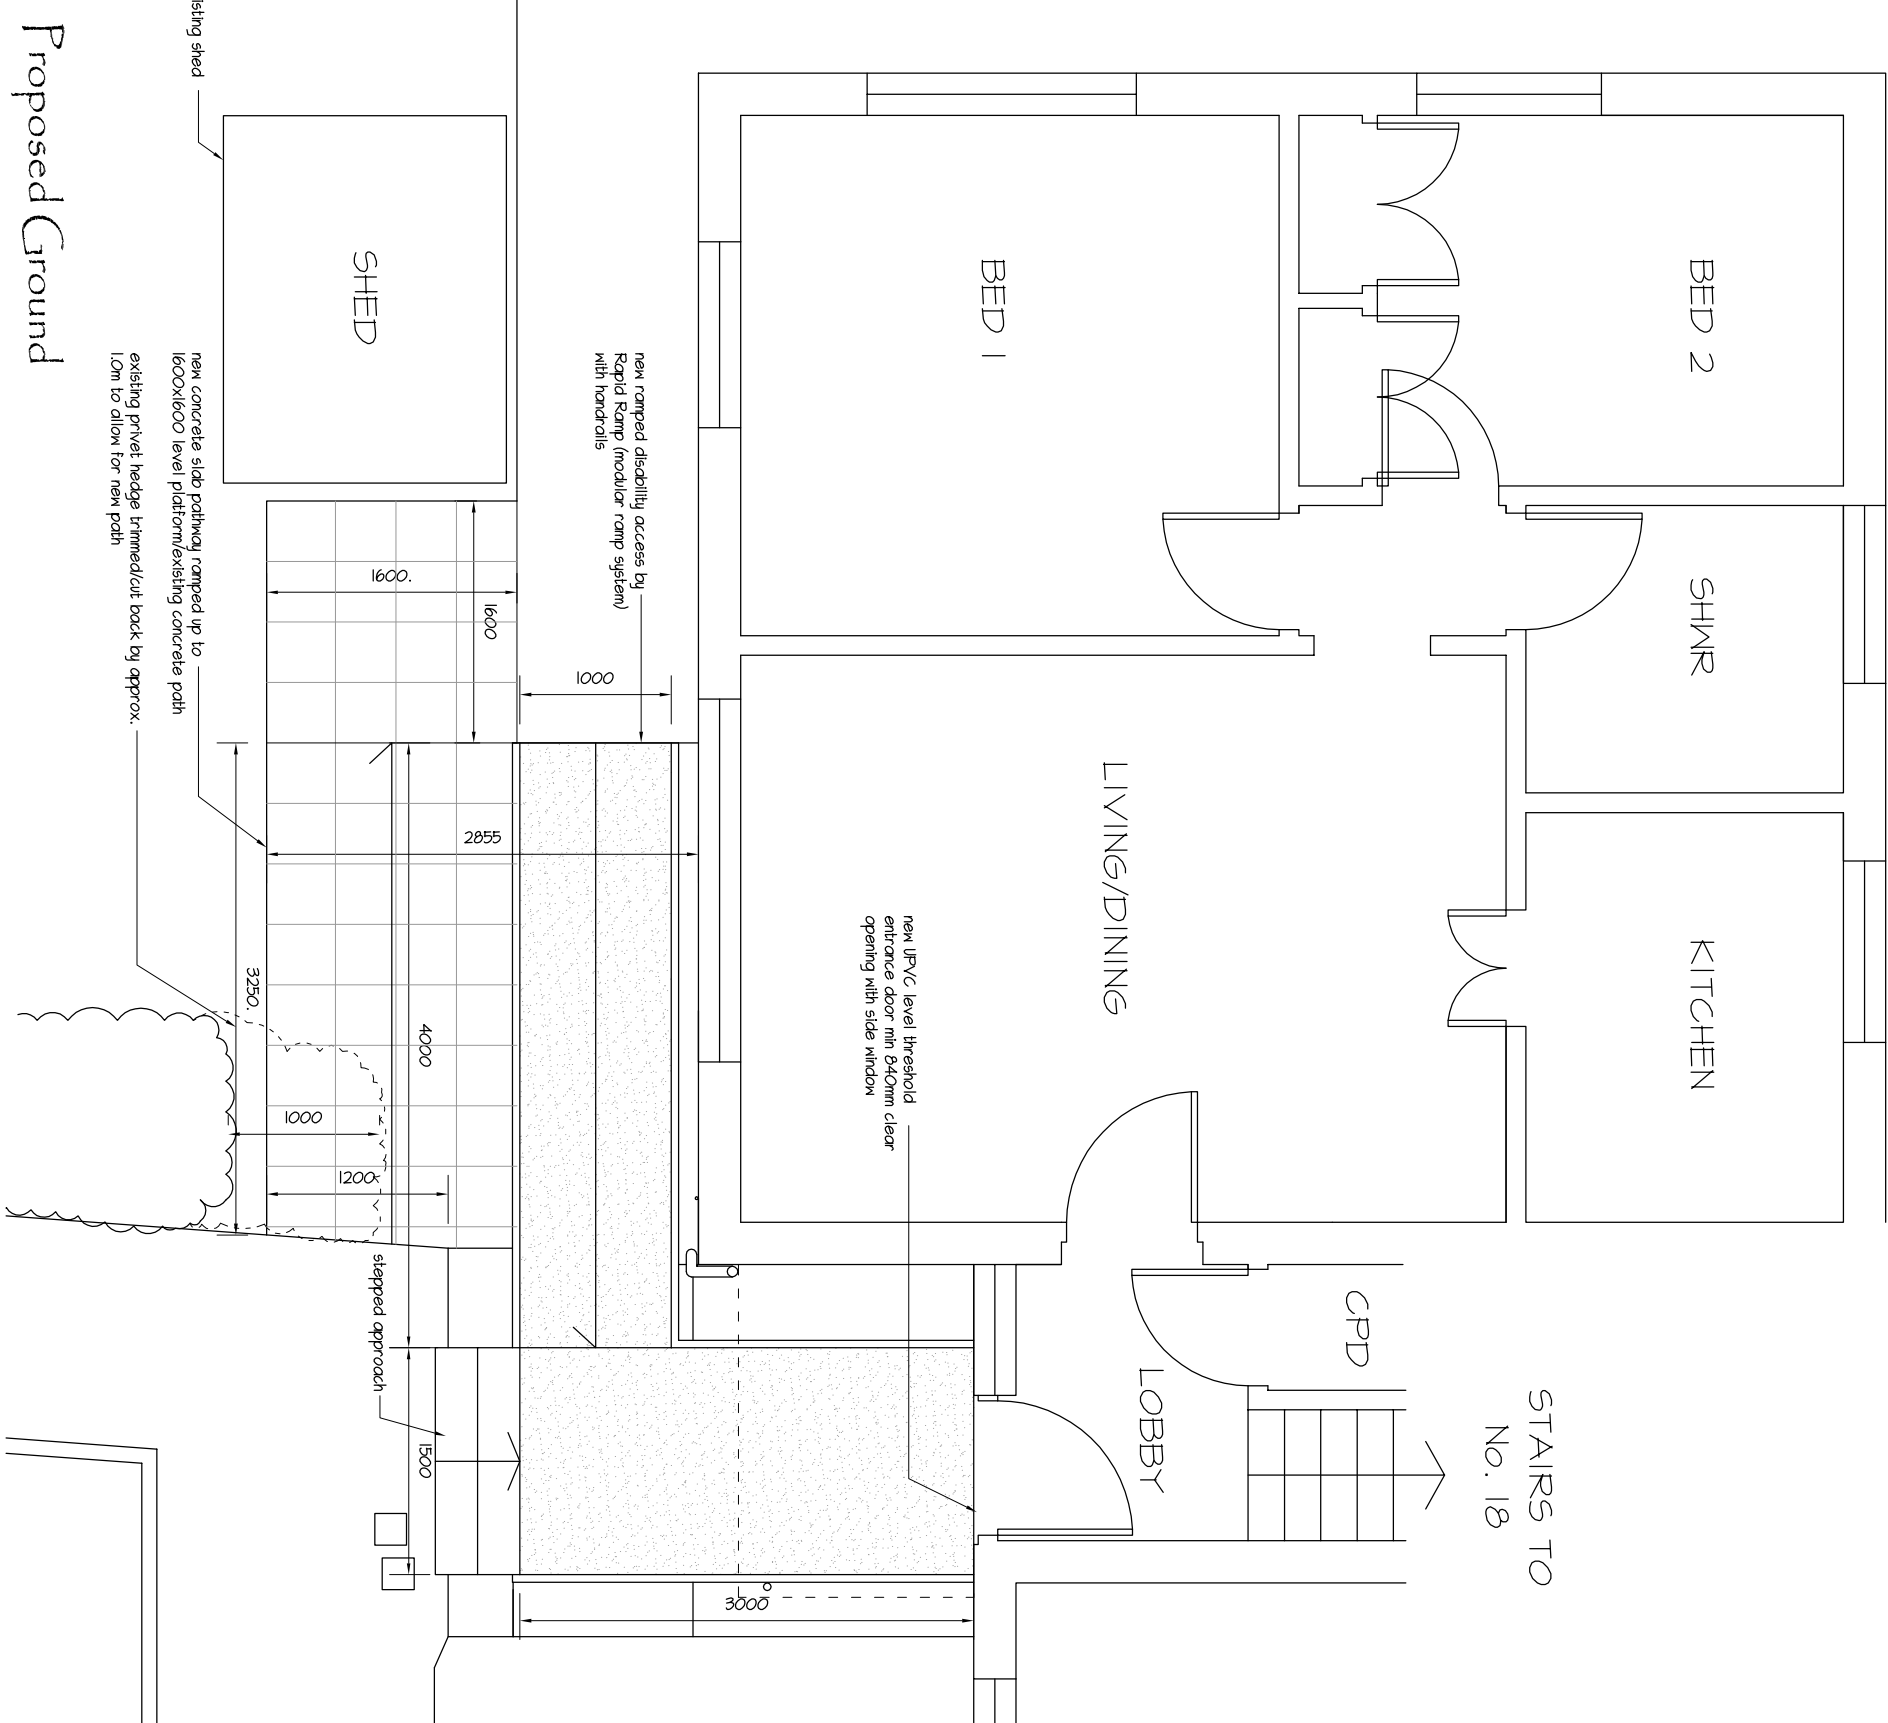


PHYSICAL SCALE IN METERS @ 1:50

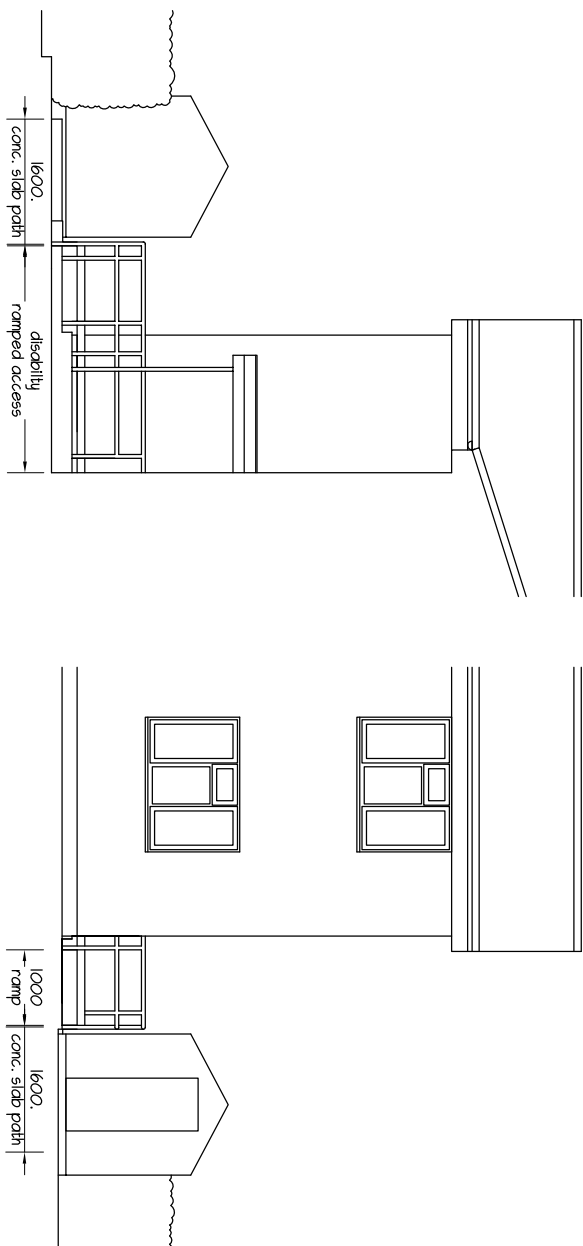

PHYSICAL SCALE IN METERS @ 1:100

NOTES:
This drawing has been produced solely for PLANNING/DESIGN.
Do not scale from this Drawing except for planning purposes.
Any below drainage runs along with inspection chamber
locations shown are presumed and to be checked on site before
commencement of works.
Rear garden area was overgrown during survey and approx.
measurements made of rear elevation area.
This drawing is the copyright of MF Designs Ltd.

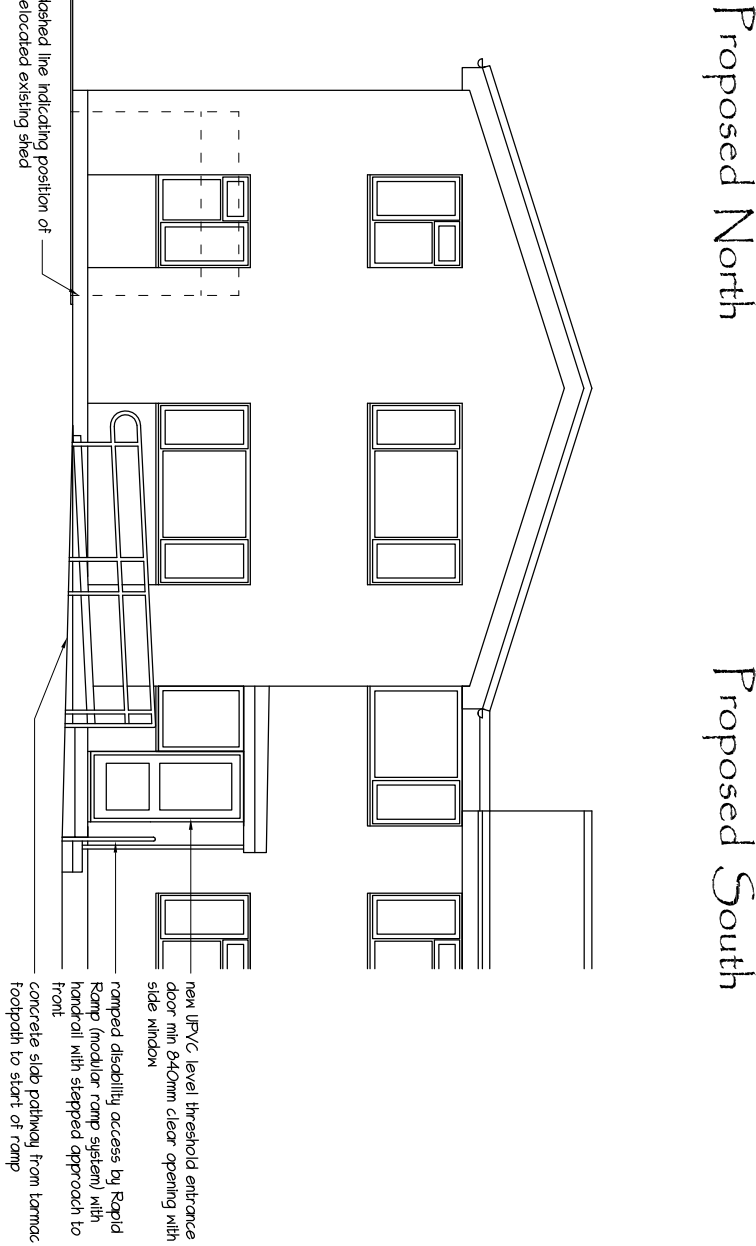

Proposed East (Front)

A: 04/04/2025 - retain stepped approach to front

mf designs ltd

Chartered Architects

36 Grove Road • Havant • Hampshire • PO9 1AR

Director: Martin Farrer RIBA • Co Registration No.4507379

t/f 02382 470967

e admin@mfdesigns.org.uk

Date: Feb 2025

Scale: 1:50/100 @ A3

Job No: 3361

Dwg No: P_01 A



DISABILITY ACCESS - 17 Winsor Close, Haying Island. PO11 9RF

Proposed Ground