

 


PHYSICAL SCALE IN METERS @ 1:50

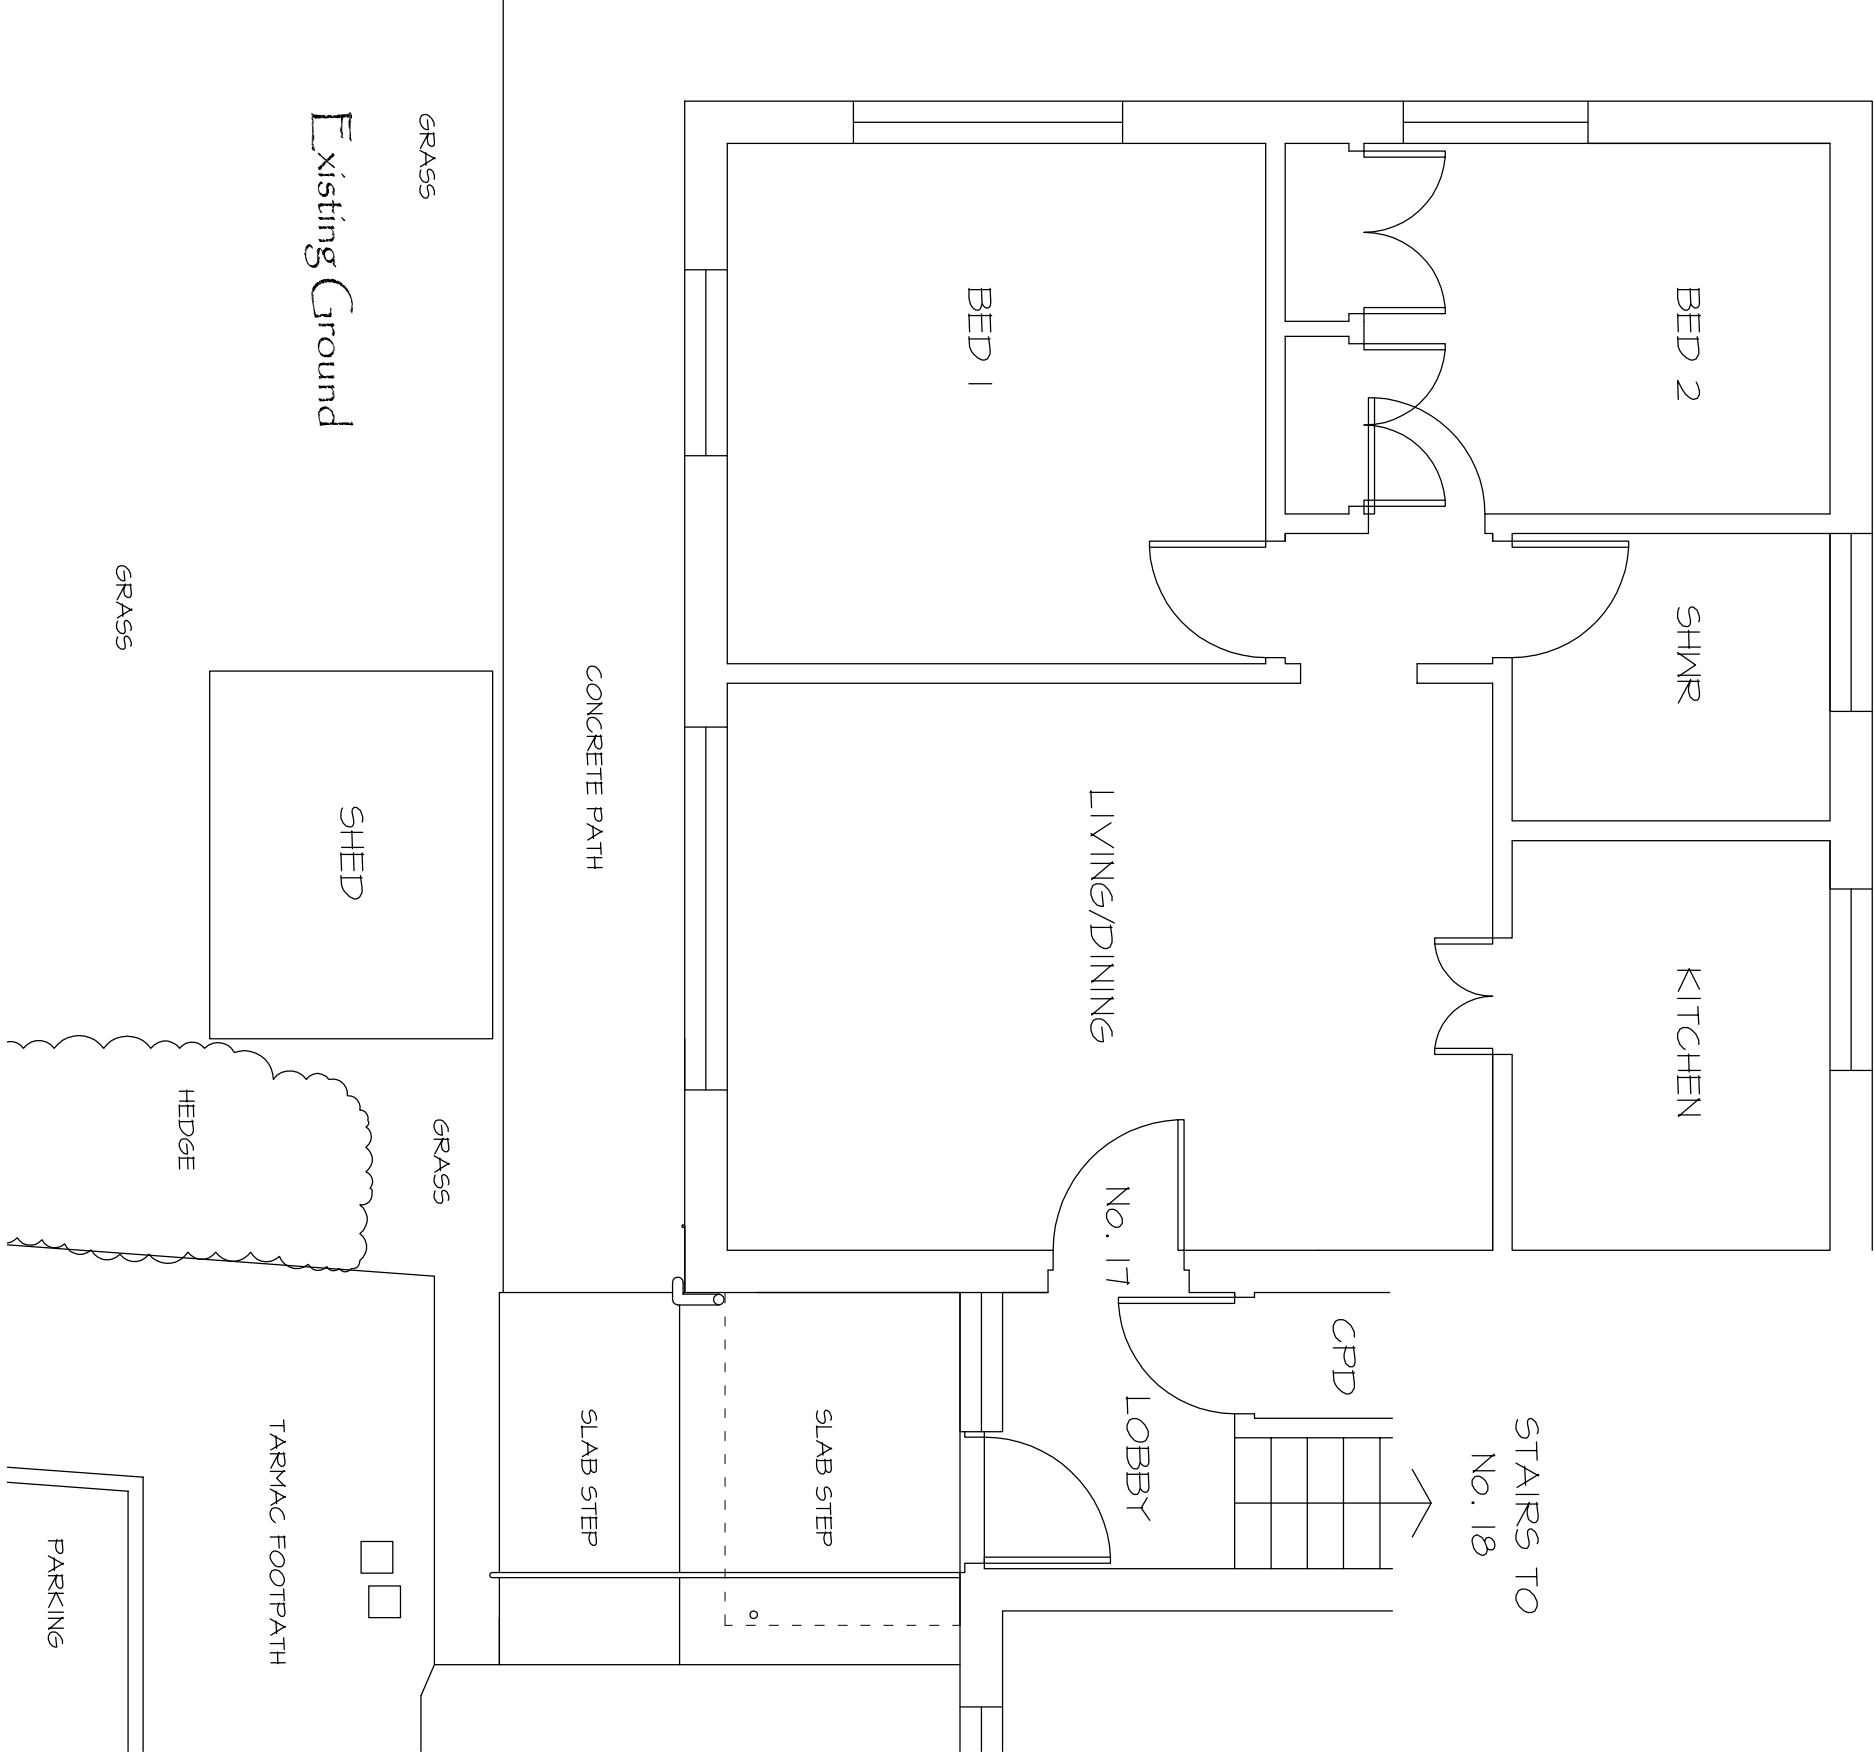

PHYSICAL SCALE IN METERS @ 1:100

NOTES:
This drawing has been produced solely for PLANNING/DESIGN.
Do not scale from this Drawing except for planning purposes.
Any below drainage runs along with inspection chamber
locations shown are presumed and to be checked on site before
commencement of works.
Rear garden area was overgrown during survey and approx.
measurements made of rear elevation area.
This drawing is the copyright of MF Designs Ltd.

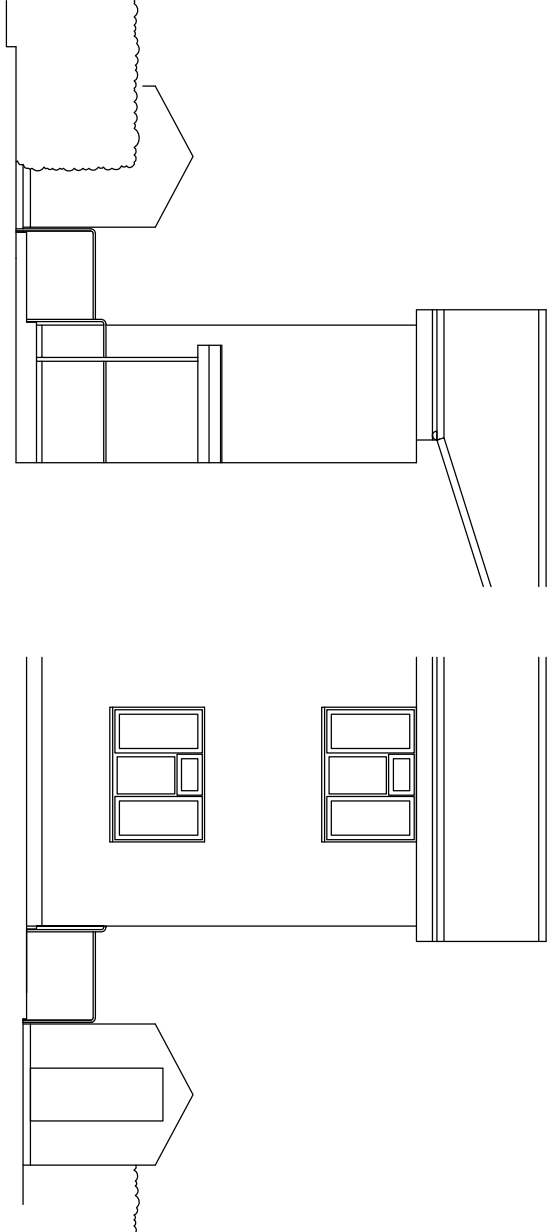

Existing North

Existing South

Existing East (Front)

mf designs ltd

Chartered Architects



36 Grove Road • Havant • Hampshire • PO9 1AR
Director: Martin Farrer RIBA • Co Registration No.4507379

t/f 02392 470967
e admh@mfdesigns.org.uk

EXISTING SURVEY - 17 Winsor Close, Hayling Island. PO11 9RF



Date: Jan 2025
Scale: 1:50/100 @ A3

Job No: 3361
Dwg No: EX_01