


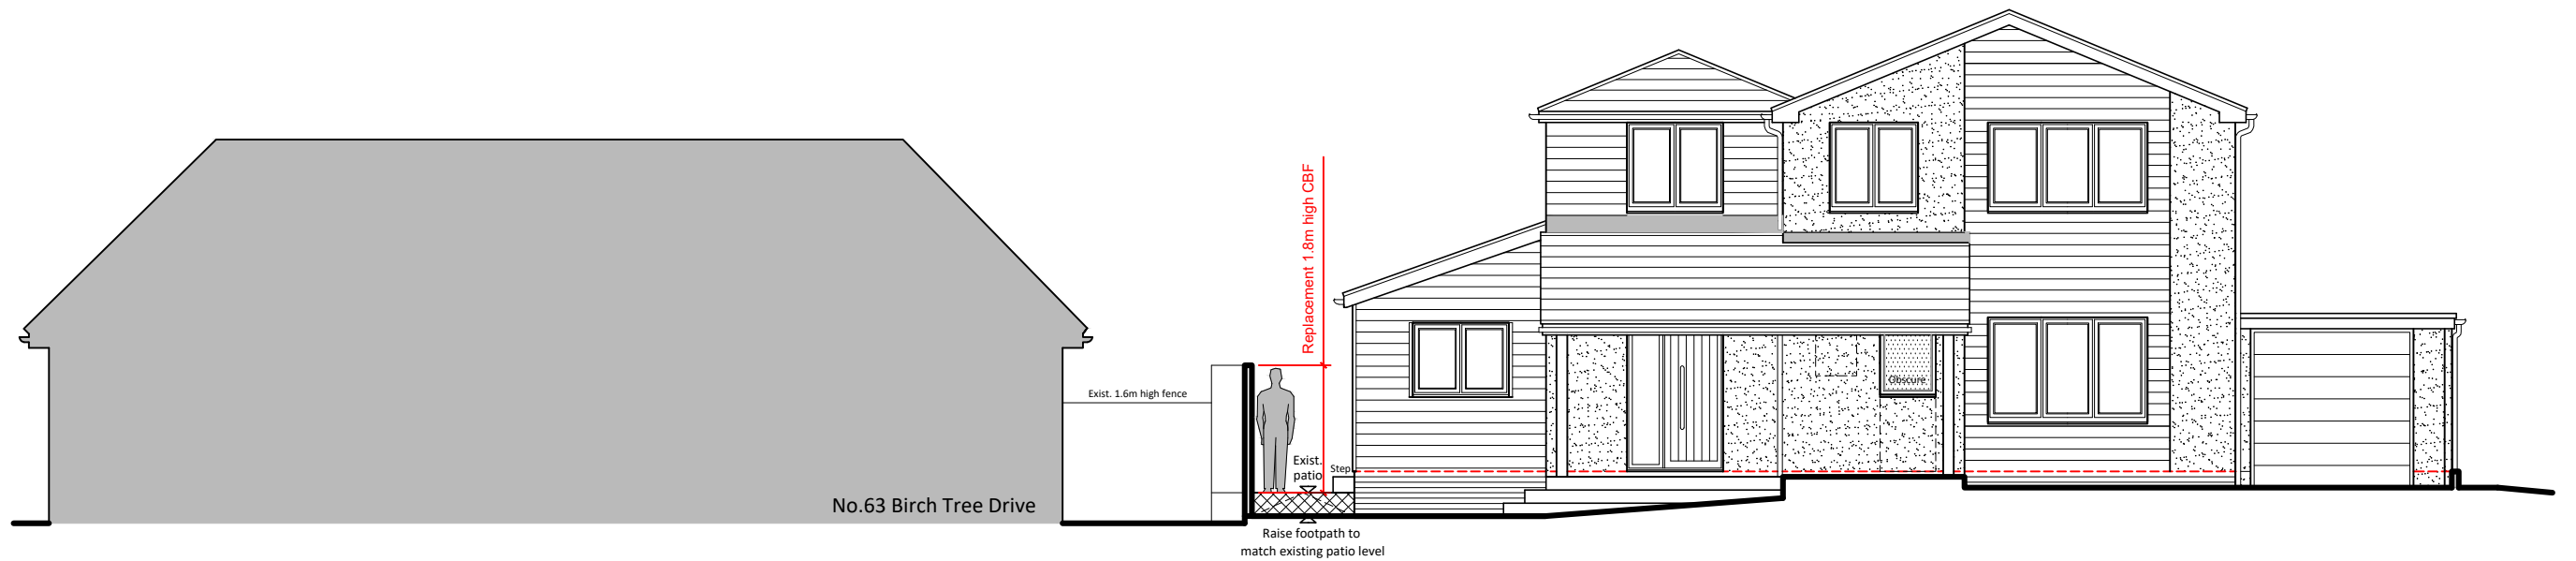

Proposed site section **A-A** scale 1:100




Ordnance Survey, (c) Crown Copyright 2024.
All rights reserved. Licence number 100022432

**Parking for
3 cars**
(2 on drive, 1 in garage)

**Proposed
single storey
rear extension**


**Proposed first
floor extension**

**Proposed
single storey
side extension**

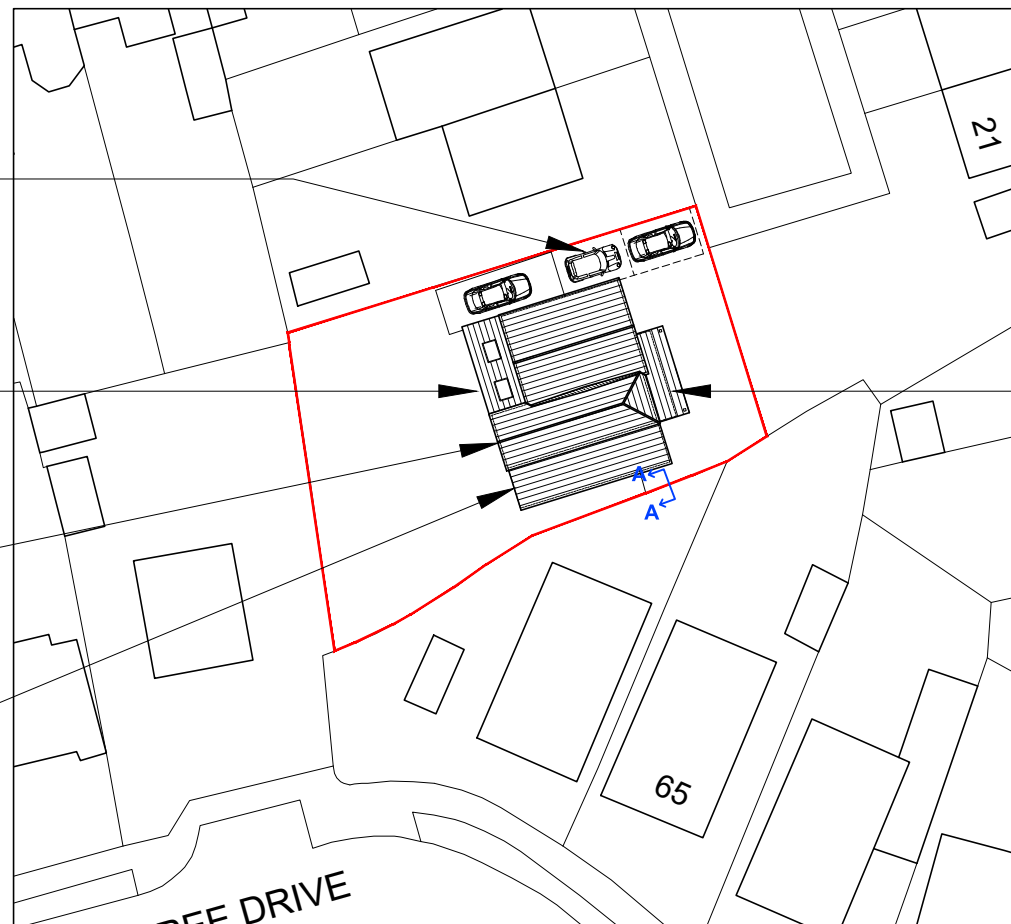


Site plan

scale 1:500

 


**Proposed
single storey
front extension**

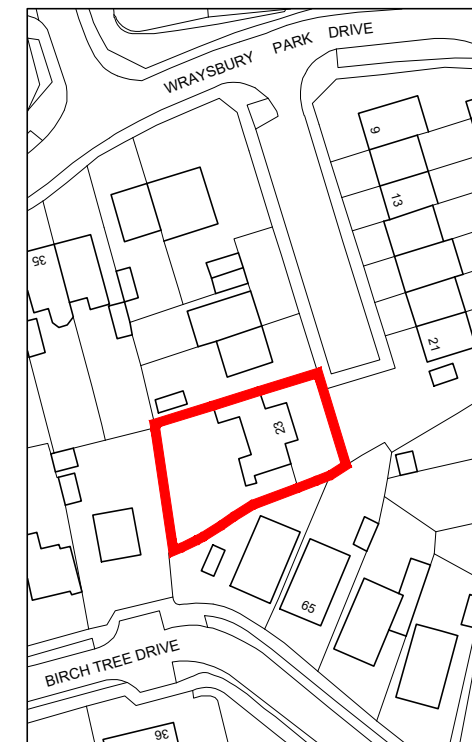

Location plan

scale 1:1250

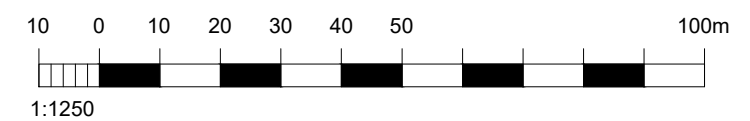

1:1250

For MR & MRS JOYCE	Title SITE & LOCATION PLANS & PROPOSED SITE SECTION				Office Tel: 01243 933732	 JB ARCHITECTURE
Project PROPOSED EXTENSION AT 23 WRAYSBURY PARK DRIVE, EMSWORTH, PO10 7UU	Date NOV 2025	Drawn JB	Scale As shown @ A3	Checked -	Email: admin@jb-architecturedesign.com	
	Job Number PL3.834.25	Drawing Number 30		Revision	Web: www.jb-architecturedesign.com	