


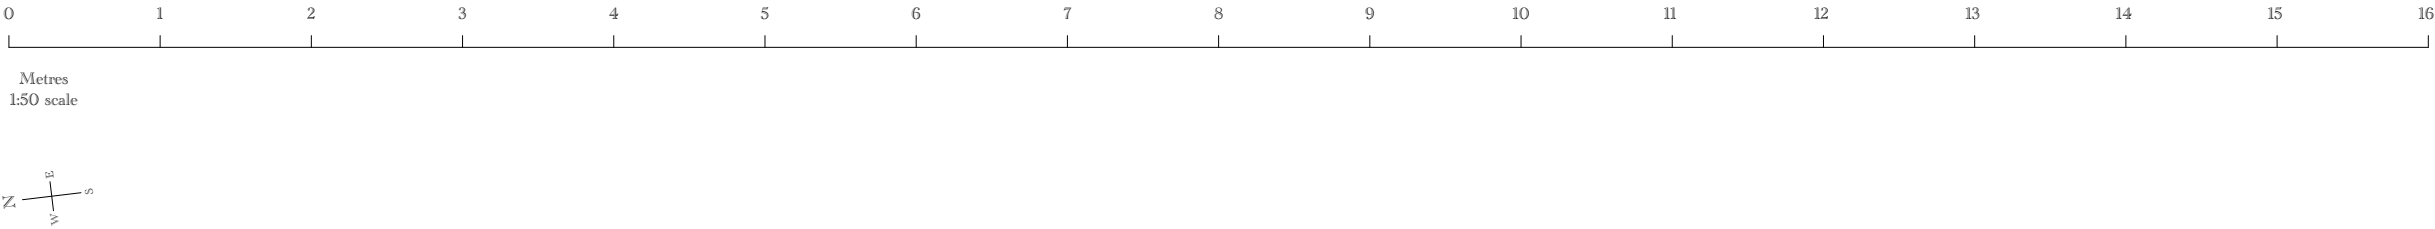


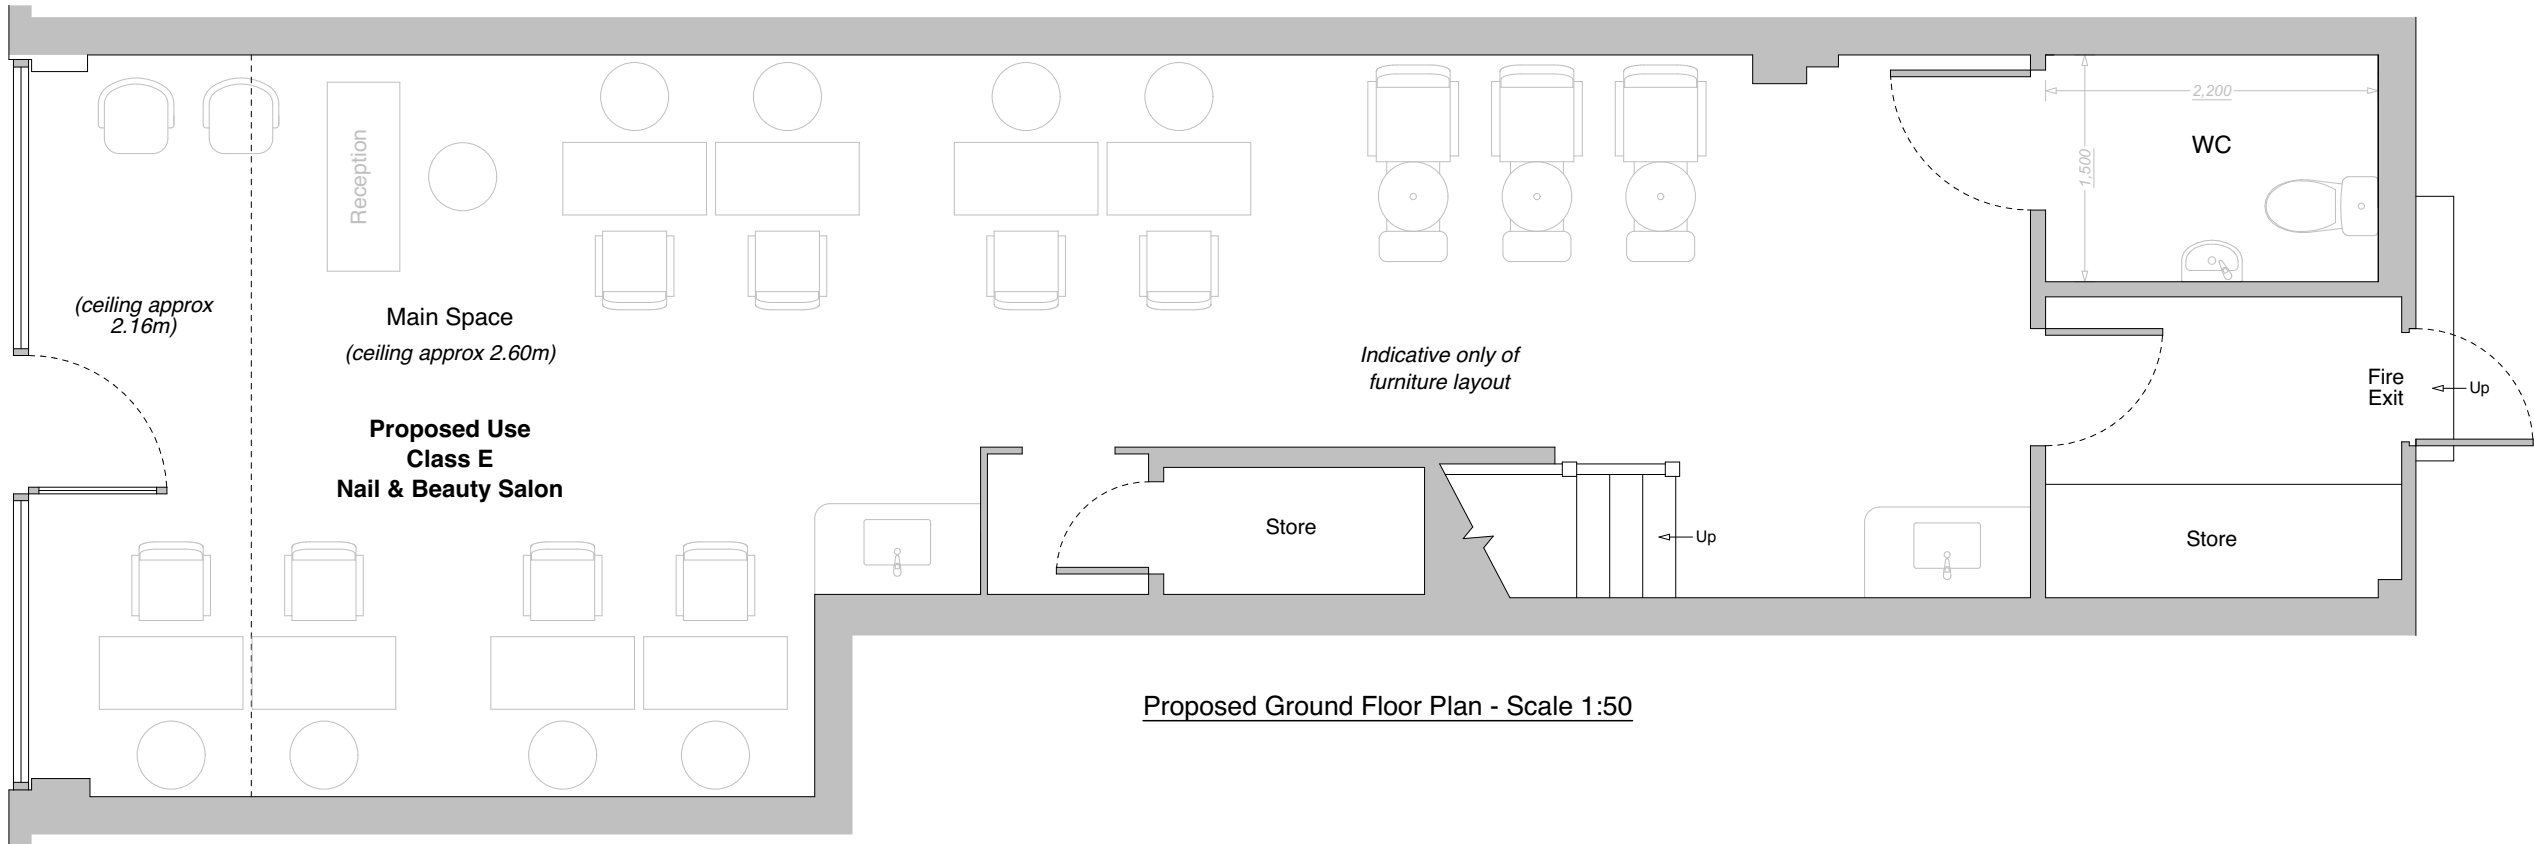


Proposed Ground Floor Plan - Scale 1:50

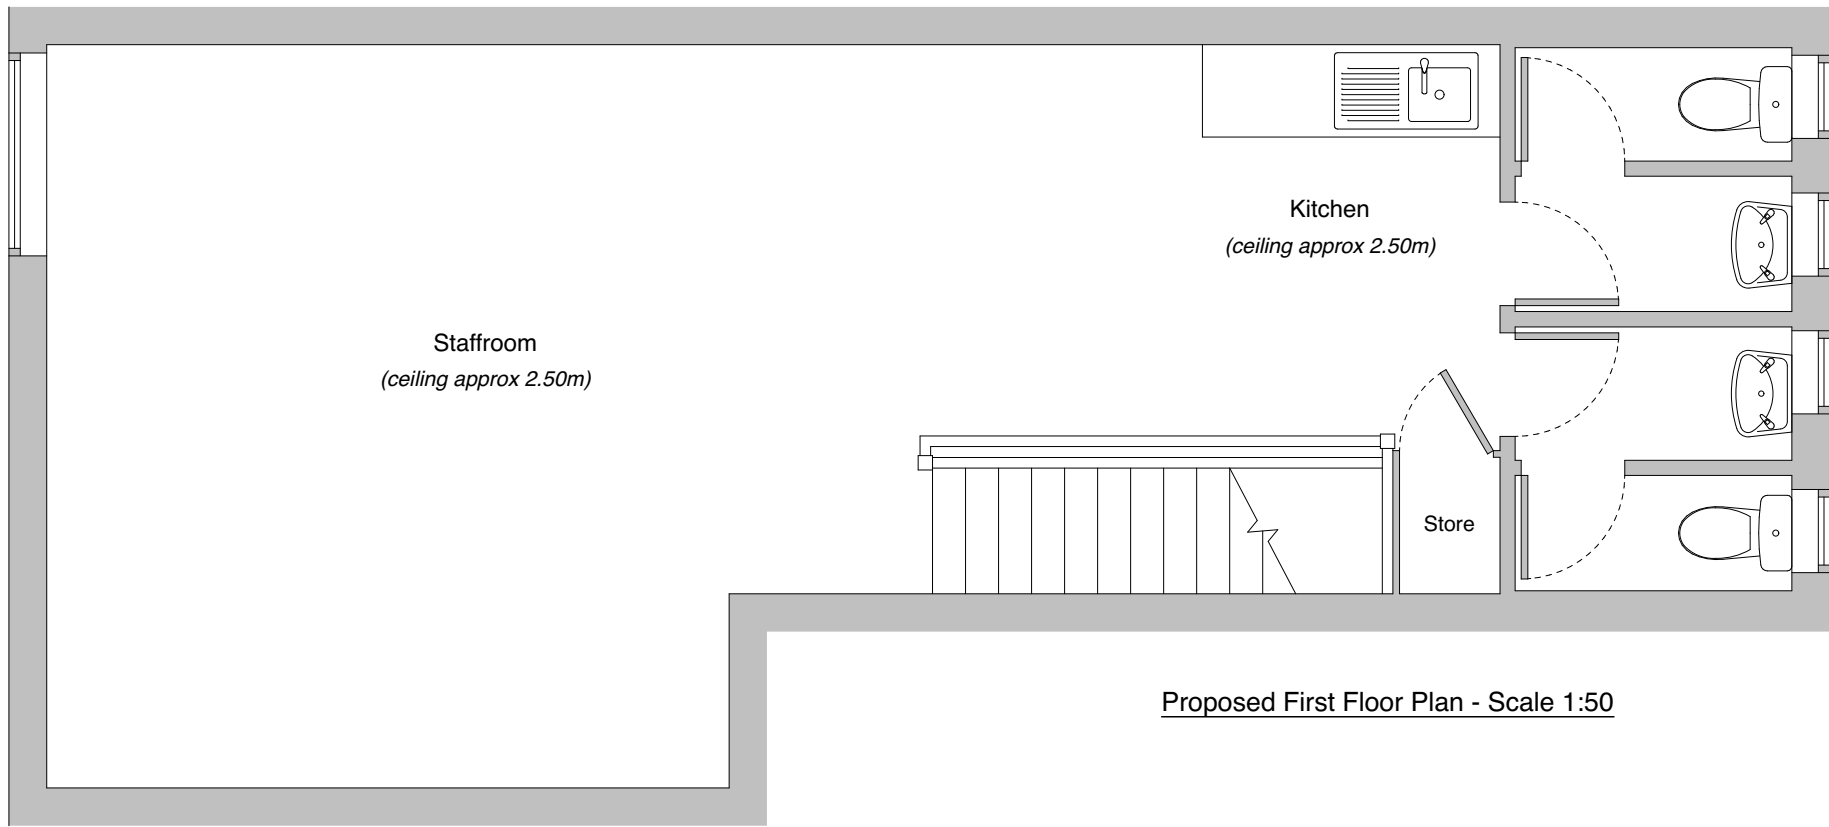

Proposed First Floor Plan - Scale 1:50

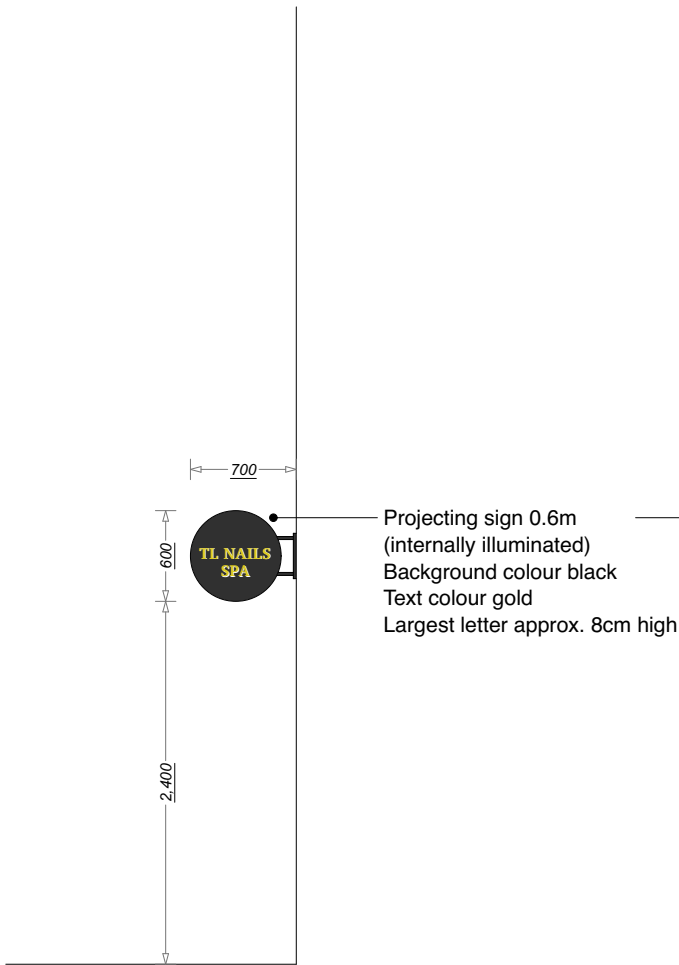

Proposed Side Elevation - Scale 1:50

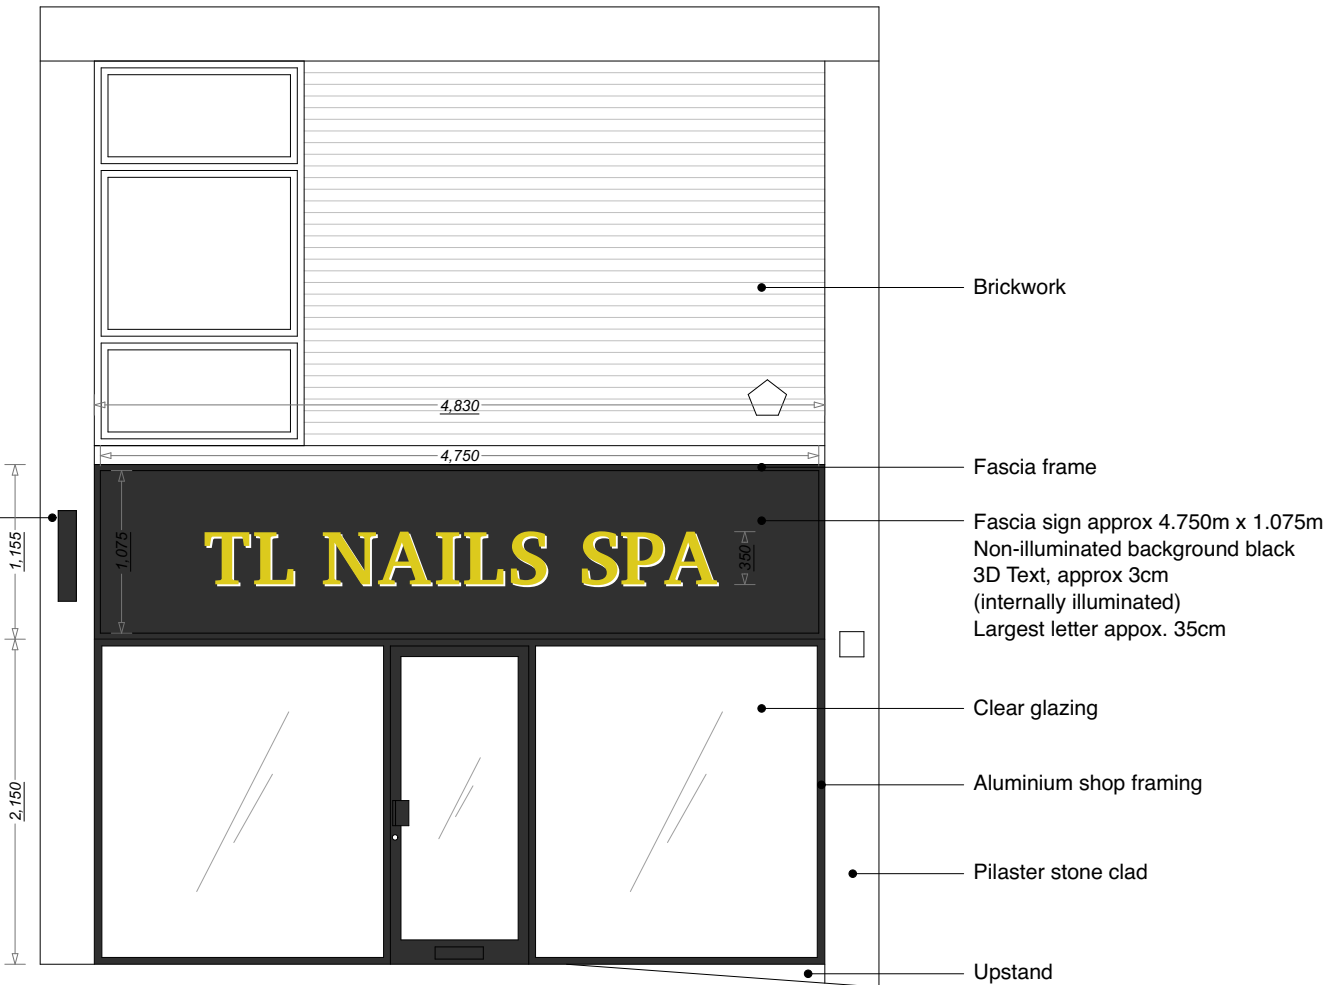

Proposed Front Elevation - Scale 1:50

Leith Kerr Architect ARB RIBA leith@leithkerr.com 19 Blunden Court, Farm Lane, London SW6 1PA 07930 315696	Site & Client	25 West Street, Havant, Hampshire PO9 1ER	<div><div>012345</div><div>CM</div></div> <div><div>012345</div><div>Metres 1:50 scale</div></div>
	Drawing Title	Proposed Plans and Elevation	
	Drawing No.	03 rev B	
	Scale & Date	1:50 @ A2 (22.10.25)	