

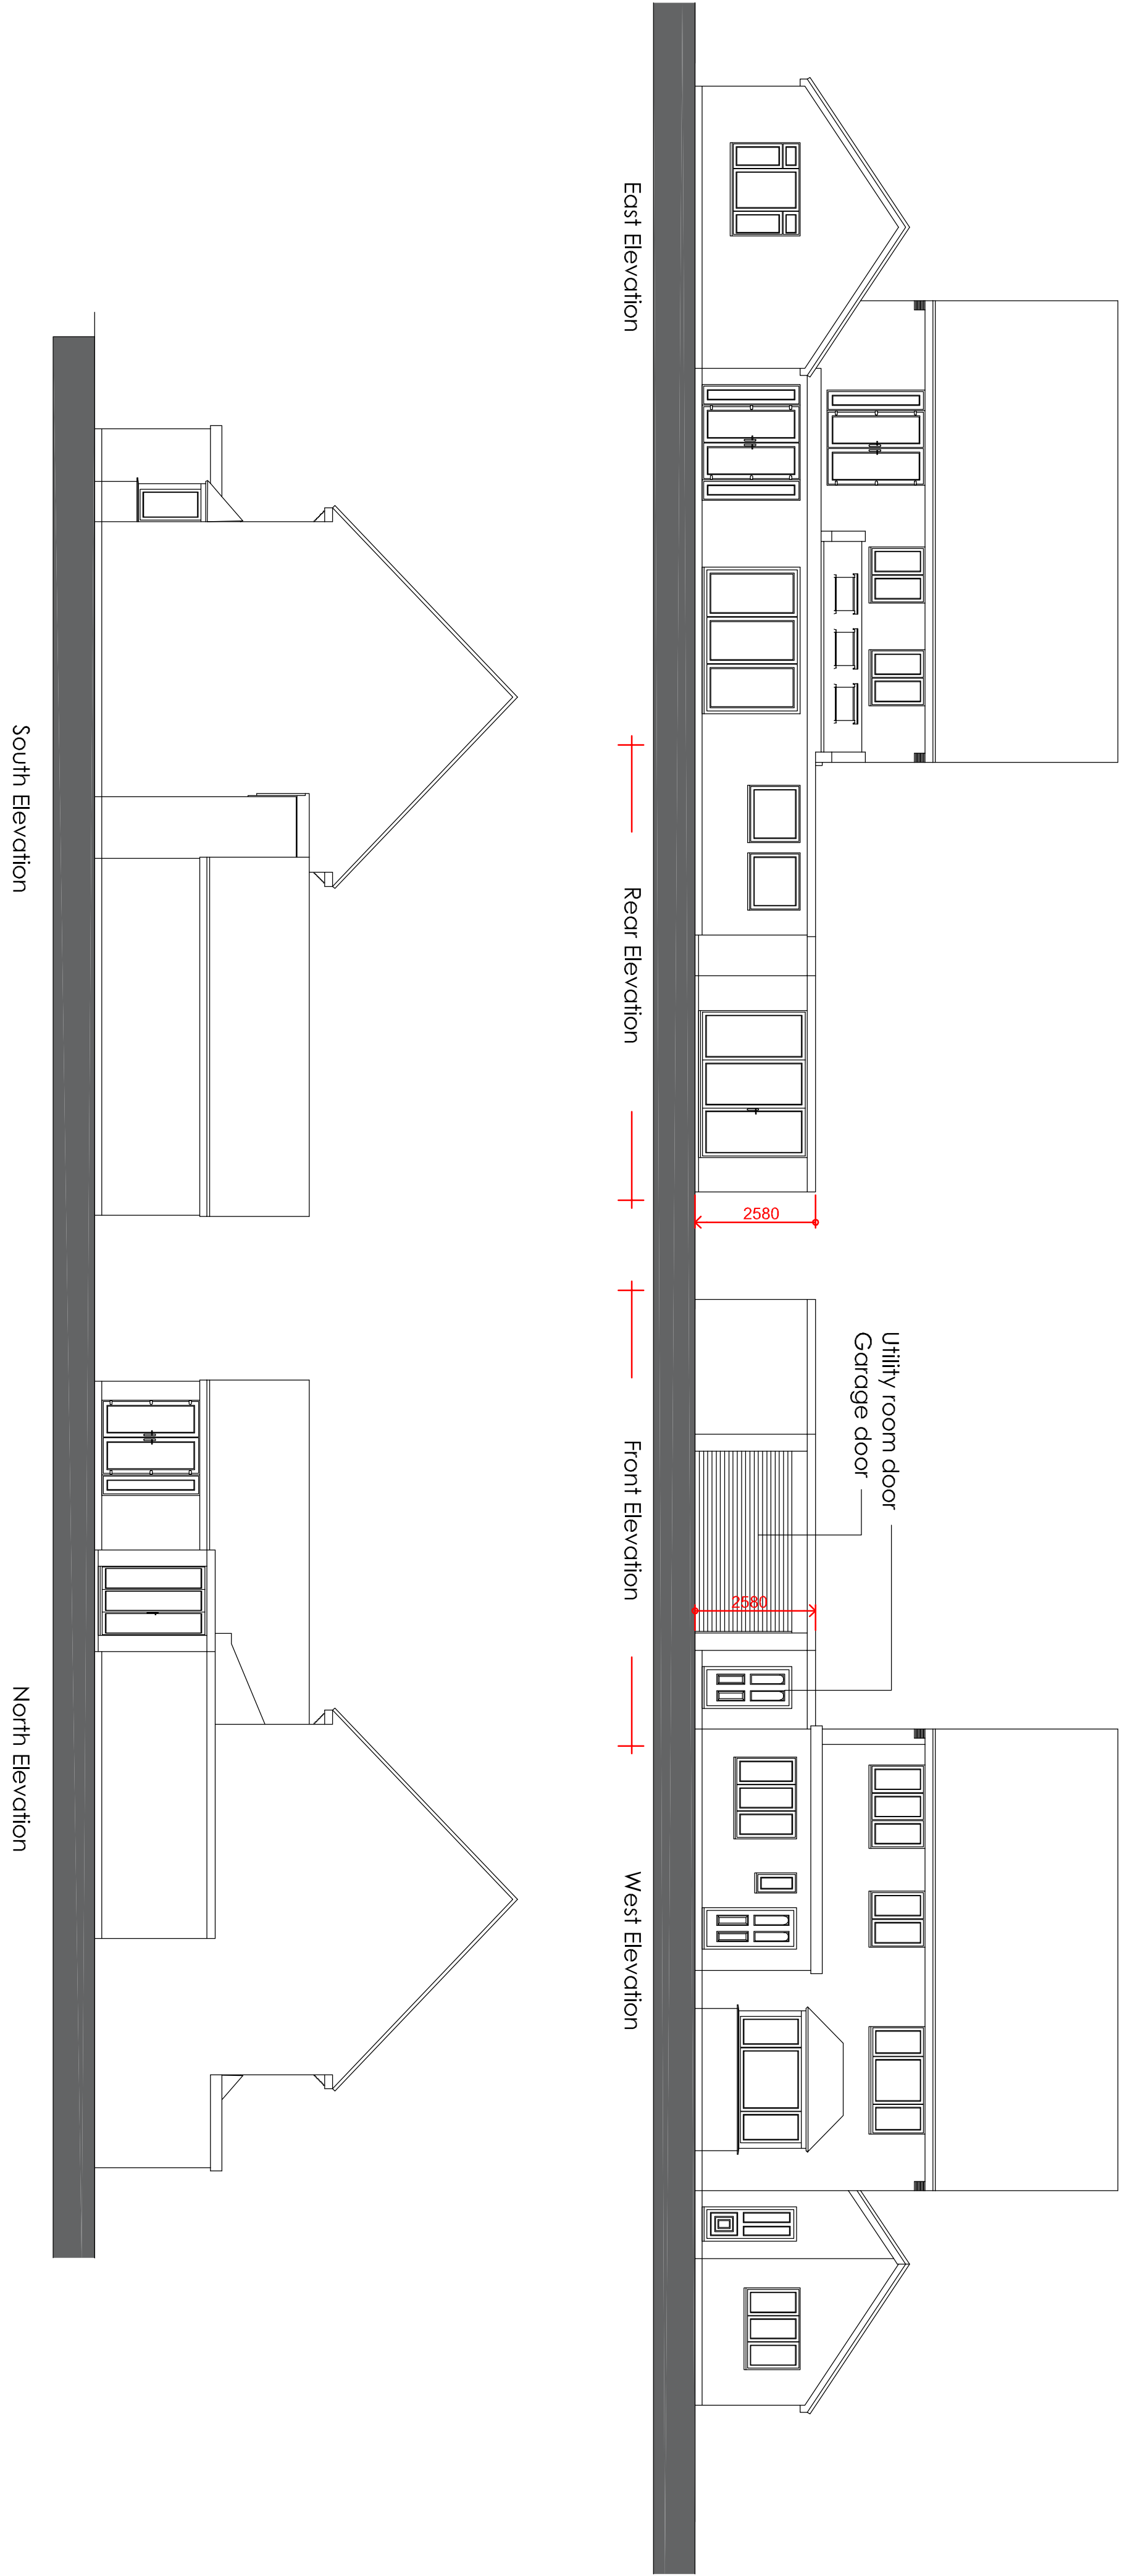



Existing Elevations

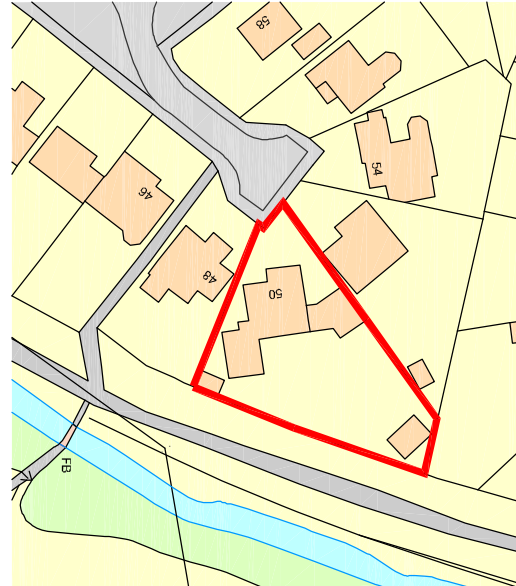



Ordnance Survey, (c) Crown Copyright 2025. All rights reserved. License number: 100202032

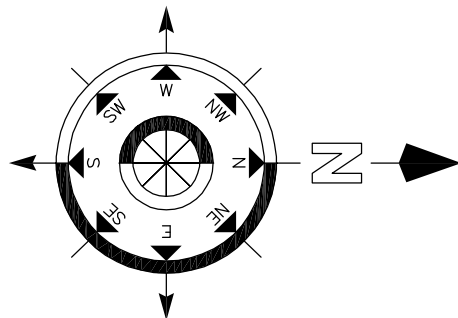

Existing Ground Floor Plan

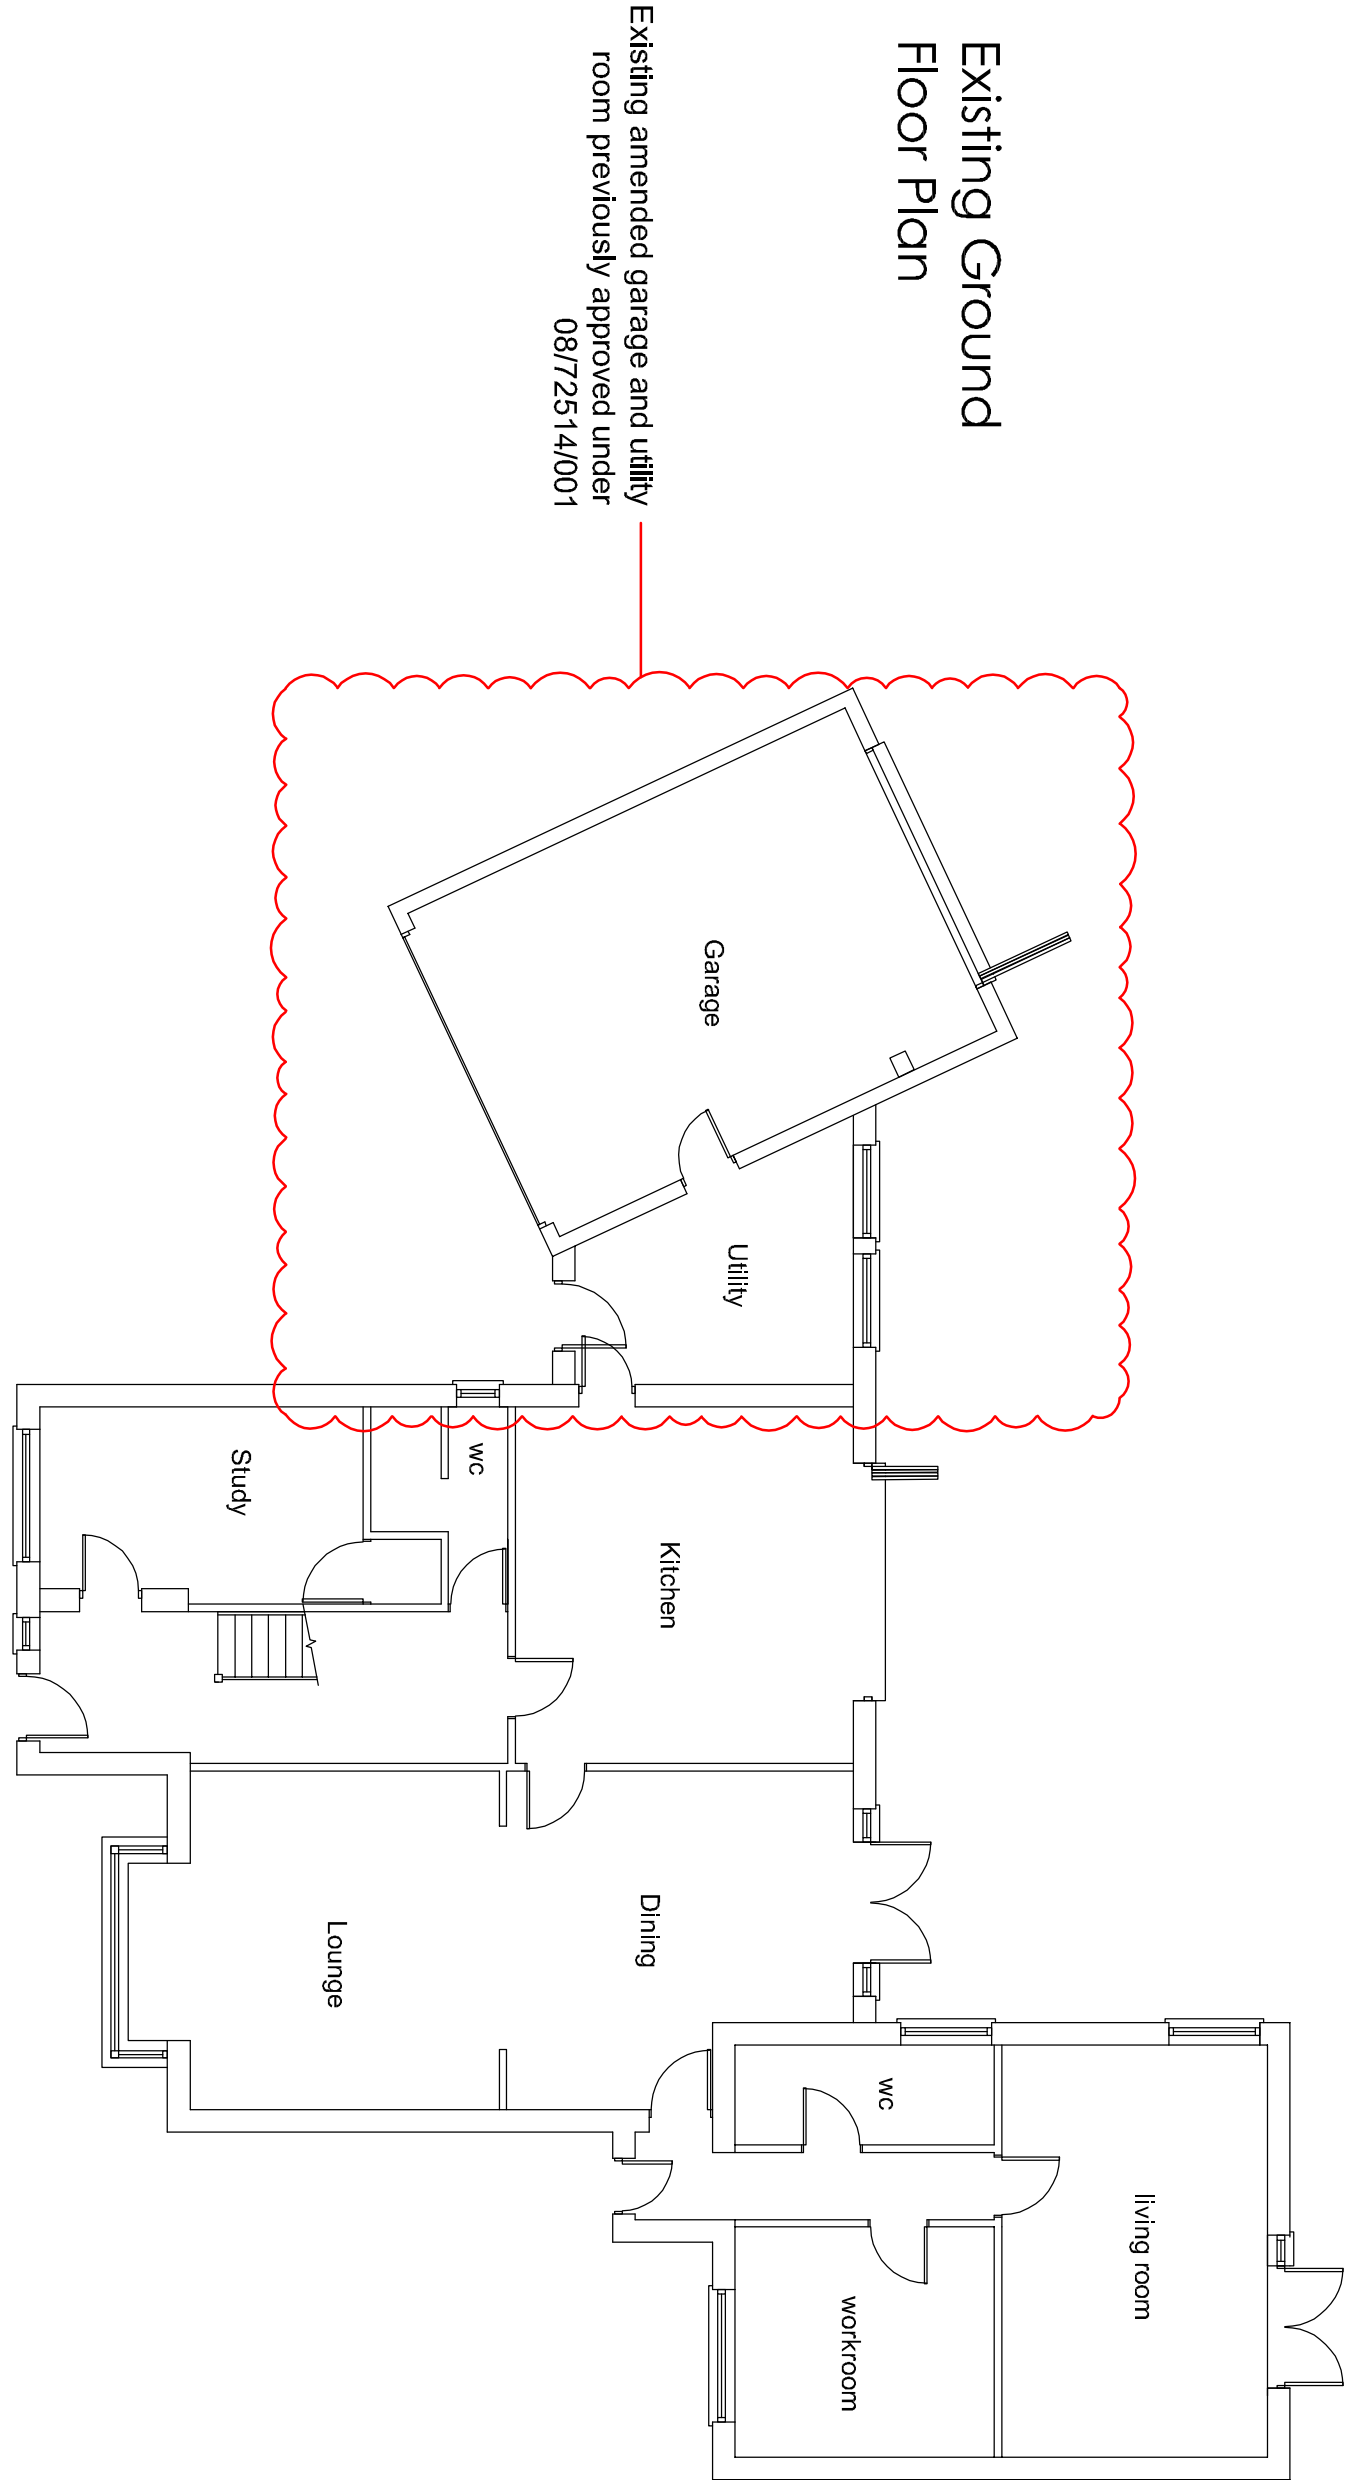

Architectural Illustrations

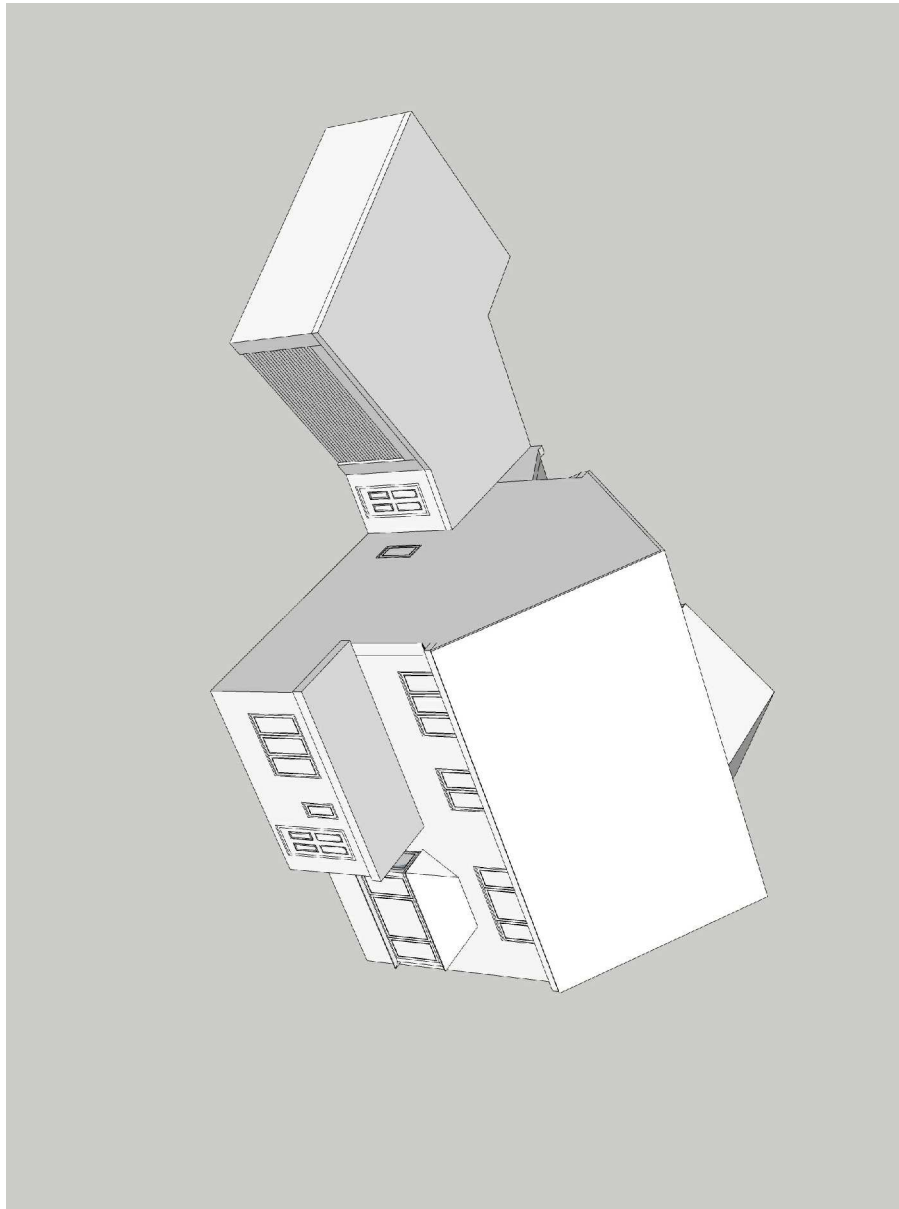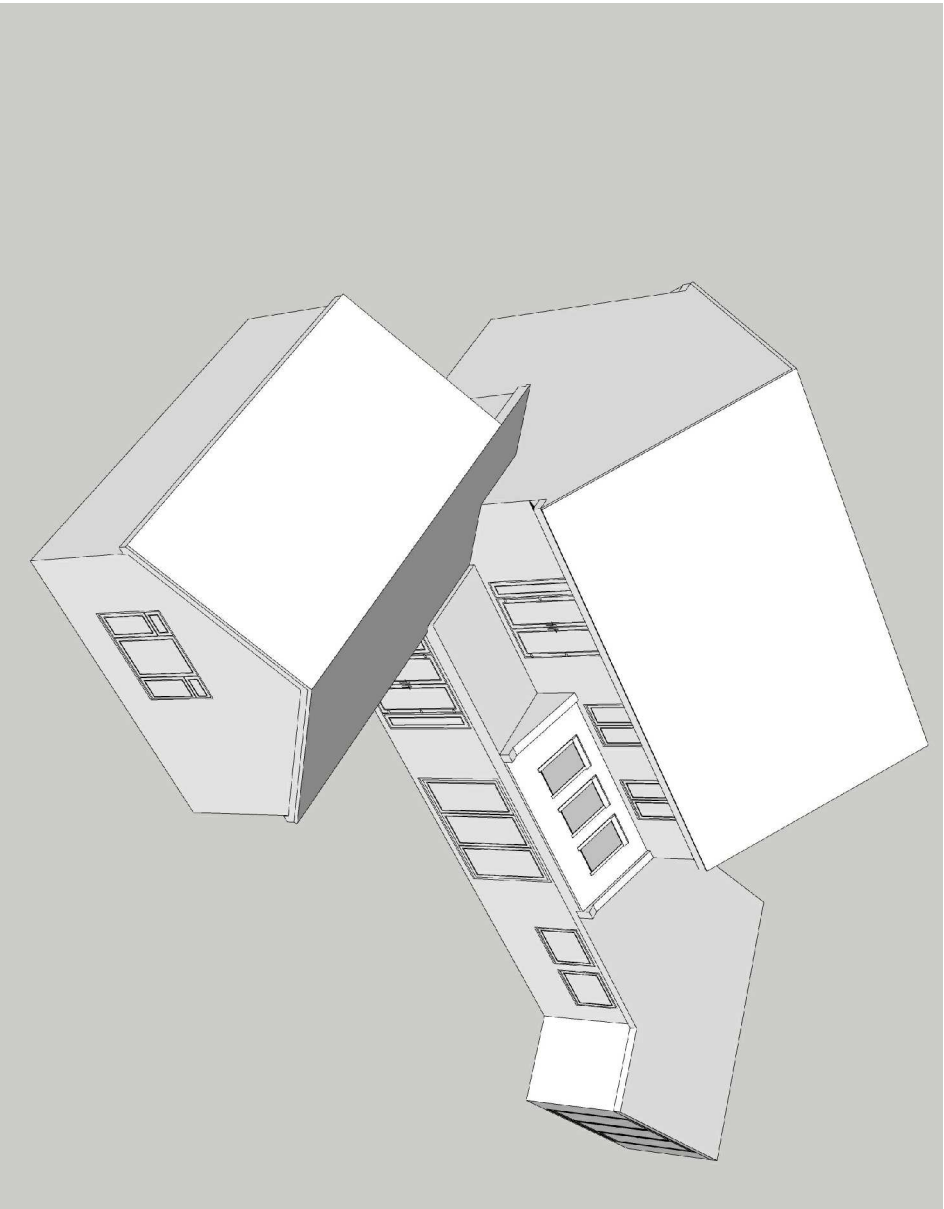

Revisions	Description	Date	Drawn
Project :			
Mr & Mrs J Laundon 50 Southbrook Road Langstone			
Drawing Title: Existing Ground Floor Plans			
Chris Flint Associates Ltd CHARTERED SURVEYORS - PROJECT MANAGERS DEVELOPMENT CONSULTANTS			
Drawn By	Date	SHEET SIZE	Approved By
CF	01/09/25	A1	
Drawn By	Date	Revised	Scale
CFA	FULL	01	1-100
PLANNING			
BECIM000 - 20 QUEENS ROAD - WATERLOO TILE - P07 238 tel: 01392 43244 Email: info@flintassociates.co.uk			