




37 HORNDEAD ROAD, EMSWORTH
EXISTING

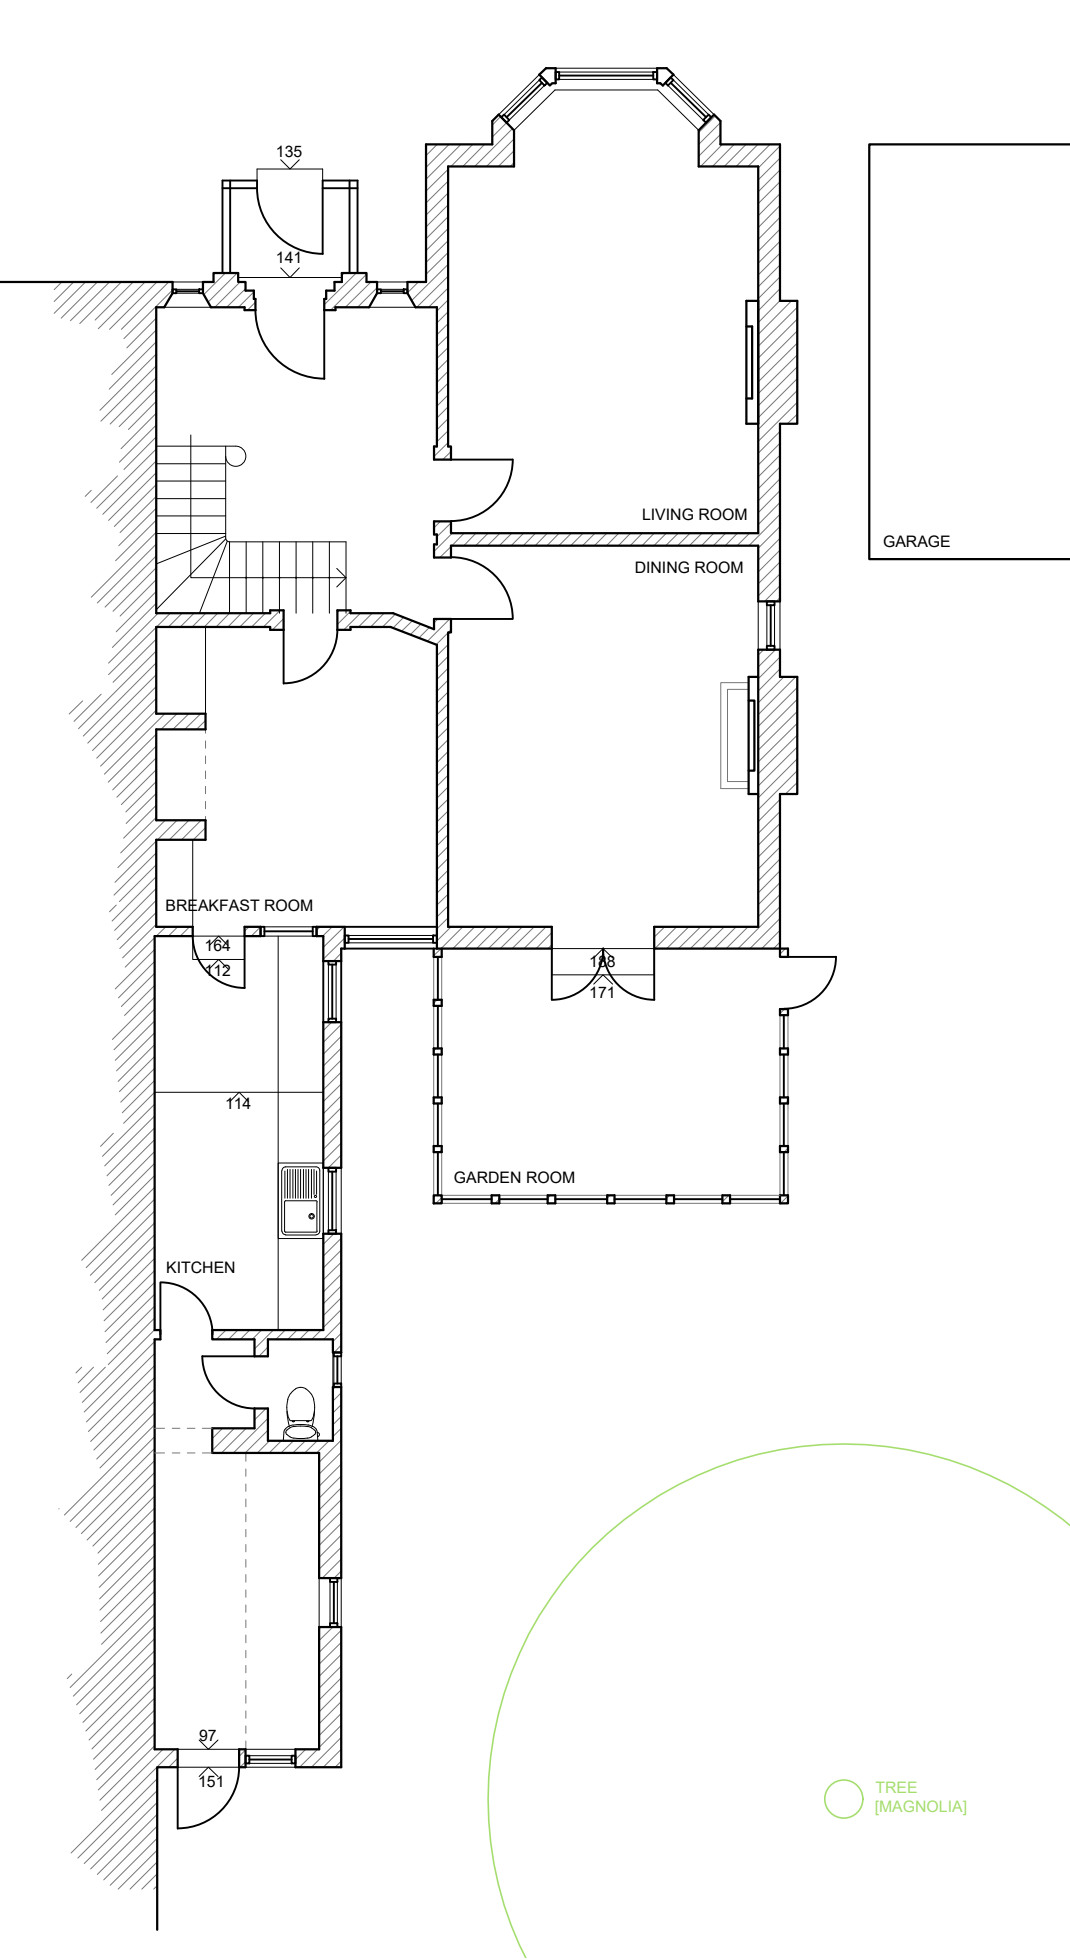


GROUND FLOOR PLAN
1:100

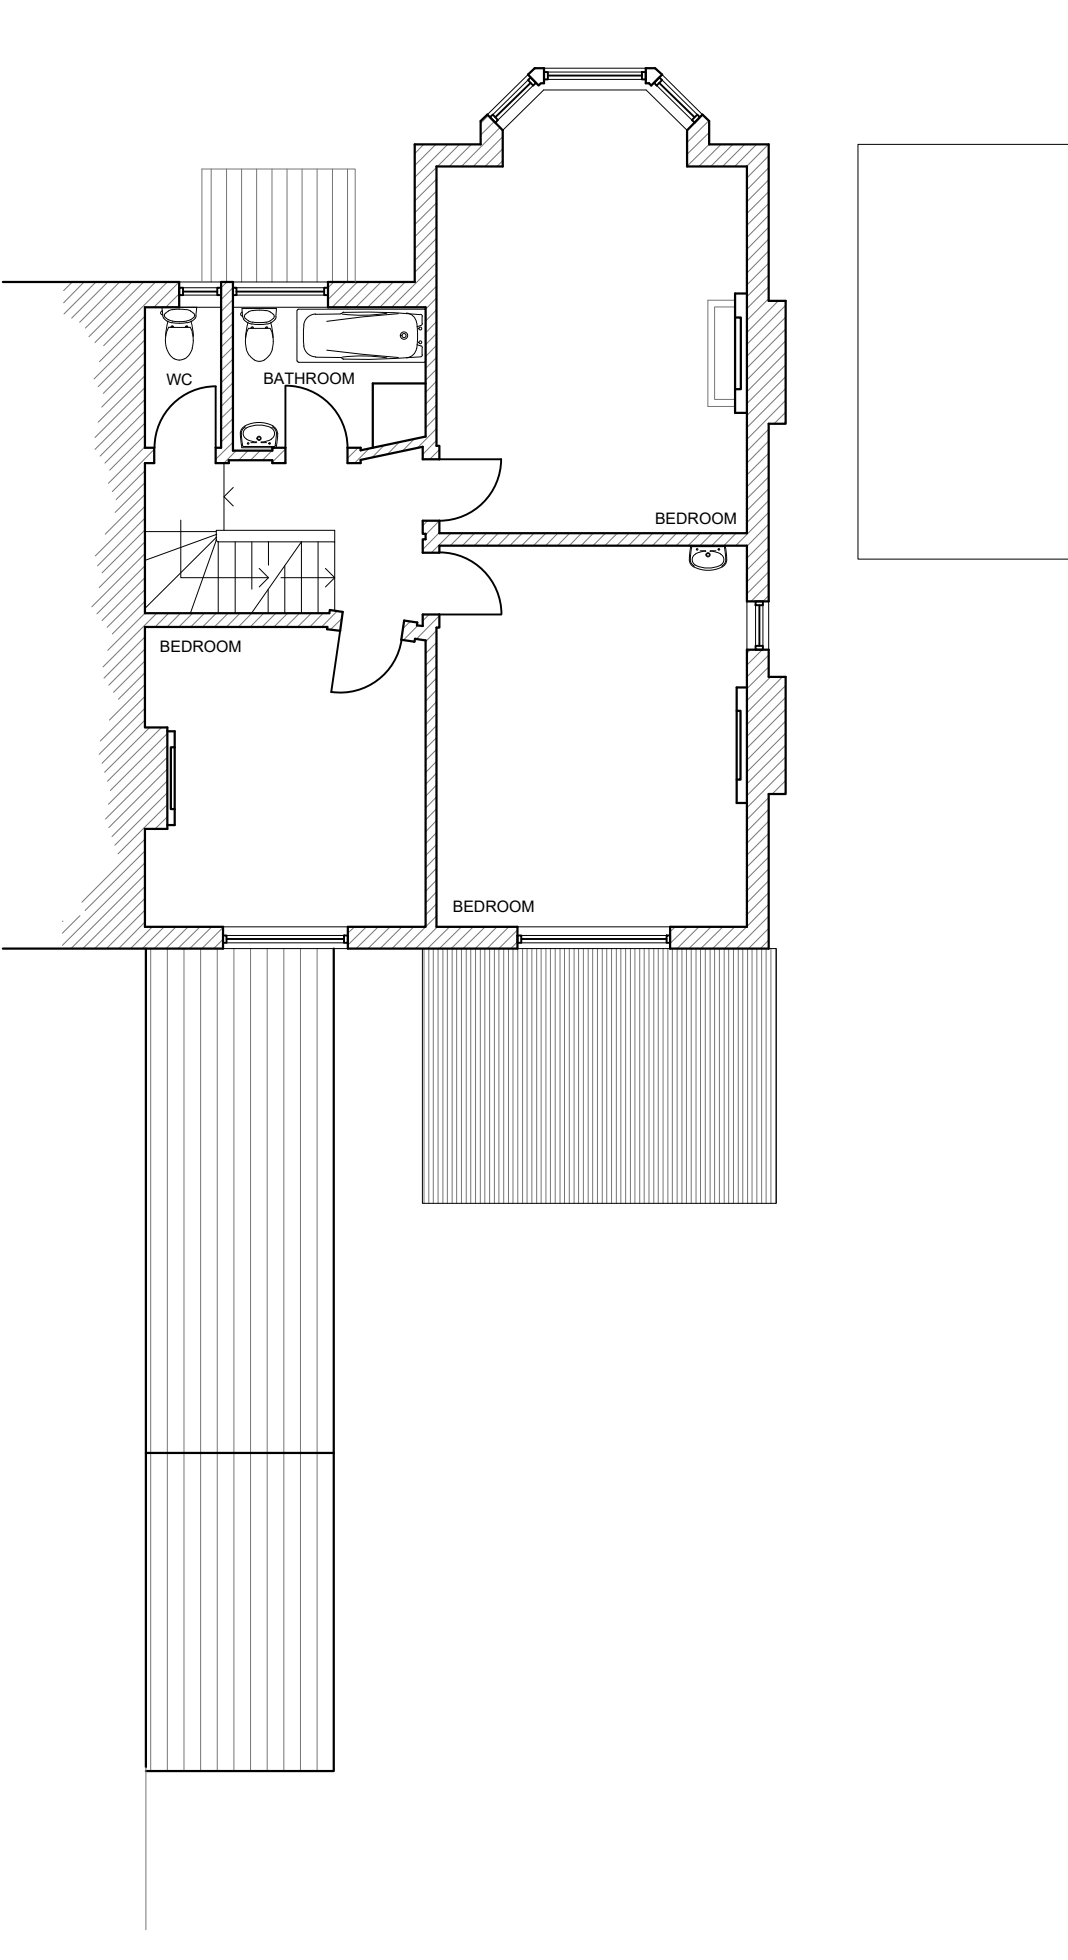


FIRST FLOOR PLAN
1:100

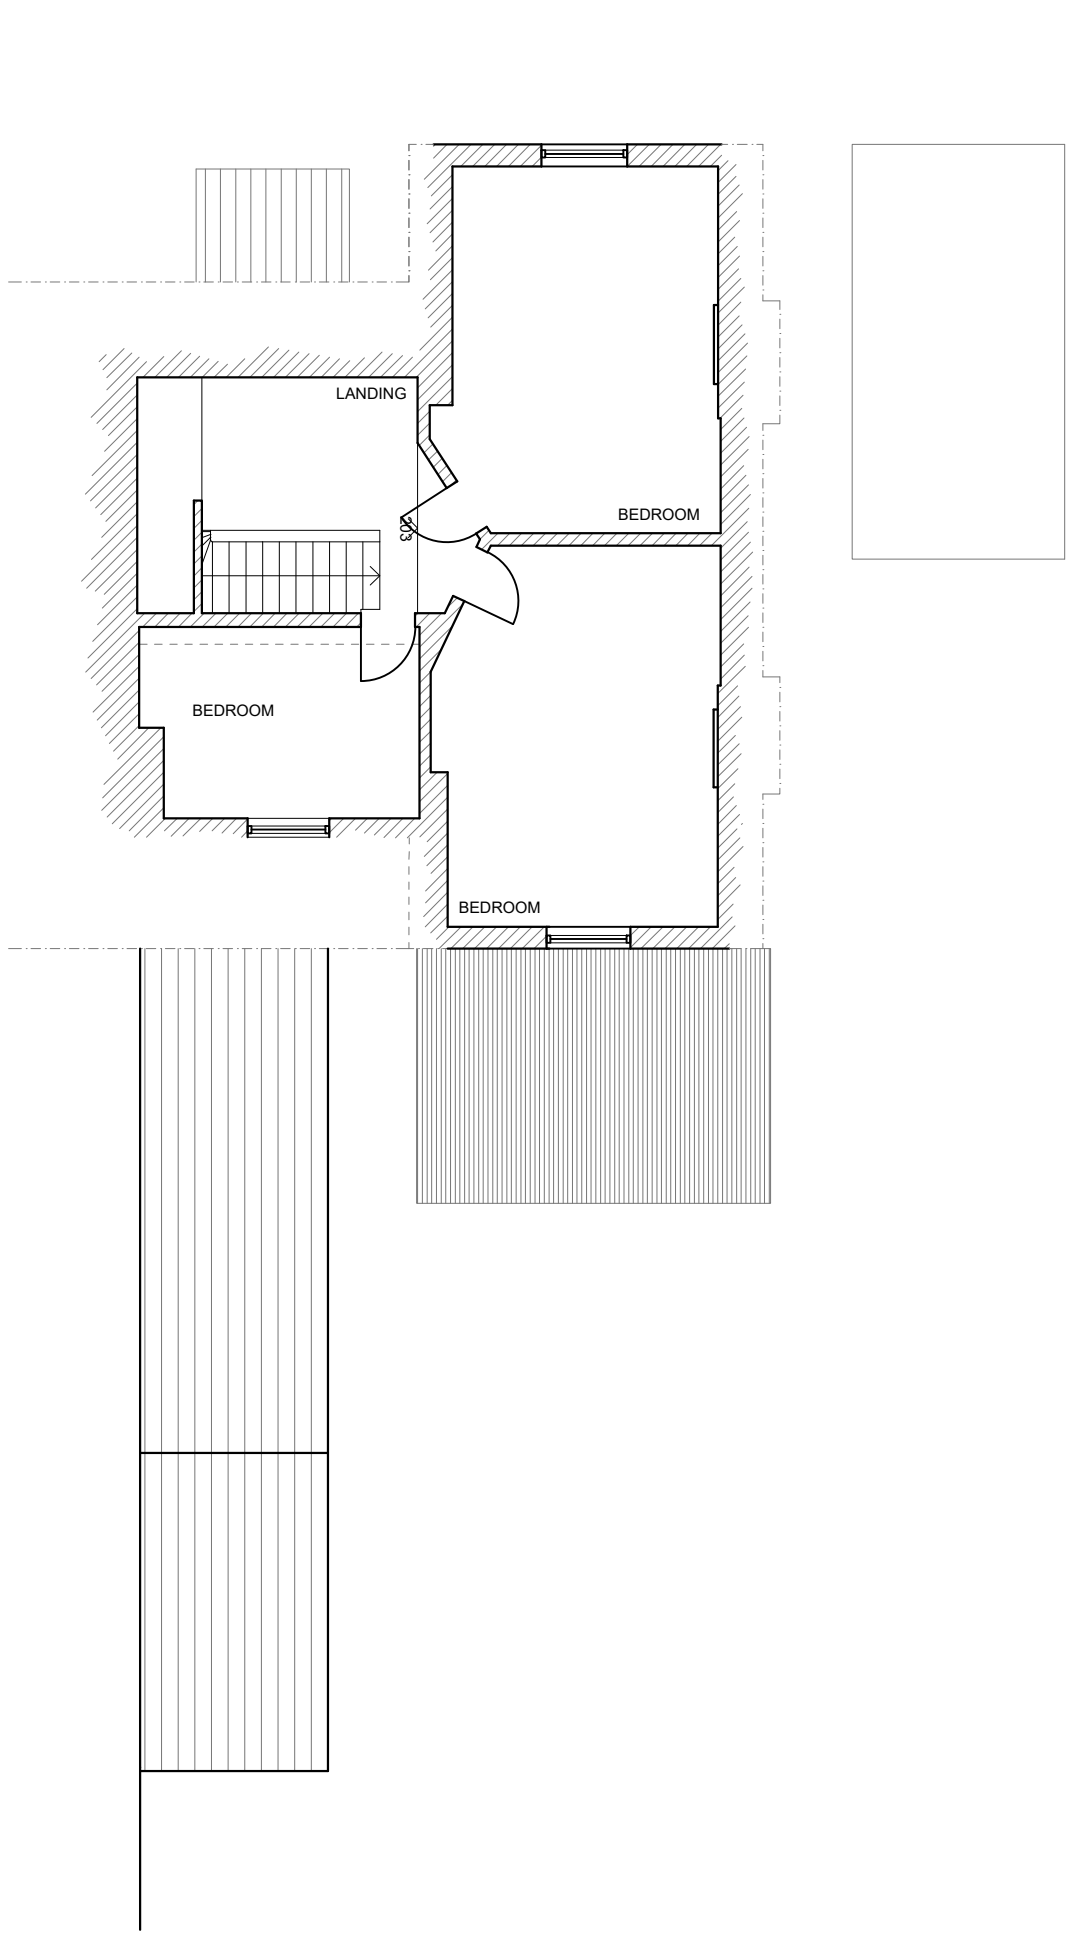

SECOND FLOOR PLAN
1:100

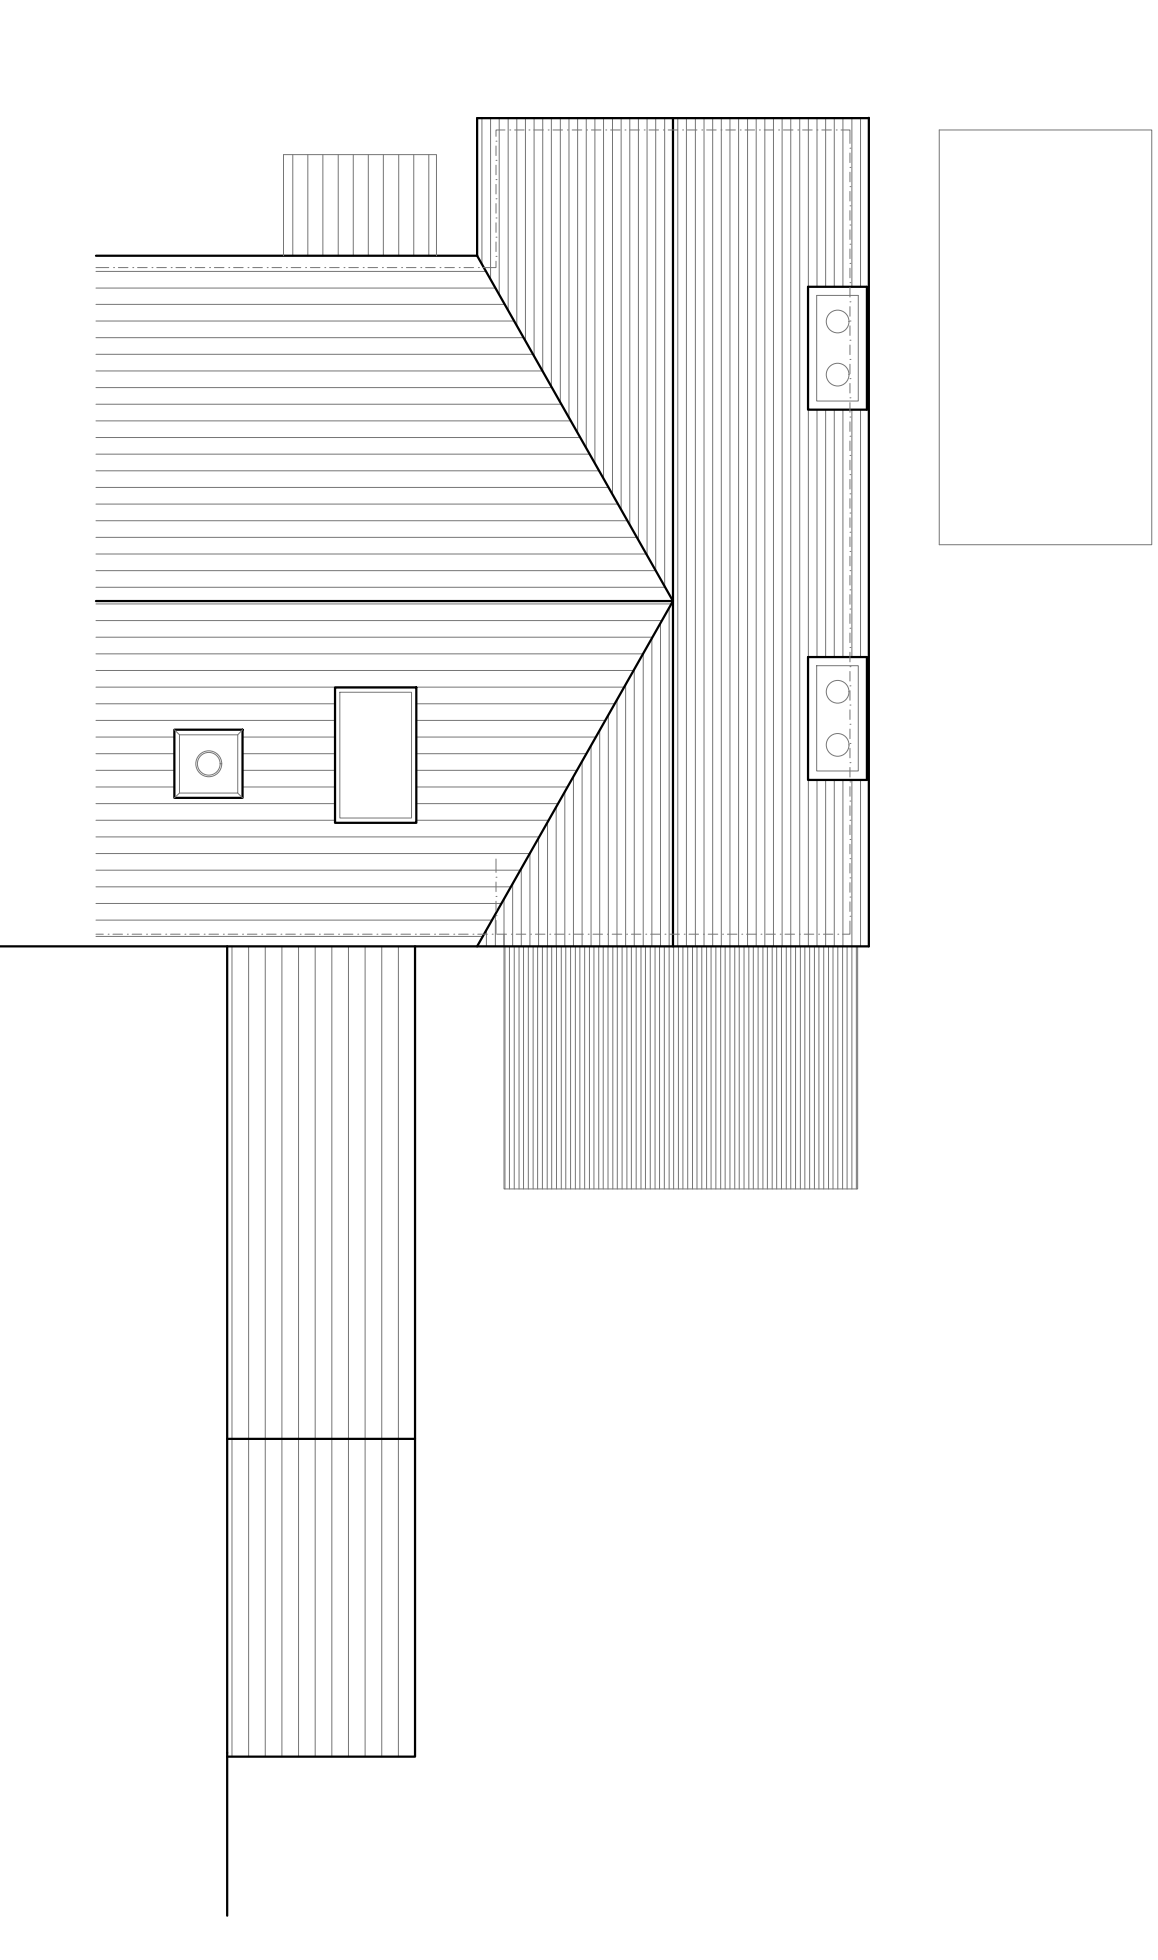

ROOF PLAN
1:100

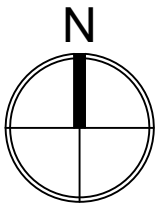


NORTH-EAST (front) ELEVATION
1:100





SOUTH-EAST (side) ELEVATION
1:100



SOUTH-WEST (rear) ELEVATION
1:100

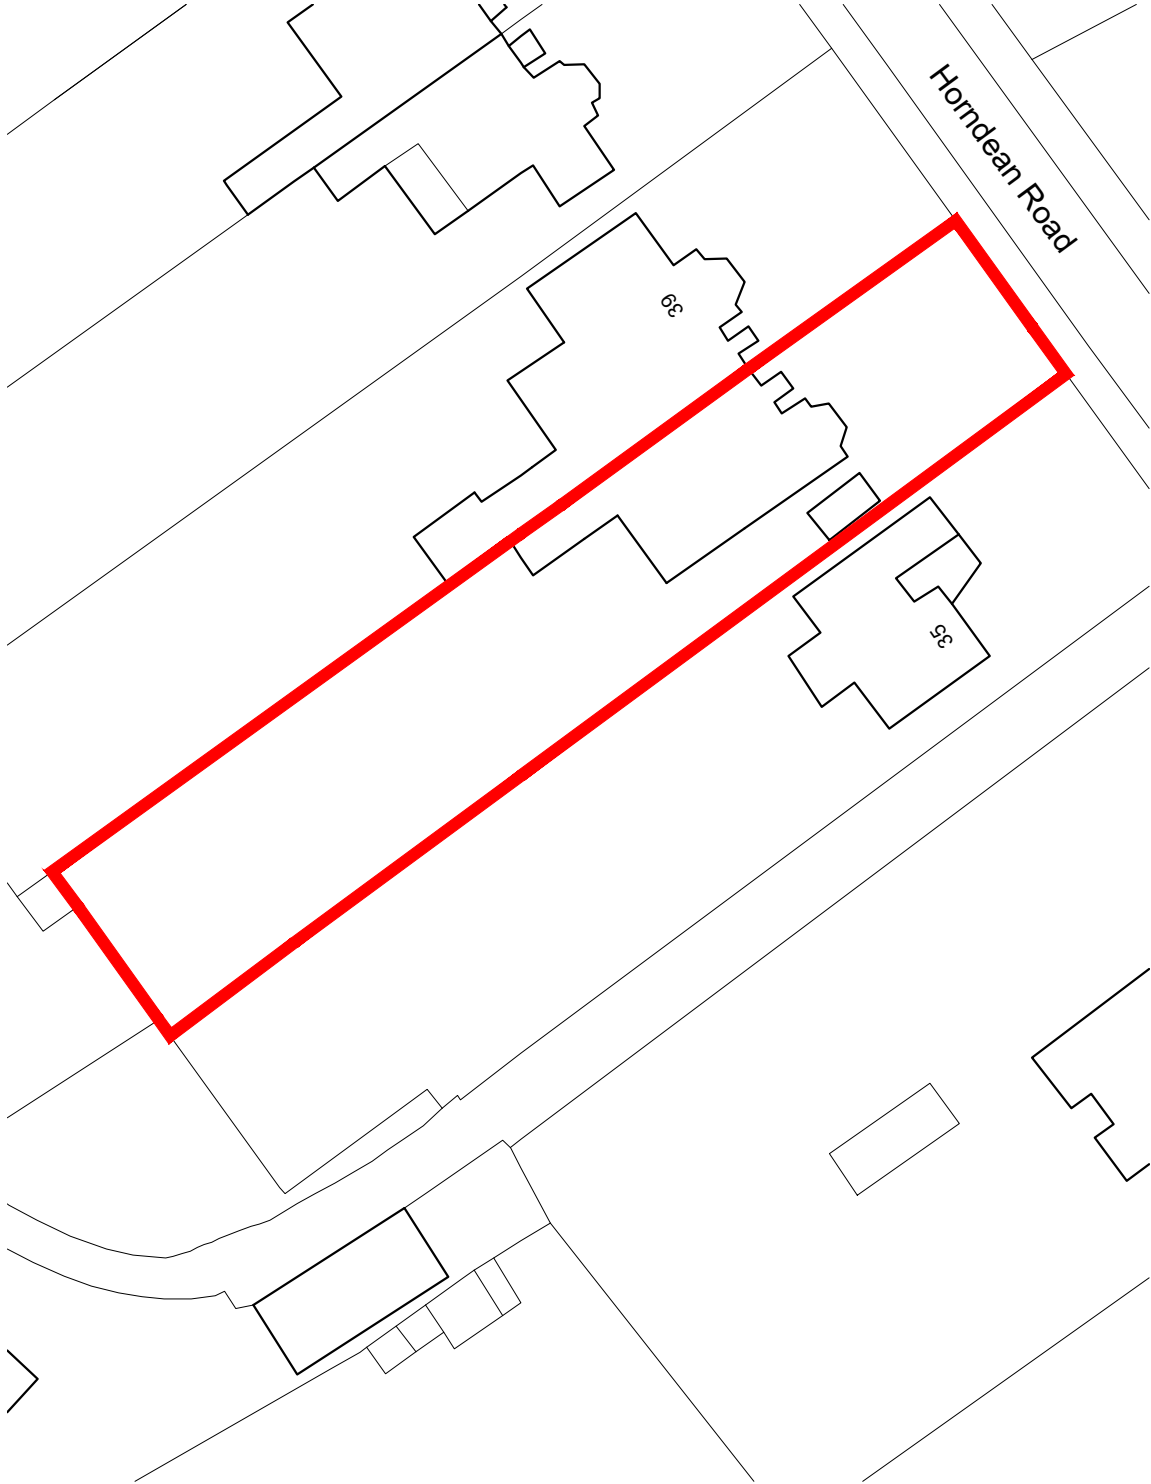

BLOCK PLAN
1:500

  

LOCATION PLAN

1:1250
Ordnance Survey (c) Crown Copyright 2020.
All rights reserved. Licence number
100022432

NOTES:

Dimensions to be checked on site before commencing work.
Any discrepancies shall be reported to the architect
immediately.

Do not scale from these drawings except for planning
purposes.

Use figured dimensions only.

Where applicable this drawing is to be read in conjunction
with other consultants' drawings.

All drawings to be read in conjunction with specification and
all other drawings including structural engineer and
mechanical and electrical drawings / specification

REV	DATE	AMENDMENT	DRAWN

hd
architects

Helyer Davies Architects Ltd
1 The Old Flour Mill,
Emsworth, PO10 7BT
01243 370 715
www.hdarchitects.co.uk mail@hdarchitects.co.uk

PROJECT
37 Horndean Road
Emsworth

DRAWING
EXISTING

SCALE
as noted @ A1

DATE SEPTEMBER 2020	DRAWN *
DRAWING NUMBER 20087-01	REVISION *