


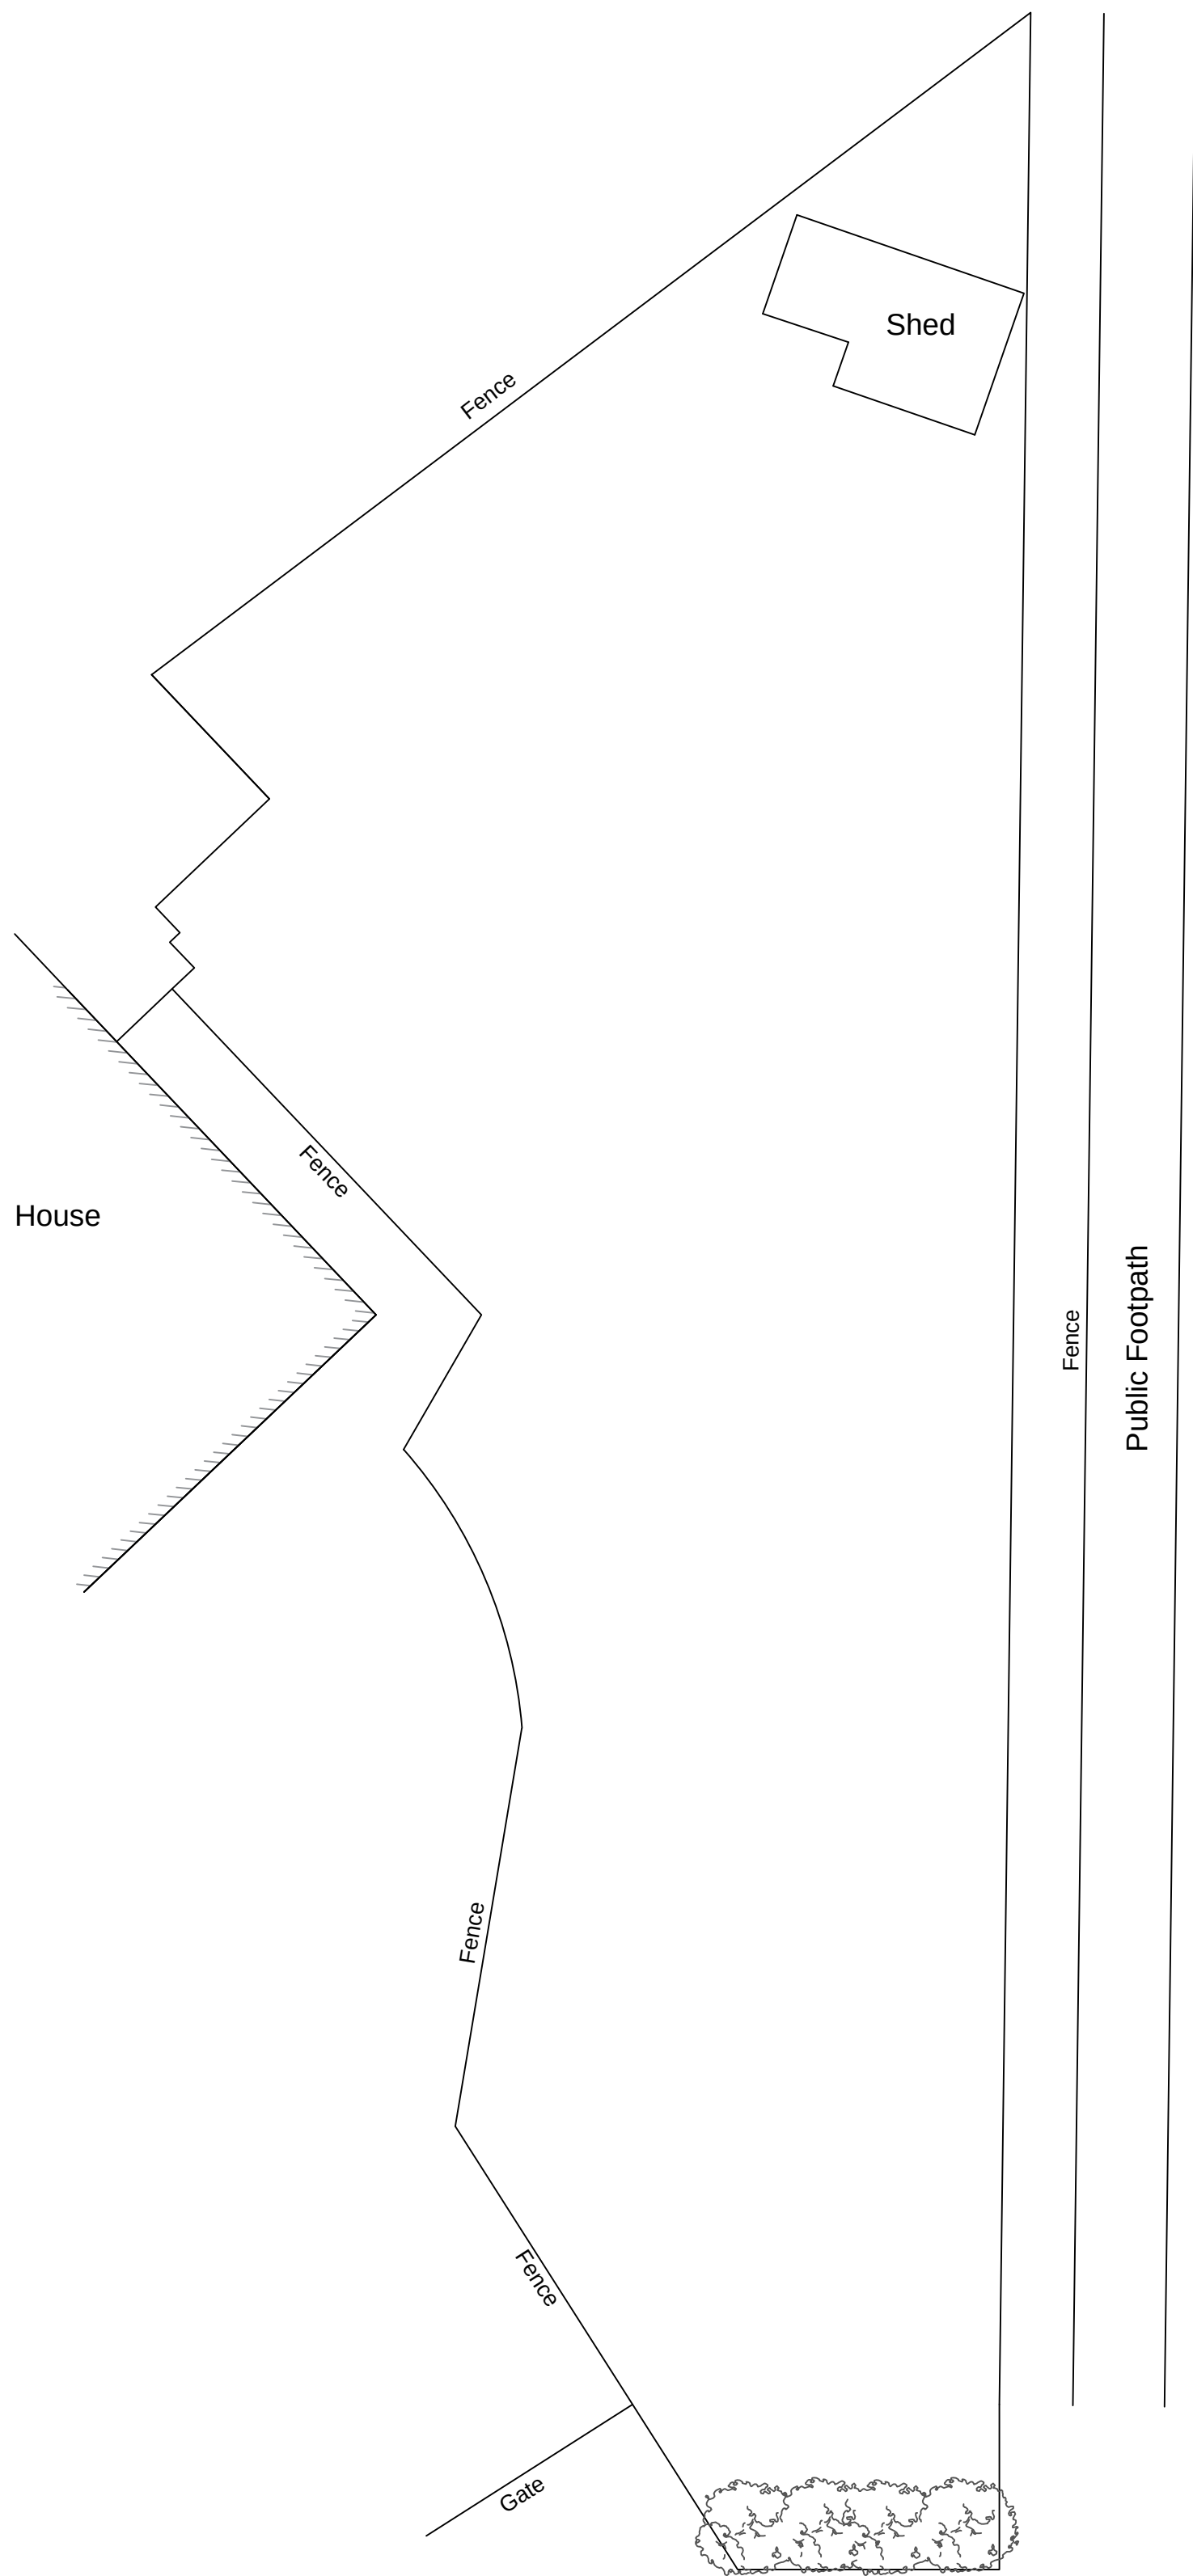


 

Existing Site Plan 1:100

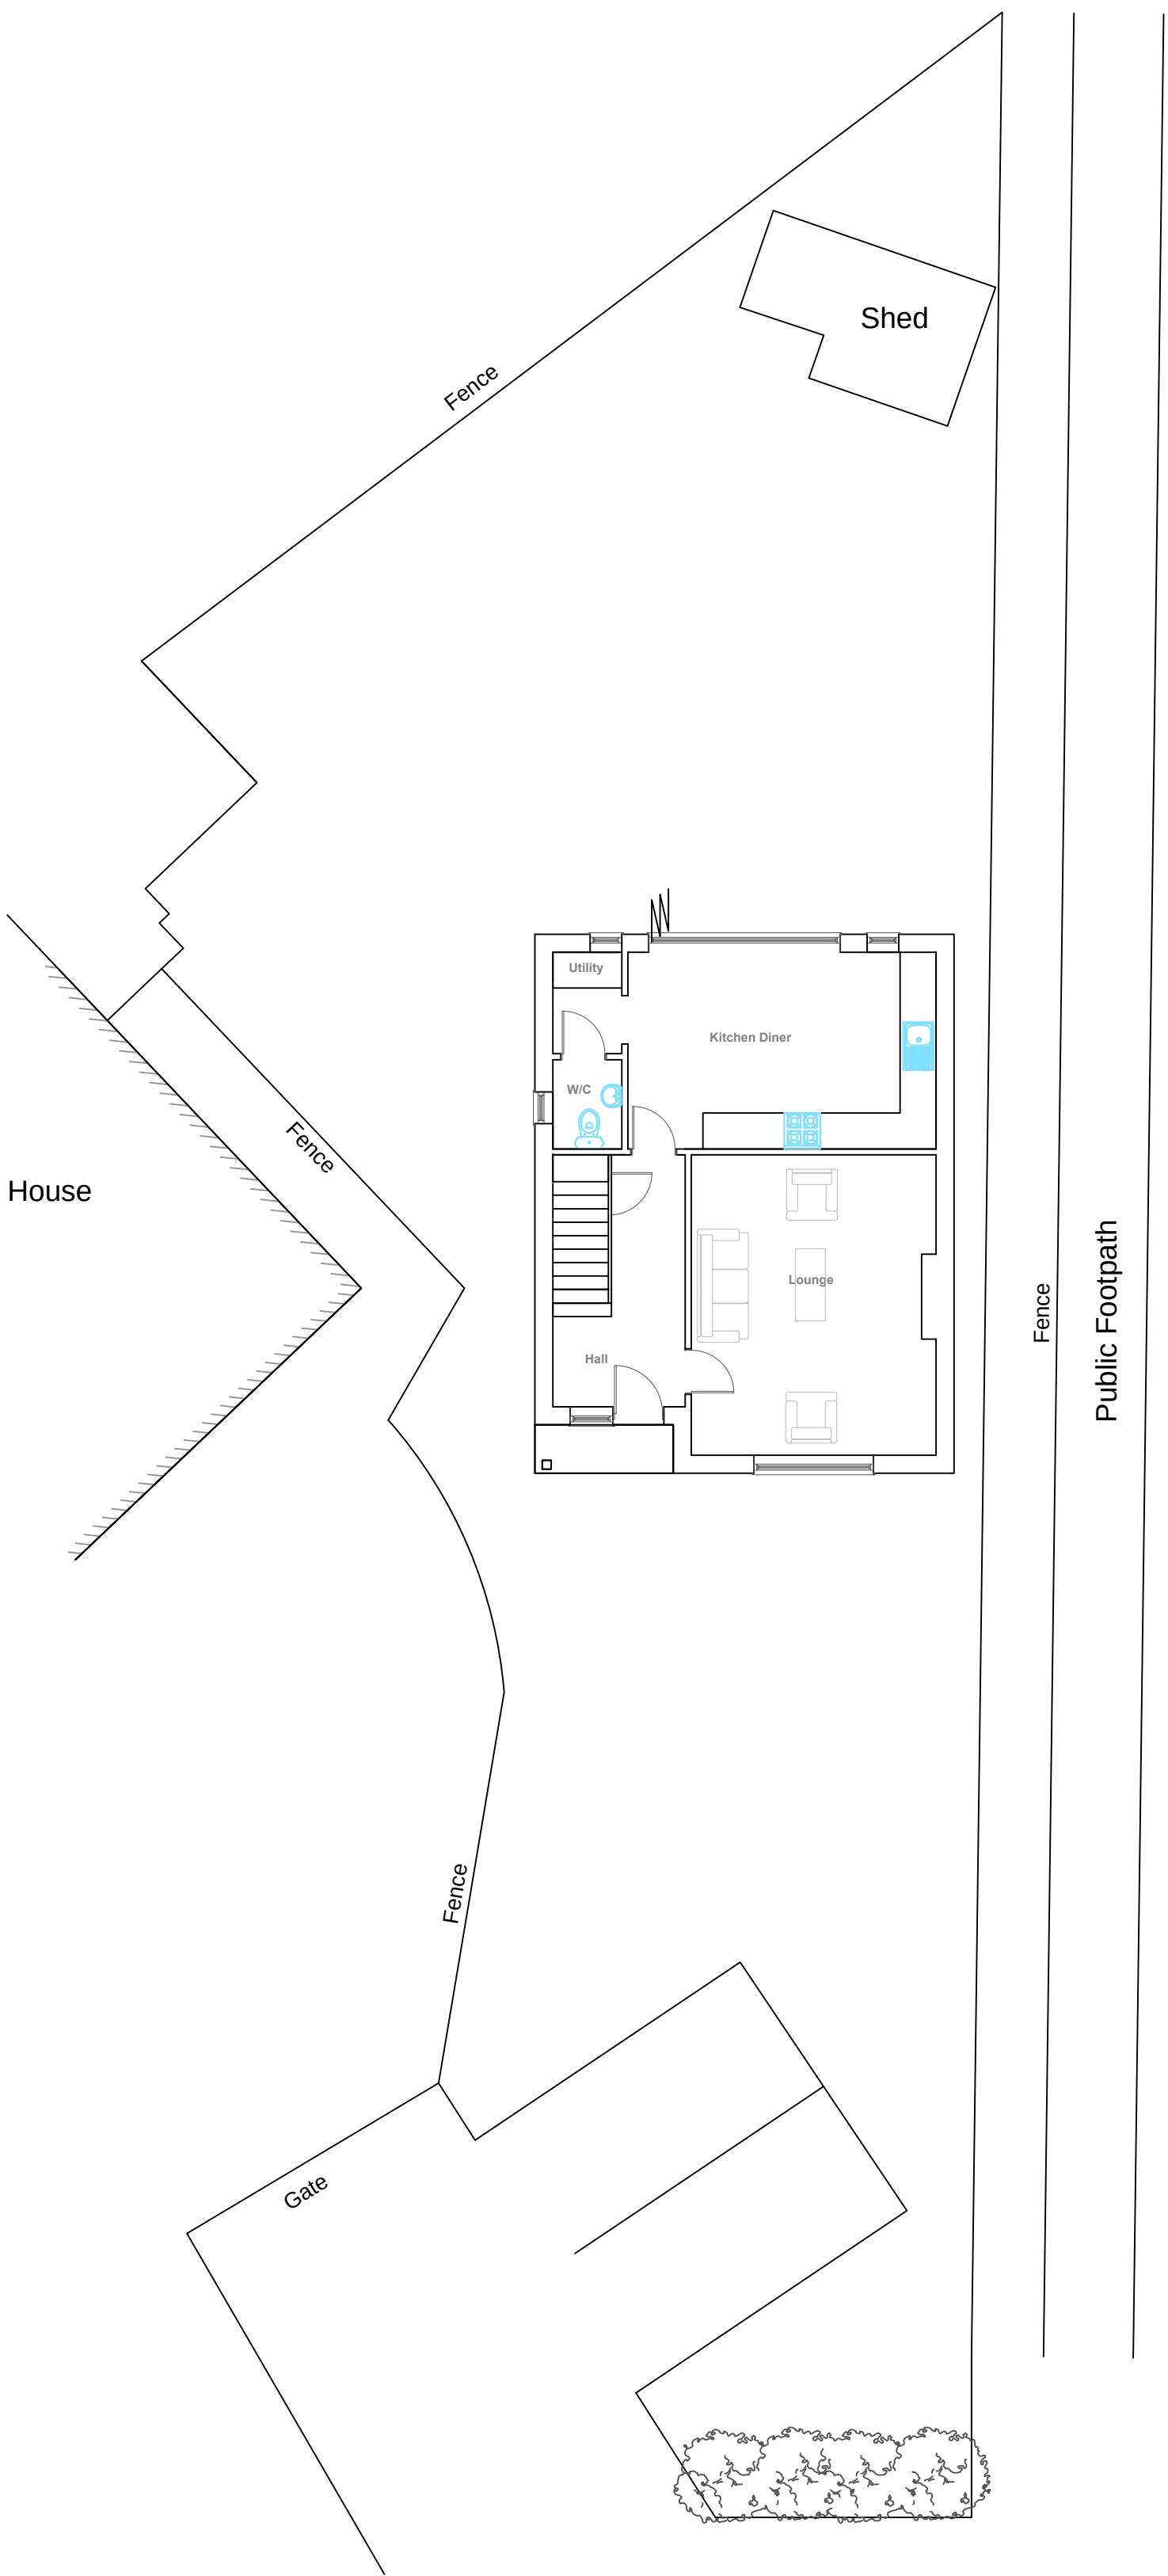

Proposed Site Plan 1:100

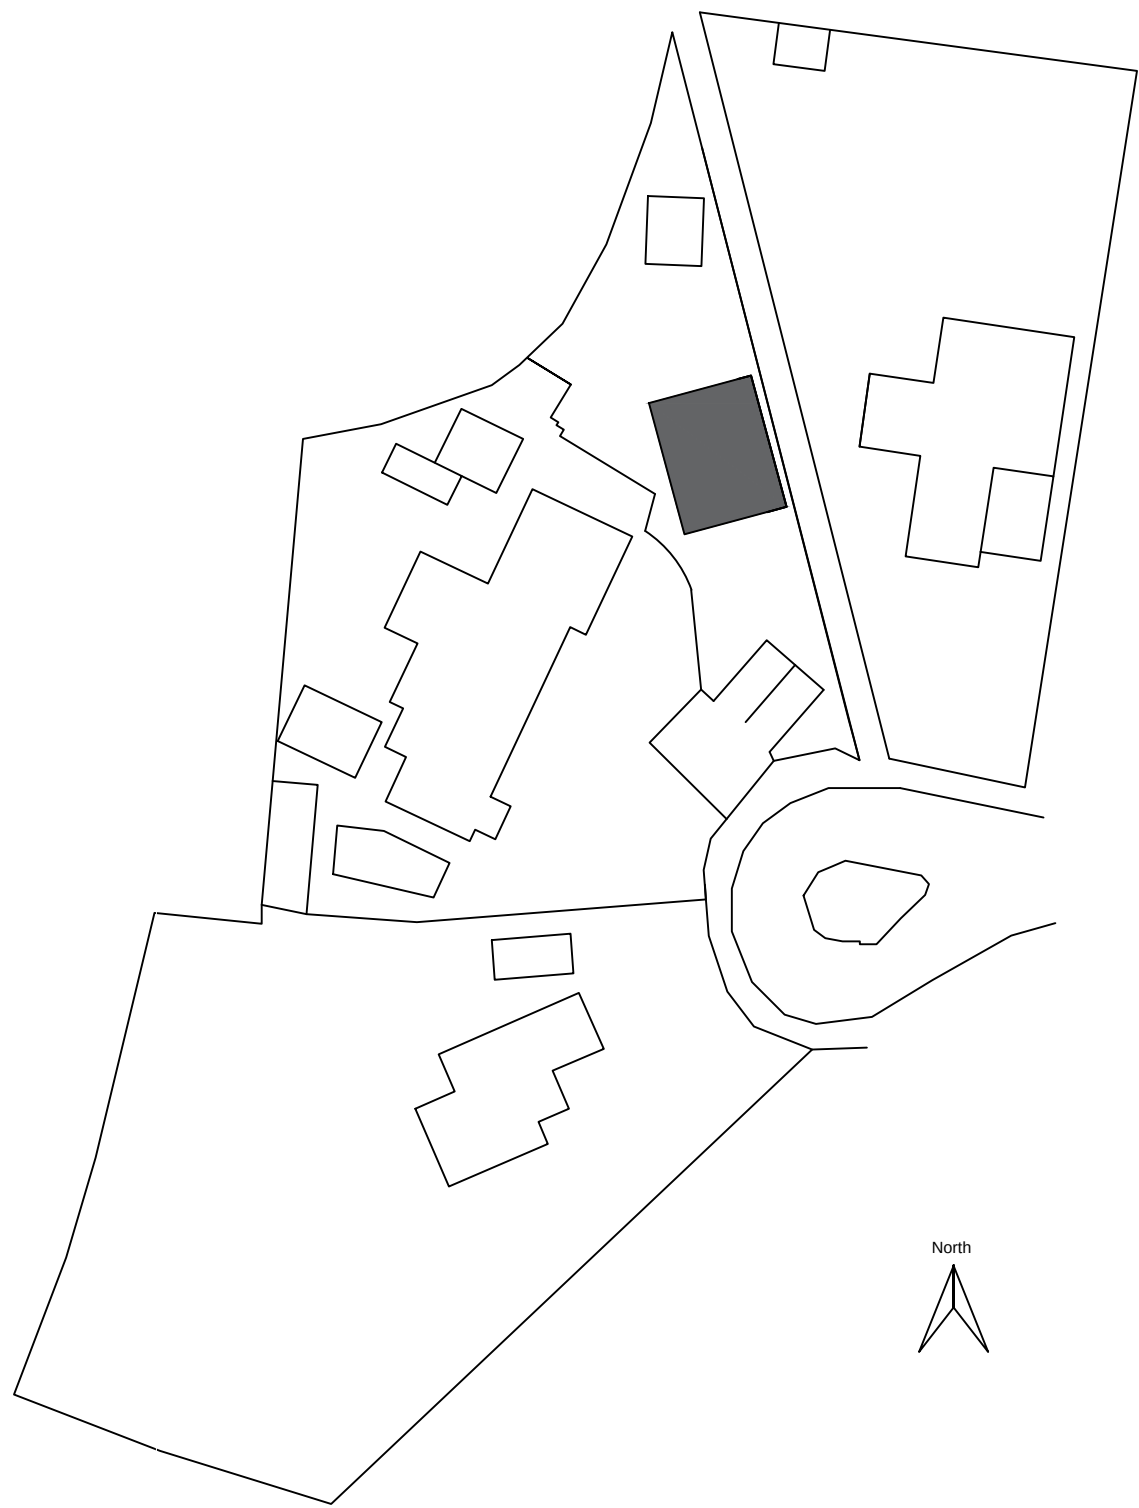

Site Plan 1:500



REV:	DESCRIPTION:	DATE:
STATUS:		

Bernard E Cole & Partner
8 Love Lane
Romsey
Hampshire
SO51 8DE
Tel: 01794 512264
Fax:01794 511919



CLIENT:
Mr G Waterman

SITE:			
4 South Close, Havant			
TITLE:			
Existing and Proposed Site Plan			
SCALE AT A1:	DATE:	DRAWN:	CHECKED:
AS SHOWN	09/04/2025	GJ	QS
PROJECT NO:	DRAWING NO:	REVISION:	
9959	1	A	