




 

Ground Floor Plan 1:50

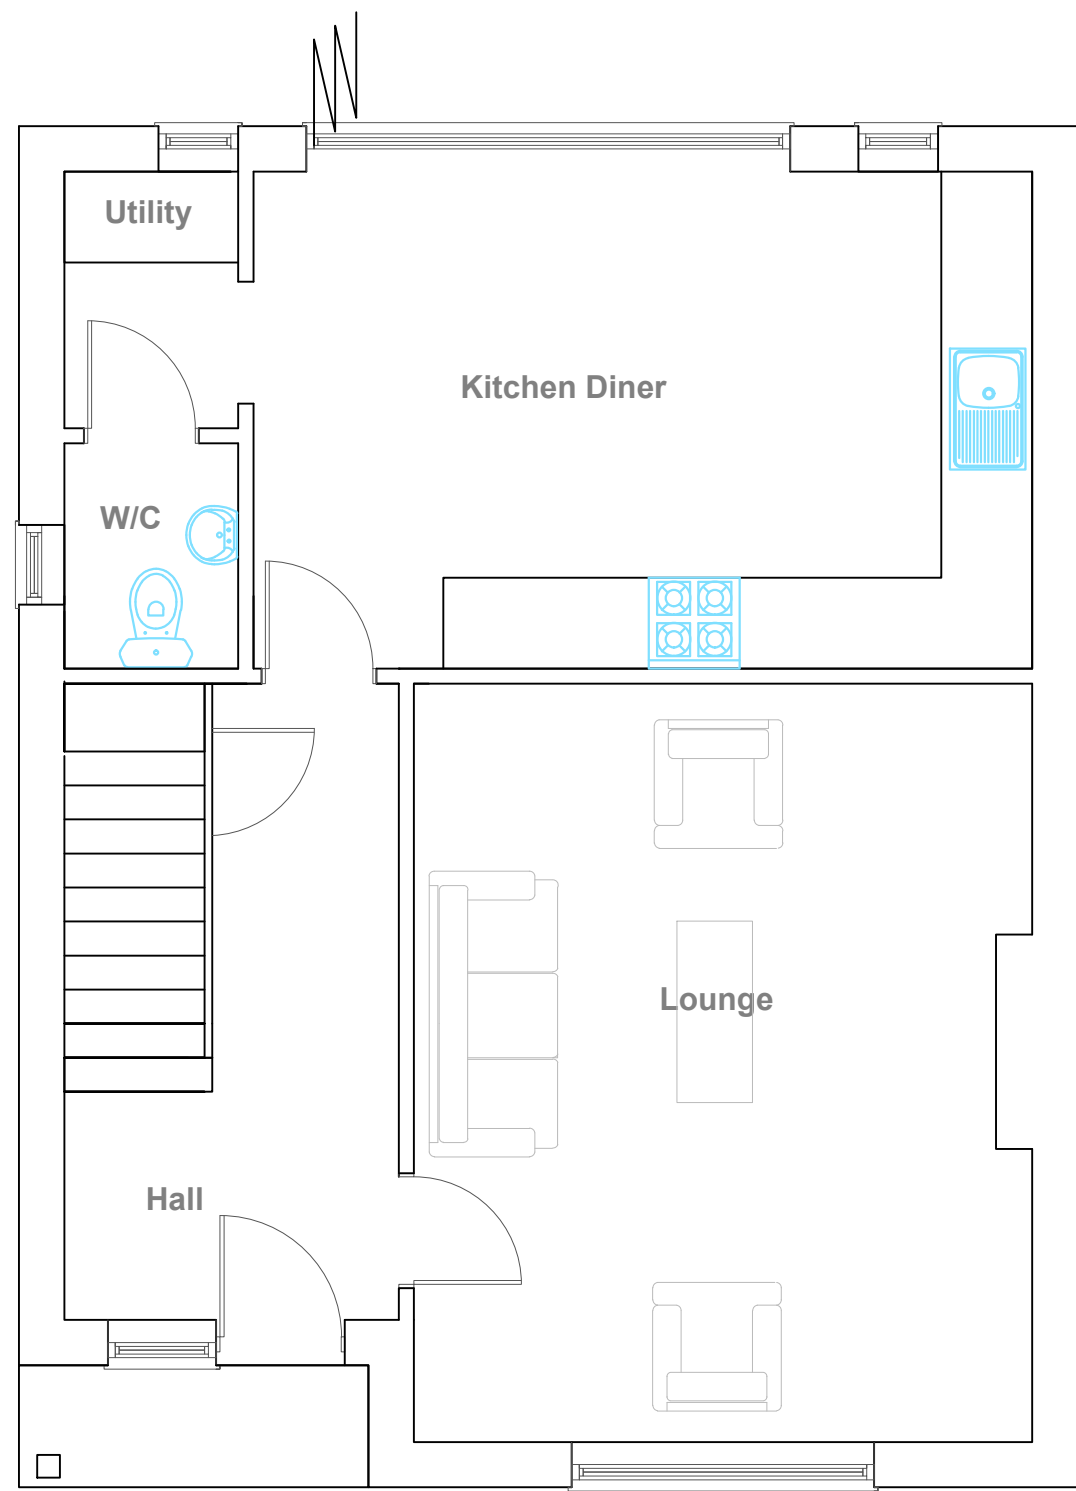

1st Floor Plan 1:50

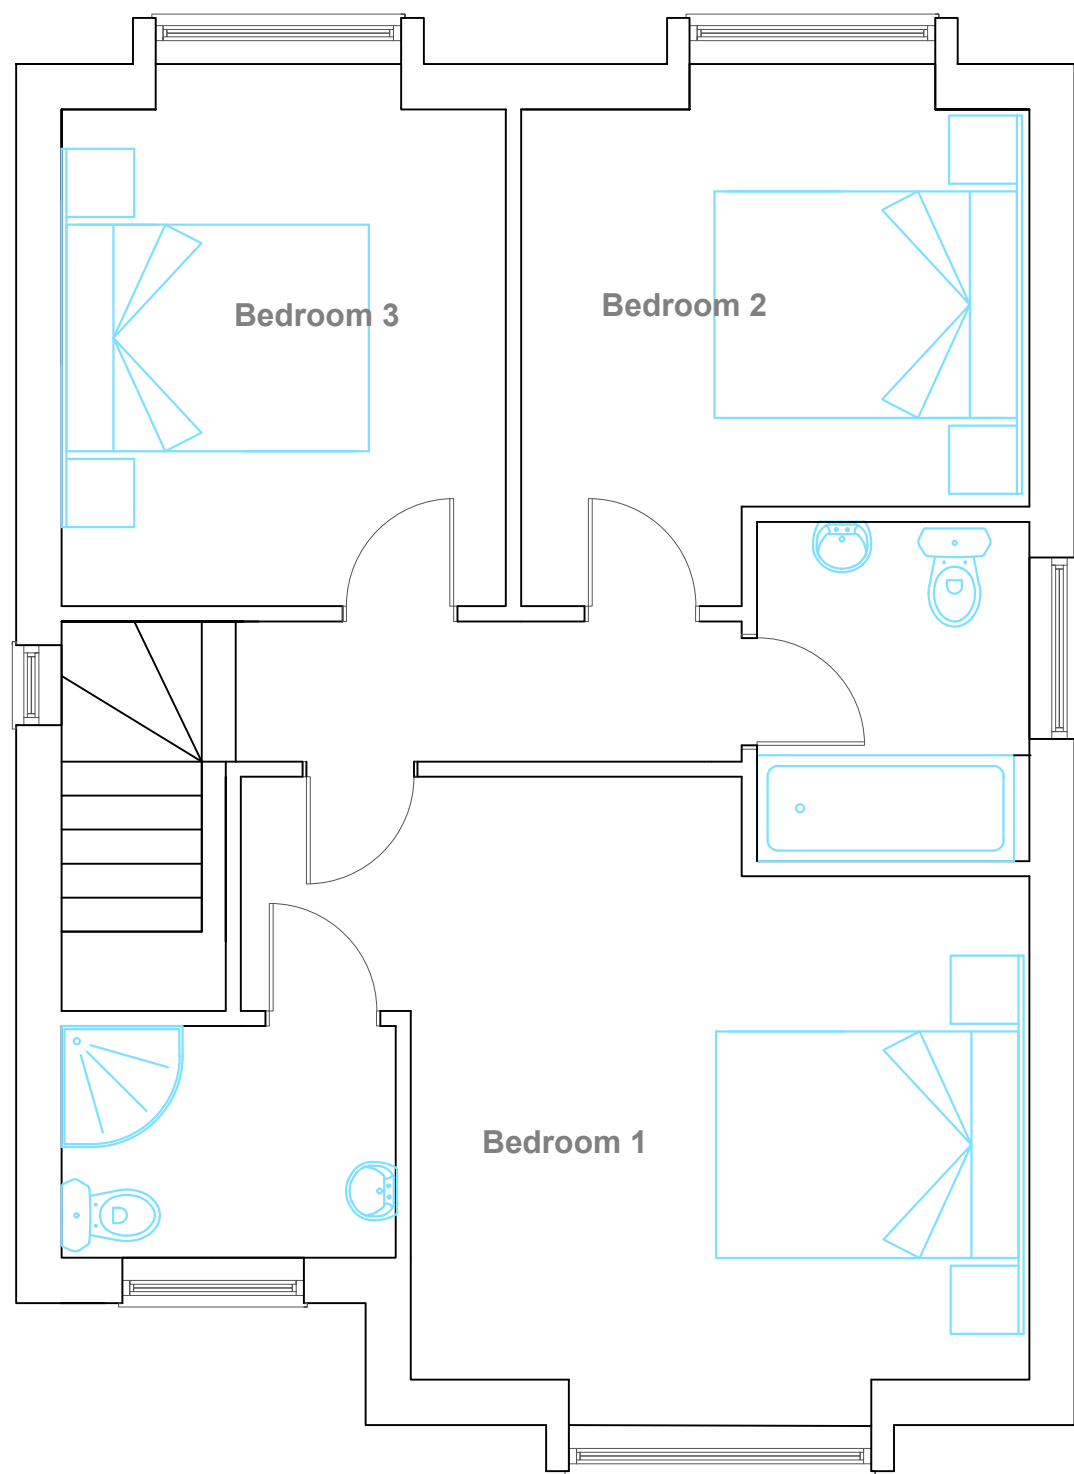

Side Elevation 1:100

Front Elevation 1:100

Side Elevation 1:100

Rear Elevation 1:100



- Zinc/Green Sheet Metal Fascia/Parapet
- Silver/Grey Vertical Timber Cladding
- White Render

REV:	DESCRIPTION:	DATE:
STATUS:		

Bernard E Cole & Partner
8 Love Lane
Romsey
Hampshire
SO51 8DE
Tel: 01794 512264
Fax:01794 511919

CLIENT:

Mr G Waterman

SITE: 4 South Close, Havant			
TITLE: Proposed House Plan			
SCALE: AT A1: AS SHOWN	DATE: 09/04/2025	DRAWN: GJ	CHECKED: QS
PROJECT NO: 9959	DRAWING NO: 2	REVISION: A	