



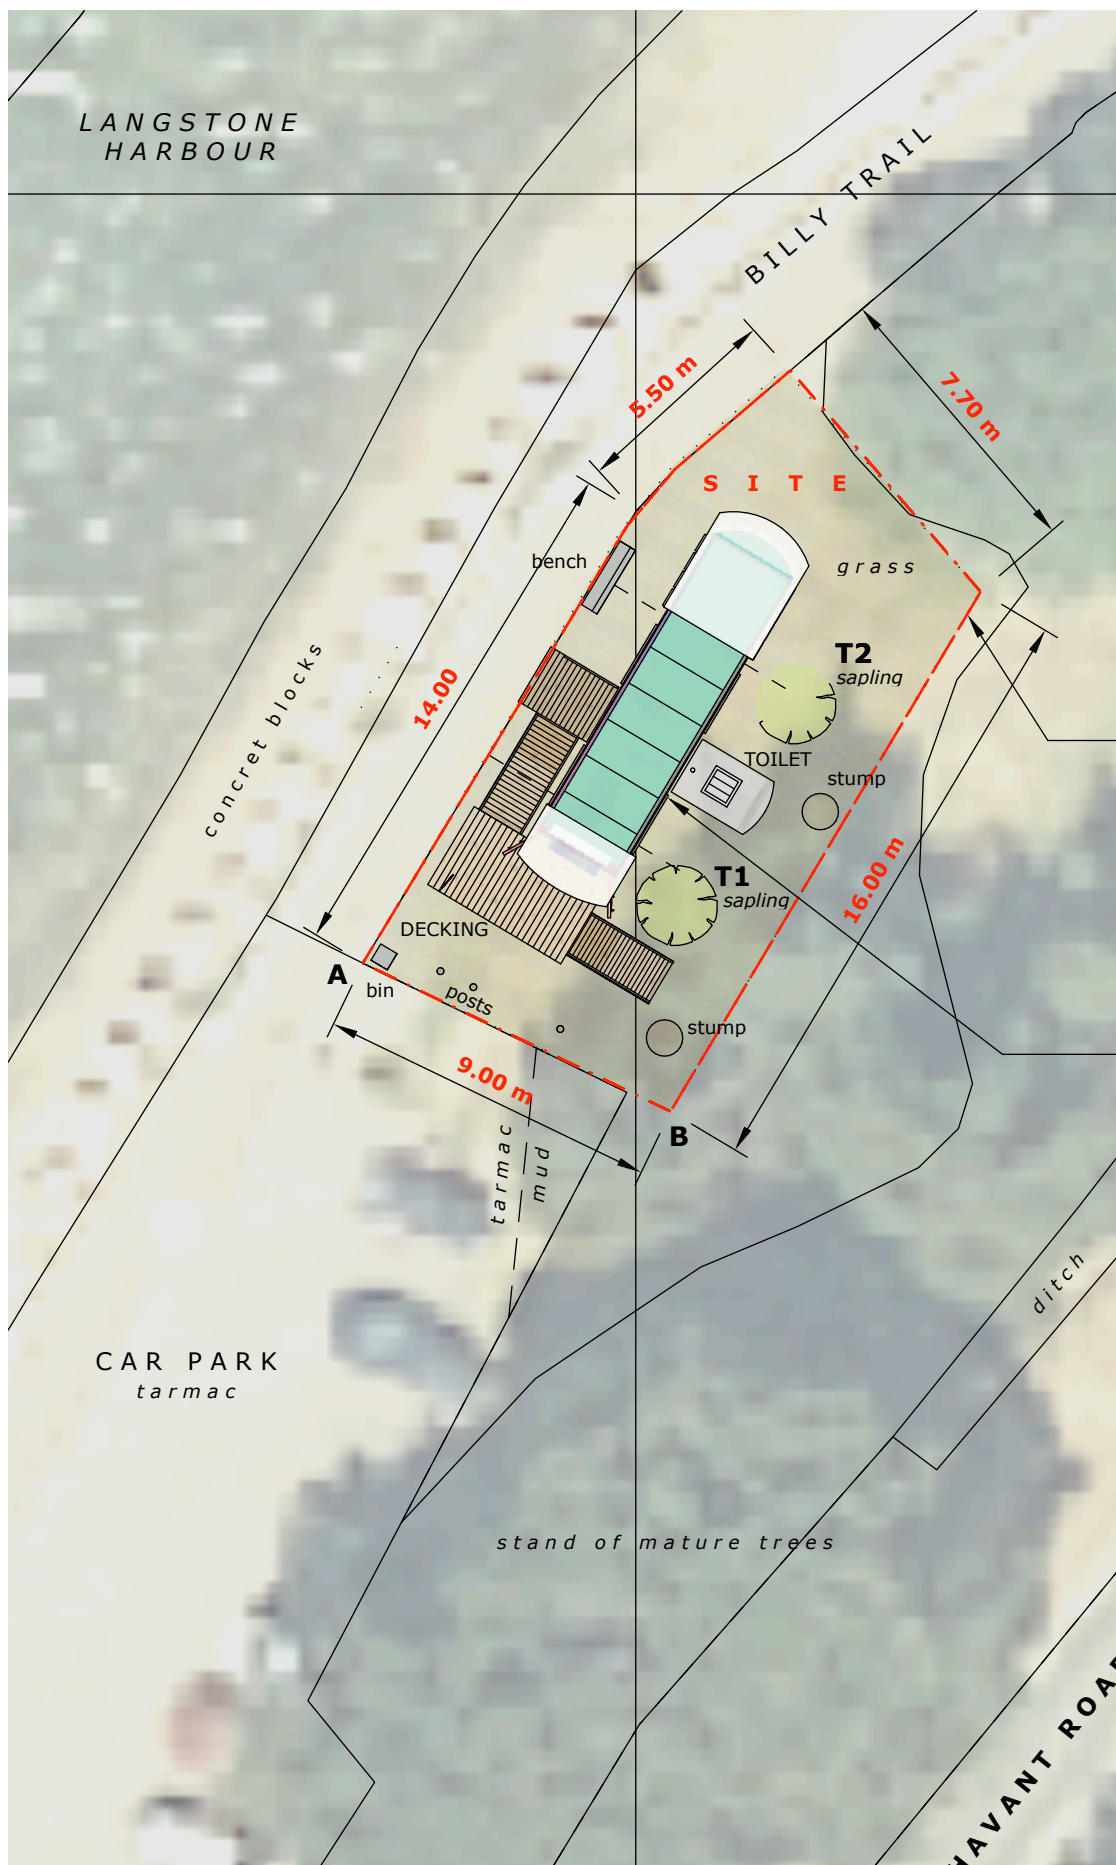

SITE PLAN

AS PROPOSED

north

 

Proposed extent of development

PLOT AREA:
= 156.50 sq.m
(proposed)

Proposed Container Unit

Scale 1:200 at A4

Bronte's Cafe
PROPOSED UNIT 2025



Drawing No: **BH12**

Date: 14 OCT 2025

Purpose: PLANNING