


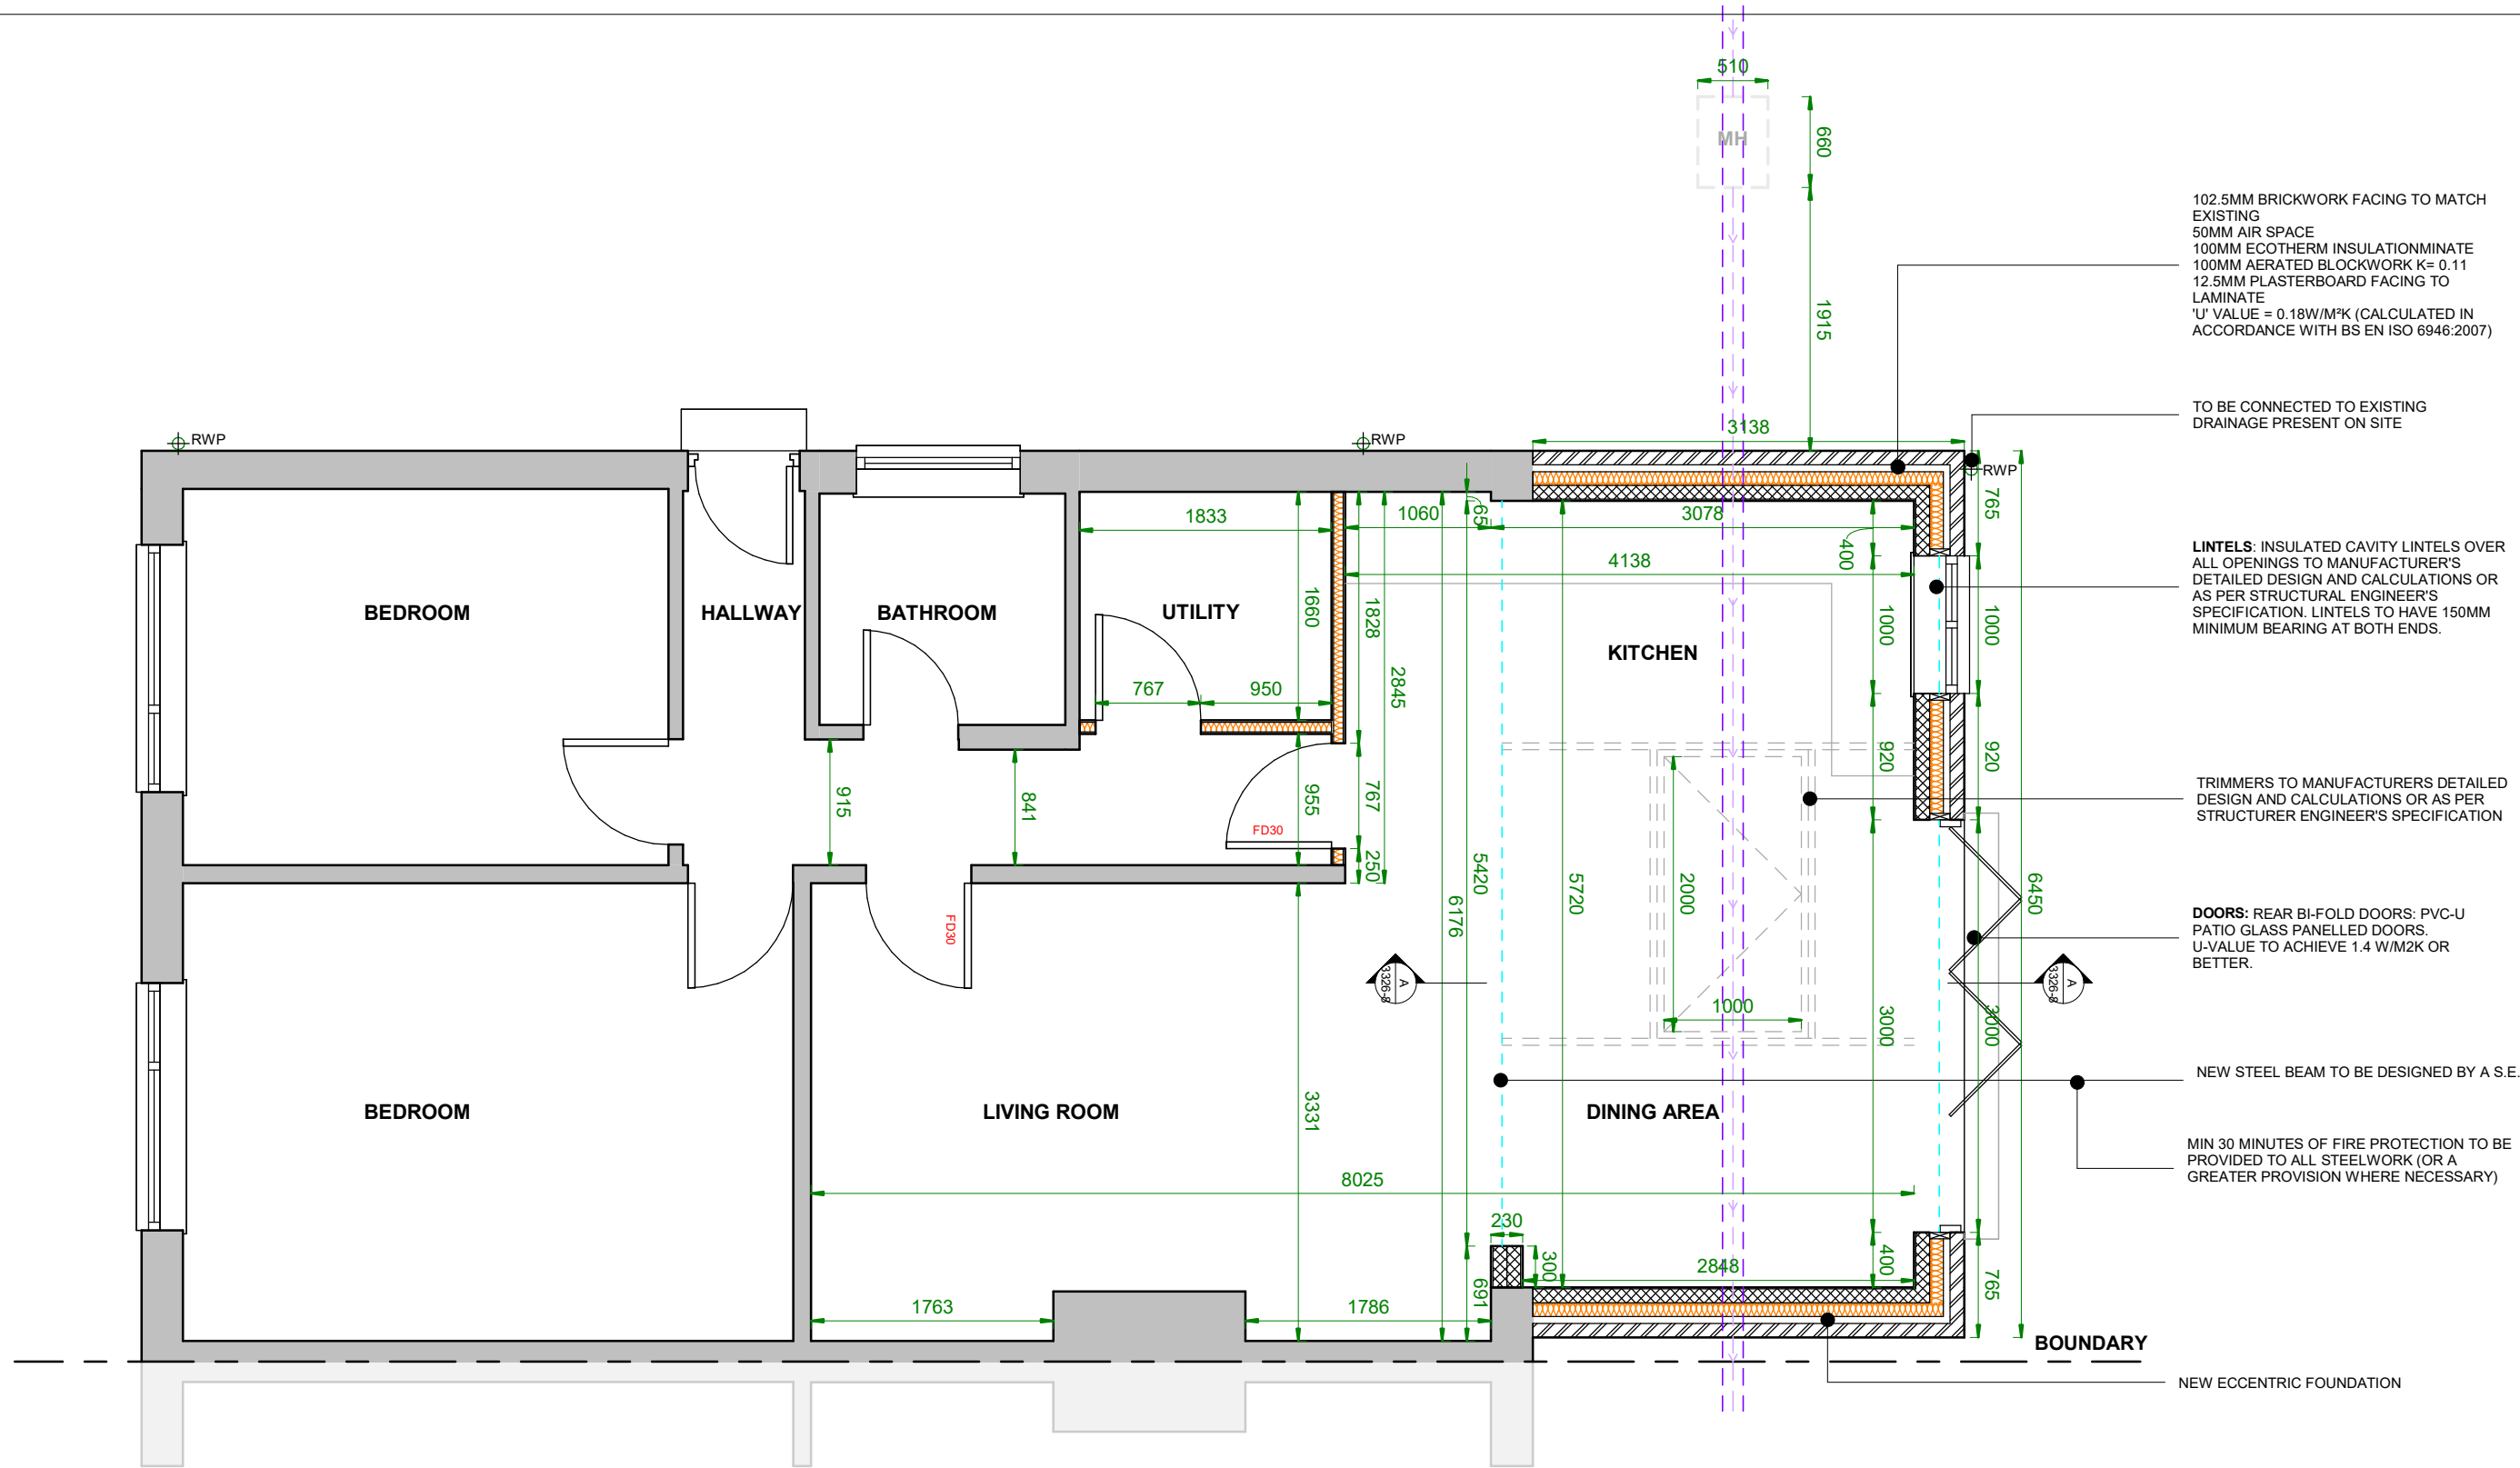

PROPOSED GROUND FLOOR PLAN



ALL DIMS IN MILLIMETERS UNLESS NOTED OTHERWISE
DO NOT SCALE EXCEPT FOR PLANNING PURPOSES
IF IN DOUBT - ASK

THIS DRAWING IS CONFIDENTIAL AND IS THE PROPERTY OF
KEENAN PROJECT DESIGNS LTD
© COPYRIGHT

KEENAN
PROJECT
DESIGNS

KEENAN PROJECT DESIGNS
08002335787
INFO@KEENANPROJECTDESIGNS.COM
WWW.KEENANPROJECTDESIGN.COM

CLIENT:
Amelia Bryne

ADDRESS:
20 Buckland Cl, Waterlooville PO7 6EE, UK

DATE:
12/11/2025

PROJECT LEAD:
Luke Keenan

DRAWN BY:
Chibuzo Chinwuko

DRAWING NO:
3326-3

SCALE:
1:50@A3
1:25@A1

REV:
C