


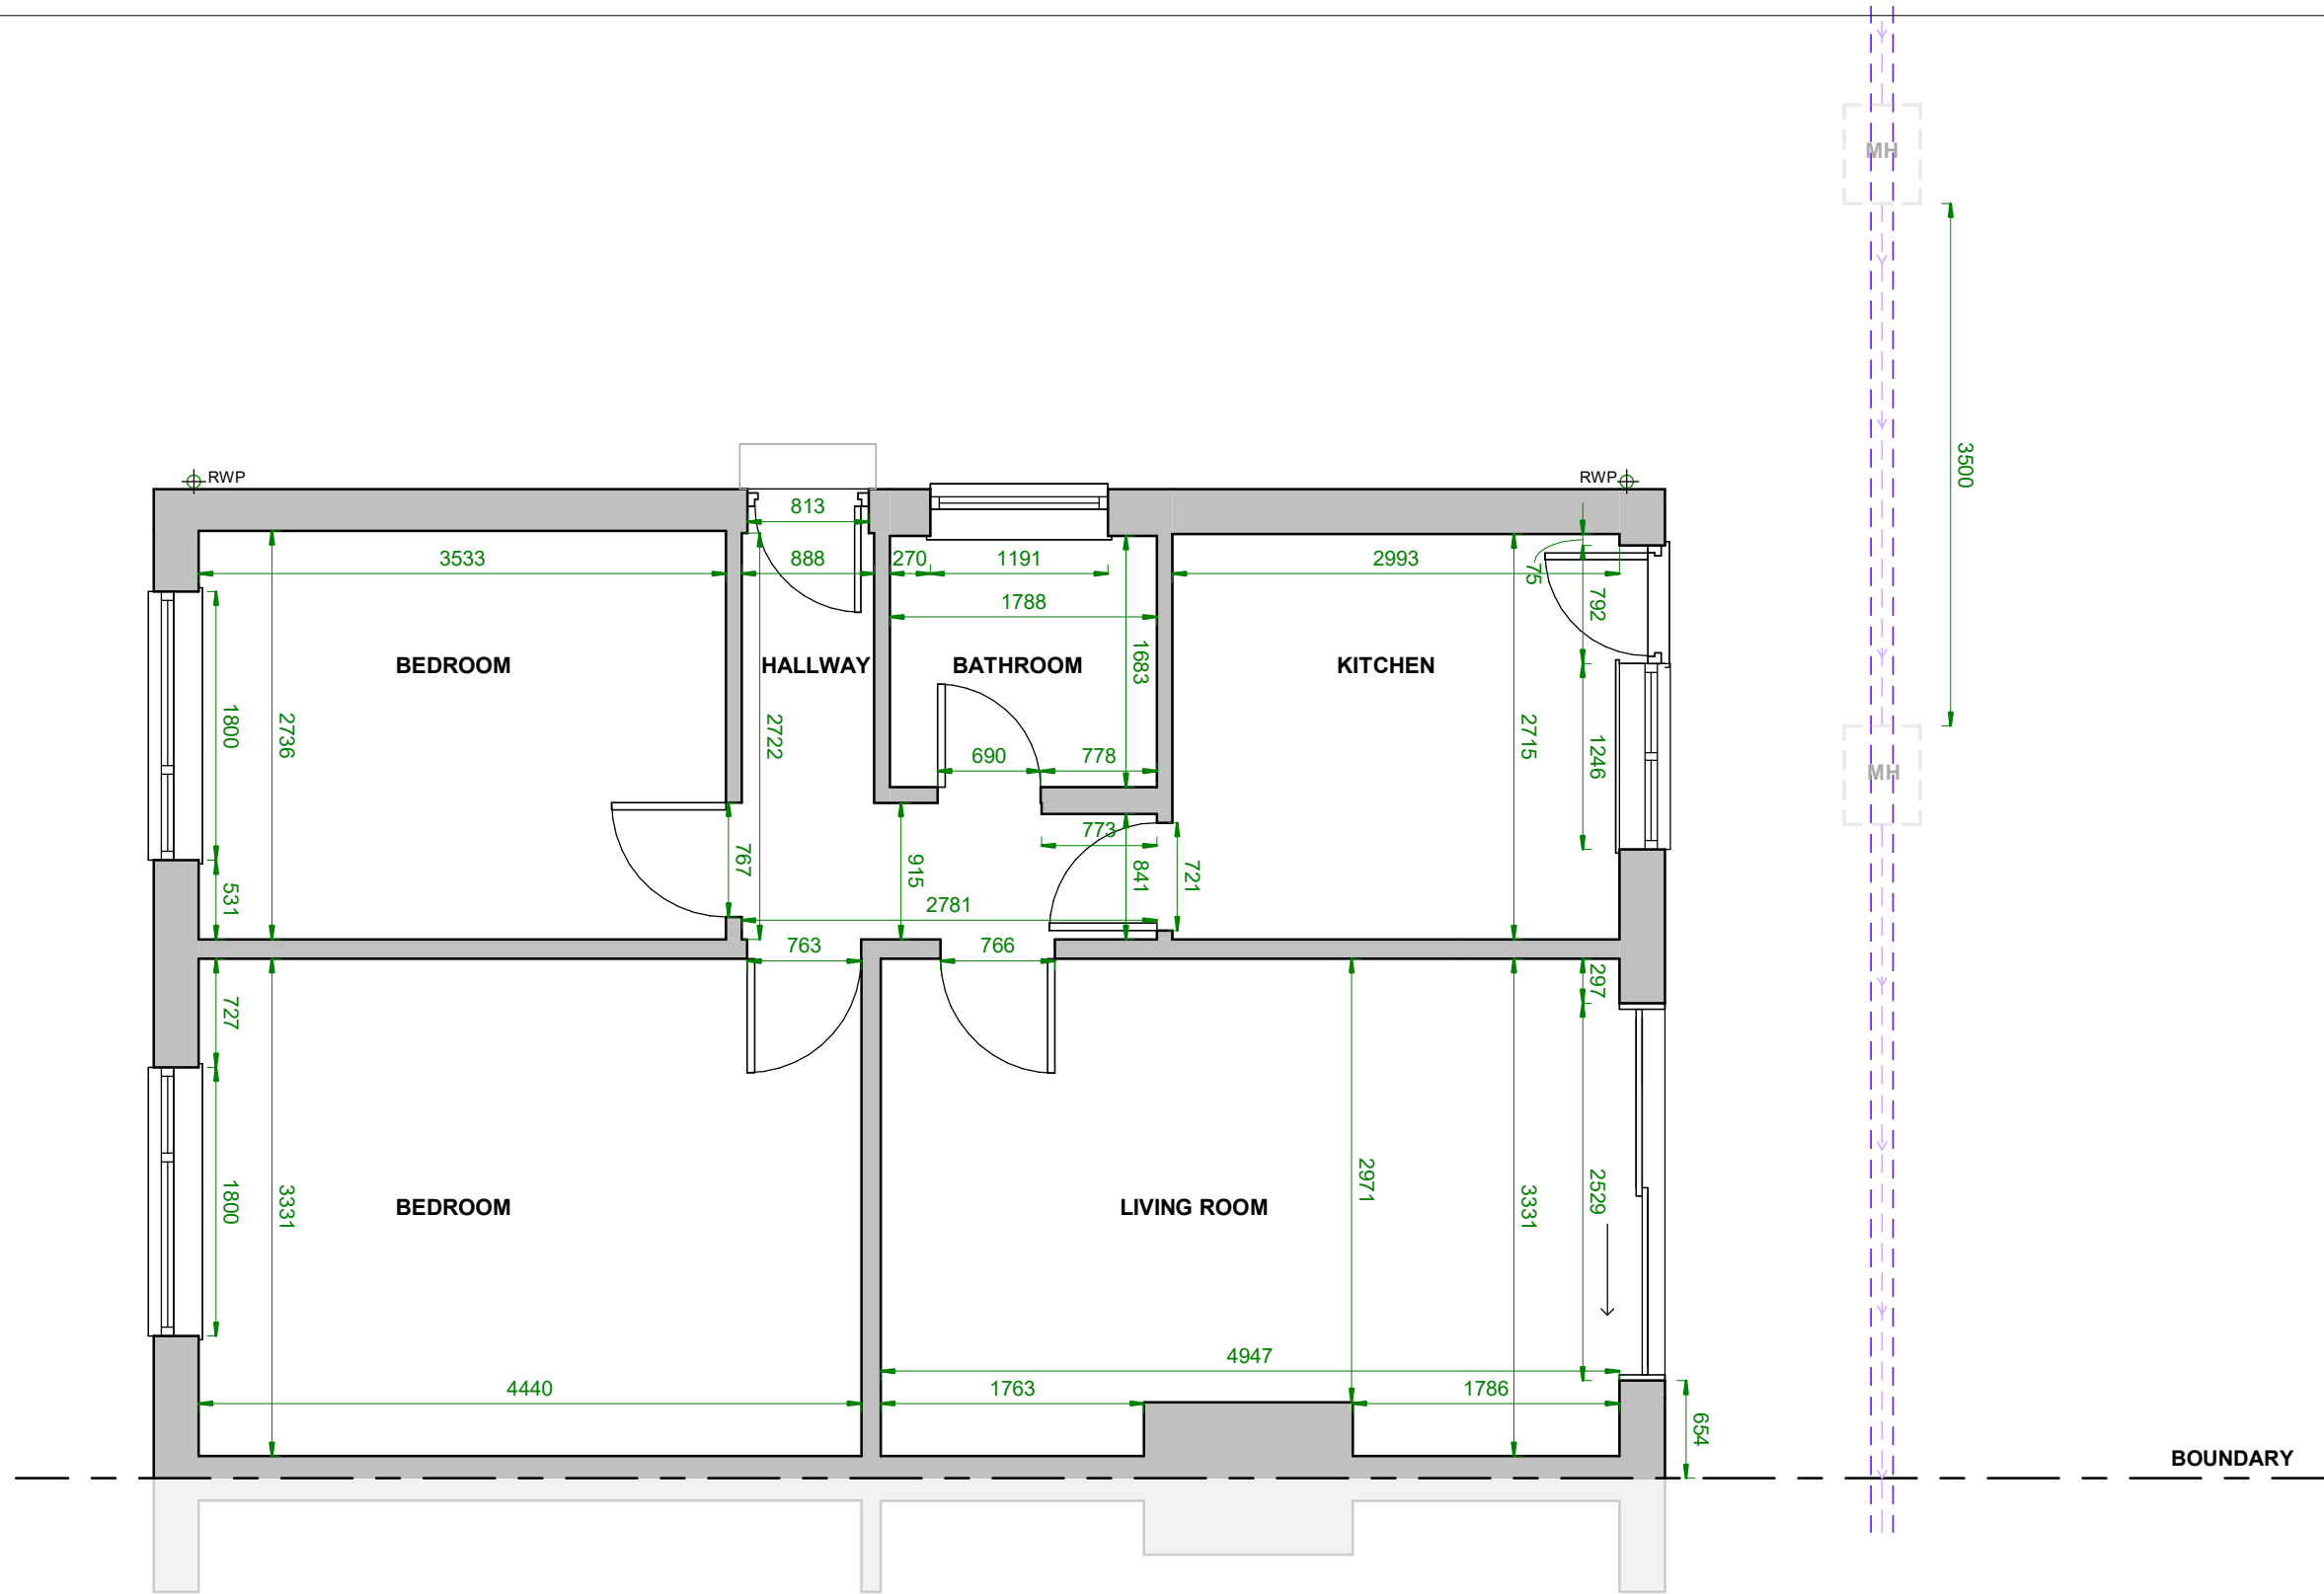

EXISTING GROUND FLOOR PLAN



<div>ALL DIMS IN MILLIMETERS UNLESS NOTED OTHERWISE DO NOT SCALE EXCEPT FOR PLANNING PURPOSES IF IN DOUBT - ASK</div> <div>THIS DRAWING IS CONFIDENTIAL AND IS THE PROPERTY OF KEENAN PROJECT DESIGNS LTD © COPYRIGHT</div>	<div>KEENAN</div> <div>PROJECT</div> <div>DESIGNS</div>	<div>KEENAN PROJECT DESIGNS</div> <div>08002335787</div> <div>INFO@KEENANPROJECTDESIGNS.COM</div> <div>WWW.KEENANPROJECTDESIGN.COM</div>	<div>CLIENT:</div> <div>Amelia Bryne</div>	<div>DATE:</div> <div>12/11/2025</div>	<div>DRAWN BY:</div> <div>Chibuzo Chinwuko</div>	<div>SCALE:</div> <div>1:50@A3</div> <div>1:25@A1</div>
			<div>ADDRESS:</div> <div>20 Buckland Cl, Waterlooville PO7 6EE, UK</div>	<div>PROJECT LEAD:</div> <div>Luke Keenan</div>	<div>DRAWING NO:</div> <div>3326-1</div>	<div>REV:</div> <div>C</div>