

CLIENT: **Mr K Boothroyde**

PROJECT:
3 New Houses
At Newtown House Hotel
Hayling Island, PO11 0QR

TITLE:
3 New Houses
Proposed Site Plan

DESIGNED BY	DATE	DRWN / DTLD BY:
GA	25-4-13	JAT
SCALE	PLOTTED	REV.
1:200	25-4-13	A


SCALE @ 1:200

PURPOSE OF ISSUE:
☒ information ☐ approval ☐ tender ☐ construction

DWG. NO. **13:087:03RevA**

Revision A 08.09.2014 R.Ash

-2.2m high brick wall now surrounds gardens.

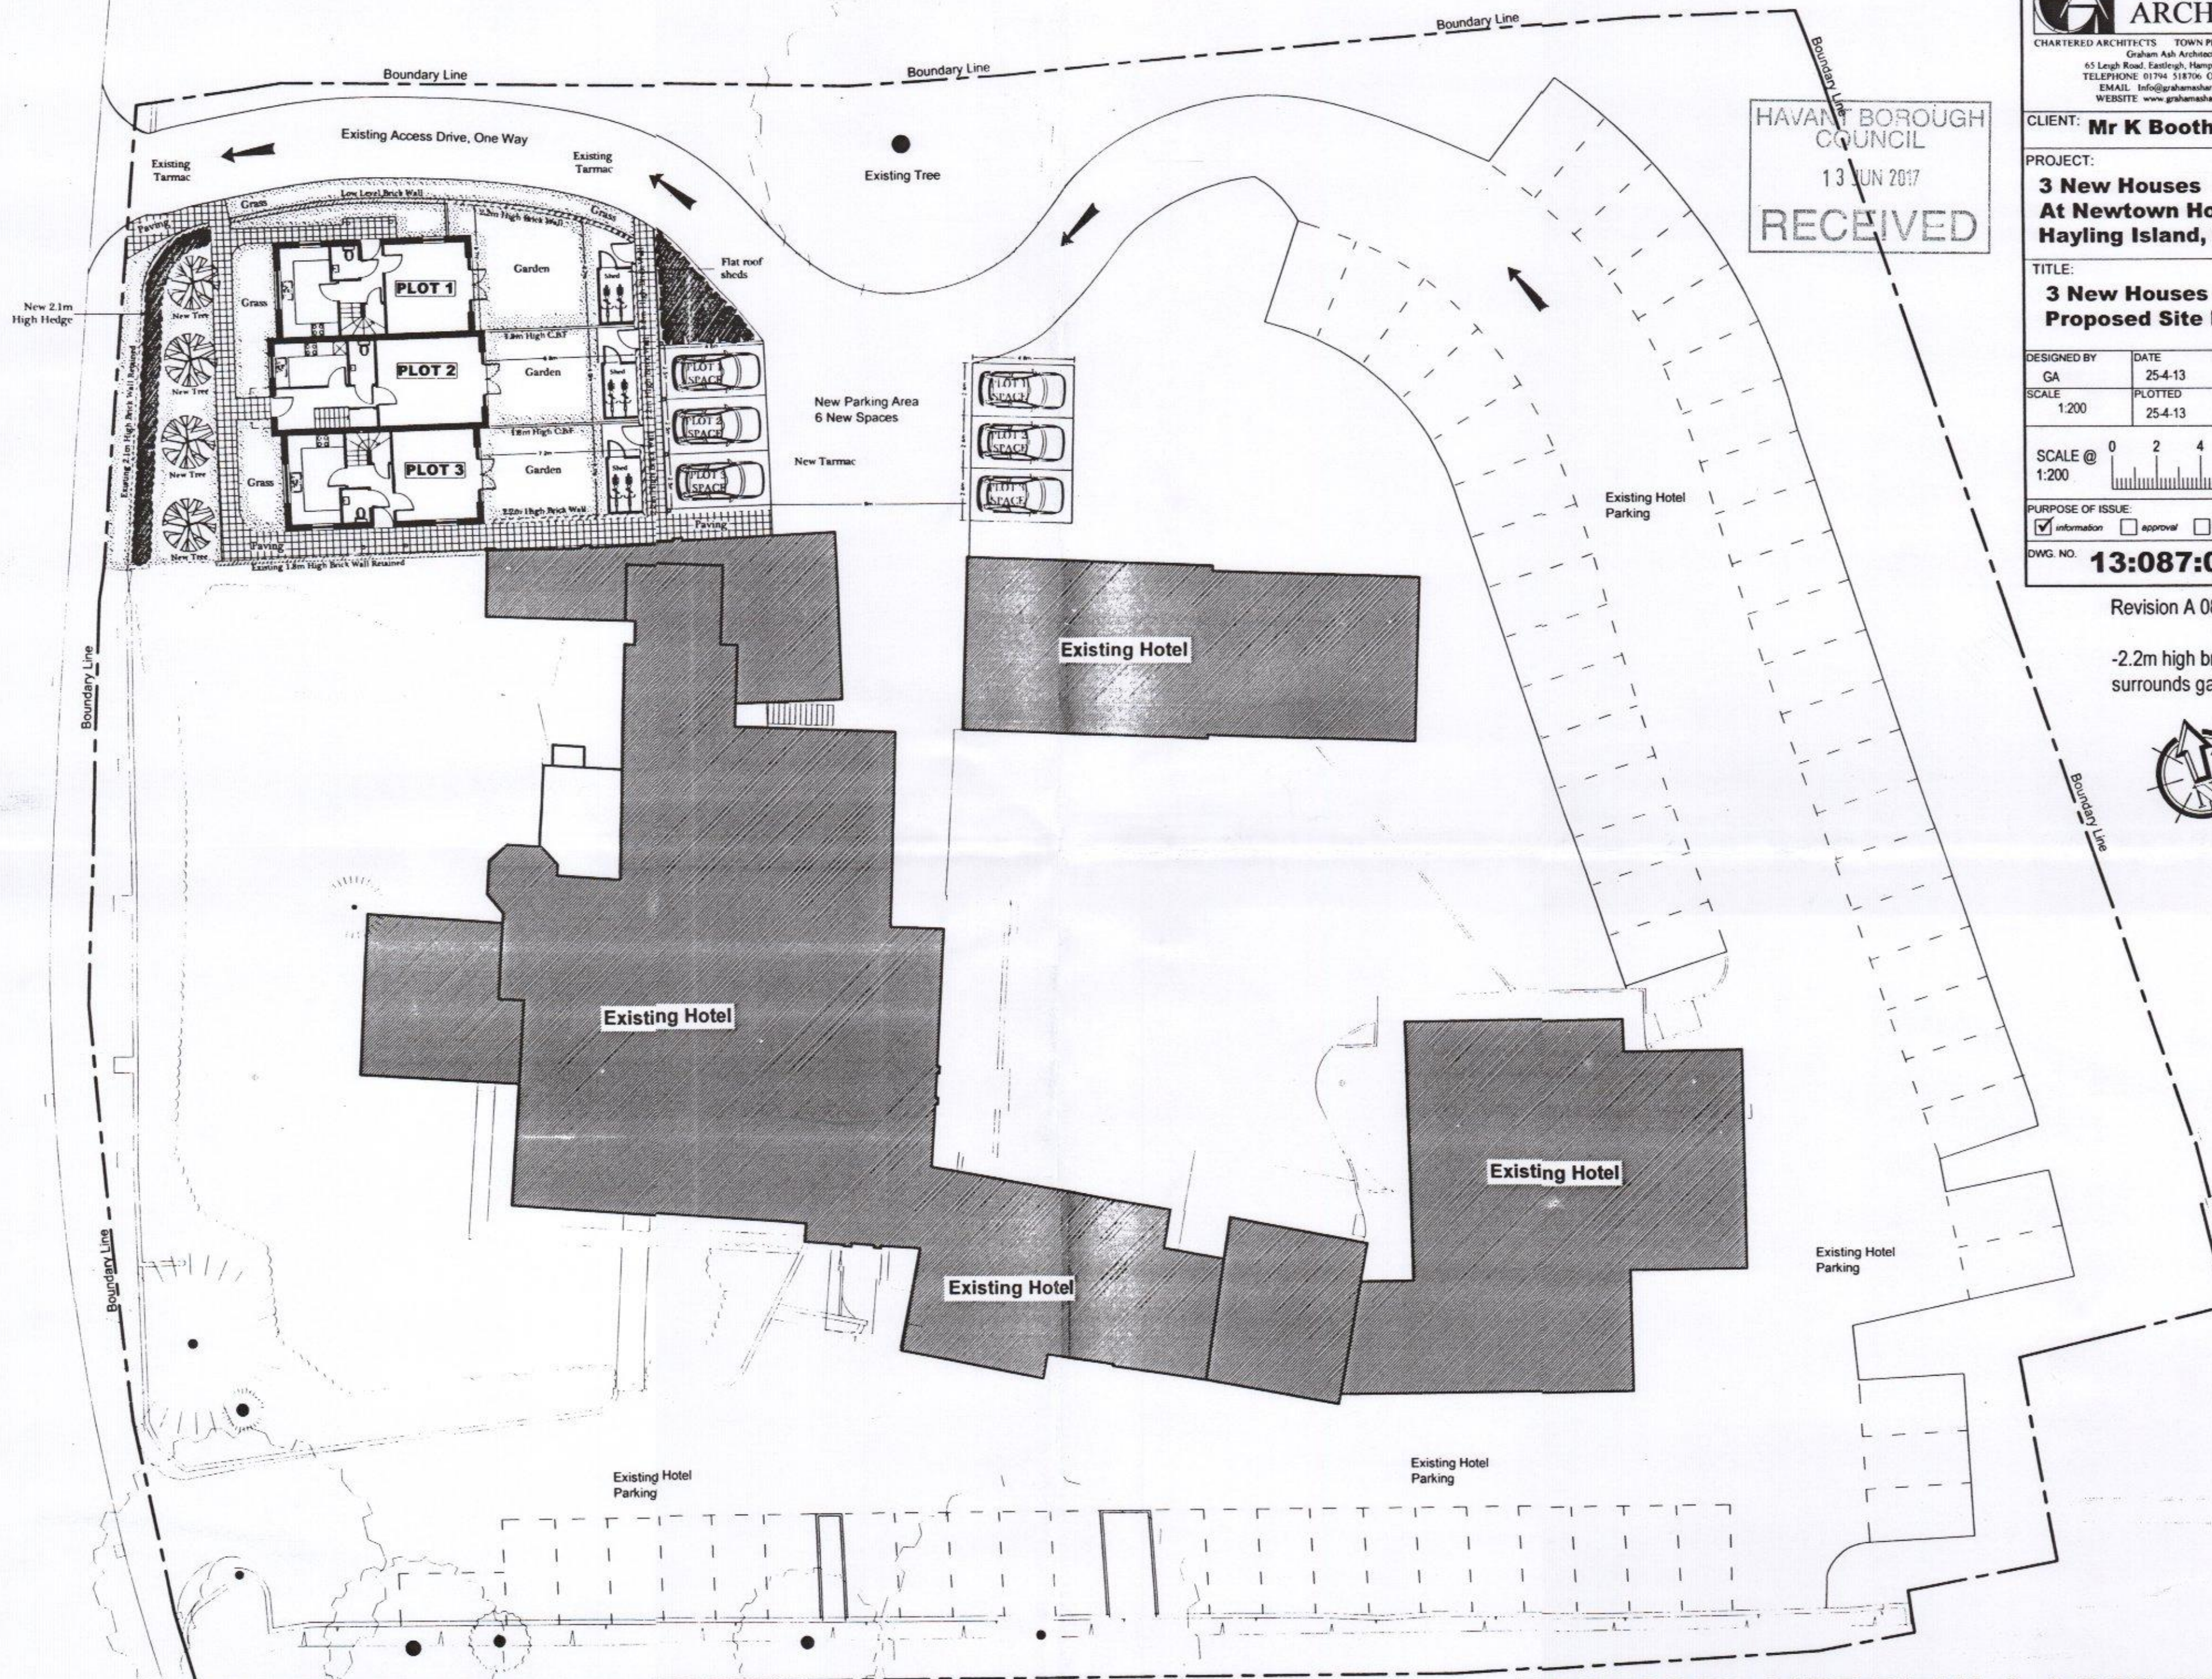

PROPOSED SITE PLAN @ 1:200 SCALE

HAVANT BOROUGH COUNCIL
 13 JUN 2017
RECEIVED