

CLIENT: **Mr K Boothroyde**

PROJECT:  
**3 New Houses  
 At Newtown House Hotel  
 Hayling Island, PO11 0QR**


TITLE:  
**3 New Houses  
 Existing Site Plan**

|                    |                     |                         |
|--------------------|---------------------|-------------------------|
| DESIGNED BY:<br>GA | DATE:<br>25-4-13    | DRWN / DTALD BY:<br>JAT |
| SCALE:<br>1:200    | PLOTTED:<br>25-4-13 | REV:                    |

SCALE @ 1:200

PURPOSE OF ISSUE:  
☒ information ☐ approval ☐ tender ☐ construction

DWG NO: **13:087:02**

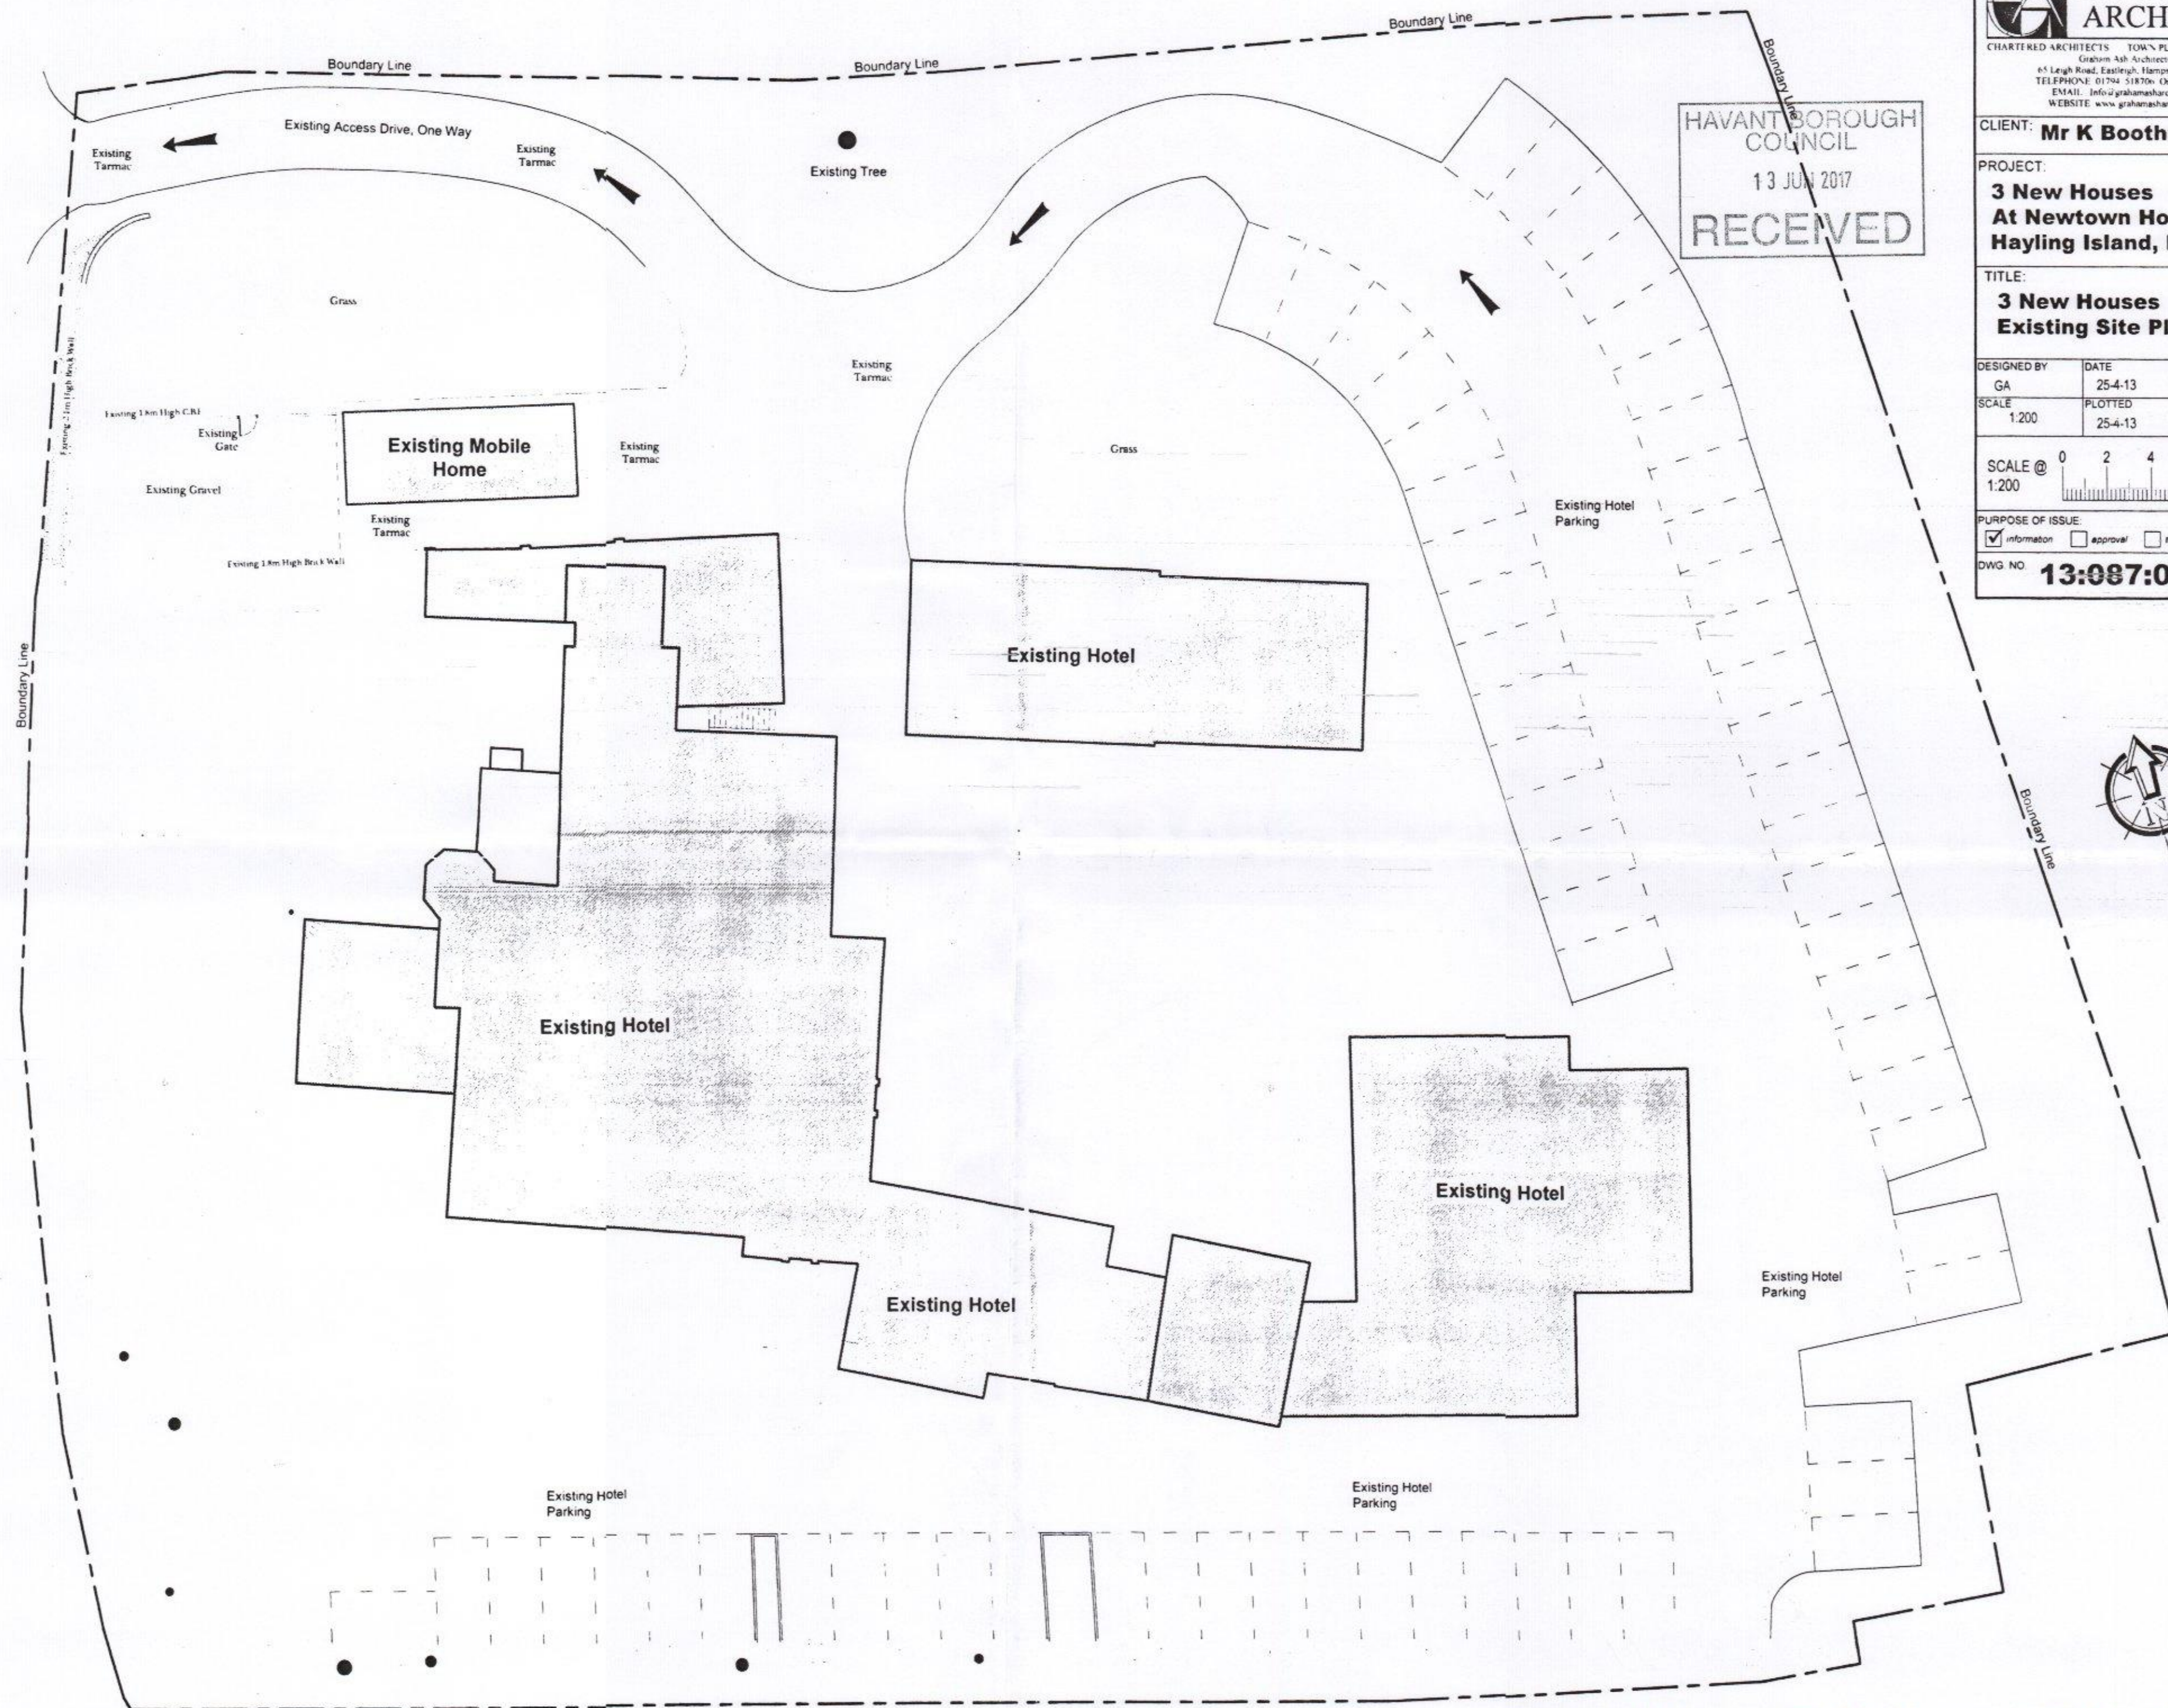

**EXISTING SITE PLAN @ 1:200 SCALE**