





Proposed Street Elevation Along Manor Road @ 1:100 Scale

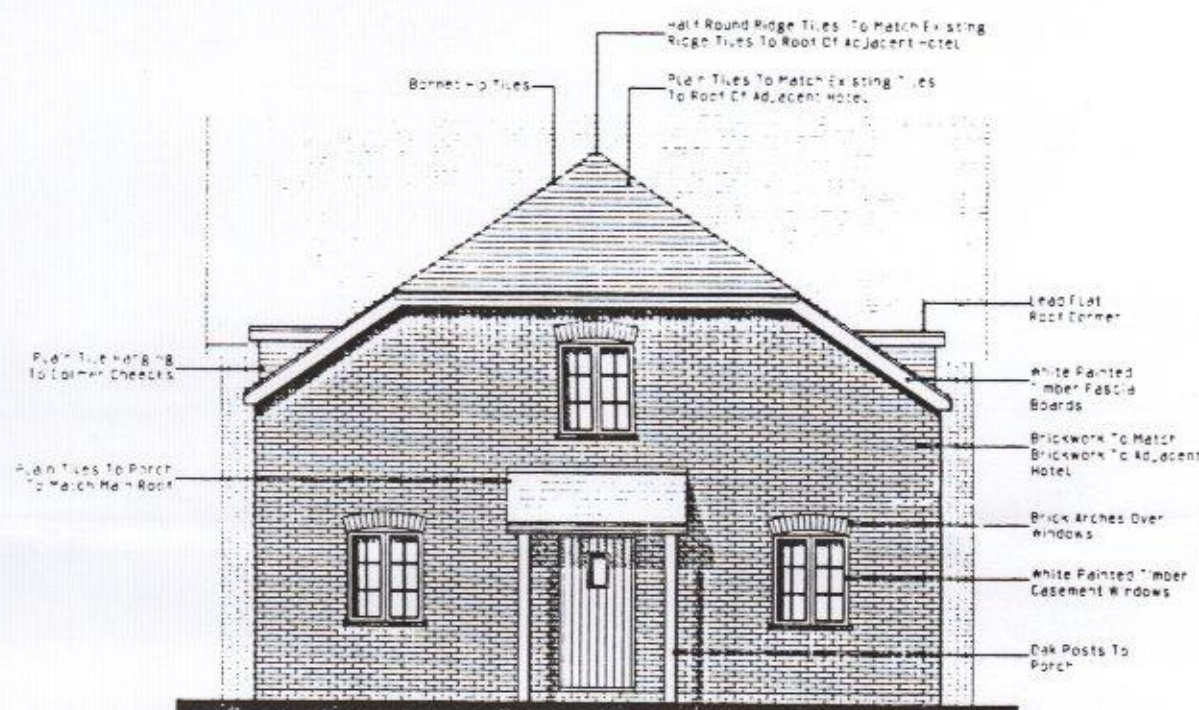


Proposed North & South Elevations @ 1:100 Scale

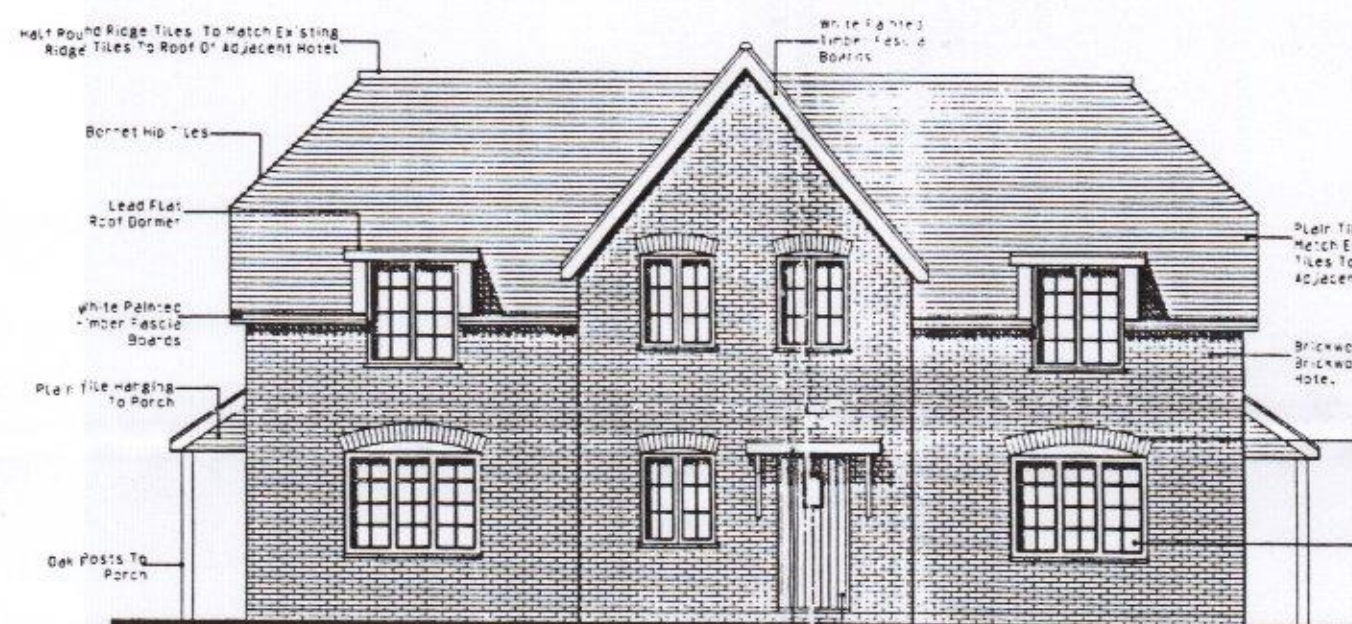


Proposed Front (West) Elevation @ 1:100 Scale




Proposed Rear (East) Elevation @ 1:100 Scale

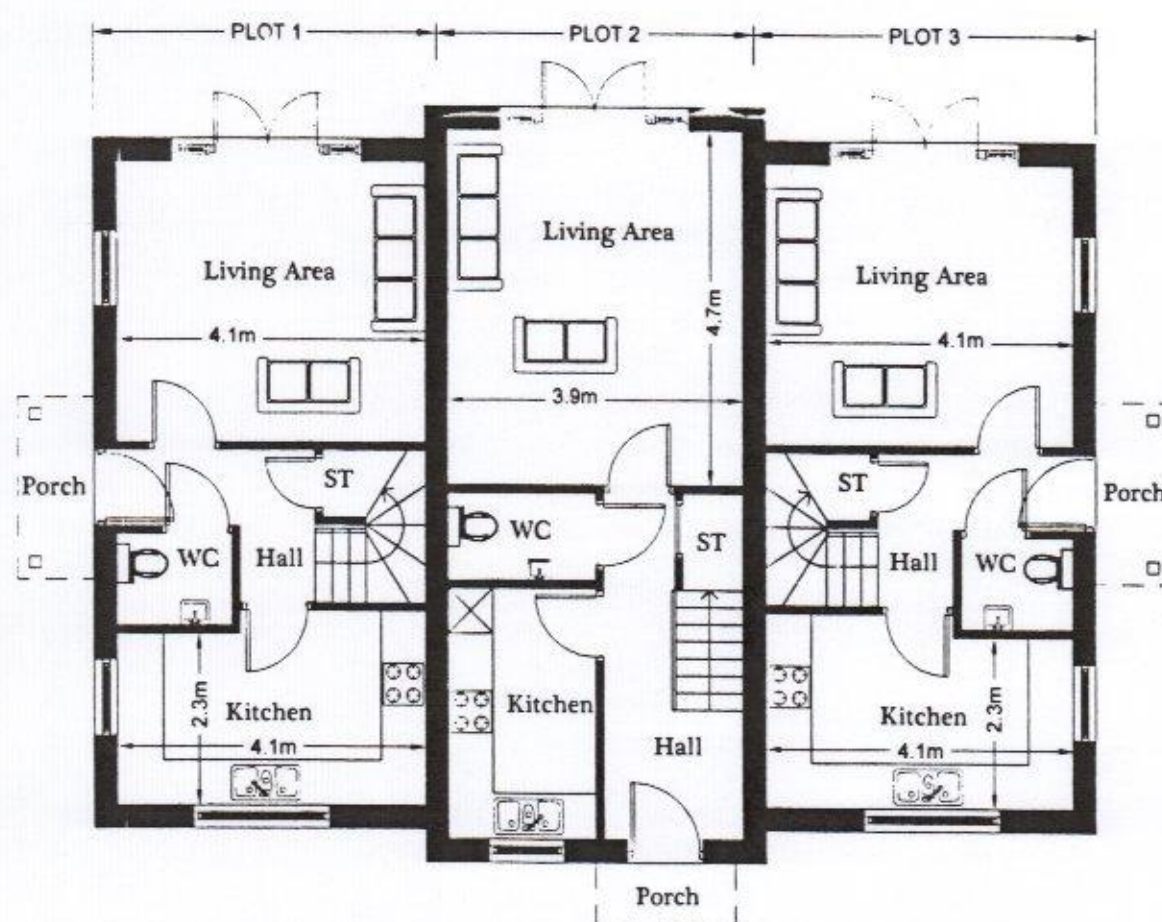

Proposed Ground Floor Plan @ 1:100

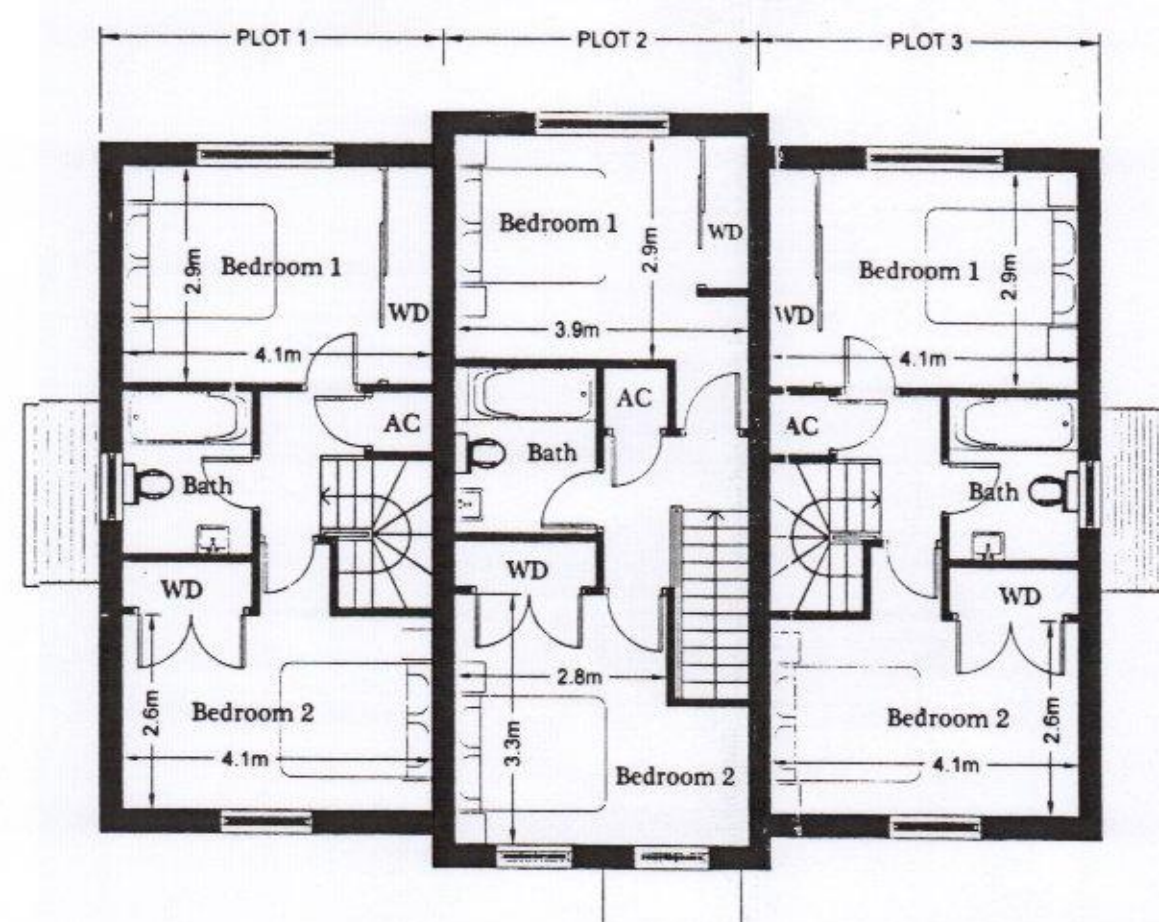

Proposed First Floor Plan @ 1:100

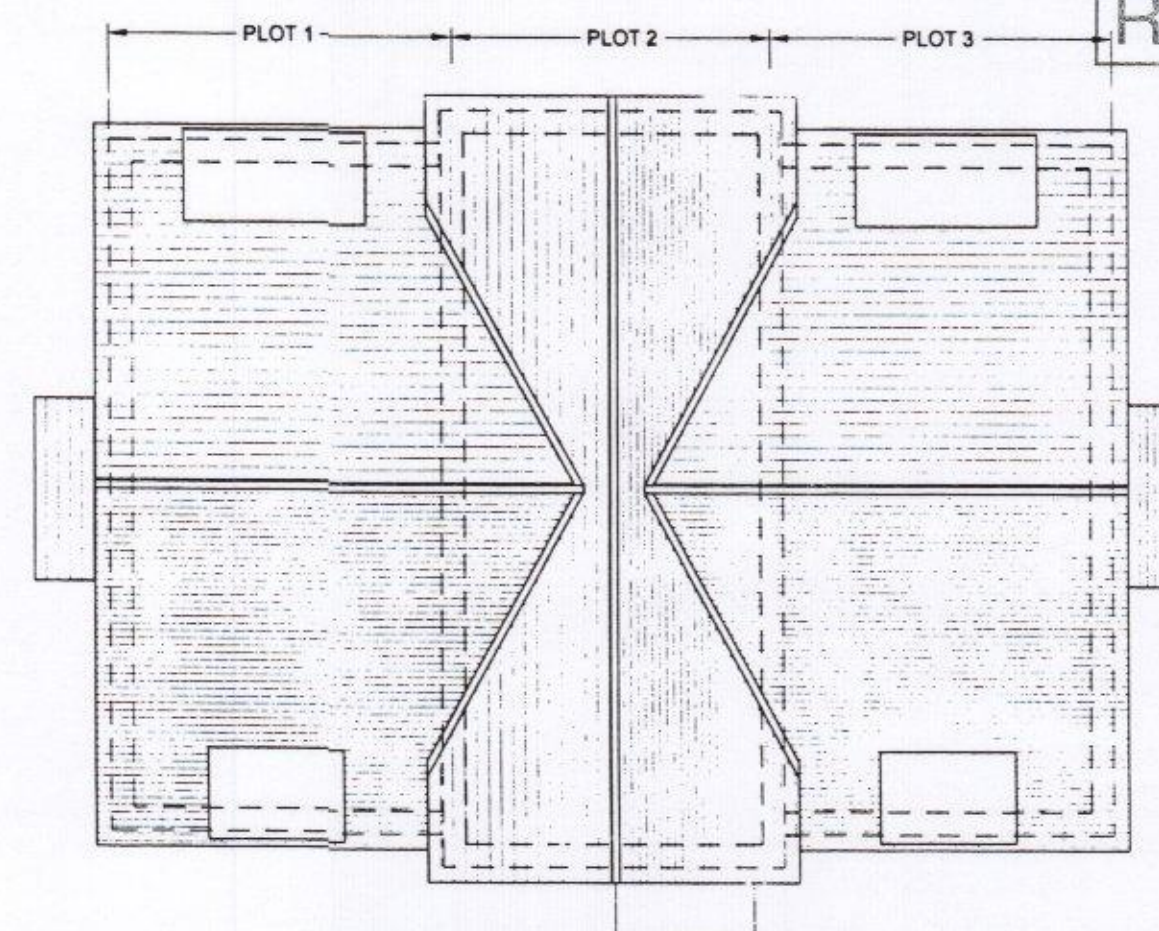

Proposed Roof Plan @ 1:100

HAVANT BOROUGH COUNCIL
13 JUN 2017
RECEIVED

GRAHAM ASH ARCHITECTS
CHARTERED ARCHITECTS TOWN PLANNING CONSULTANTS
Graham Ash Architects Ltd
65 Leigh Road, Eastleigh, Hampshire SO50 9DF
TELEPHONE 01794 518706 Or 07768 453105
EMAIL Info@grahamasharchitects.com
WEBSITE www.grahamasharchitects.com

CLIENT: **Mr K Boothroyde**

PROJECT:
**3 New Houses
At Newtown House Hotel
Hayling Island, PO11 0QJ**

TITLE:
**3 New Houses
Plans & Elevations**

DESIGNED BY GA	DATE 25-4-14	DRWN / DATE JAT
SCALE 1:100	PLOTTED 25-4-14	REV.

SCALE @ 0 1 2 3 4
1:100

PURPOSE OF ISSUE:
☒ Information ☐ Approval ☐ Tender ☐ Construction

DWG NO. **13:087:04**