




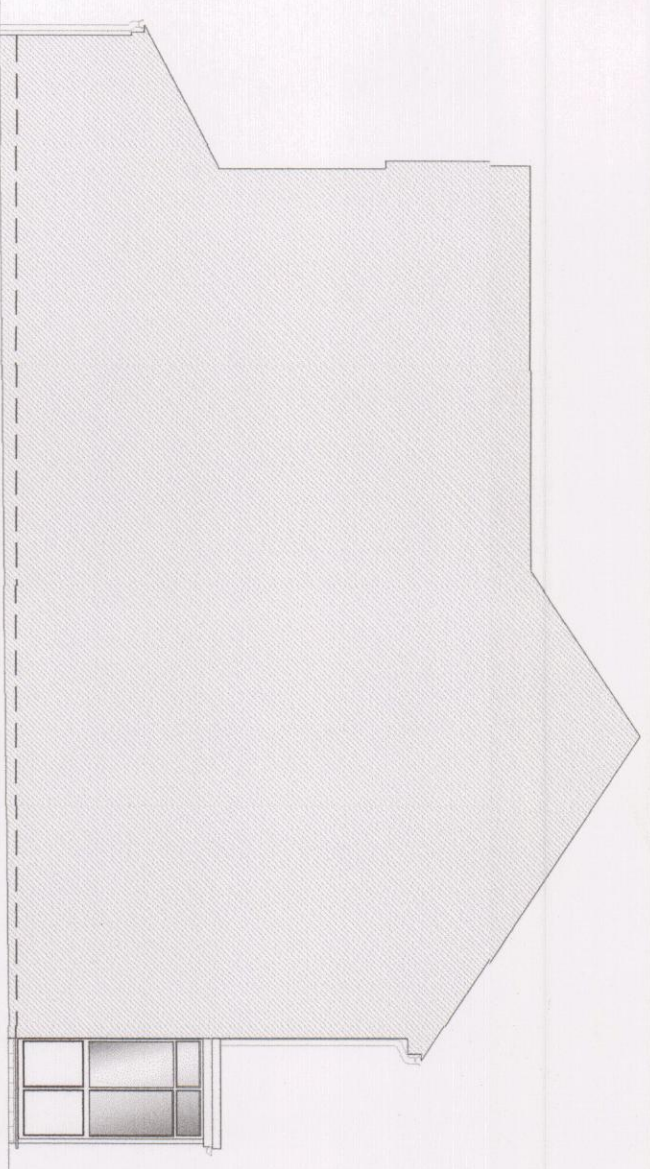


1 EXISTING SIDE ELEVATION
1:100

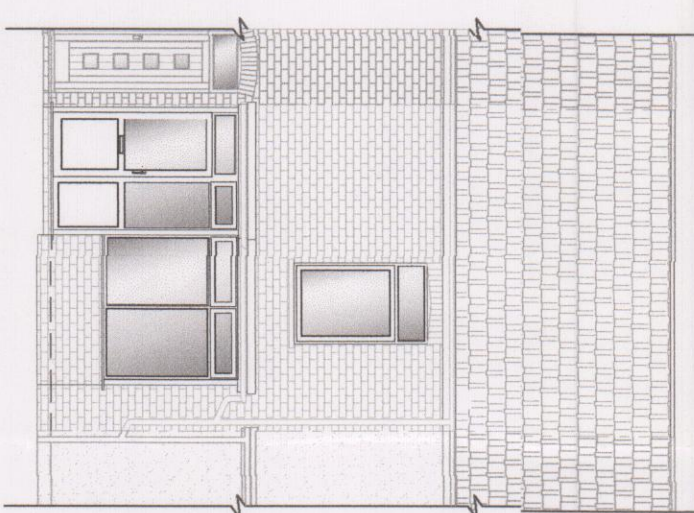


2 EXISTING FRONT ELEVATION
1:100

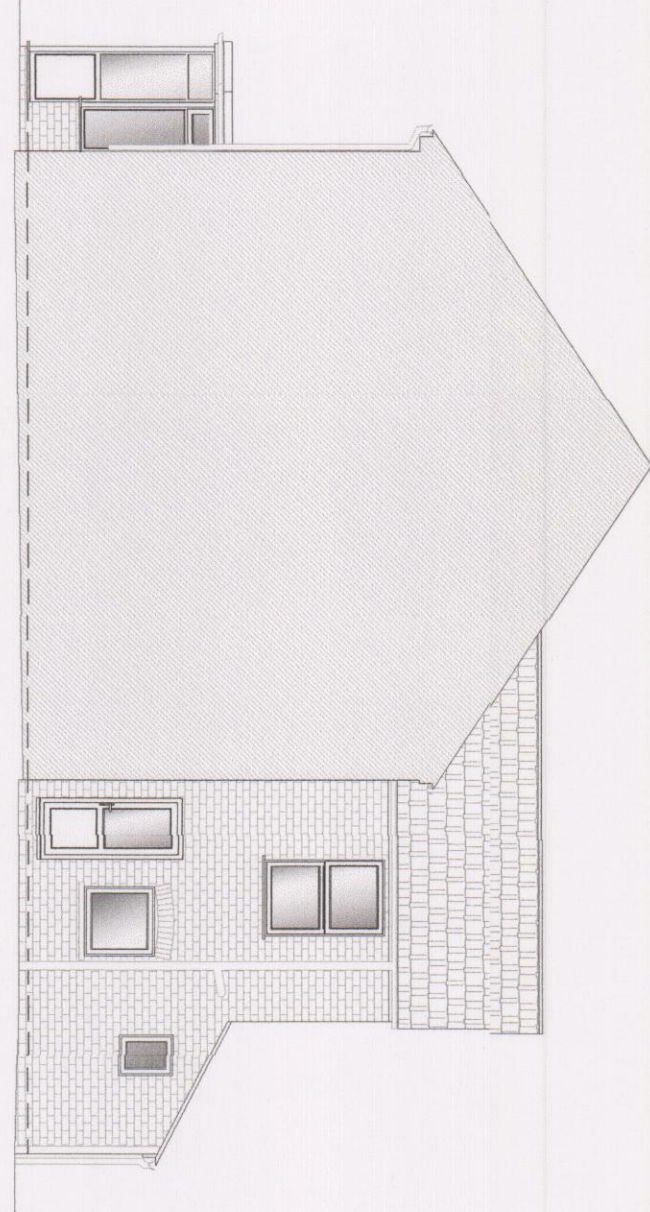


3 EXISTING SIDE ELEVATION
1:100

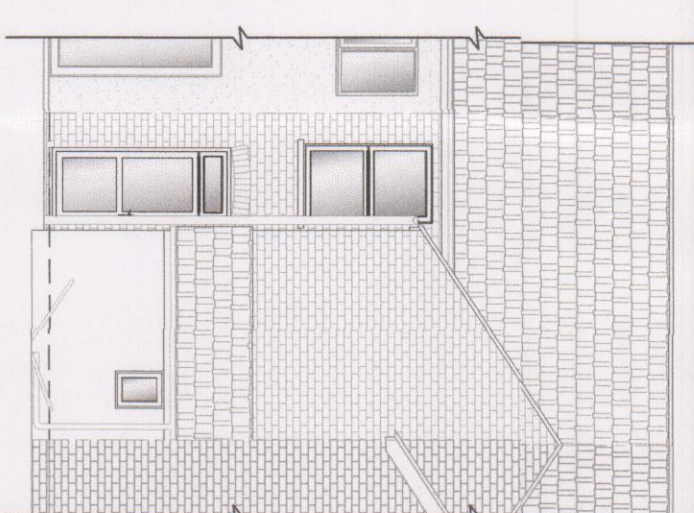


4 EXISTING REAR ELEVATION
1:100

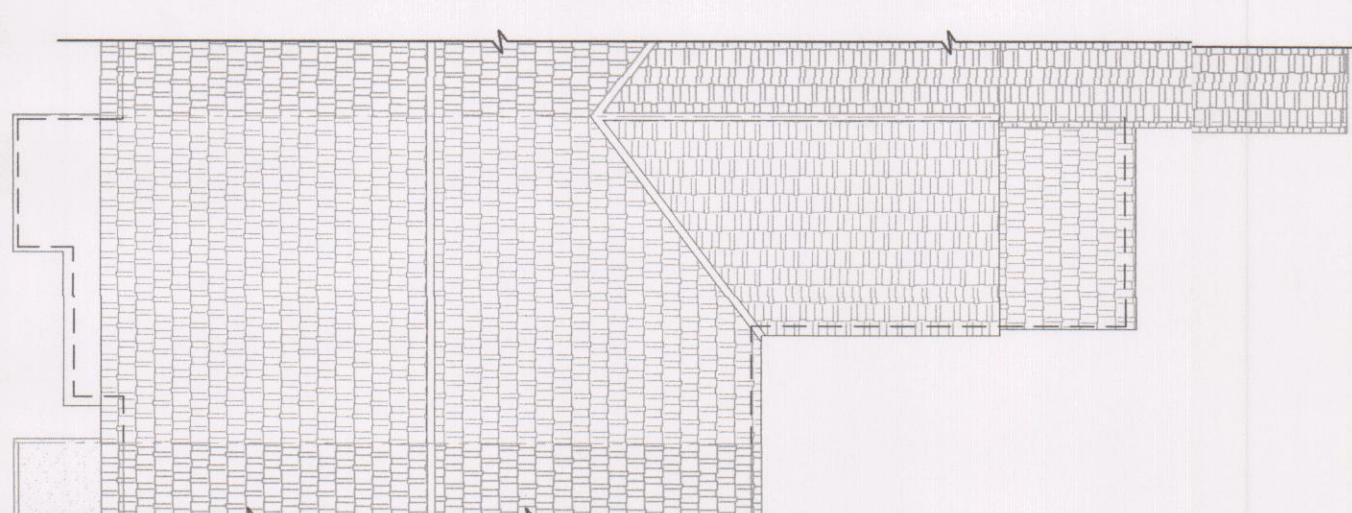


5 EXISTING ROOF ELEVATION
1:100

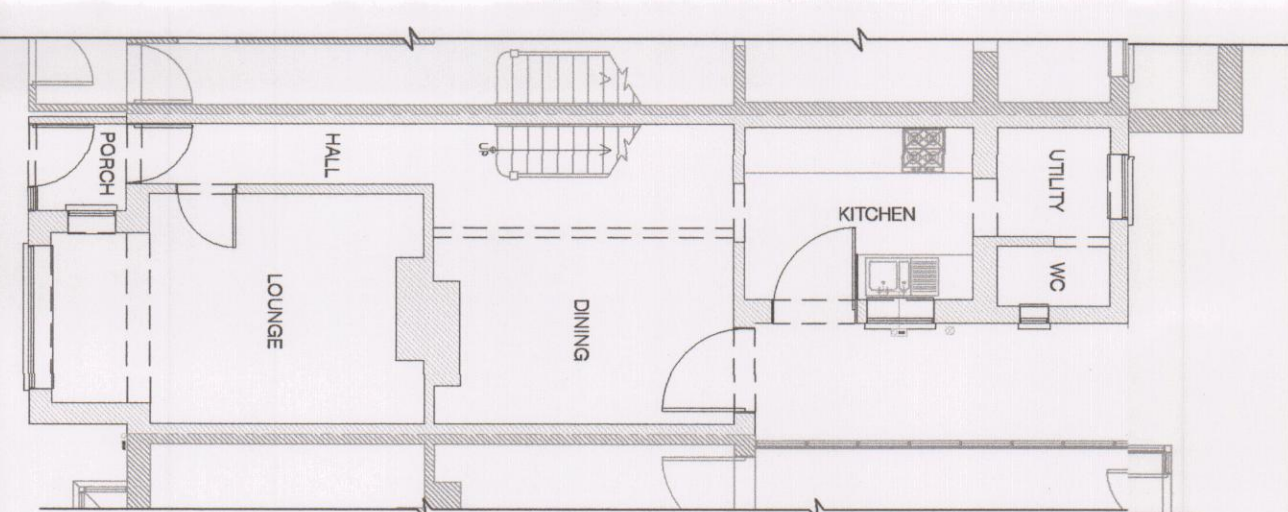


6 EXISTING GRD FLOOR
1:100

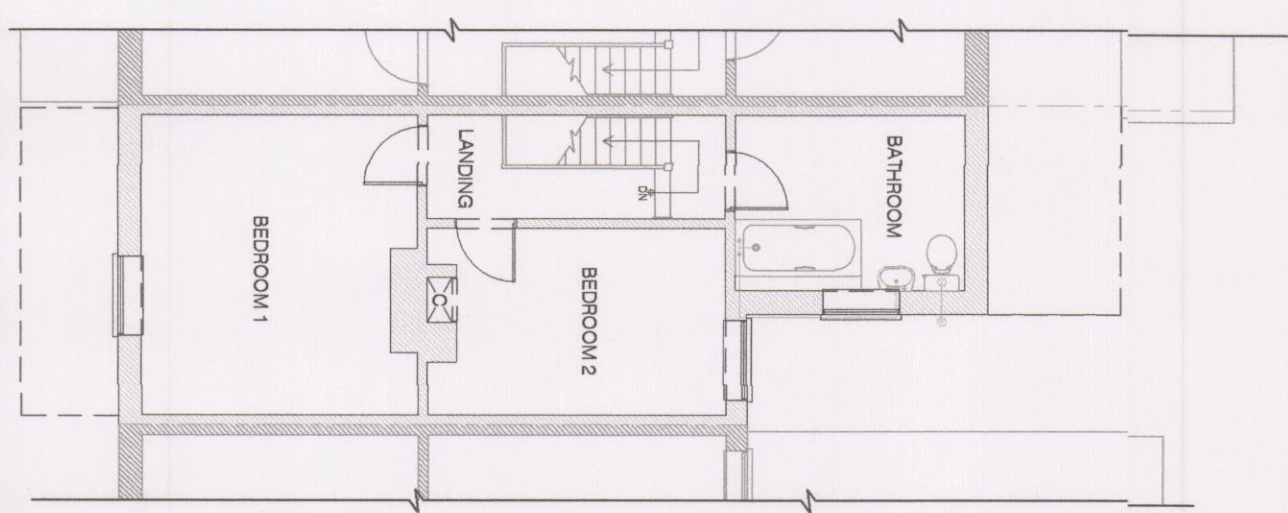


7 EXISTING FIRST FLOOR
1:100

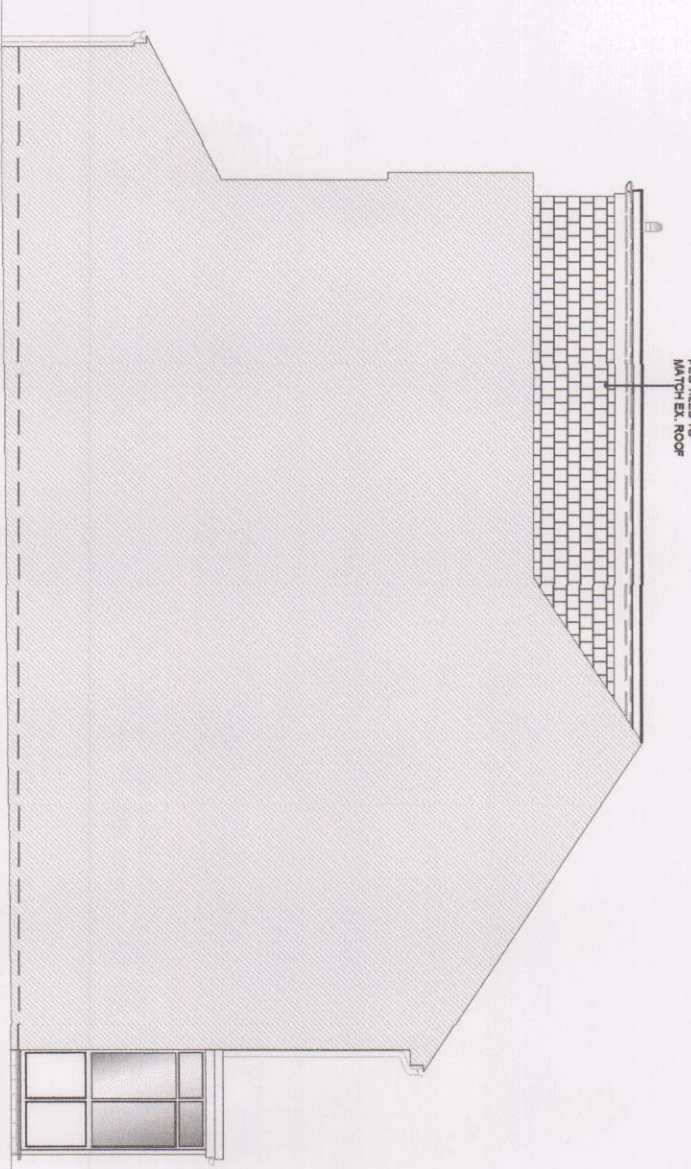


8 PROPOSED SIDE ELEVATION
1:100

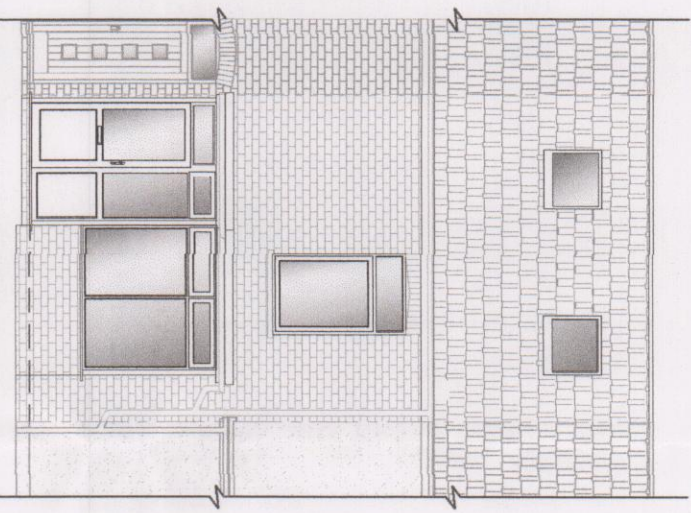


9 PROPOSED FRONT ELEVATION
1:100

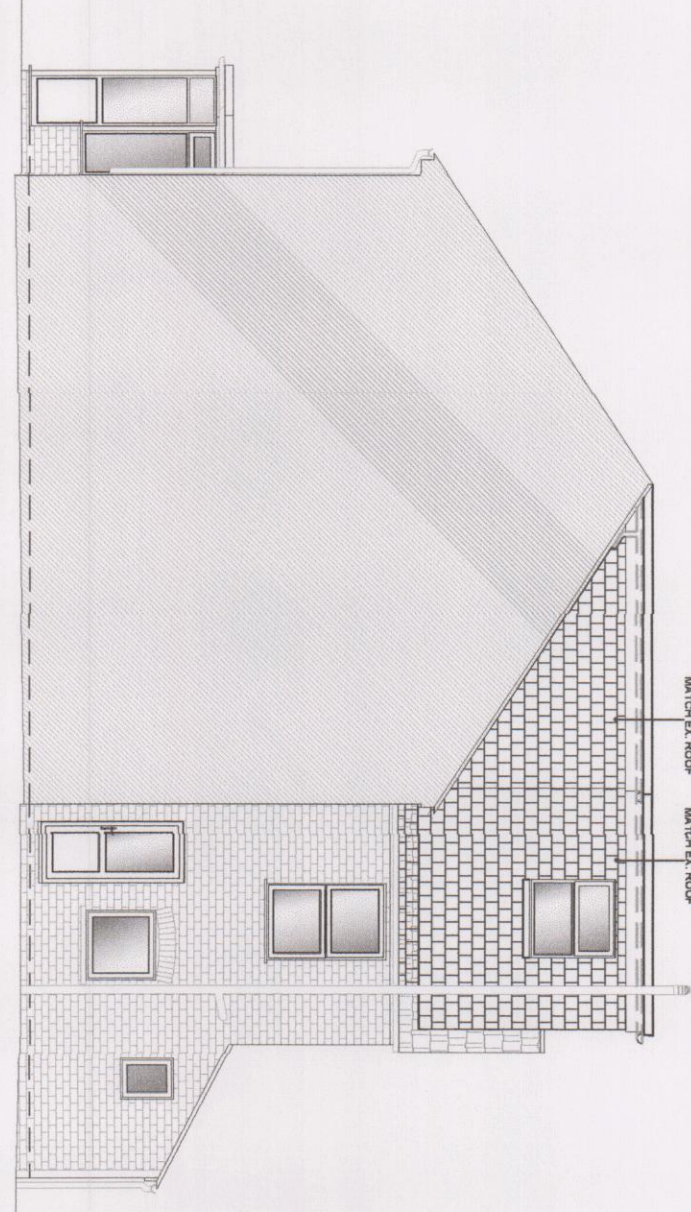


10 PROPOSED SIDE ELEVATION
1:100

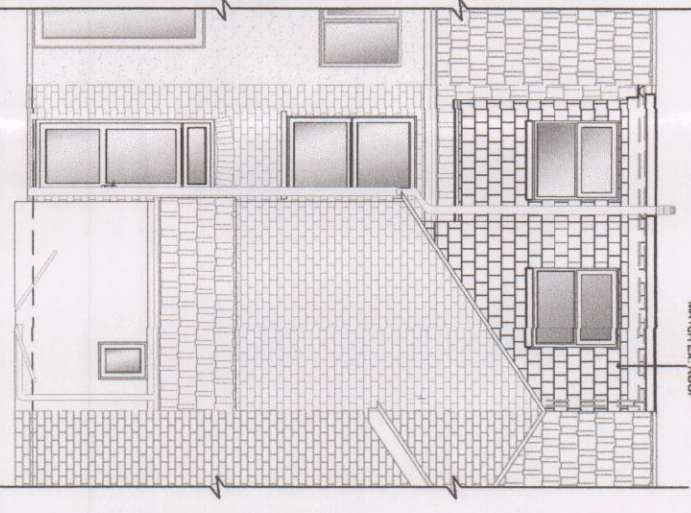


11 PROPOSED REAR ELEVATION
1:100

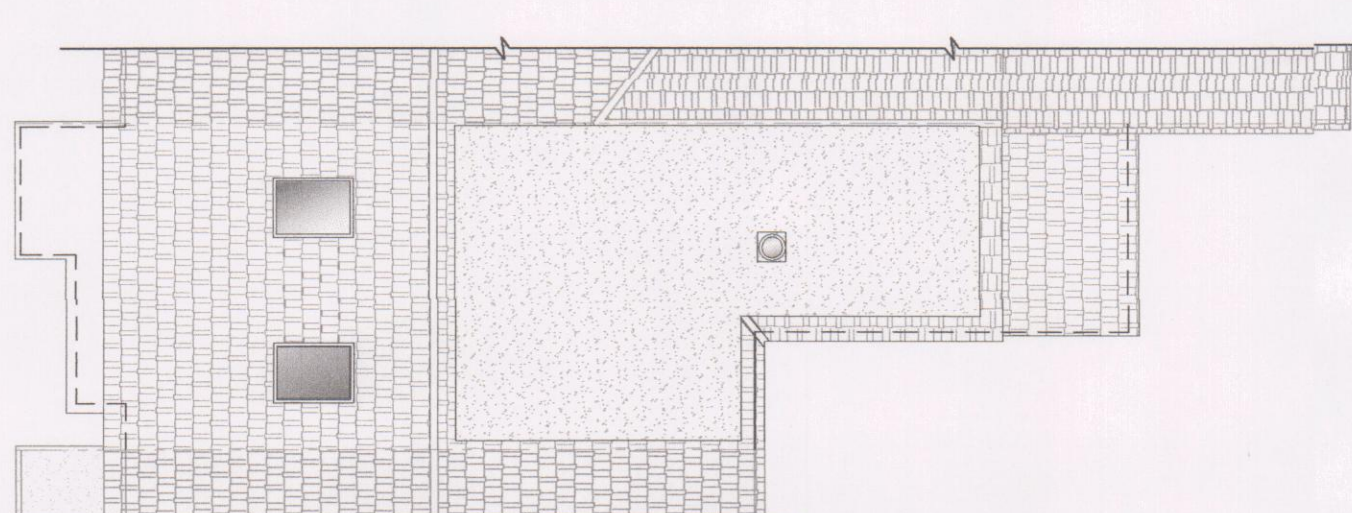


12 PROPOSED ROOF ELEVATION
1:100

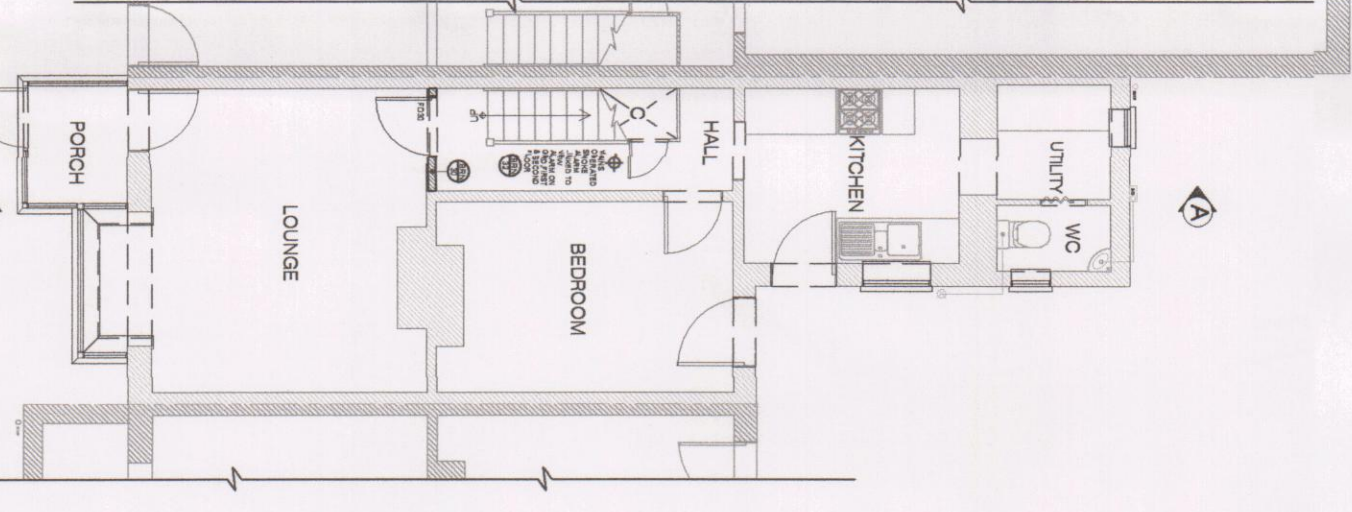


13 PROPOSED GRD FLOOR
1:100

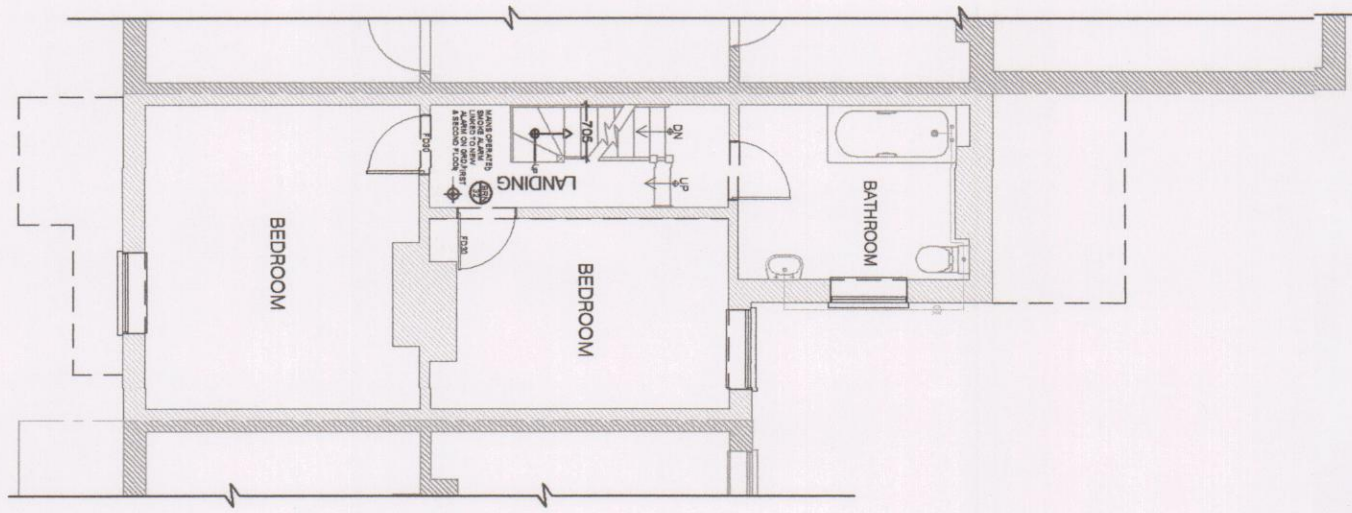


14 PROPOSED FIRST FLOOR
1:100

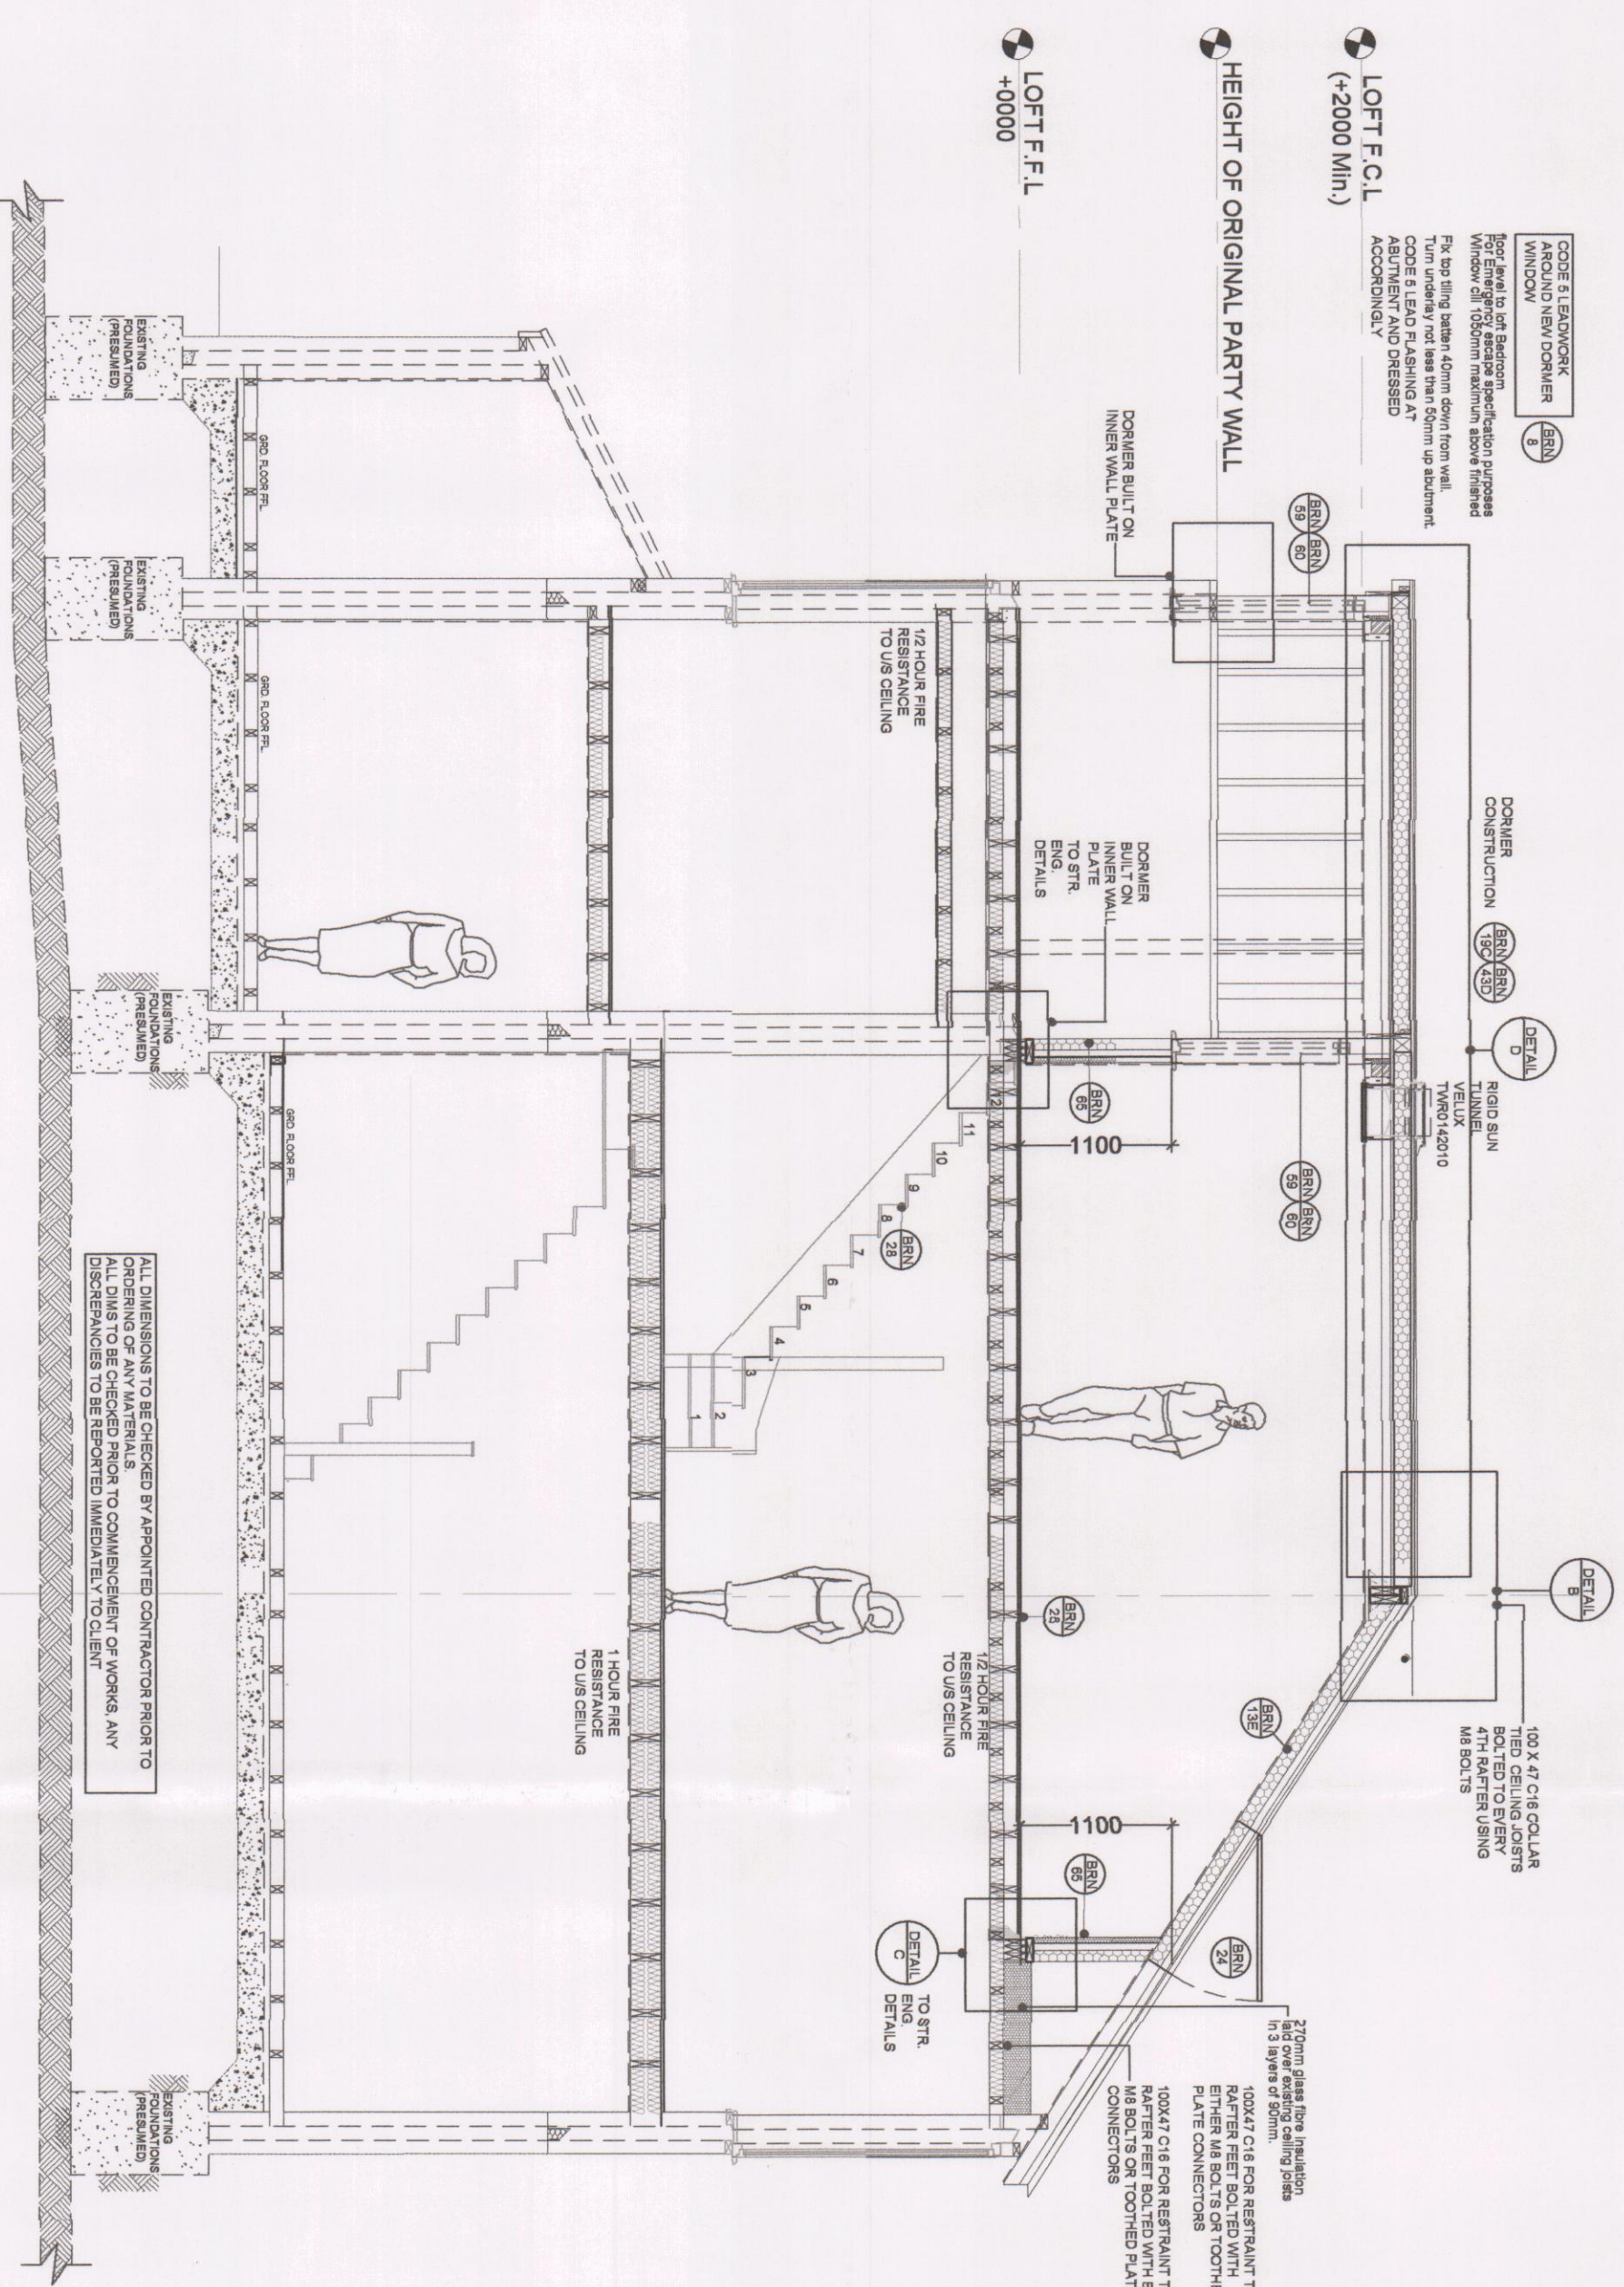


15 PROPOSED SECTION A-A
1:50

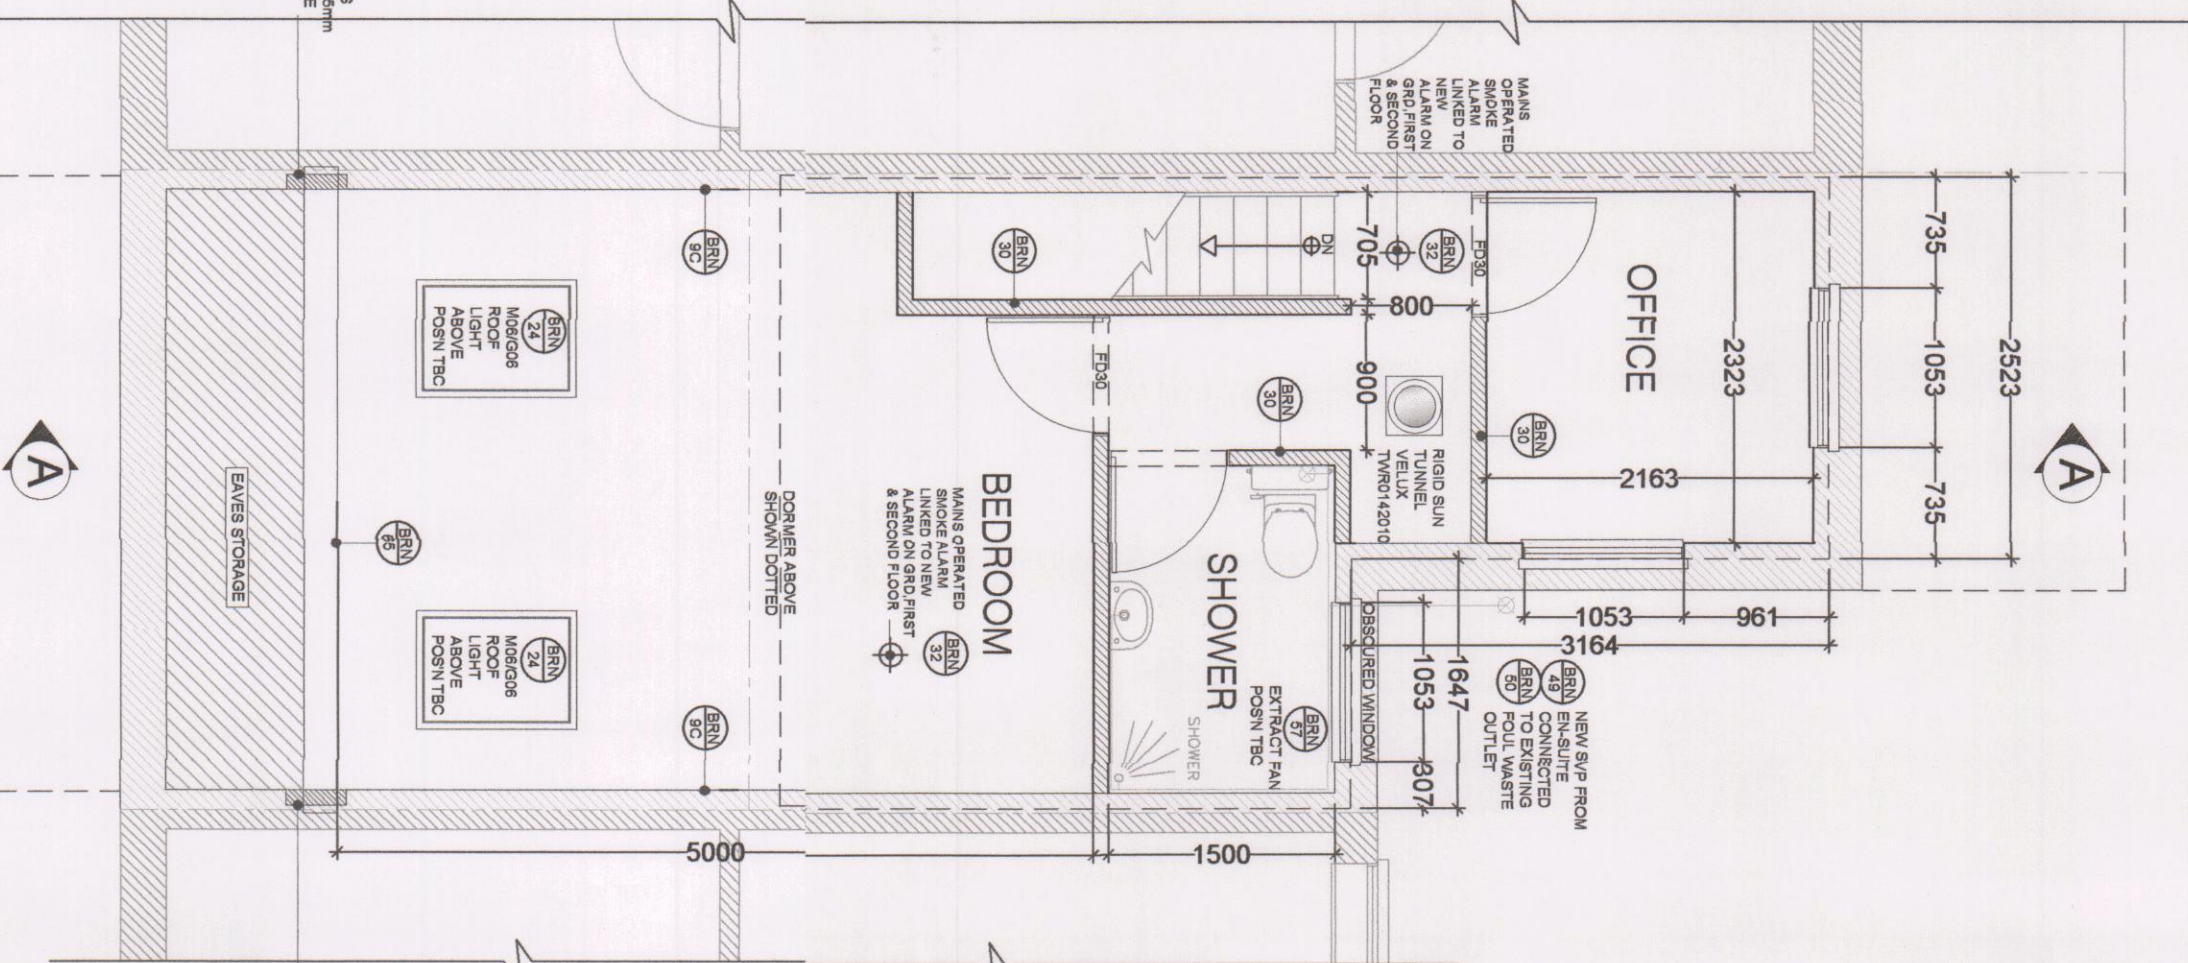


16 PROPOSED SECOND FLOOR
1:50

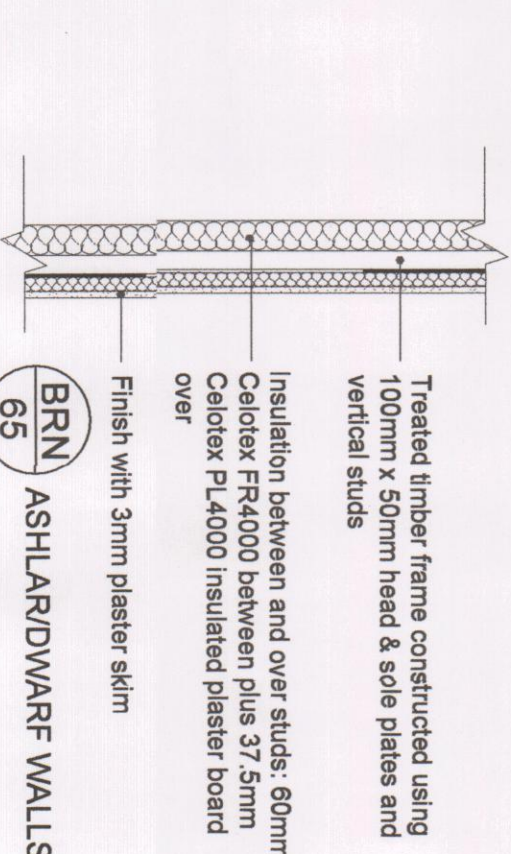


17 PROPOSED ASHLAR WALL SECTION
1:20

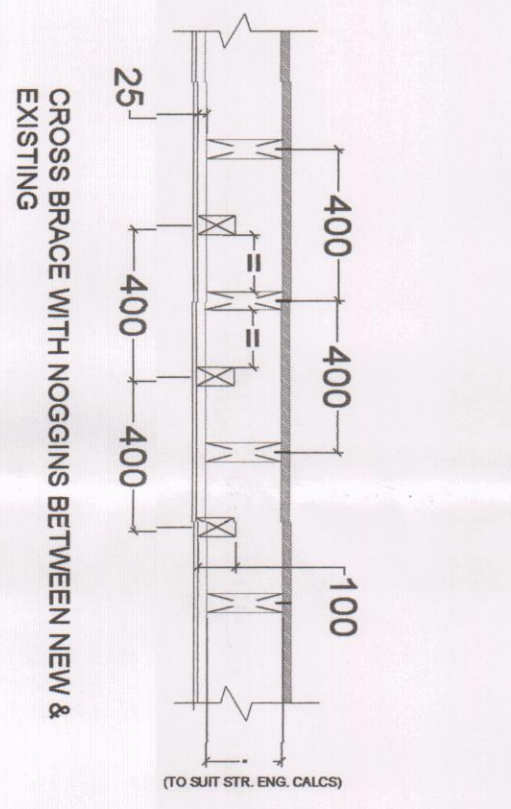


18 PROPOSED LOFT FLOOR SECTION
1:20

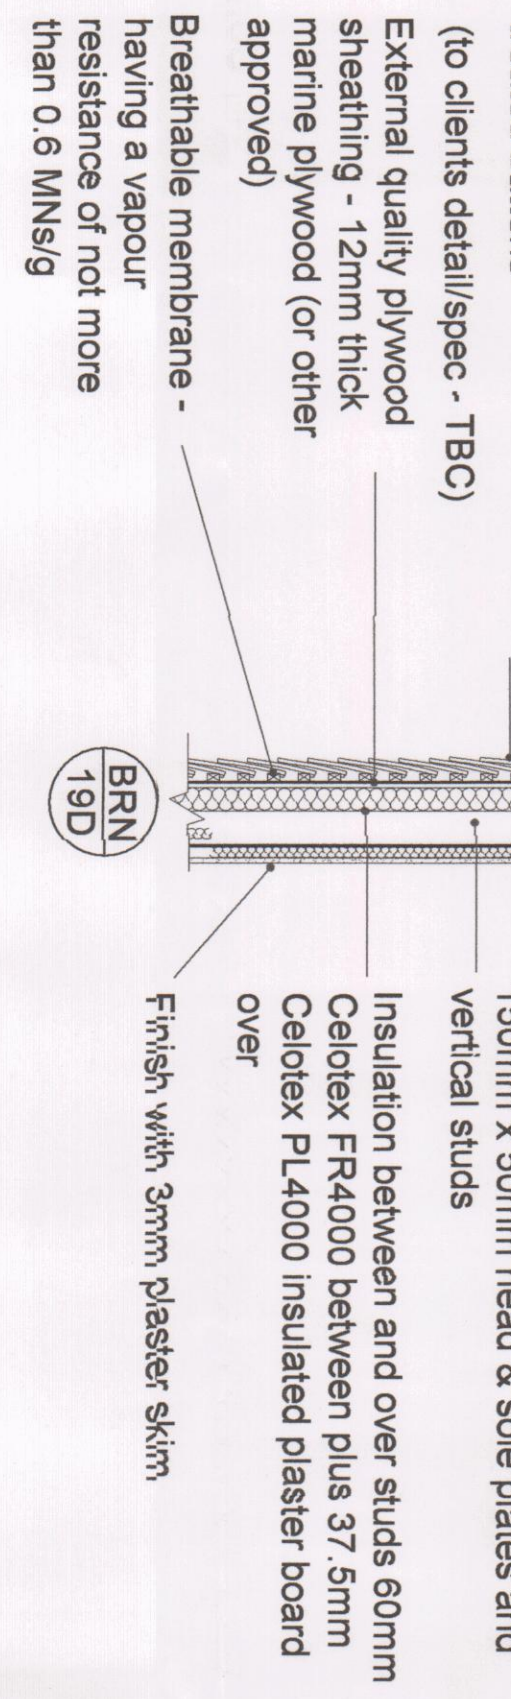


19 PROPOSED DORMER WALLS
1:20

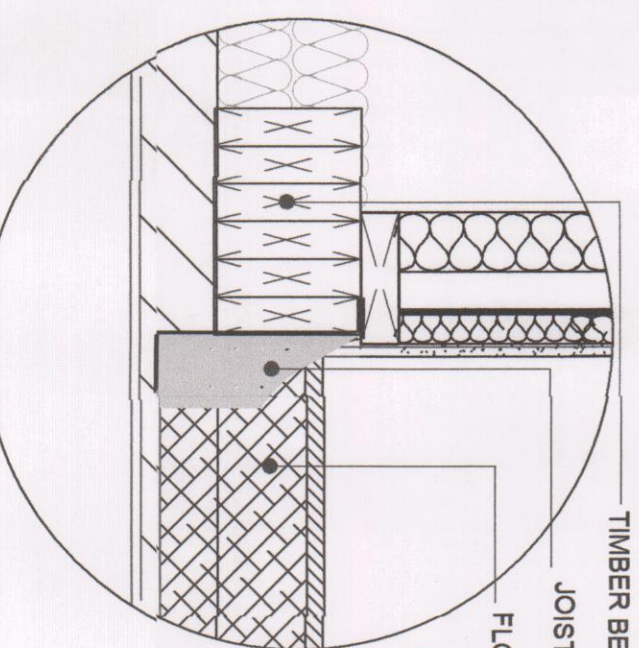


20 PROPOSED DETAIL C'
1:10

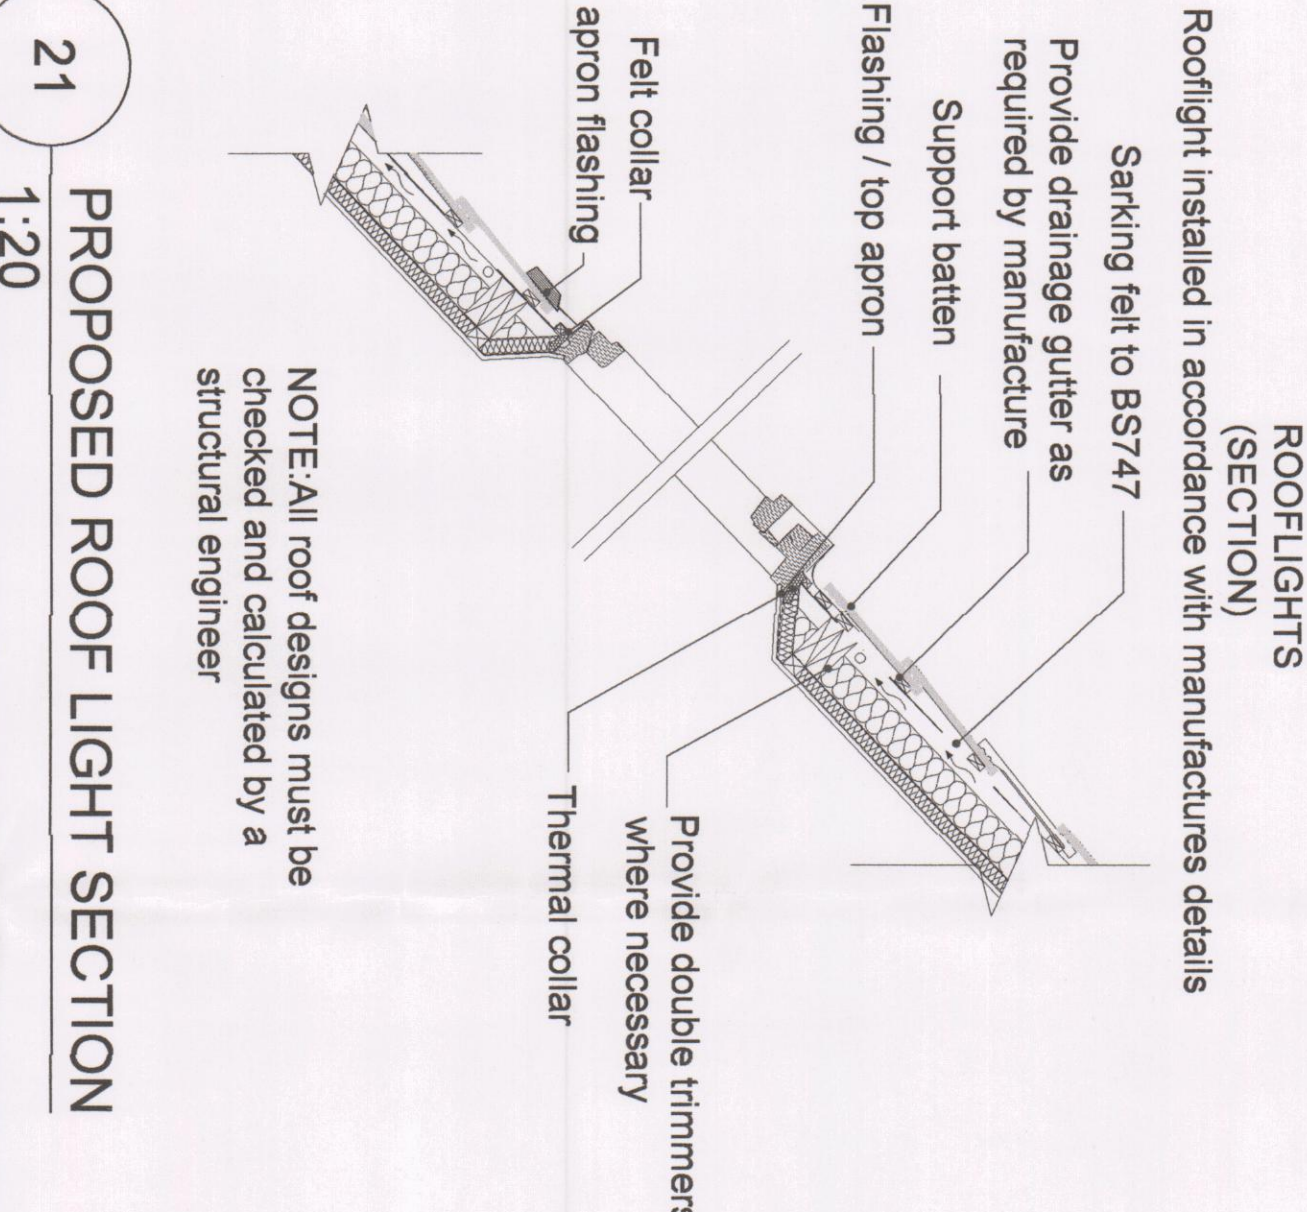


21 PROPOSED ROOF LIGHT SECTION
1:20

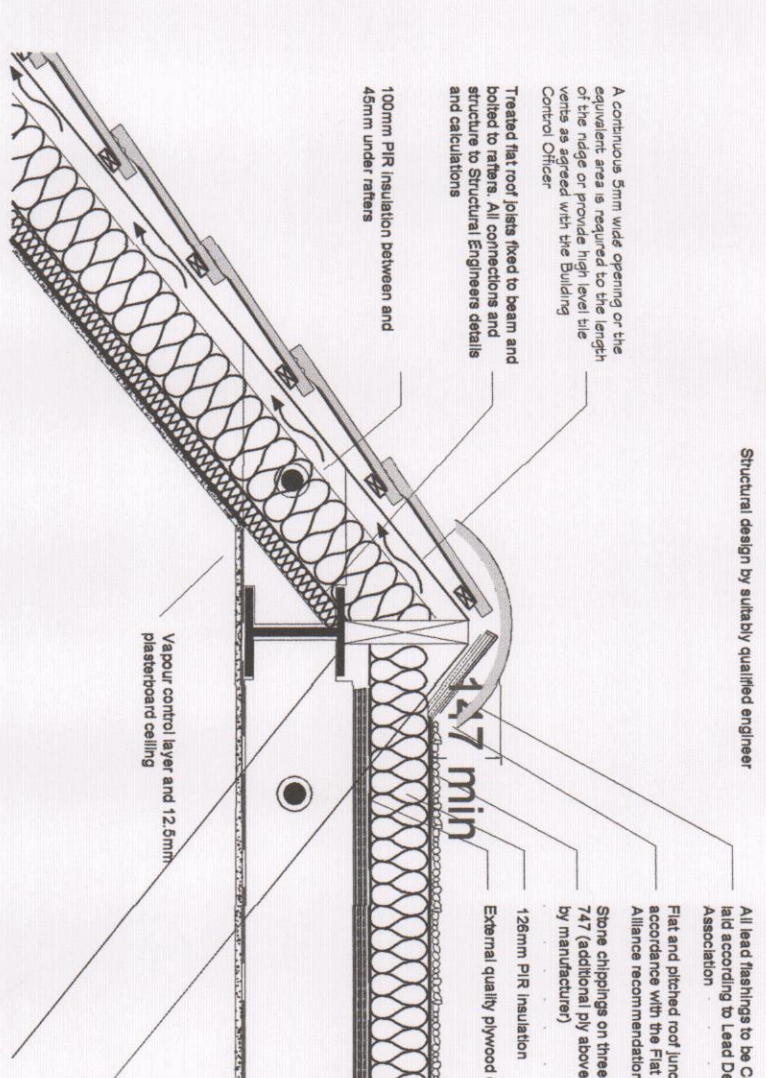


22 PROPOSED RIDGE BEAM DETAIL B'
1:16

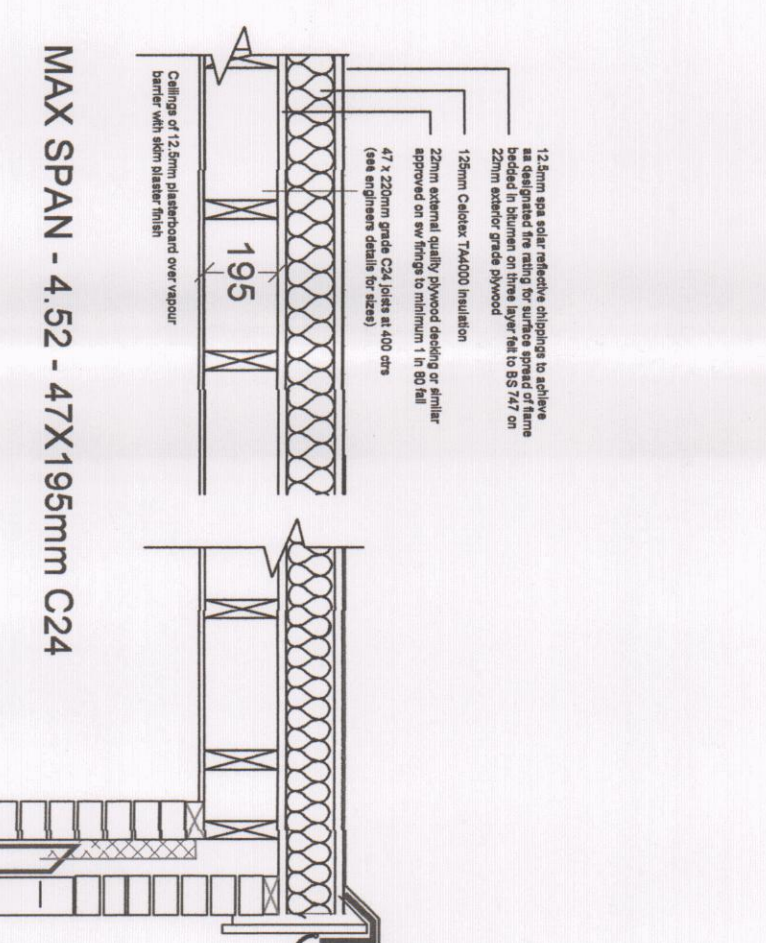

23 PROPOSED DORMER ROOF SECTION
1:20

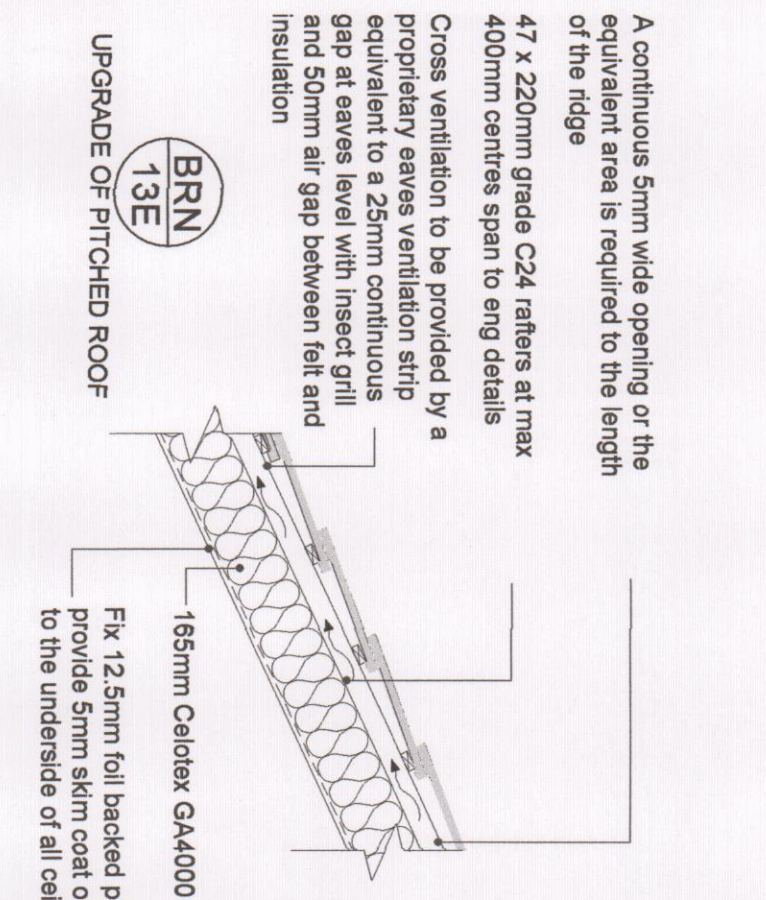

24 PROPOSED ROOF SECTION THRU'
1:20

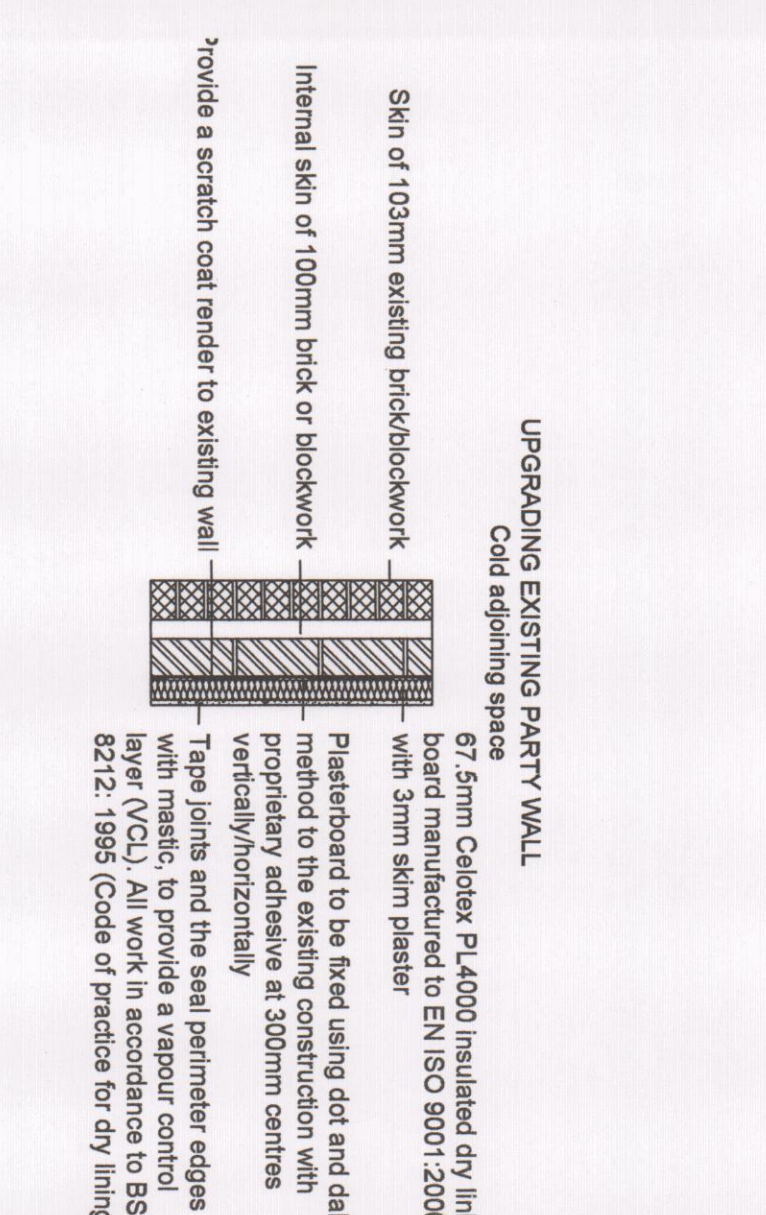

25 PROPOSED PARTY WALL UPGRADE
1:20

DRAWN BY: DM		DRAWING NO: SPOTTER_DIA		1 OF 1	
SCALE: 1:100		DATE: 13.08.2025		VARS:	
REVISION: A		A		A0	

CUSTOMER: 23 PARKWAY, HAVANT, PO9 1HH		HAYANT BOROUGH COUNCIL		14 OCT 2025	
TITLE: LOFT CONVERSION		RECEIVED			
MODIFICATIONS: 1		DENOTES ATTACHED BUILDING REGULATION NOTES		ISSUE:	
NOTE: DM		BUILDING REGULATIONS NOTES & SPOTTER/BN		DIRECTIONAL NORTH ARROW SHOWN ON BLOCK & LOCATION PLANS	