



Existing Floor Plan

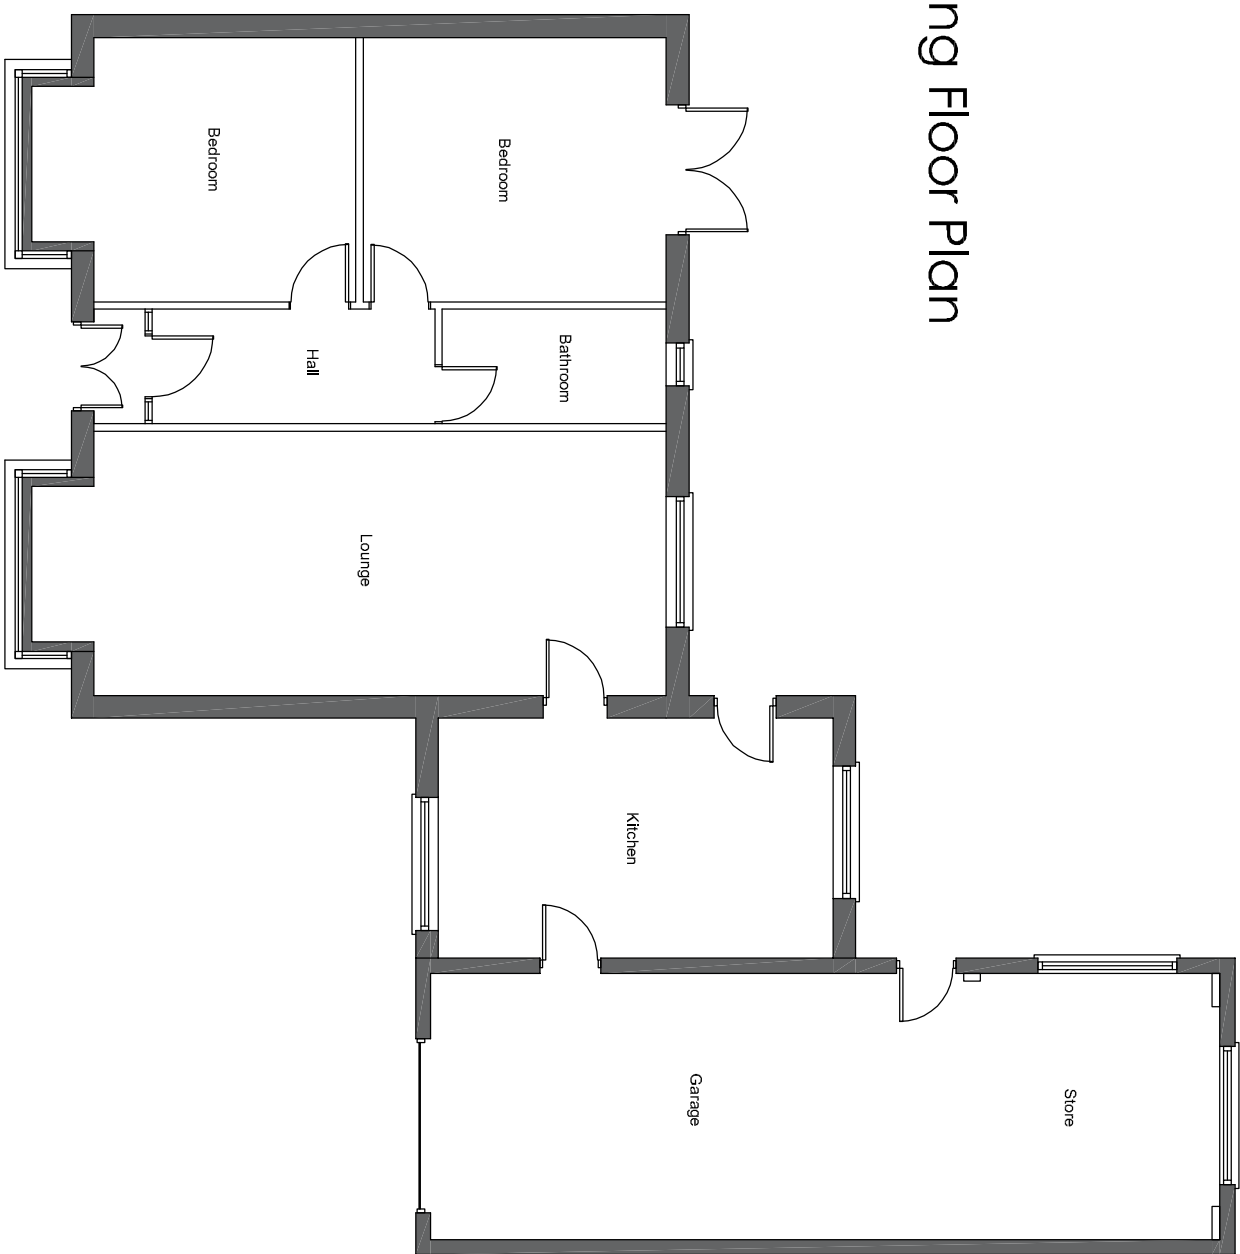

Existing Street Scene

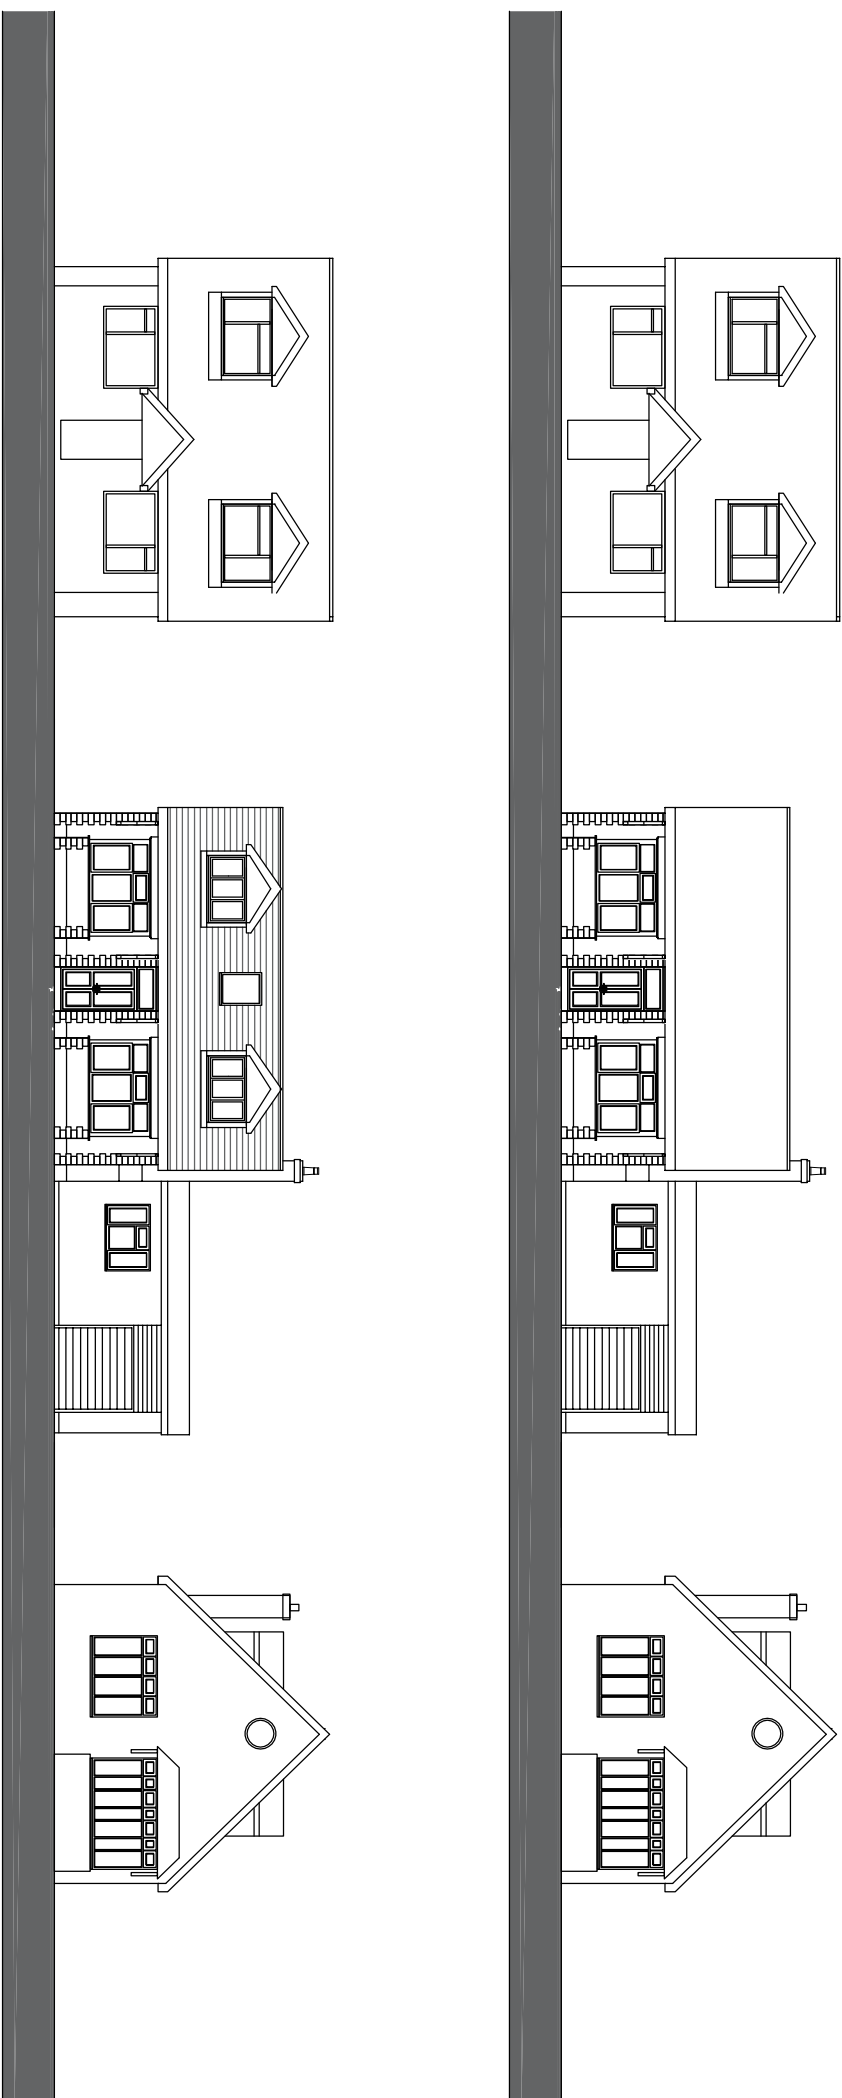


Proposed Street Scene

Existing Elevations


North Elevation



South Elevation

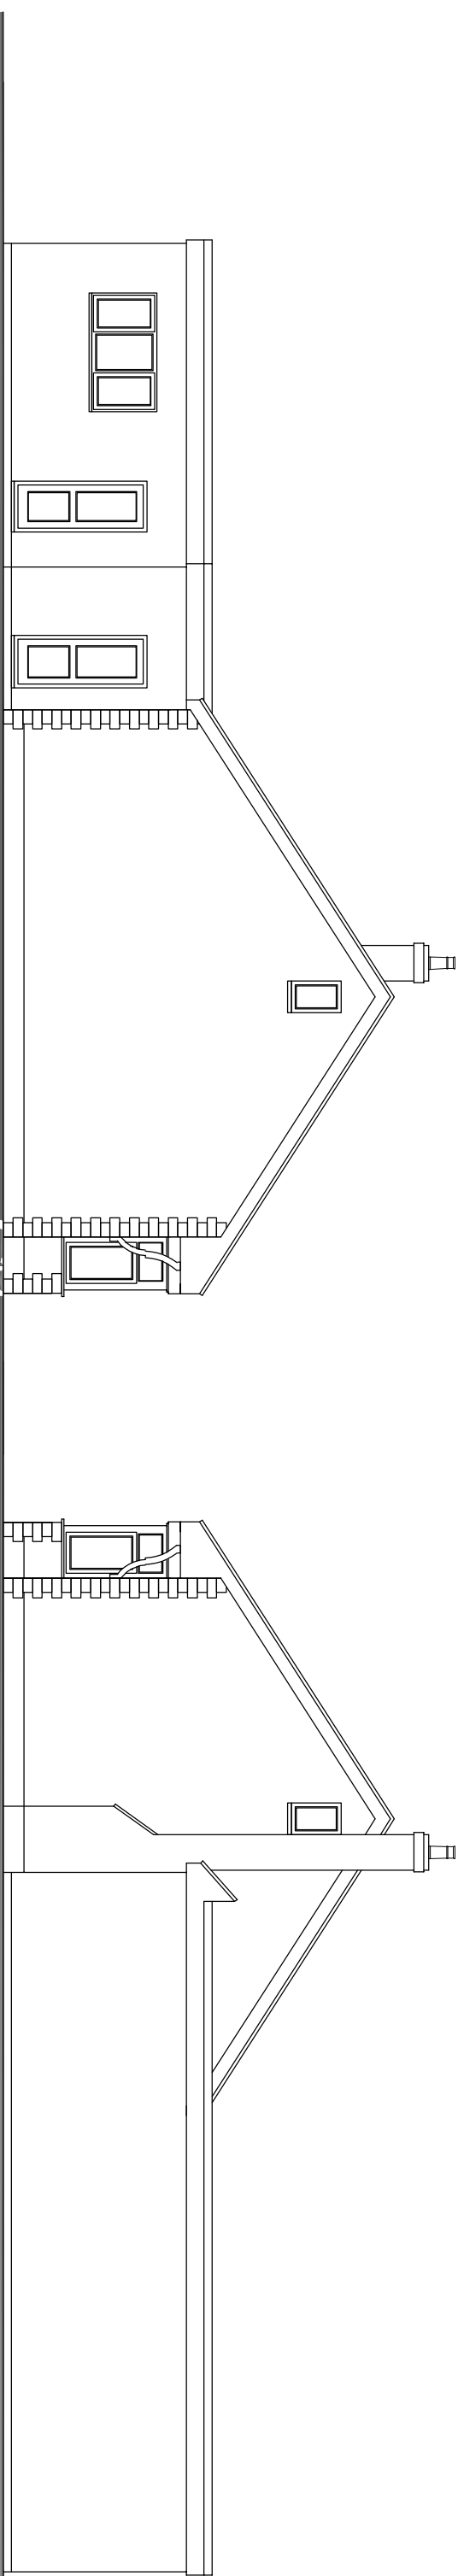

East Elevation

 

West Elevation



Revision	Description	Date	Drawn

Project :

Mr Simon Daw
110 Stakes Road
Waterlooville

Drawing Title :

Existing Floor Plans and Elevations

Chris Flint Associates Ltd
CHARTERED SURVEYORS - PROJECT MANAGERS
DEVELOPMENT CONSULTANTS

Drawn By	Date	SHEET SIZE	Approved By	Date
CF	21/10/25	A1		

Drawn By	Date	Revision	Scale
CFA	FULL	02	1-100

PLANNING

BEECHWOOD - 30 QUEENS ROAD - WATERLOOVILLE - PO7 5SR
Tel: 01703 934344
Email: info@flintassociates.co.uk