



Proposed Floor Plans

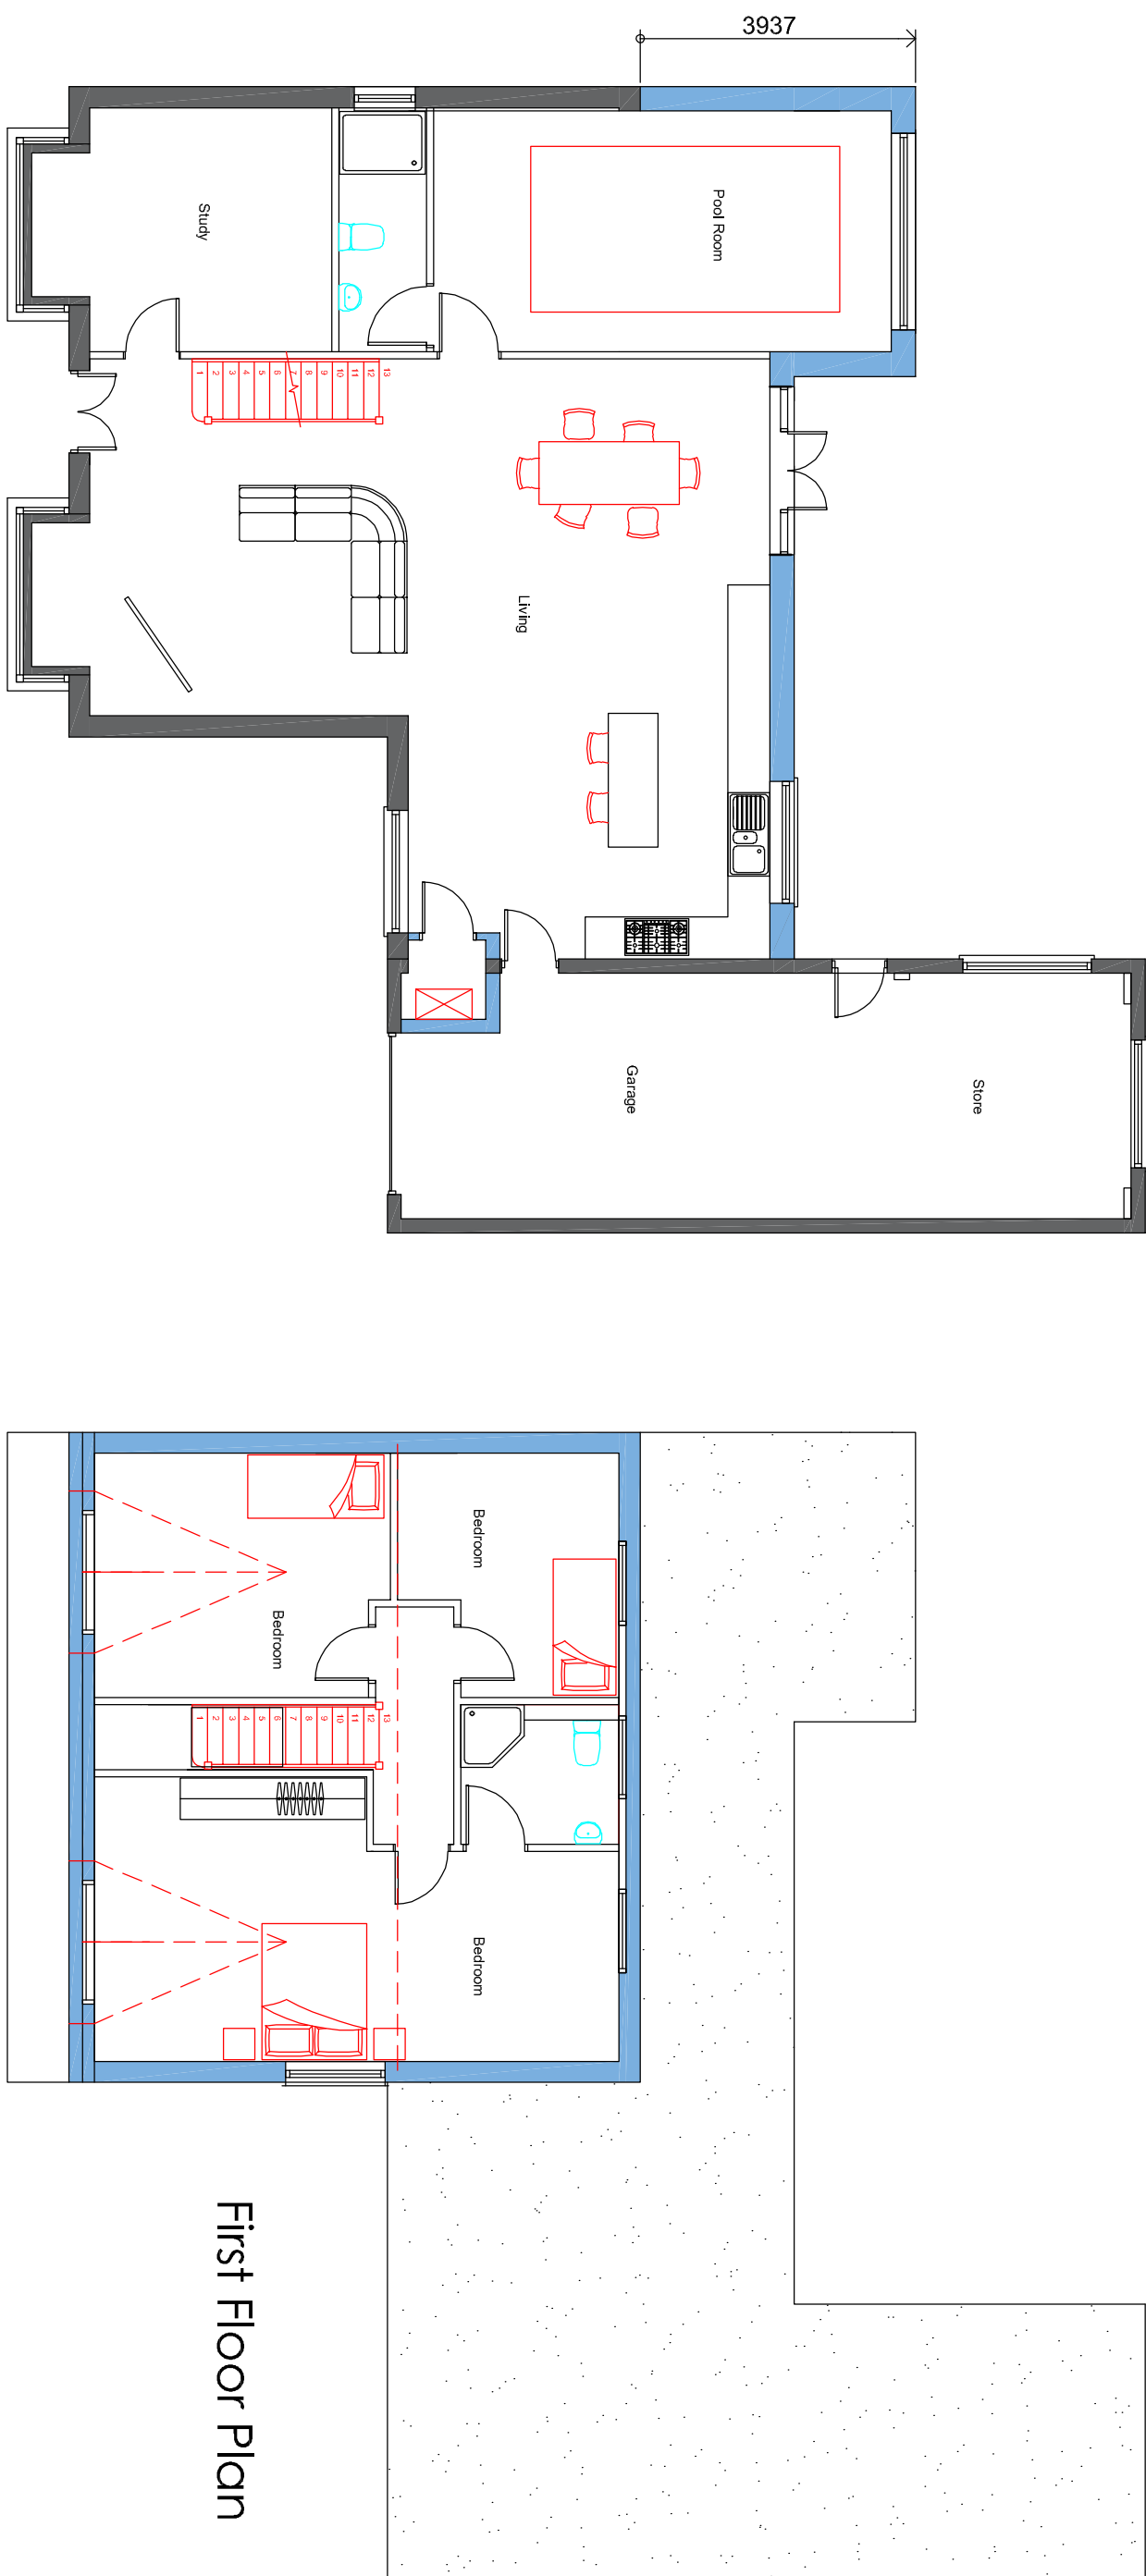

Ground Floor Plan

First Floor Plan

Proposed Elevations

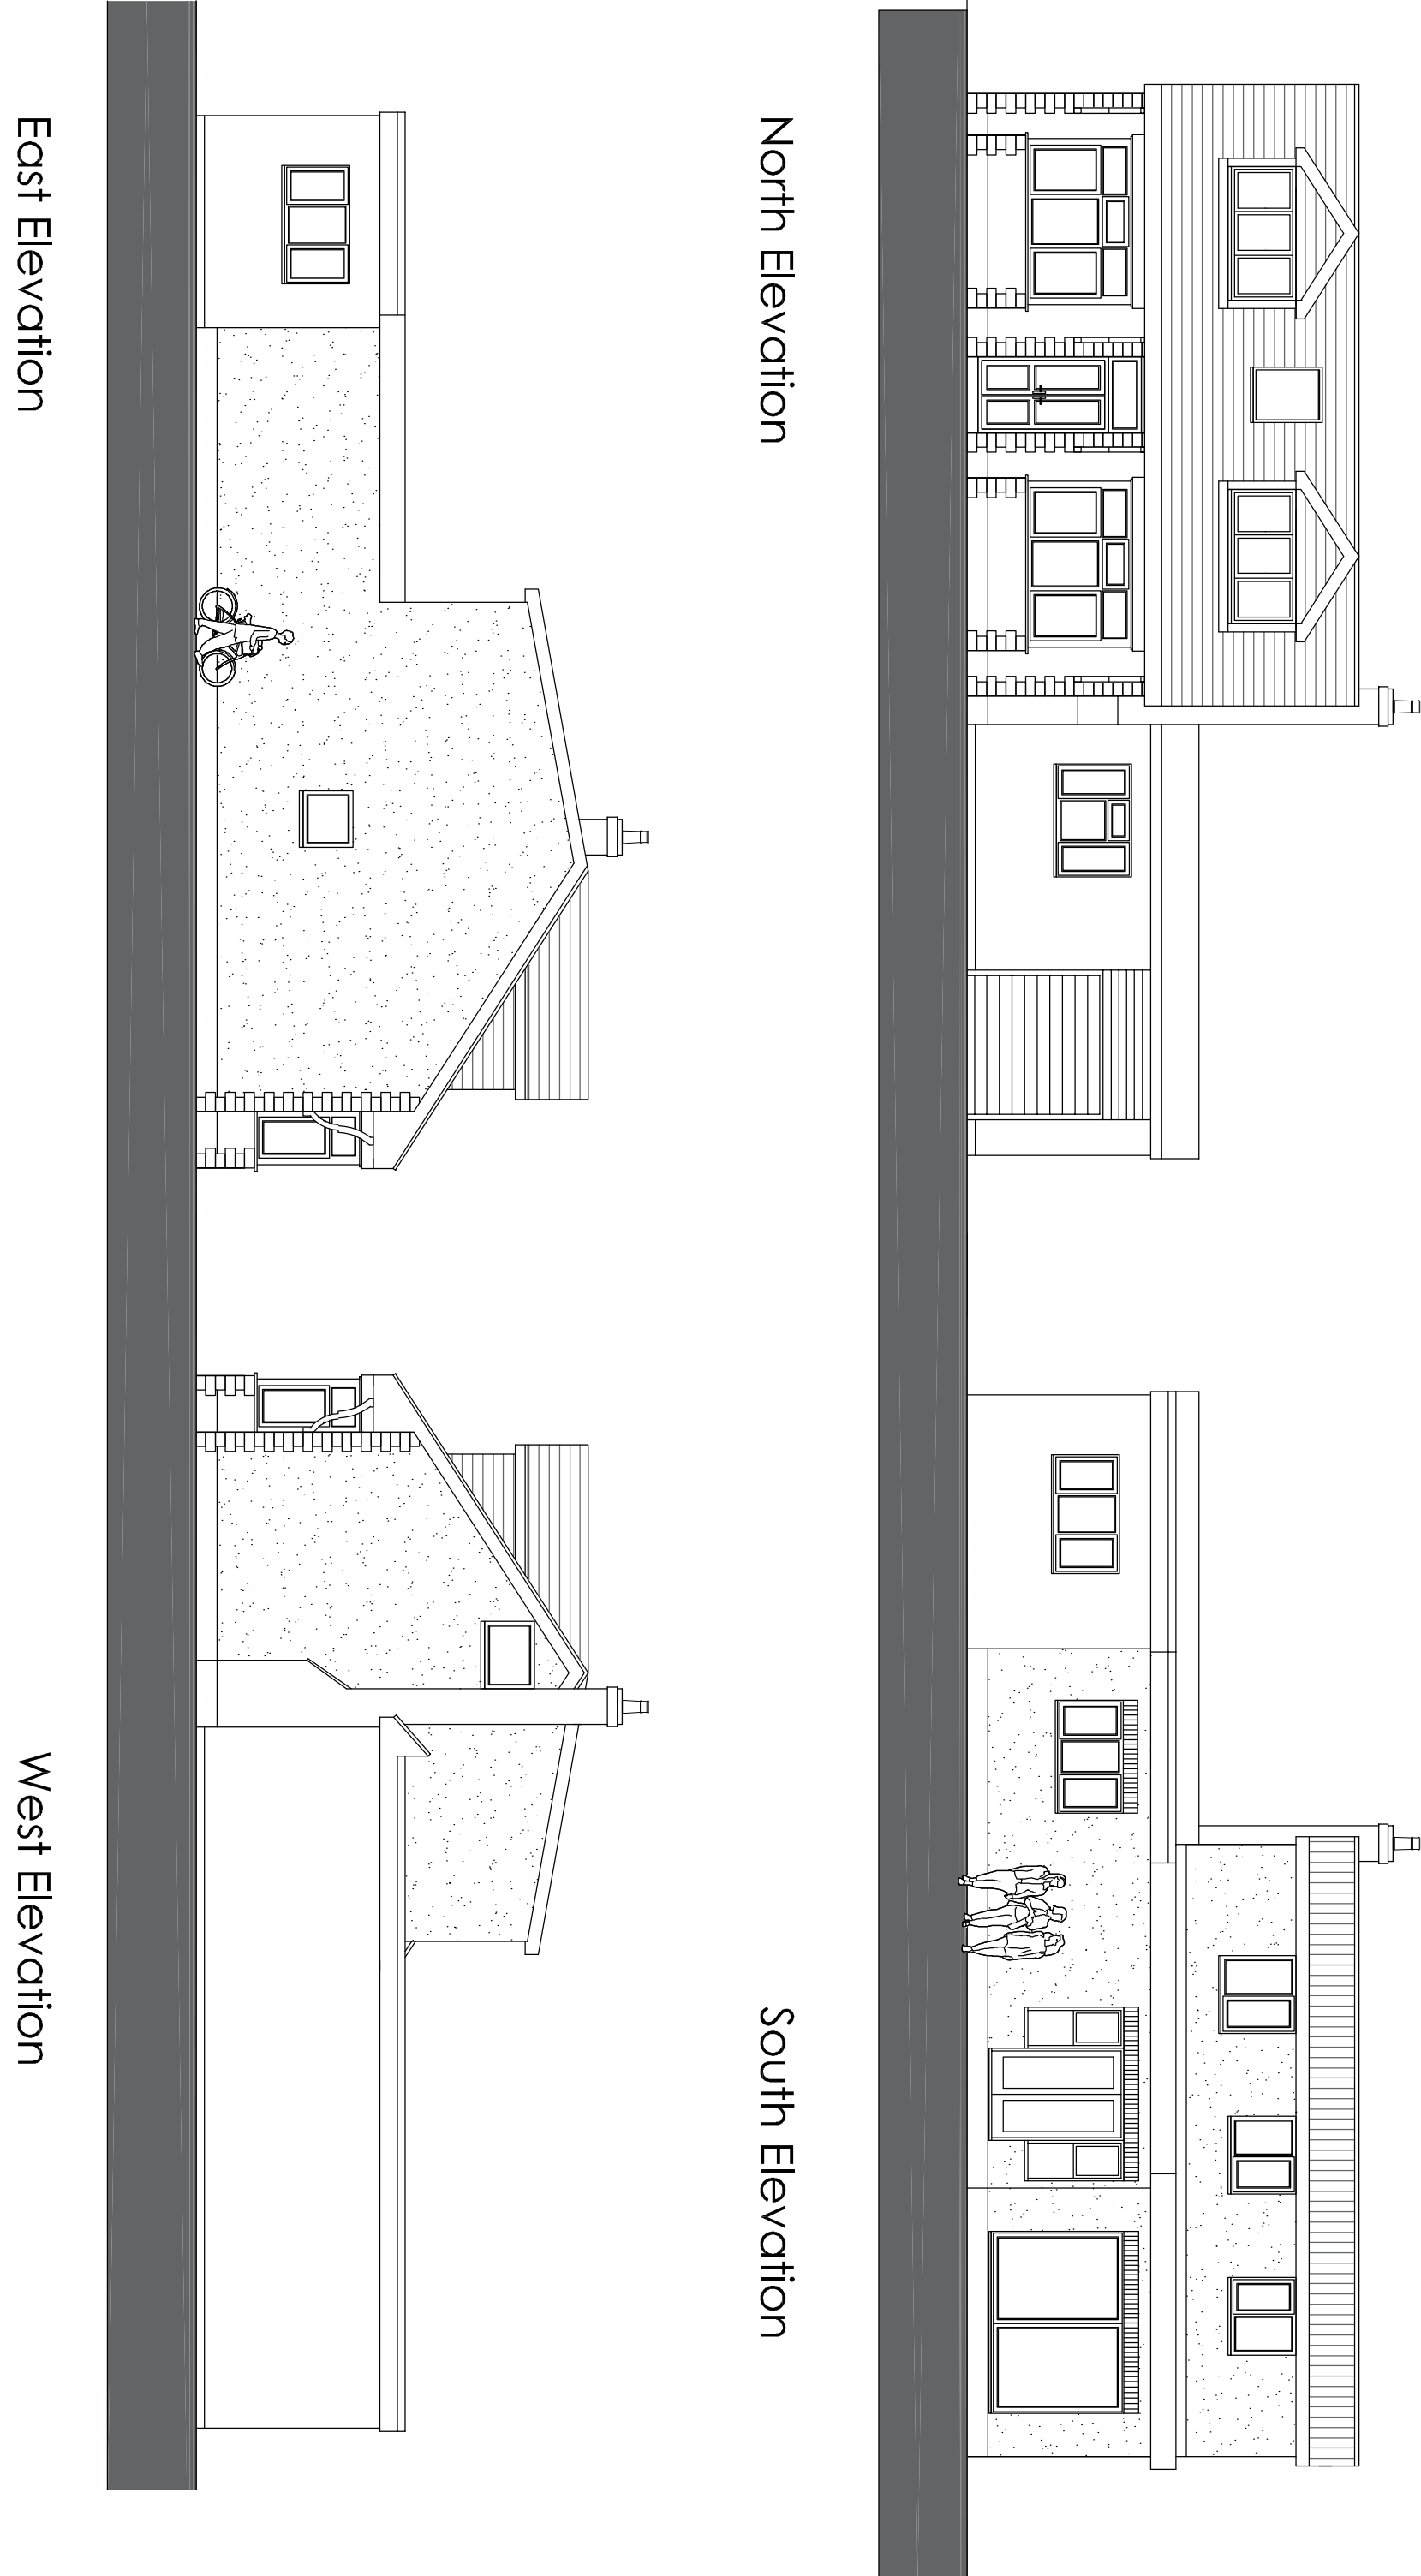


North Elevation



South Elevation

East Elevation

West Elevation

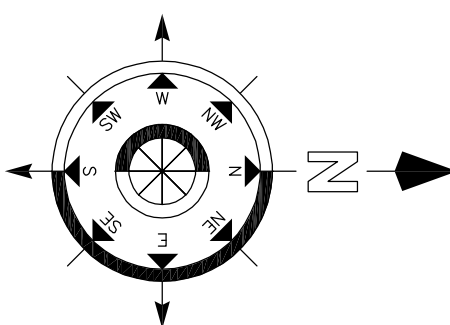

Proposed Extension

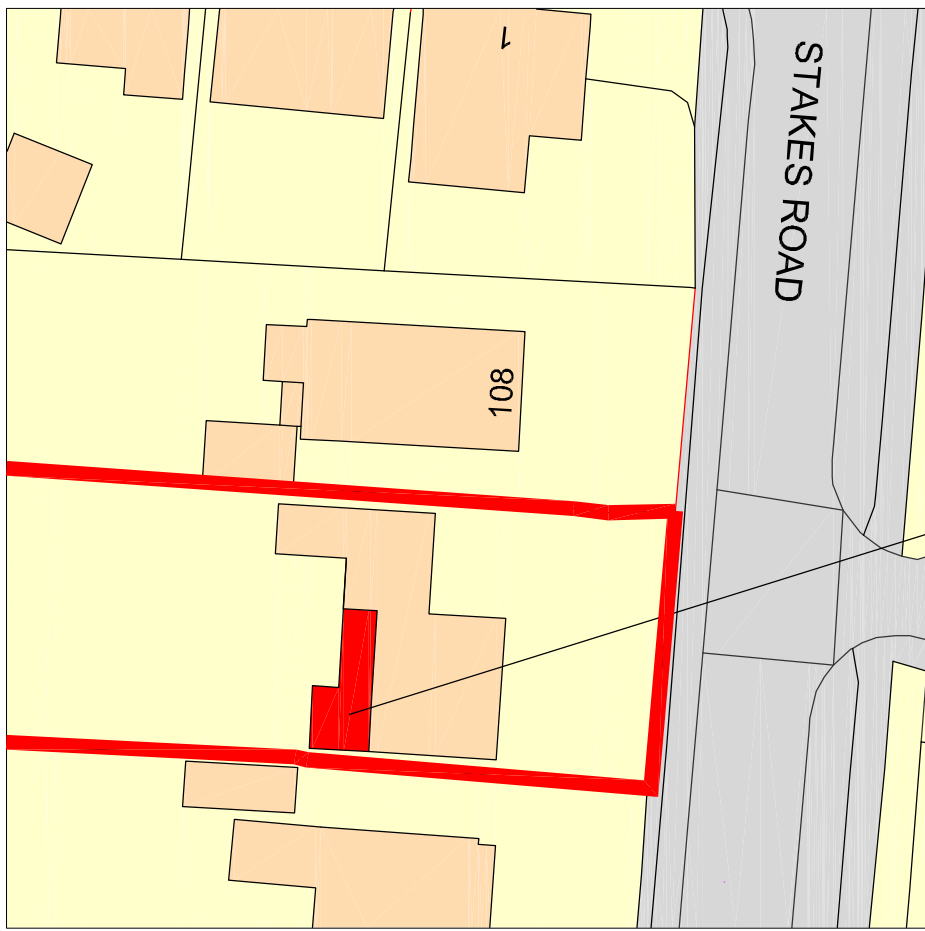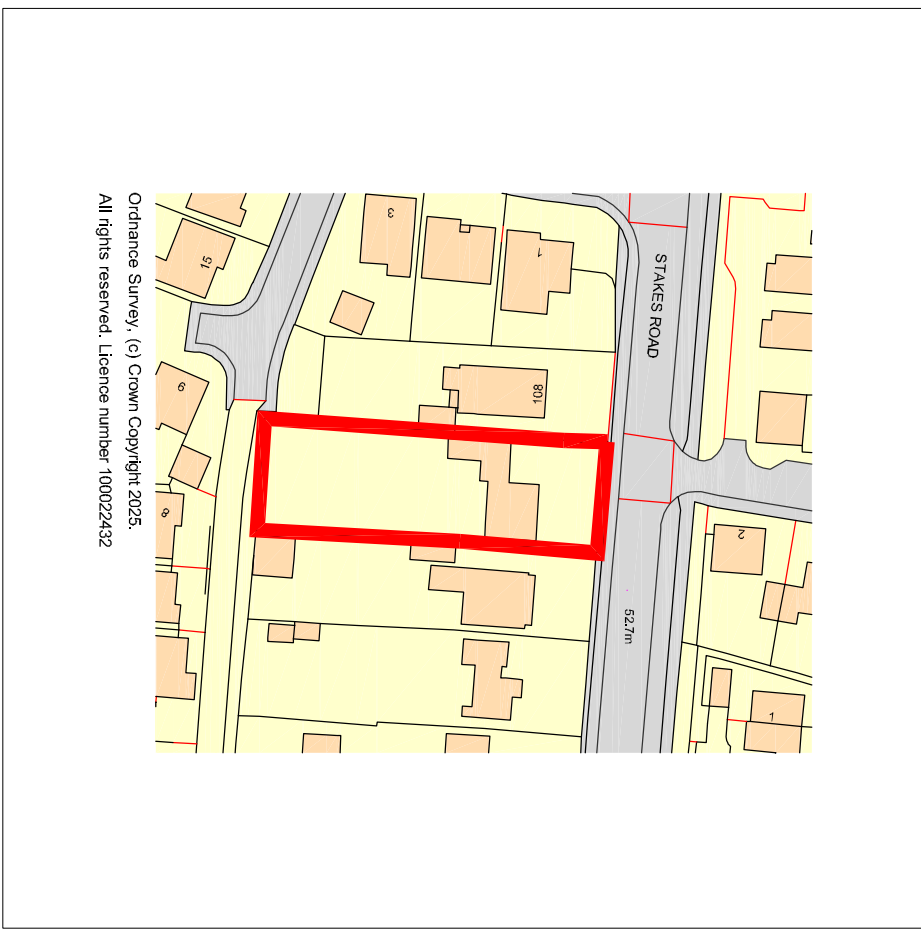

Revision	Description	Date	Drawn

Project :
Mr Simon Daw
110 Stakes Road
Waterlooville

Proposed Floor Plans and Elevations

Chris Flint Associates Ltd
CHARTERED SURVEYORS - PROJECT MANAGERS
DEVELOPMENT CONSULTANTS

Drawn By	Date	SHEET SIZE	Approved By	Date
CF	21/10/25	A1		

Drawing No.	Revision	Scale
CFA FULL 01		1-100

PLANNING

REC'D 000 - 20 QUEENS ROAD - WATERLOOVILLE - PO7 5SR
Tel: 01329 43244
Email: chris@flintassociates.co.uk

