

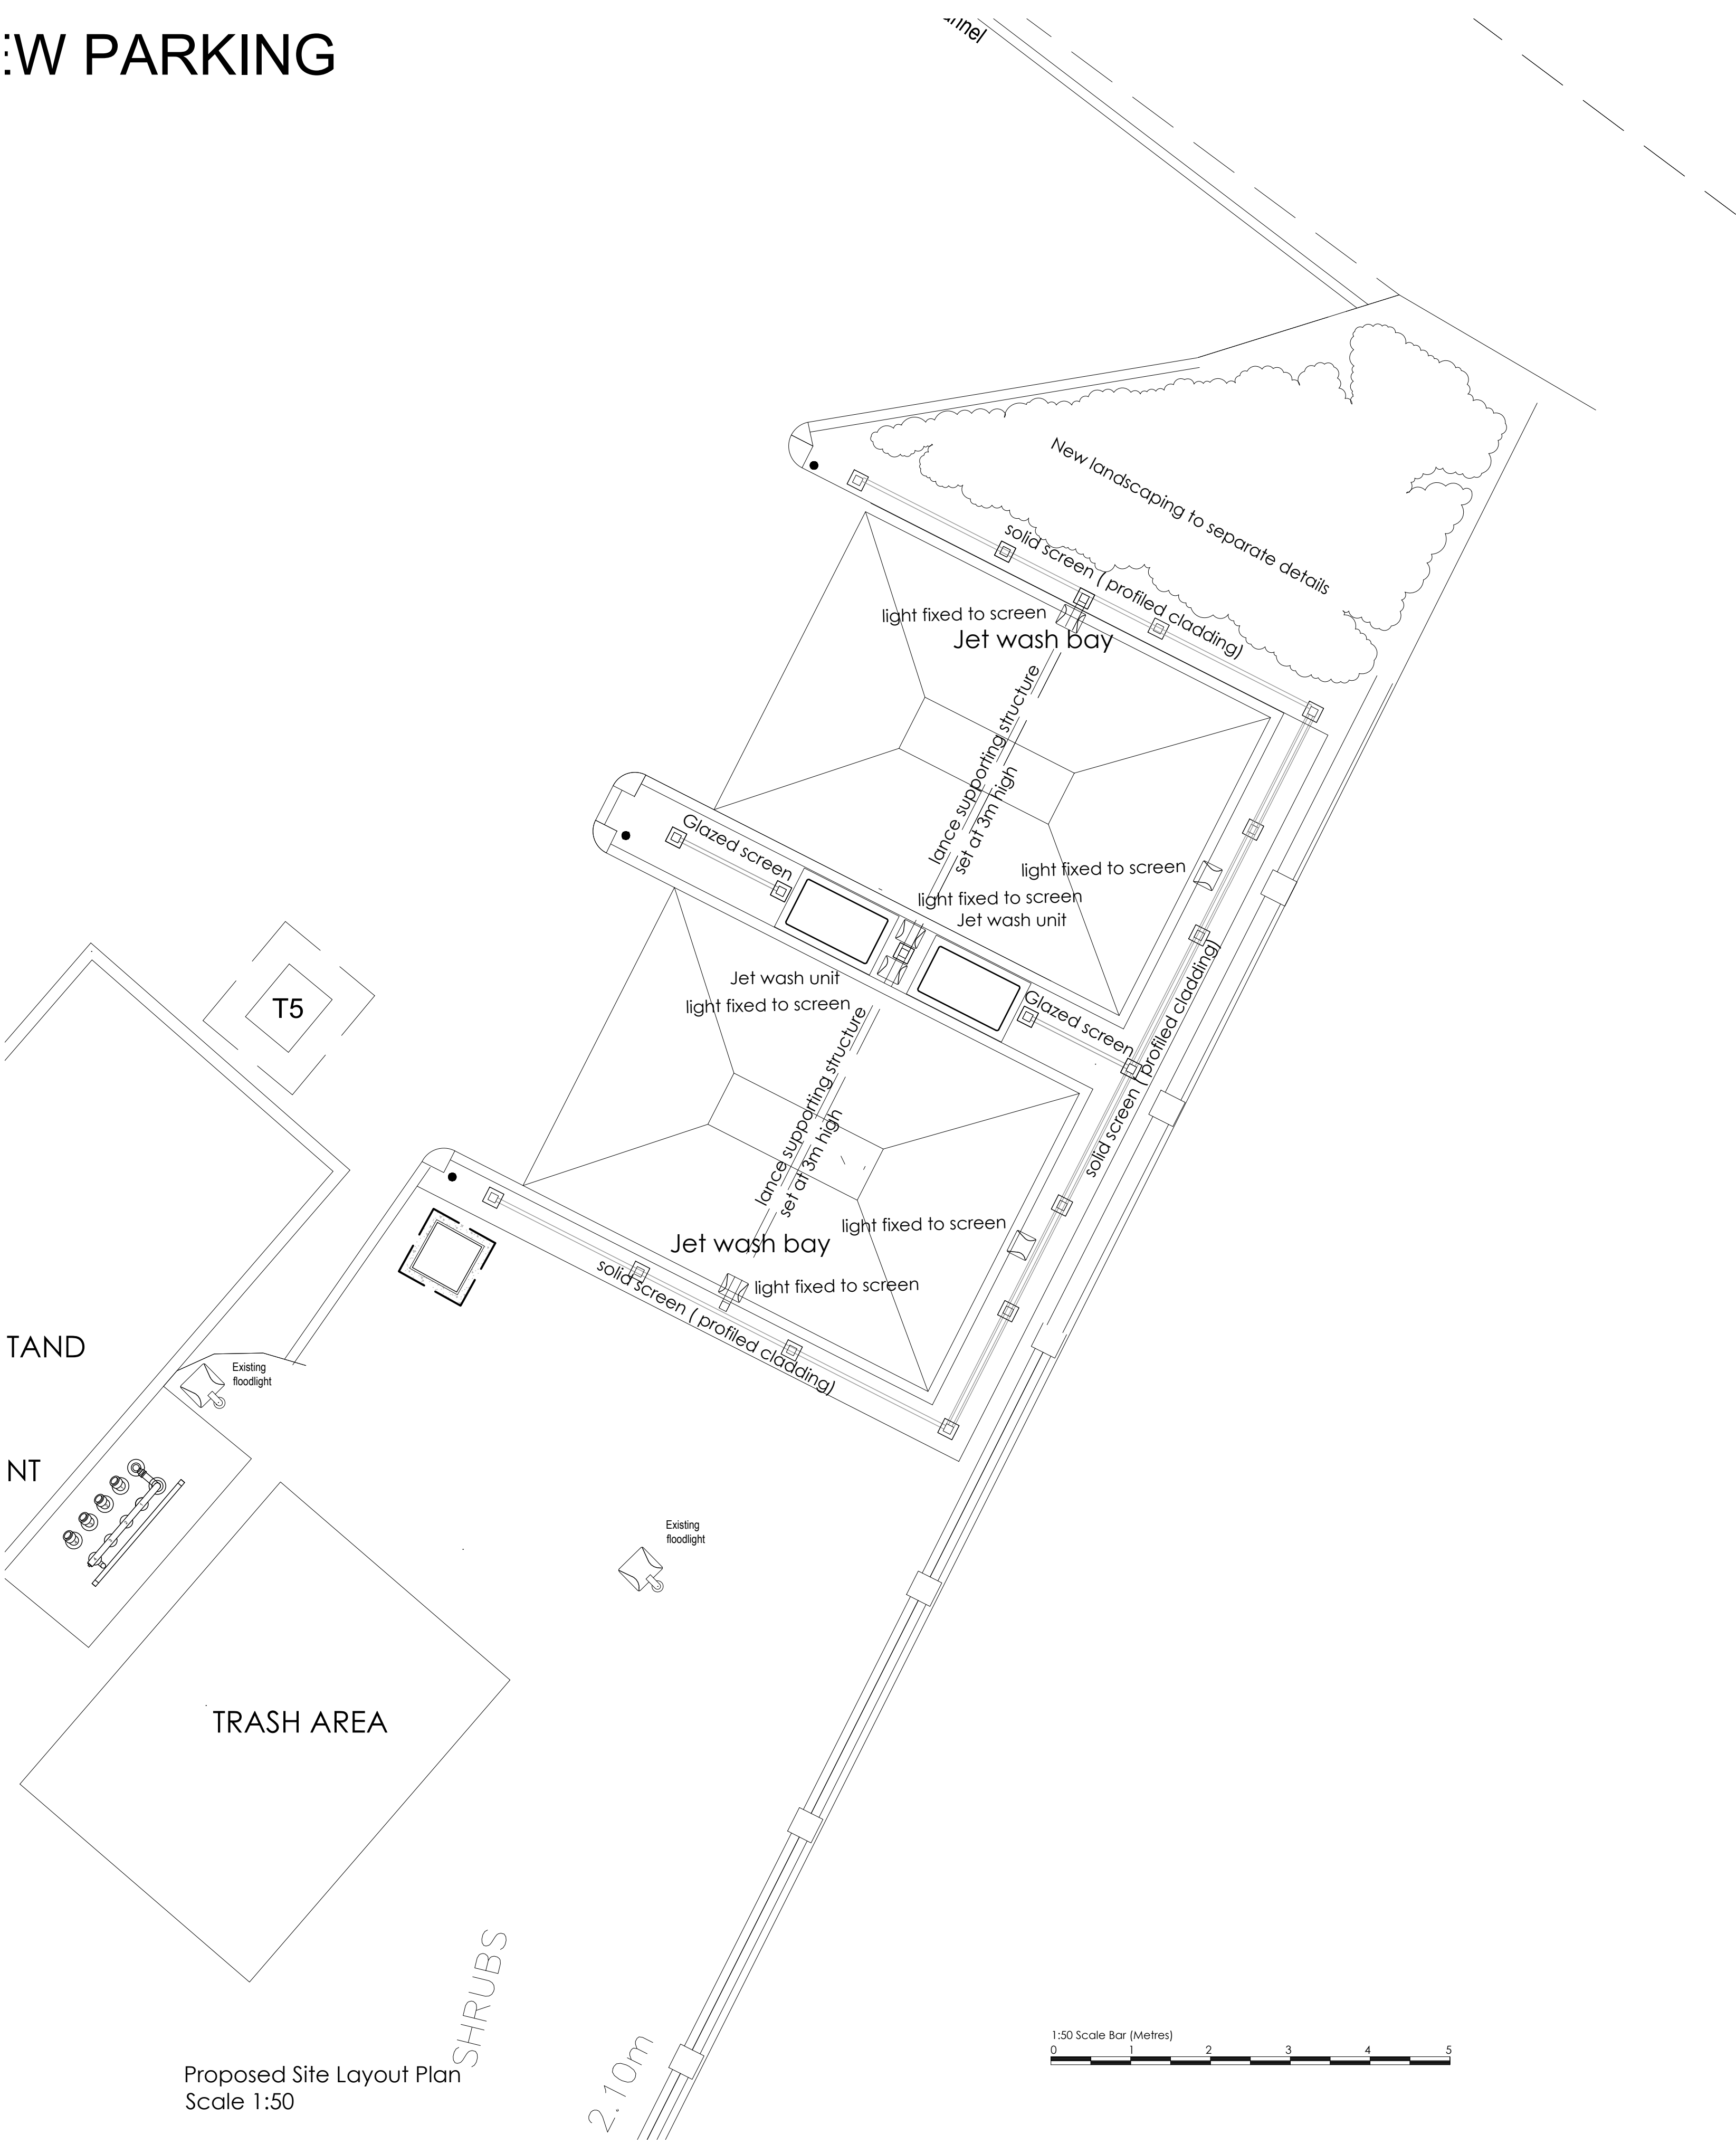



W PARKING

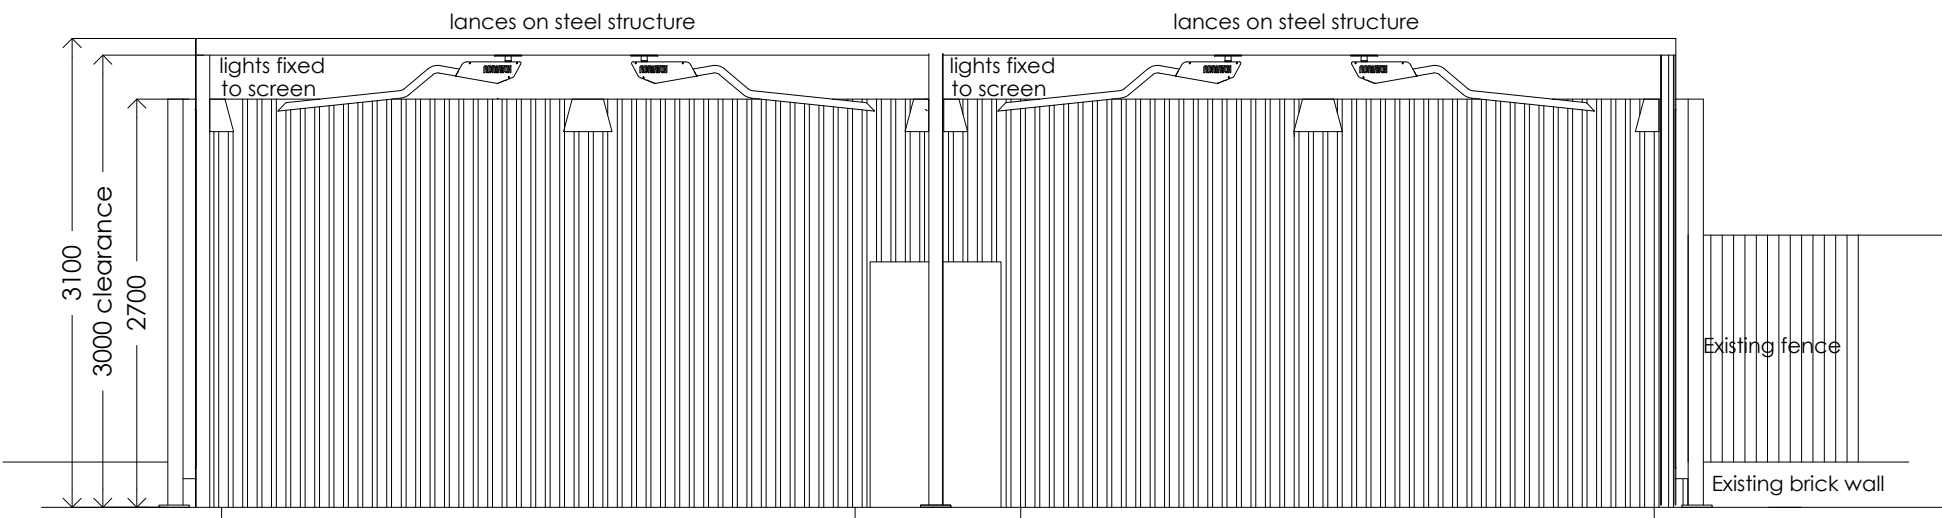

Forecourt Elevation
Scale 1:50

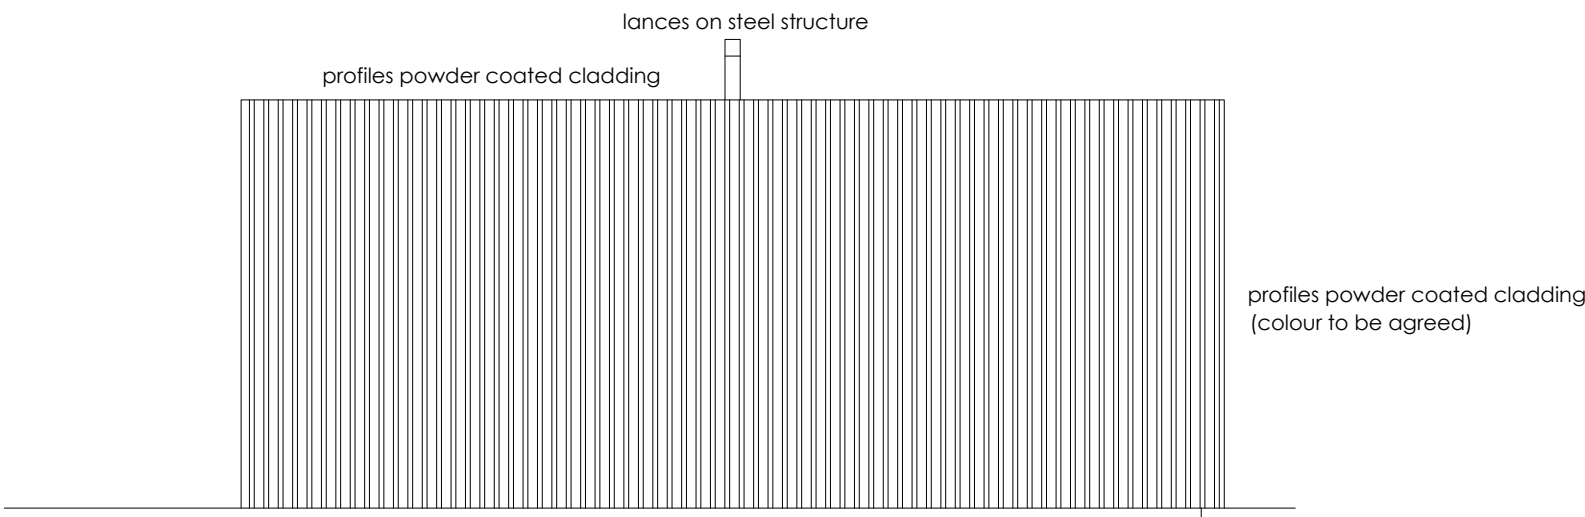

Side Elevation
Scale 1:50

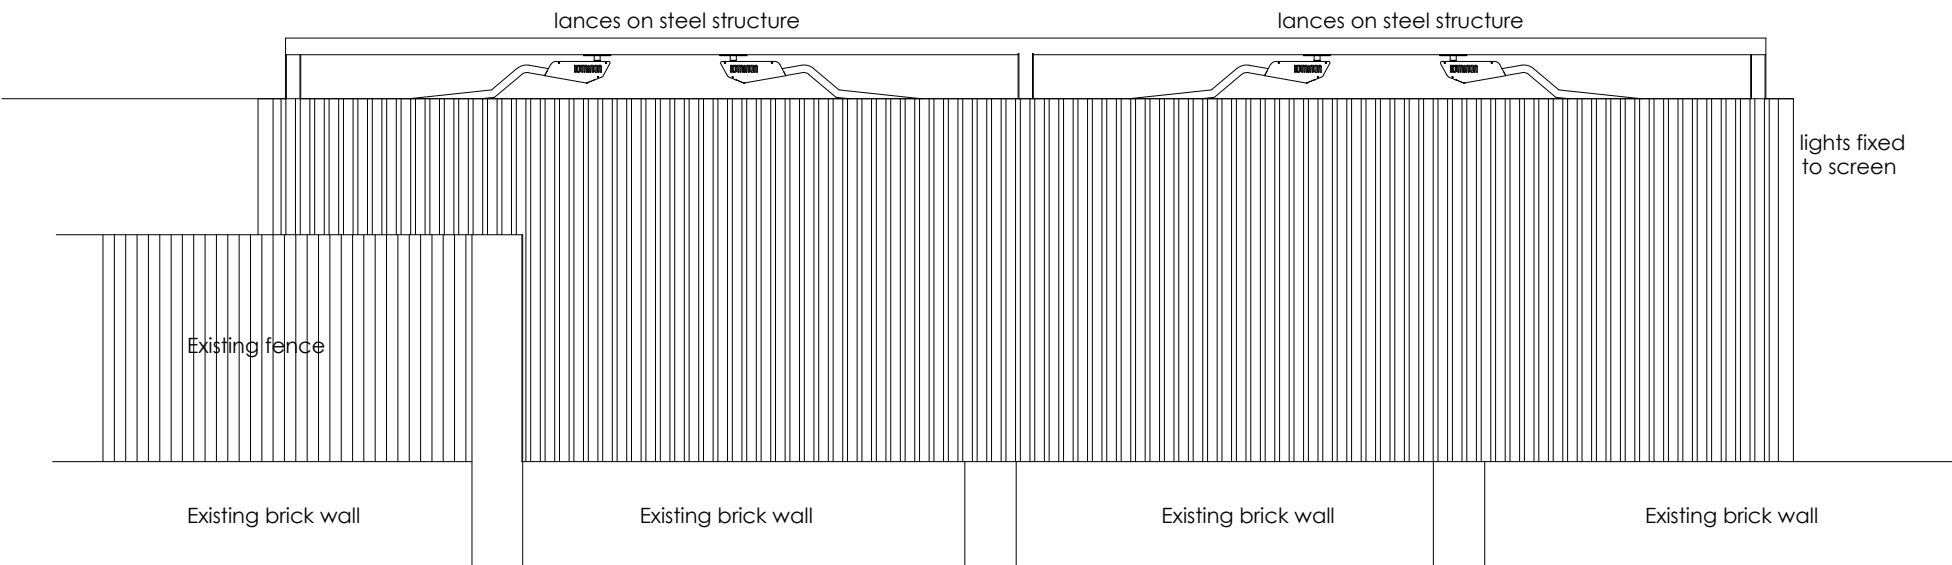

Rear Elevation
Scale 1:50

Revision	Date	Description
Client: TANKERFORD		
Project: Park Lane service Station, Park Lane, Bedhampton, Havant, Hants, PO9 3HQ		
Drawing Title: Proposed Site Layout Plan - Option 2 Boom set at 3m		
Scale: 1:50@A1	Date: OCT-2025	Drawn By: JAD
Drawing Number: 2024-P35-PLG-54		Revision: ~
CProject CProject Ltd: 44 Fox Dene, Godalming, GU7 1YQ Telephone: 01483 426650 Mobile: 07831 152509 Email: steve@cproject.co.uk		