



Existing Timber Outbuilding
to be relocated

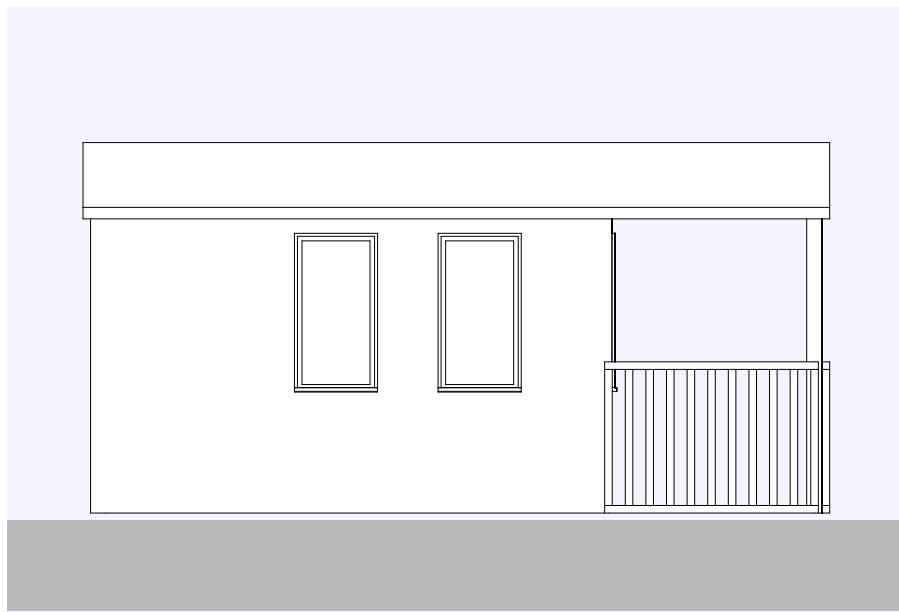


SouthWest Elevation
1:50



NorthWest Elevation
1:50

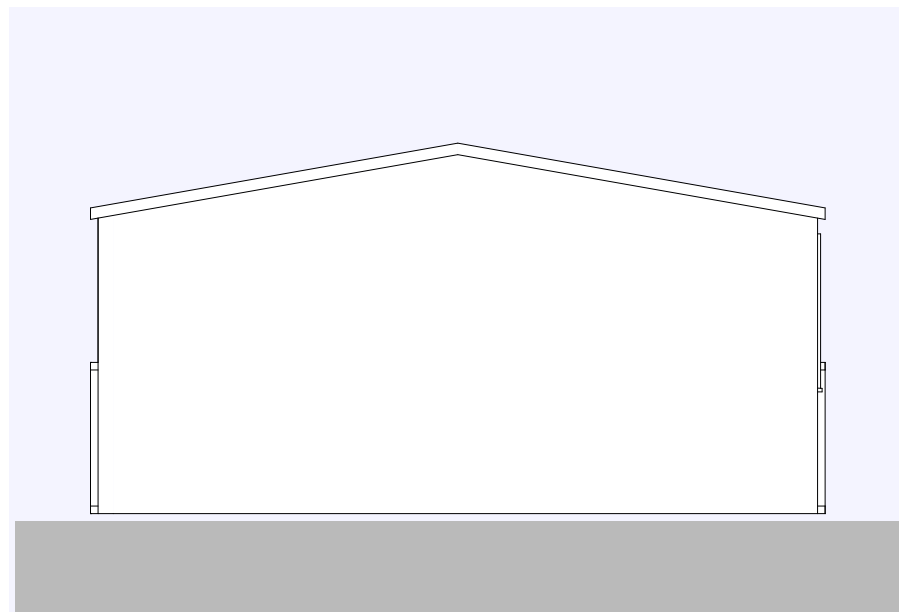


NorthEast Elevation
1:50

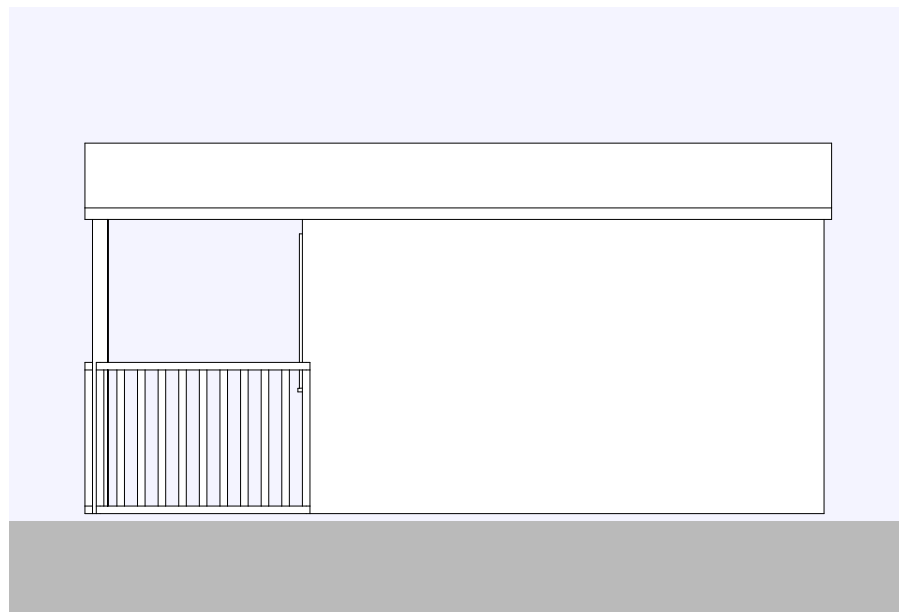


SouthEast Elevation
1:50

Contextual Elevation

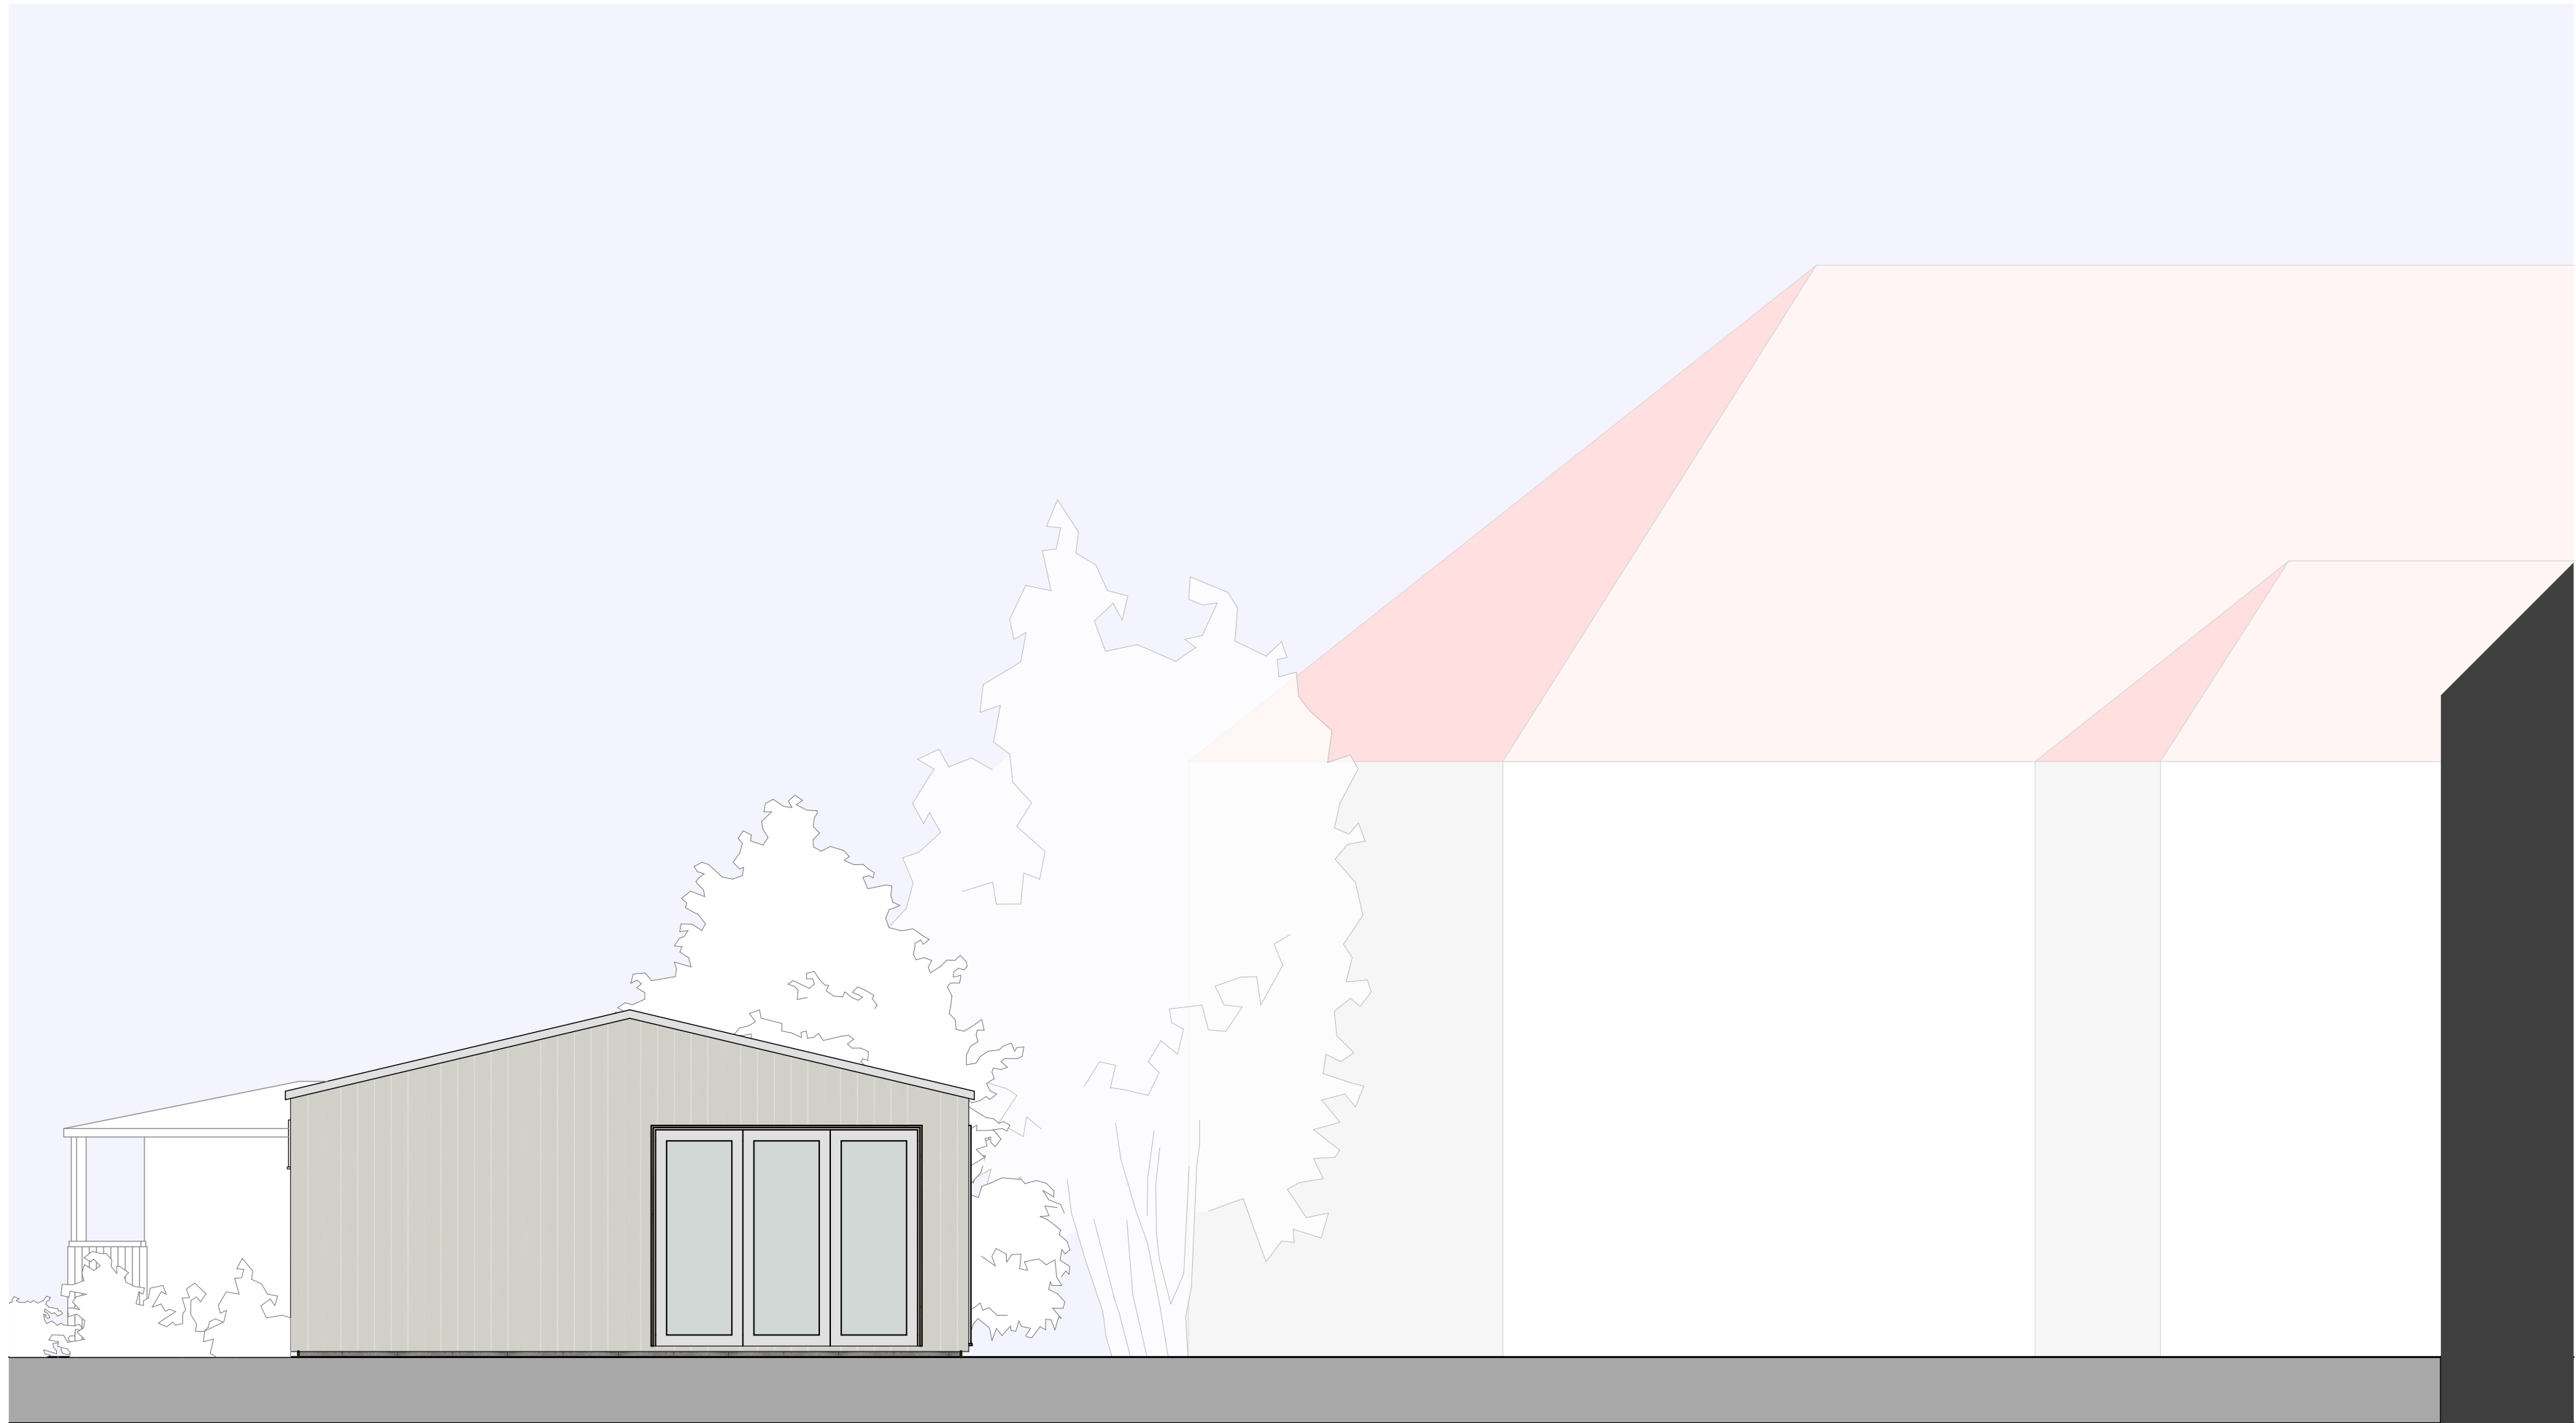

Contextual East Elevation
1:50

N

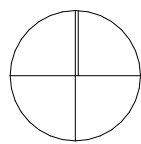

revisions & notes:

RevID	ChID	Change Name	Date
A	Ch-03	Issued for Planning	13/11/2025

project: South Africa Lodge
Garden Room
Stakes Hill Road,
Waterlooville, PO7 7LA

drawing name: Planning
status: Additional Elevations

date: ####
scale: 1:50 @ A1
drawn: ####

pwparchitects

61 South Street, Havant, Hampshire PO9 1BZ
t: 023 9248 2494 f: 023 9248 1152
e: design@pwp-architects.com w: www.pwp-architects.com

Project No. **6093** drawing No. **1010** rev **A**

Note: All dimensions to be checked on site by the contractor before fabrication and erection. Figured dimensions to be taken in preference to scaled dimensions. This drawing is the copyright of the architects and must not be reproduced or used without their express consent, except for the purposes of a planning application. Electronic issue of this drawing to be confirmed by paper hard copy only.