




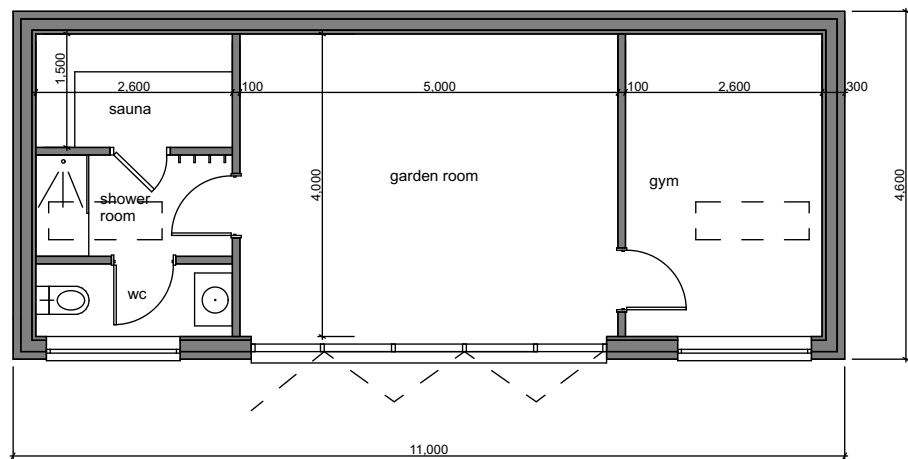


Proposed Floor Plan
Scale 1:100

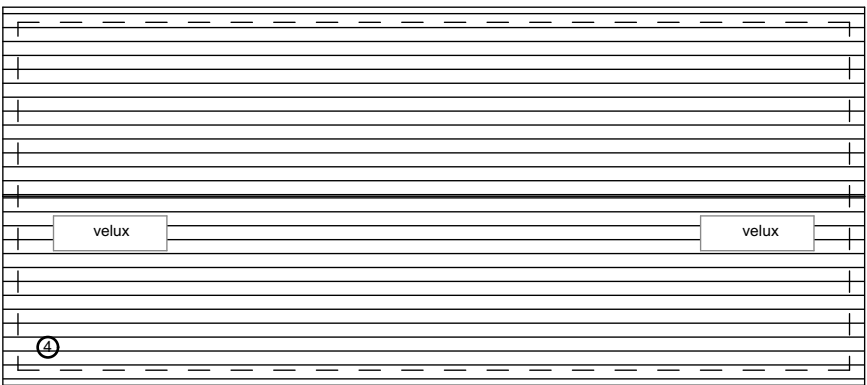


Proposed Roof Plan
Scale 1:100

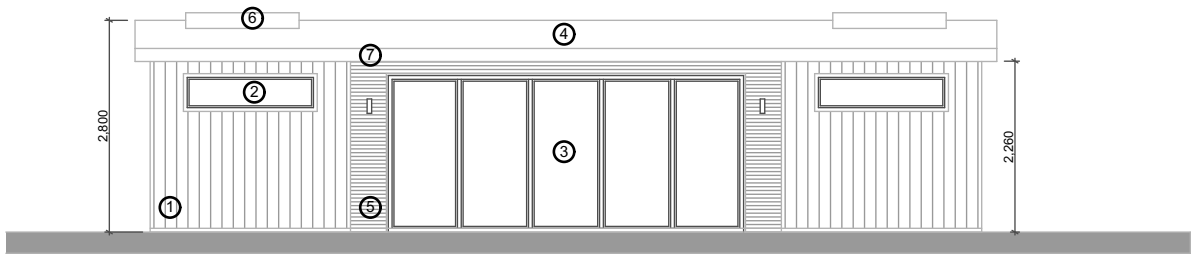


Proposed West Elevation
Scale 1:100

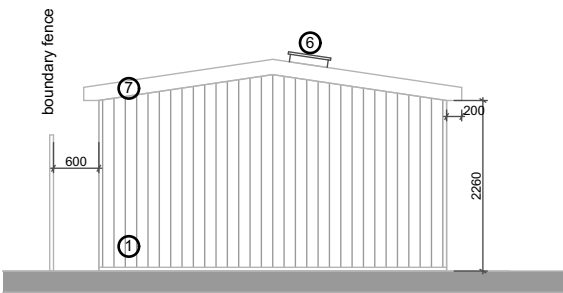

Proposed North Elevation
Scale 1:100

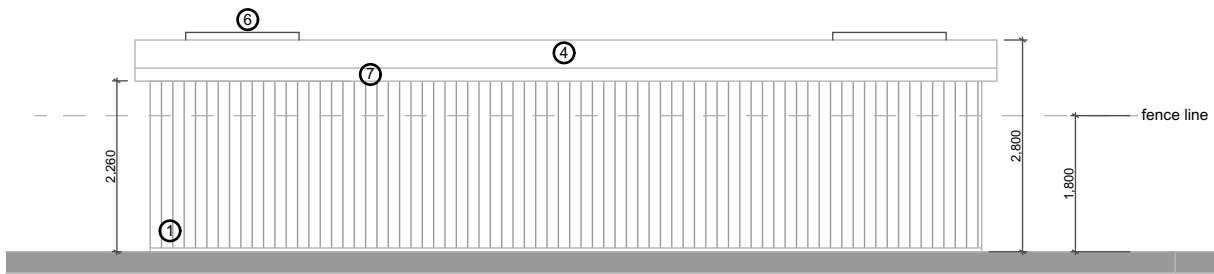


Proposed East Elevation
Scale 1:100

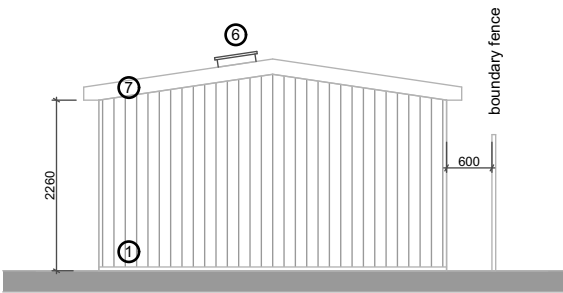

Proposed South Elevation
Scale 1:100

Materials Key

- ① Timber Cladding
- ② Grey Aluminium windows
- ③ Grey Aluminium Bi-fold doors
- ④ Grey EPDM rubber roof
- ⑤ Slate effect feature panels
- ⑥ Roof lights
- ⑦ Grey fascias and soffits

 

Planning

Revision	Description	Date	Drawn

Project :
3 Wensley Gardens, Emsworth
New Garden Room

Drawing :
Plans and Elevations

Date : October 2025
Scale : 1:100 @ A3

Drawing No. : **PL02**
Status : **Planning**
Revision: