



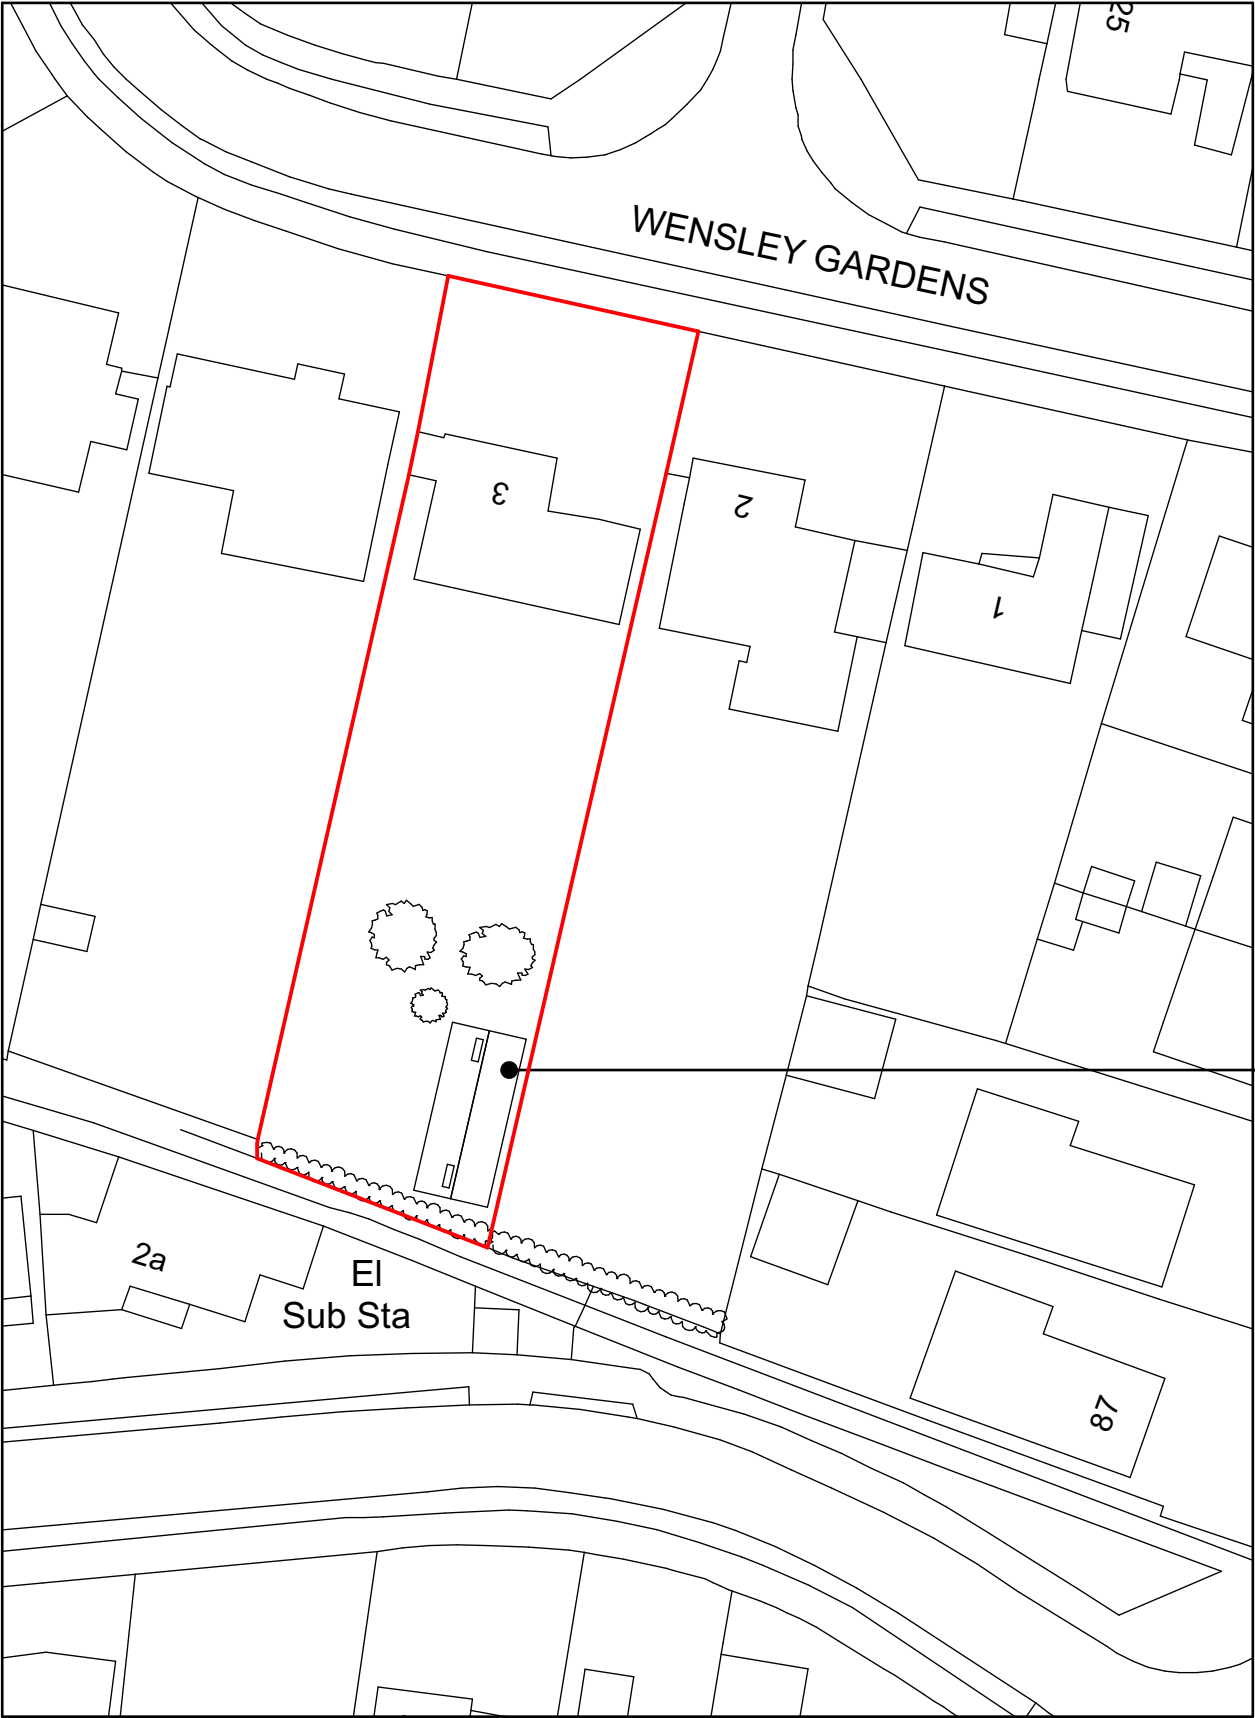

Proposed Site Plan
Scale 1:500

Proposed New
Garden Room

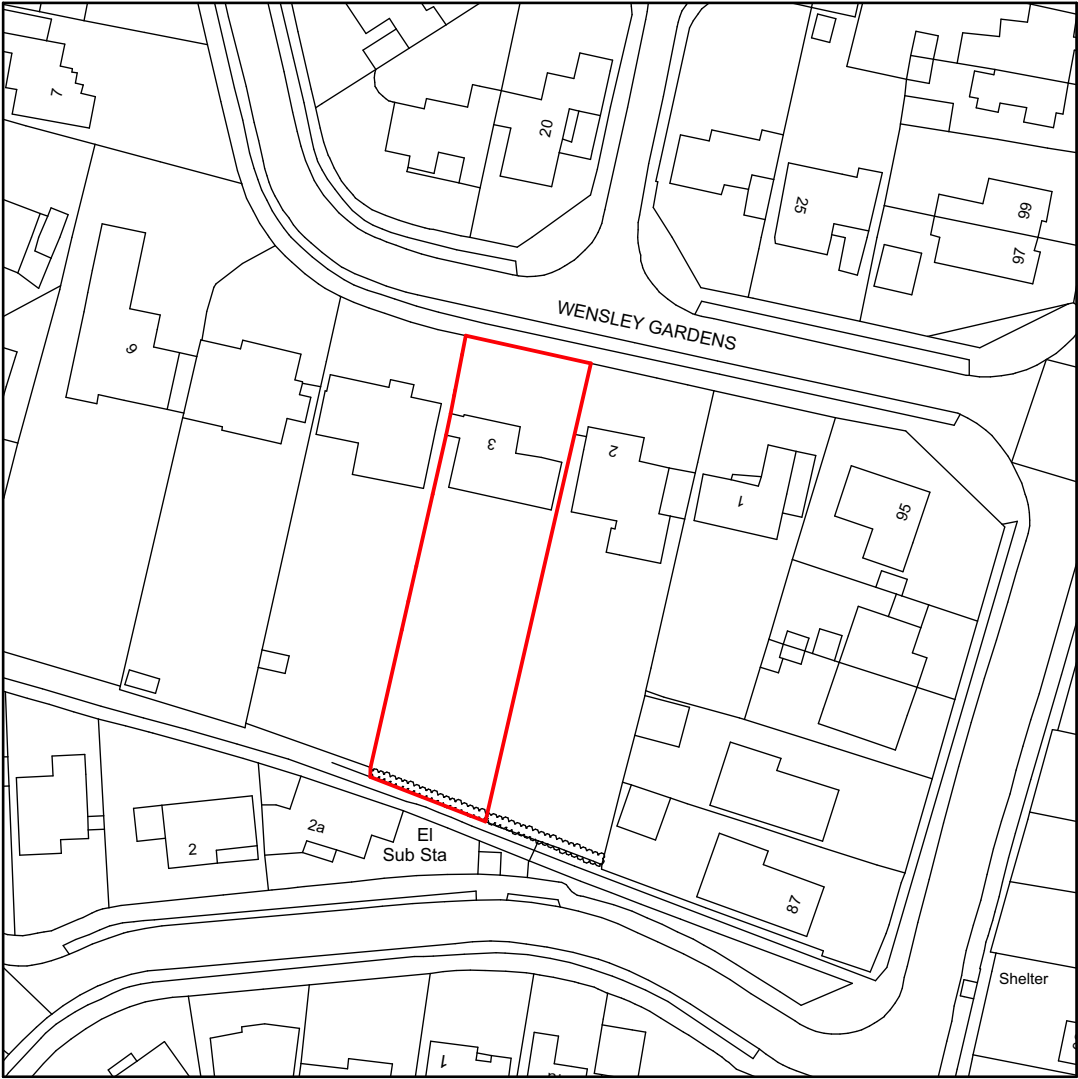

Location Plan
Scale 1:1000

Planning

Revision	Description	Date	Drawn

Project :
3 Wensley Gardens, Emsworth
New Garden Room

Drawing :
Site and Location Plan

Date :
October 2025

Scale :
1:500, 1:1000 @A3

Drawing No. :
PL 01

Status :
Planning

Revision:
-