



GENERAL NOTES:
1. THIS DRAWING IS TO BE READ IN CONJUNCTION WITH THE OTHER RELEVANT CONSULTANTS DRAWINGS.
2. ALL FINISHES ARE TO CONFORM TO THE CURRENT BUILDING REGULATIONS.
3. REFER TO A SEPARATE DOCUMENT FOR THE DESIGNERS RISK ASSESSMENT.
4. ALL WORKS OR MATERIALS INDICATED ON THIS DRAWING ARE TO BE TO THE LATEST RELEVANT BRITISH STANDARDS AND CARRIED OUT IN ACCORDANCE WITH THE BRITISH STANDARDS CODES OF PRACTICE OR RECOGNIZED INSTITUTE OR TRADE ASSOCIATION RECOMMENDATIONS AND PUBLICATIONS.

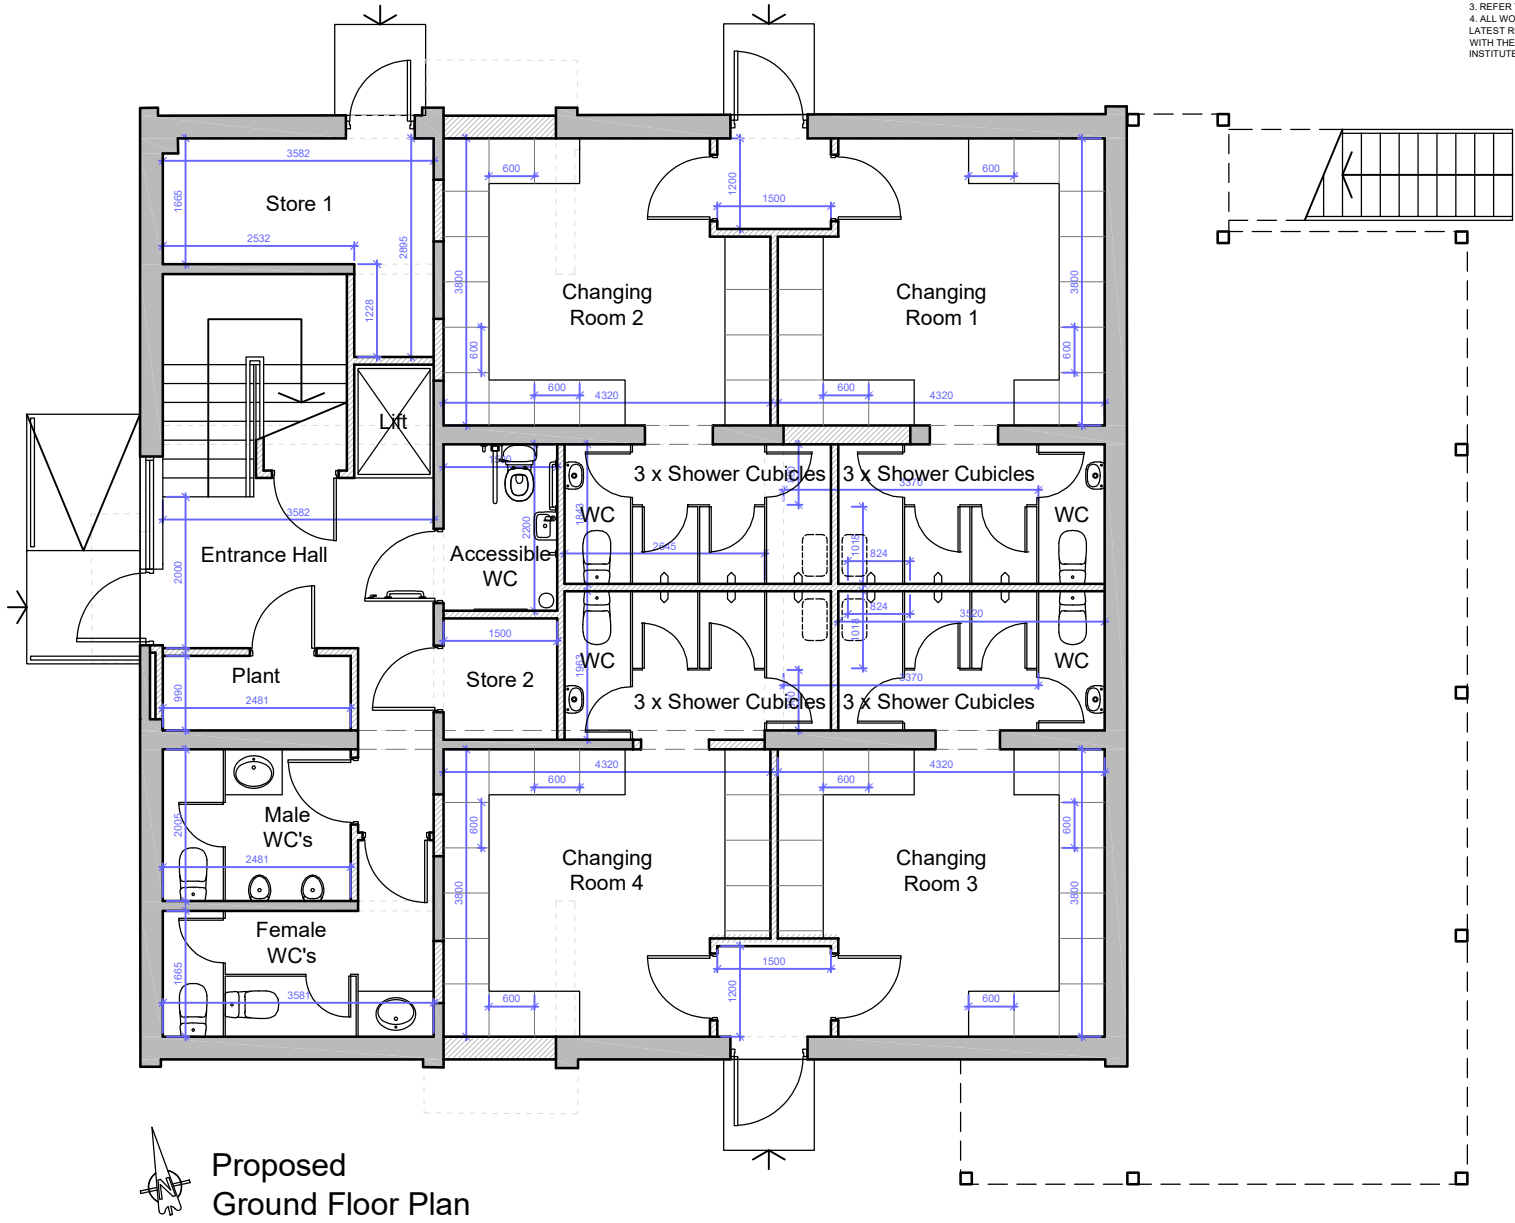

Proposed
Ground Floor Plan

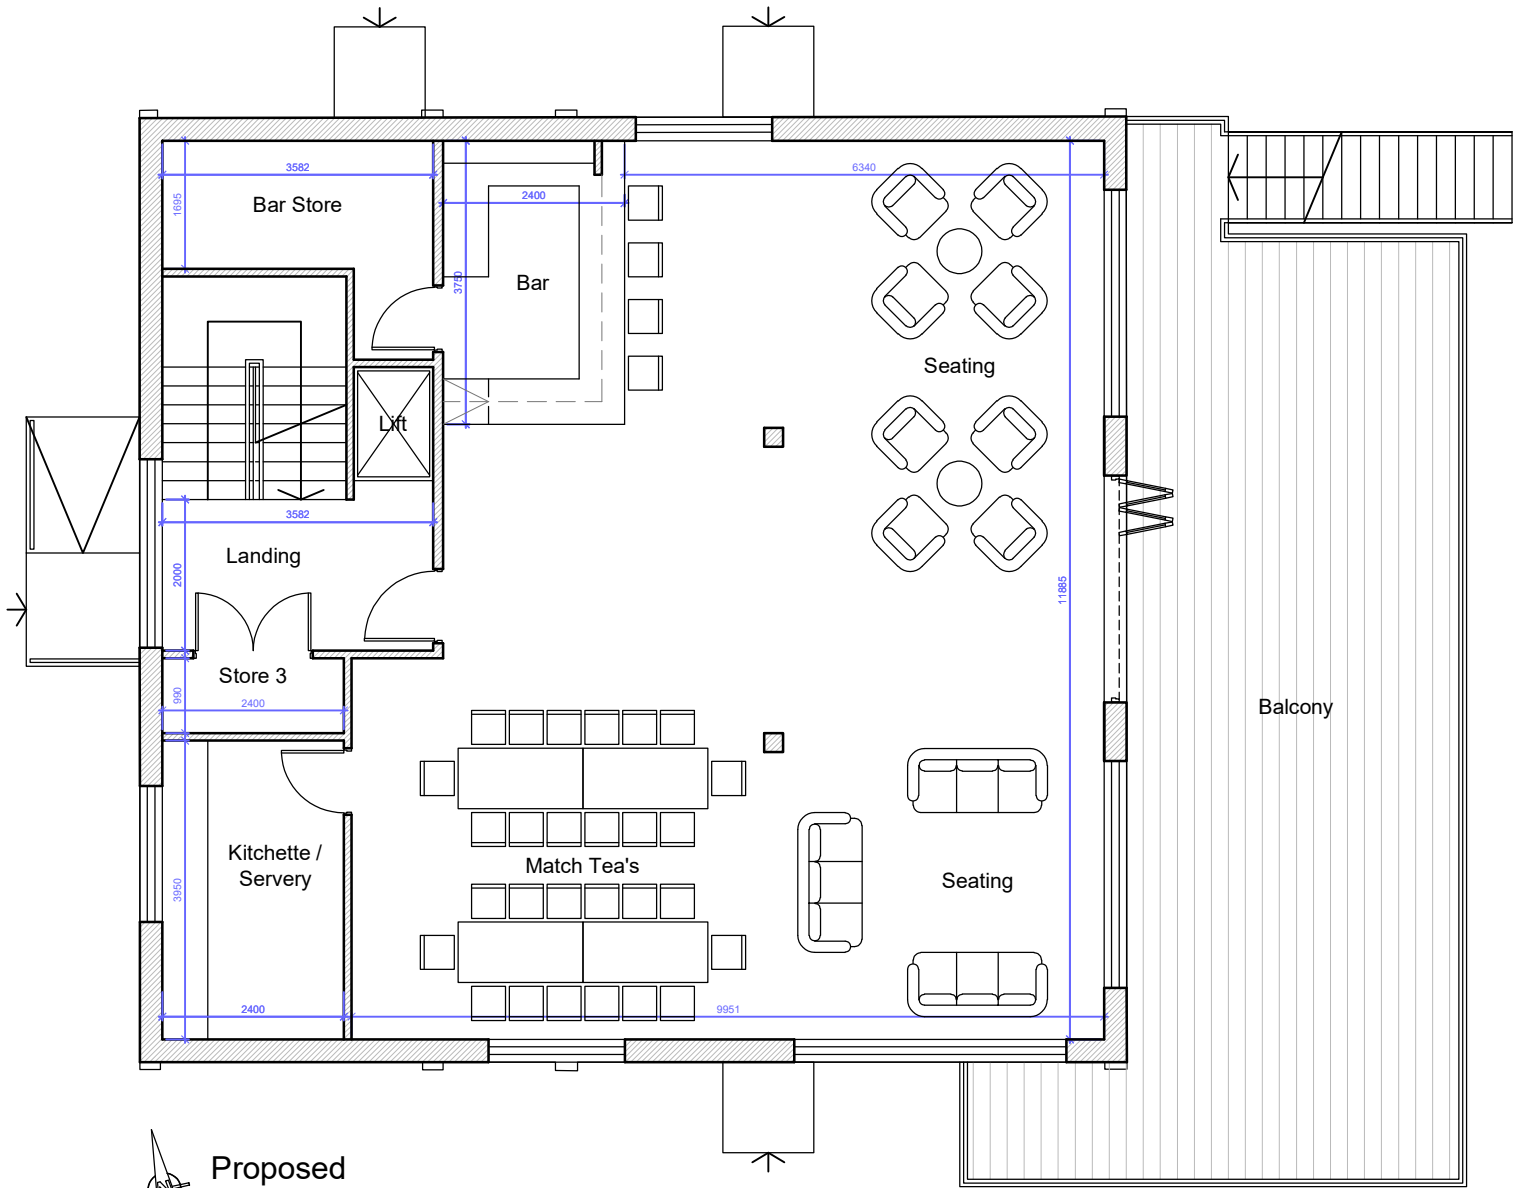


Proposed
First Floor Plan

Key

- Existing Walls.
- Proposed Walls.
- Removed Walls.

1:100 scale

 

P5	Oct 2025	Amendments to respond to Sport England comments.	TH	
P4	Apr 2025	Planning App.	TH	
P3	Mar 2025	Amended to clients comments.	TH	
P2	Mar 2025	Preliminary.	TH	
Revision	Date	Description	Dwn	Chld



Lansdowne House
25-26 Hampshire Terrace
Portsmouth PO1 2QF
Hampshire England
Tel: (023) 92 755 333
E-Mail: admin@plcarchitects.com
Web: www.plcarchitects.com

Client :

Project :

Havant Hockey Club
Proposed Clubhouse & Changing Rooms
HSDC Havant, New Road,
Havant, P09 1QL

Drawing Title :
Proposed Floor Plans

Drawn By	Date	Checked By	Date	Approved By	Date
TH	Jan '25				
Drawing No.	25.4552.102	Revision:	P5	Scale:	1:100 @ A3
PLC ARCHITECTS © COPYRIGHT RESERVED 2021 NOT TO BE SCALED. DIMENSIONS TO BE CHECKED ON SITE SCALING ONLY FOR LOCAL AUTHORITY PURPOSES					