


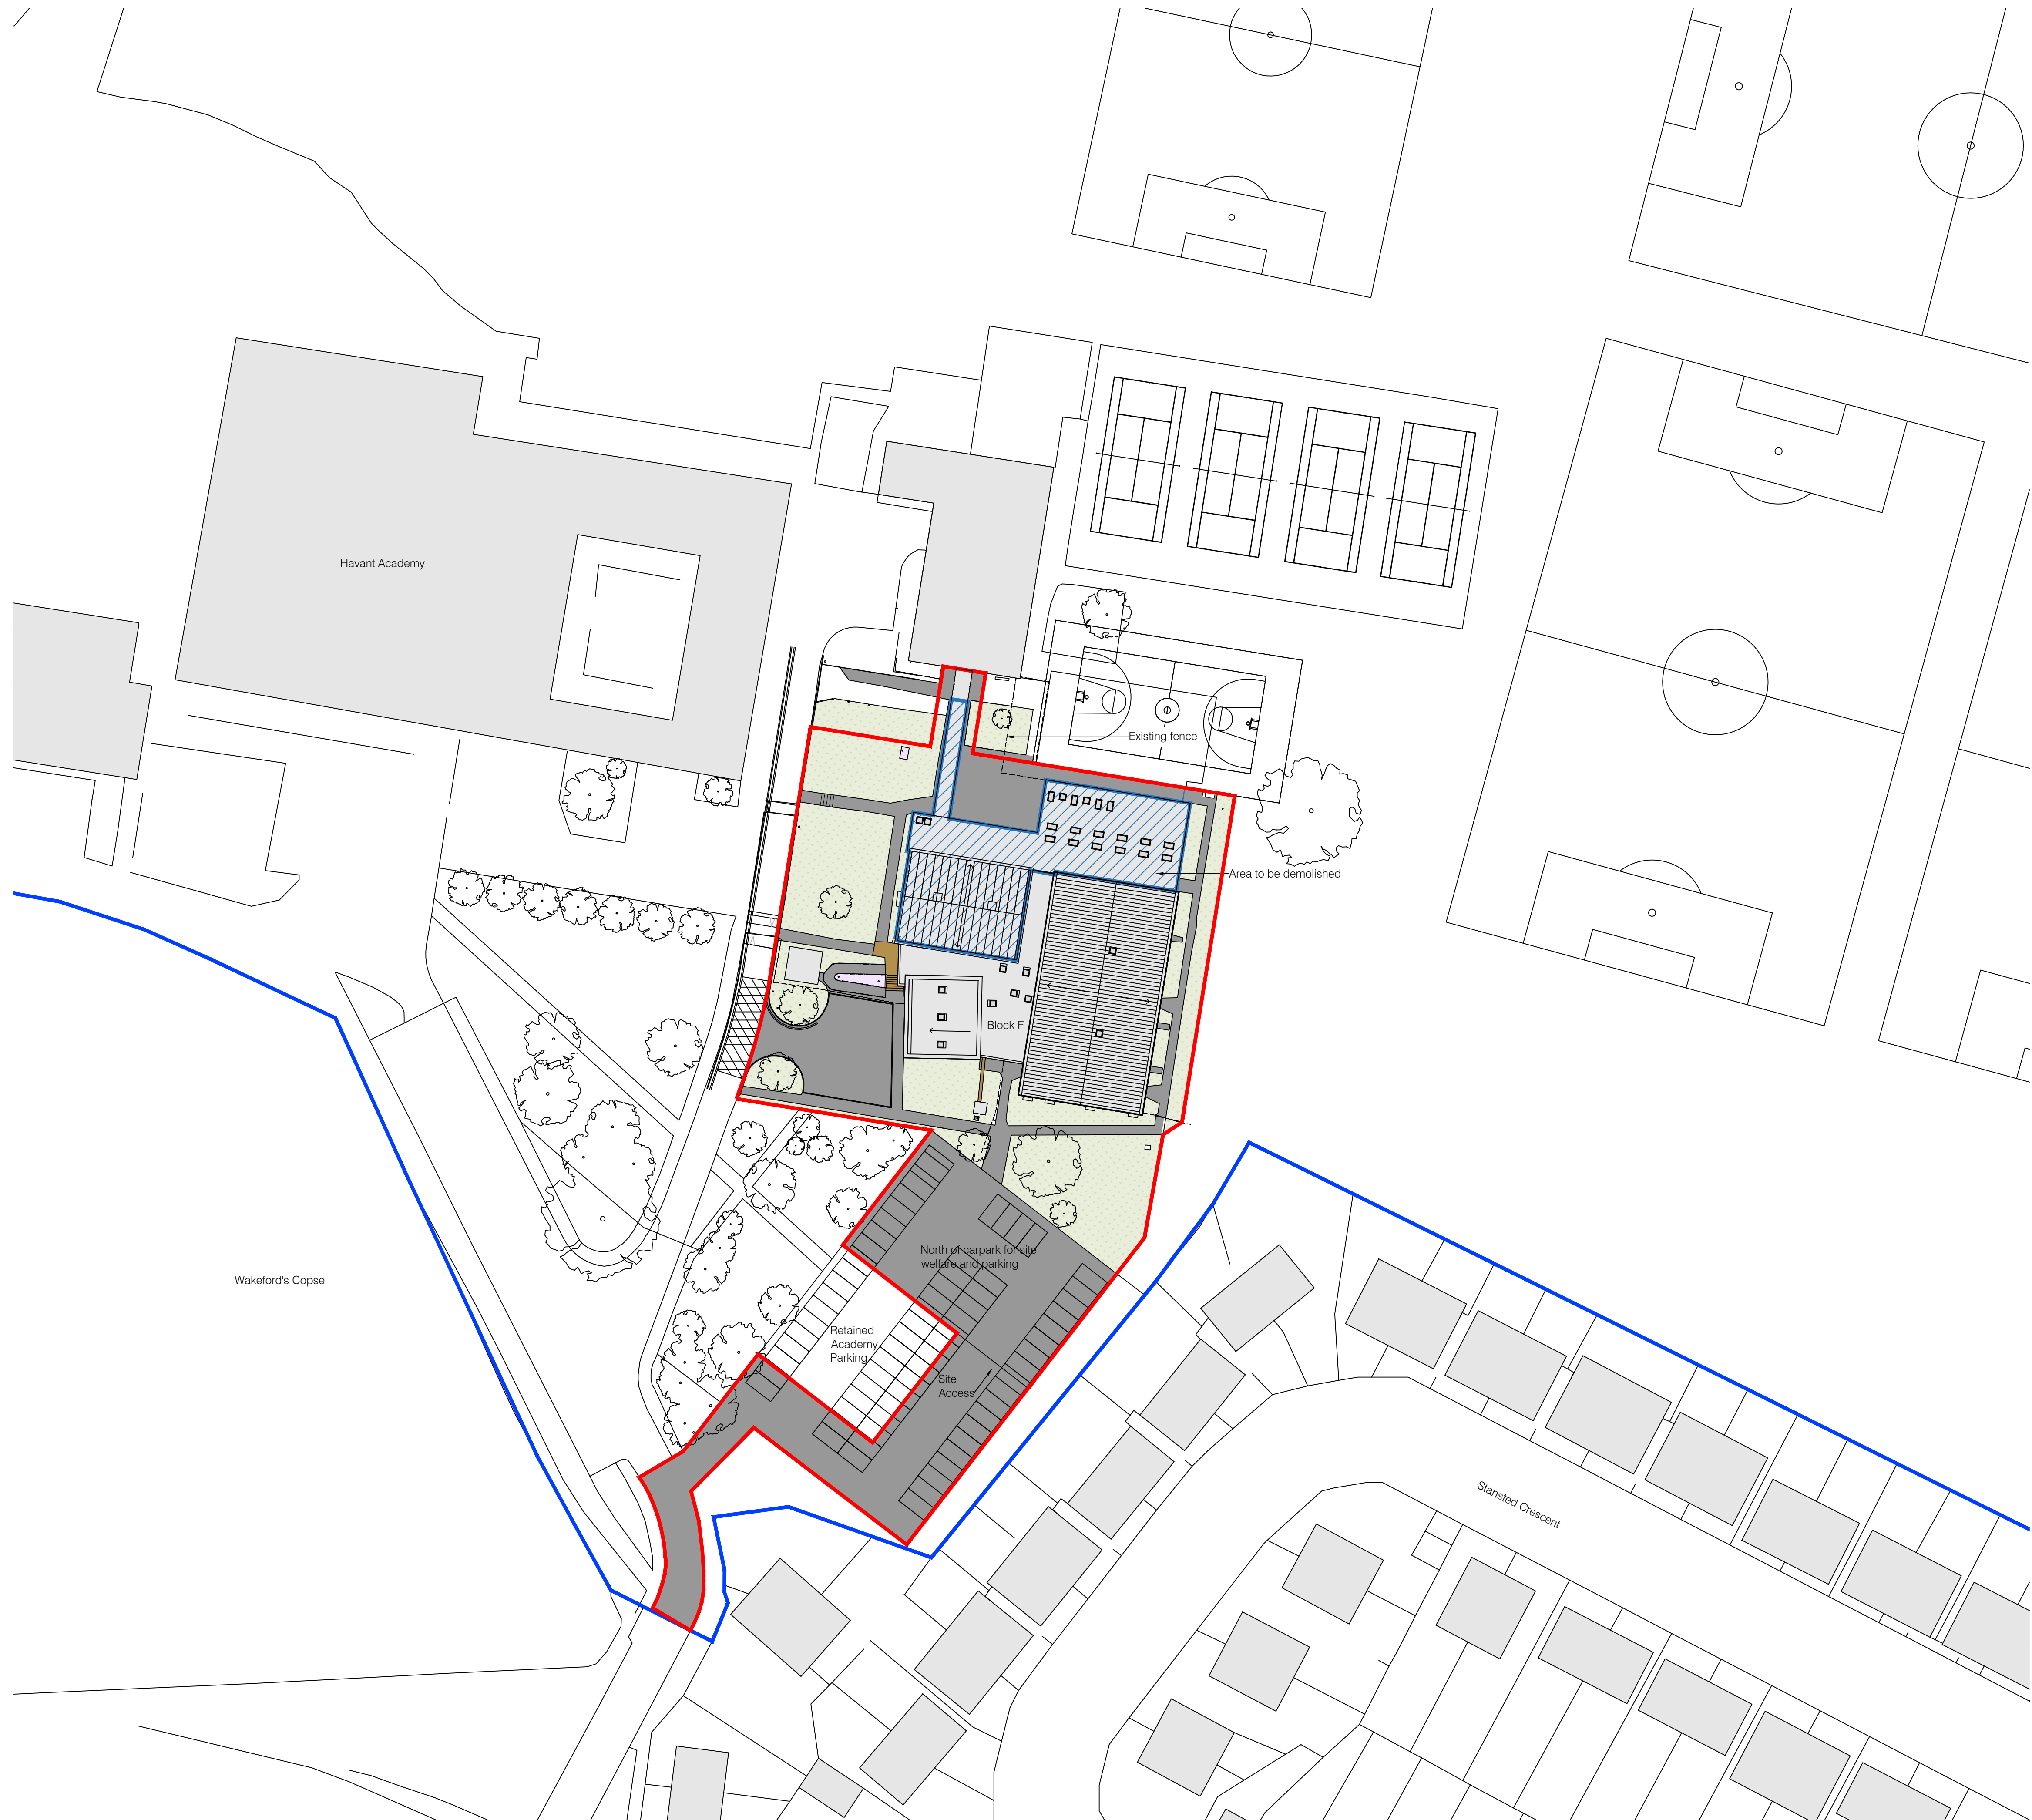

NOTES

The contractor must check all dimensions, levels and services prior to commencement of any works. Box Architects to be notified of any discrepancy. Do not scale from drawing.

The contractor is responsible for ensuring all works comply with all relevant statutory requirements and British Standards, whether or not they are noted on this drawing.

This drawing remains the copyright of Box Architects, to be used solely for the project and information as titled. This drawing must not be copied without prior written permission.

REV	DATE	DETAILS	DRAWN	CHECKED
P01	10/07/2025	Issued for Information	CM	AP
P02	18/07/2025	Issued for Review	CH	CM
C01	25/07/2025	Planning Application	CH	CM
P03	01/08/2025	Issued for review following updates based on received comments	CH	AP
P04	11/08/2025	Issued for Review	CH	CM
P05	22/08/2025	Issued for Review	CH	CM
P06	10/09/2025	Issued for Review	CH	AP
C02	10/10/2025	Planning Application	CM	CH
P07	29/10/2025	Issued for Review. Small section of redundant fence included in demolition	CH	CM
C03	19/11/2025	Planning Application	CH	CM

Key

Tarmac

Grass

Paving

Concrete

Red Line Boundary - Land required for access to the site from public highway, and all land necessary to carry out the proposed development.

Blue Line Boundary - Other land owned by the applicant.

Area to be demolished



CLIENT NAME
Wates

PROJECT
Dfe Havant Academy
Wakefords Way
Havant
P09 5JD

TITLE
Existing Site Plan

STATUS A3 - For Planning Approval							
DATE 10/07/2025				SCALE 1:500 @ A1			
DRAWN CM				CHECKED AP			
DRAWING NUMBER							
UPRN	ORG	FUN	SPA	FORM	DIS	NO	
RAAC0511	- BOX	- XX	- XX	- D	- A	-	0301
REVISION				JOB NUMBER			
C03				627.228			



LEEDS: 36-38 The Calls, Leeds, LS2 7EW
LONDON: 25 Horsell Road, London, N5 1XL
www.boxarchitects.co.uk

0113 887 4415
020 8092 6170
info@boxarchitects.co.uk

